

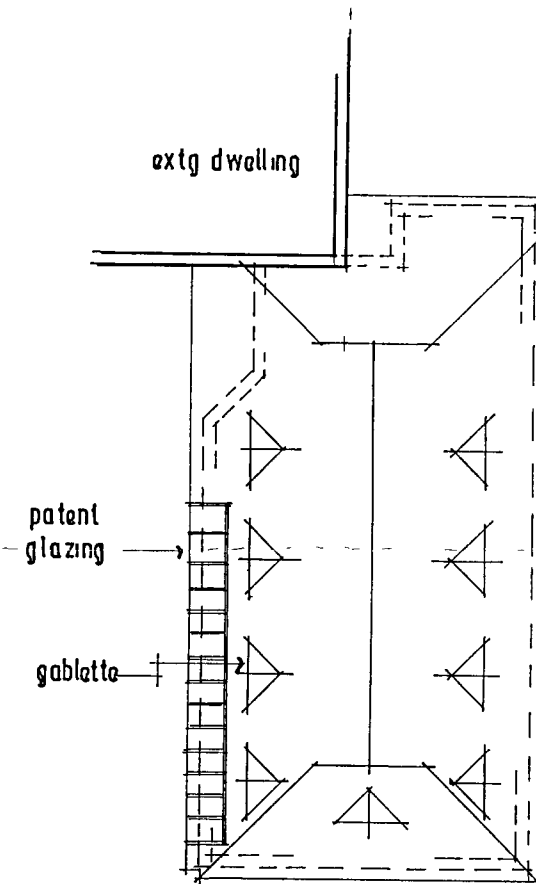
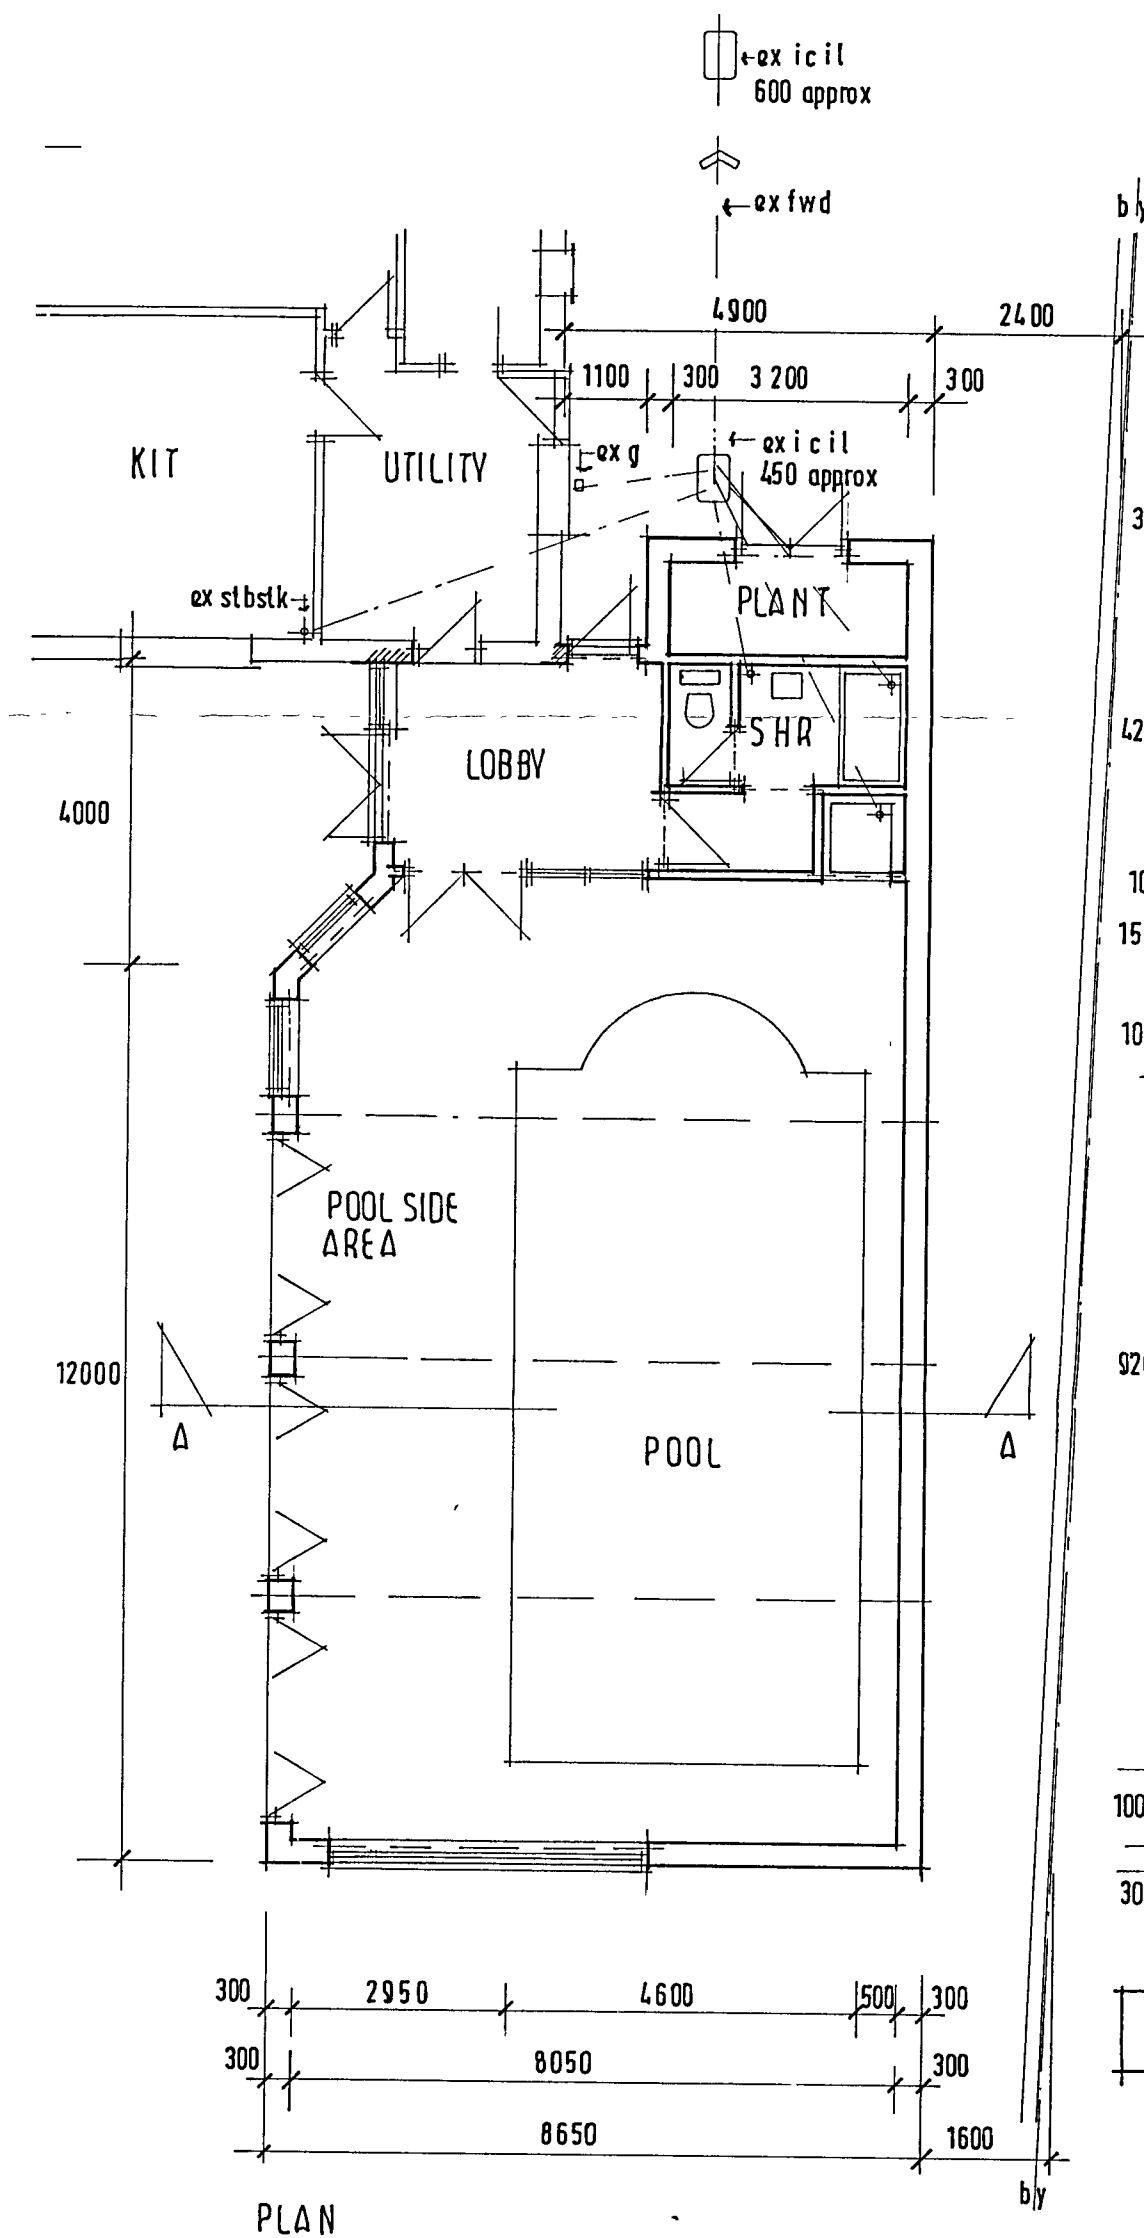





FINISHES
ALL EXTERNAL FINISHES TO MATCH EXISTING DWELLING
ROOF PLAIN TILES & FITTINGS
WALLS FACE BRICKWORK
FRAMES WHITE UPVC SECTION

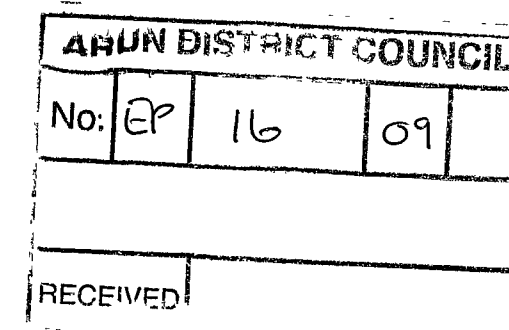

ROOF PLAN 1/200

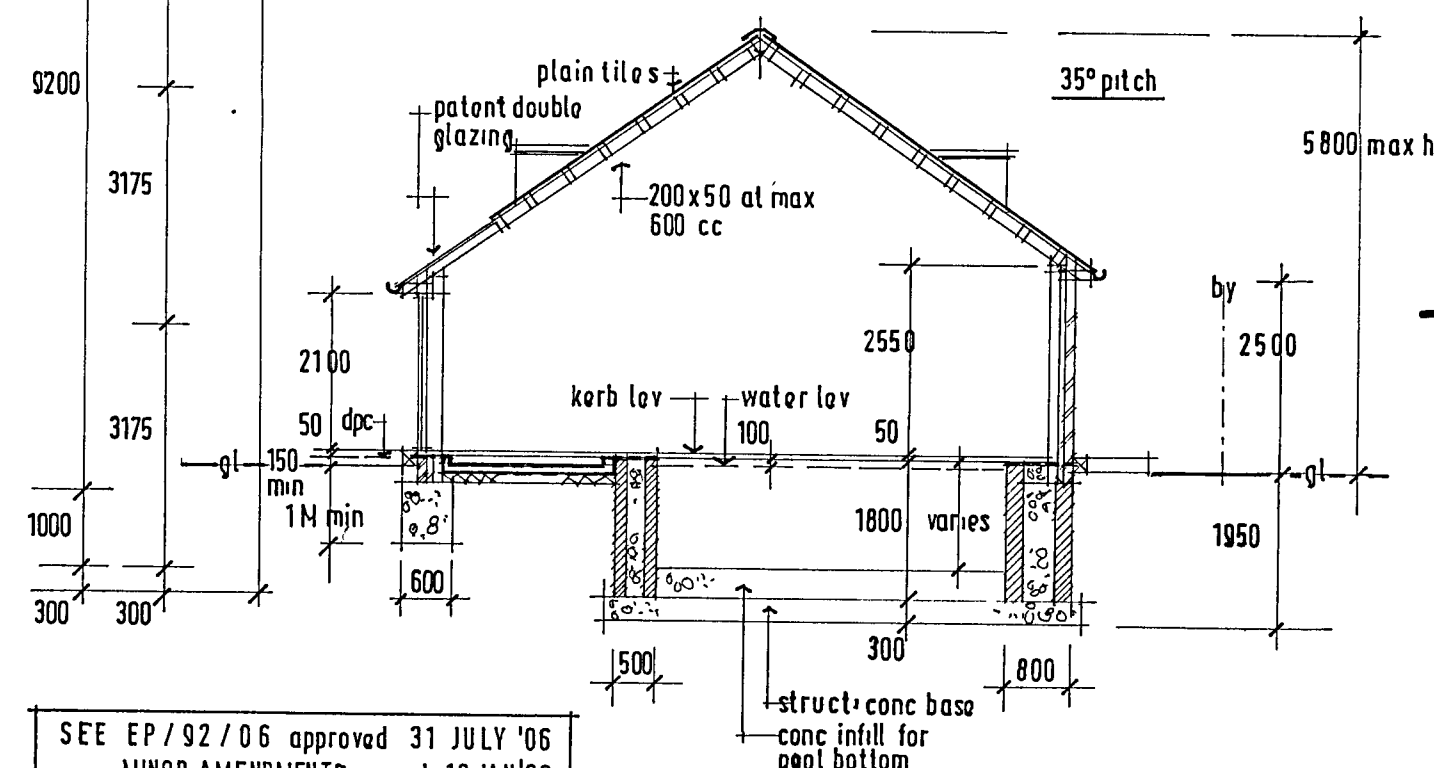

SECTION A - A

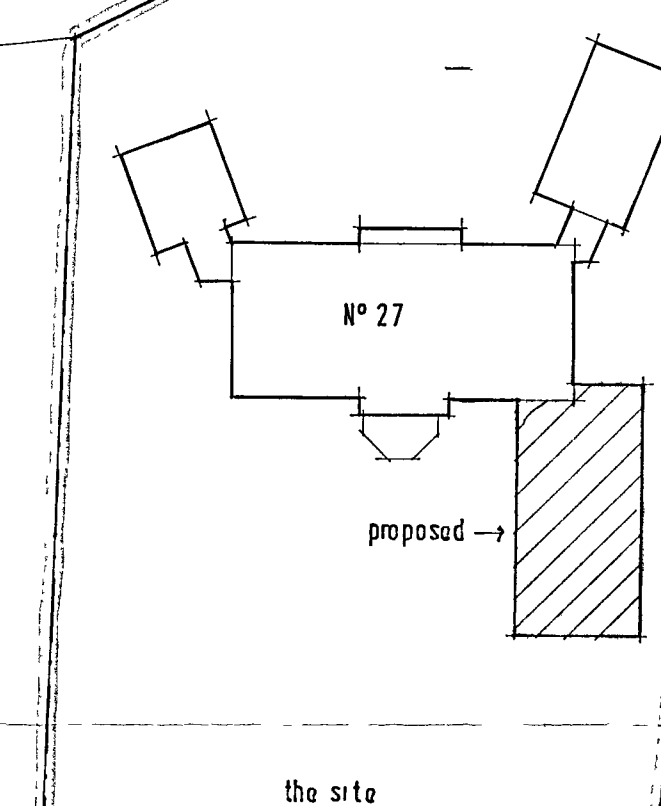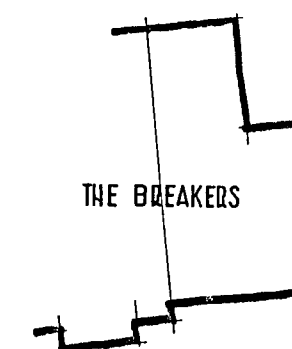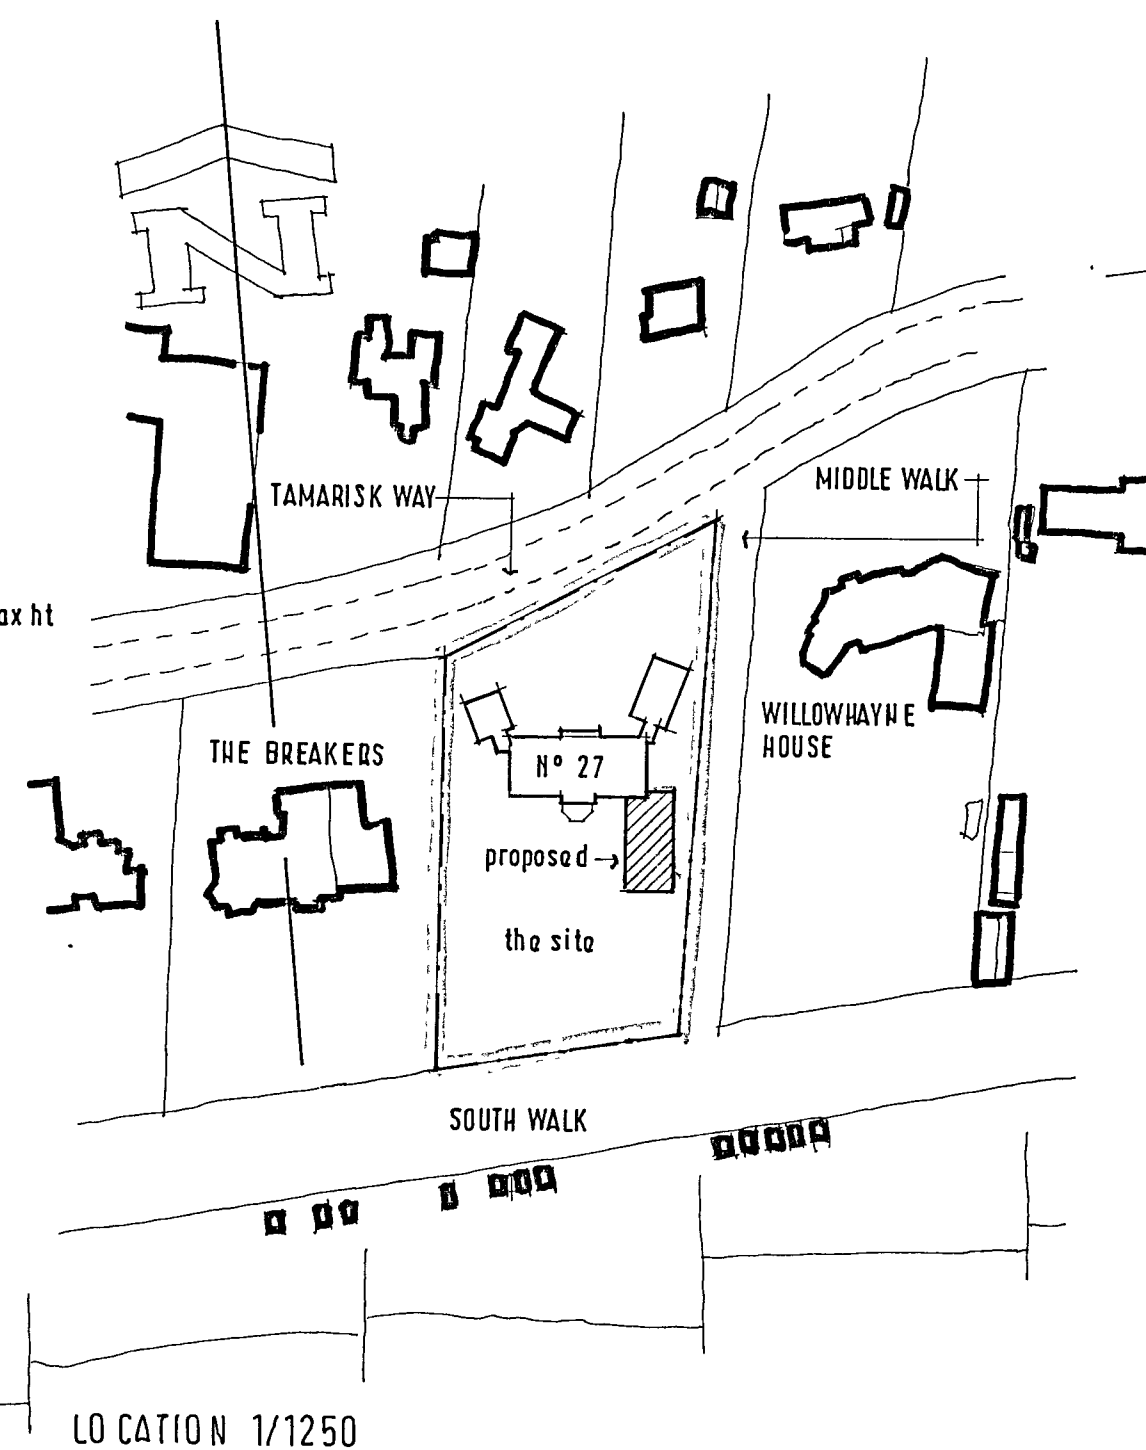

BLOCK PLAN 1/500

TREVOR E. UNSTED LTD

R B S HOUSE • 59-61 SEA LANE • RUSTINGTON • WEST SUSSEX • BN16 2RQ Tel 01903 859090

Client MR: & MRS. G. PRICE.

Project POOL COMPLEX 27; TAMARISK WAY;
EAST PRESTON;
W/SUSSEX; BN 16 ; 2TE :

Drawing

Scale 1:100

Date NOV-2008

Drawn tu.

Copyright

Drawing No

08/3530/1

Revisions

The contractor must check all dimensions and levels on site ~~and no dimensions are to be scaled from drawings~~

It is the contractor's responsibility to ensure compliance with all statutory authority requirements, carry out works with total regard to existing and retained structure. Works and materials to latest CP/BS

Drawing to be read in strict accordance with engineer's information where applicable

All structural timber C16 unless otherwise noted All structural and external timber pressure impregnated with preservative, cut ends site swabbed with Cuprinol or similar treatment

Local authority to witness satisfactory test on all new and affected foul/storm drainage