


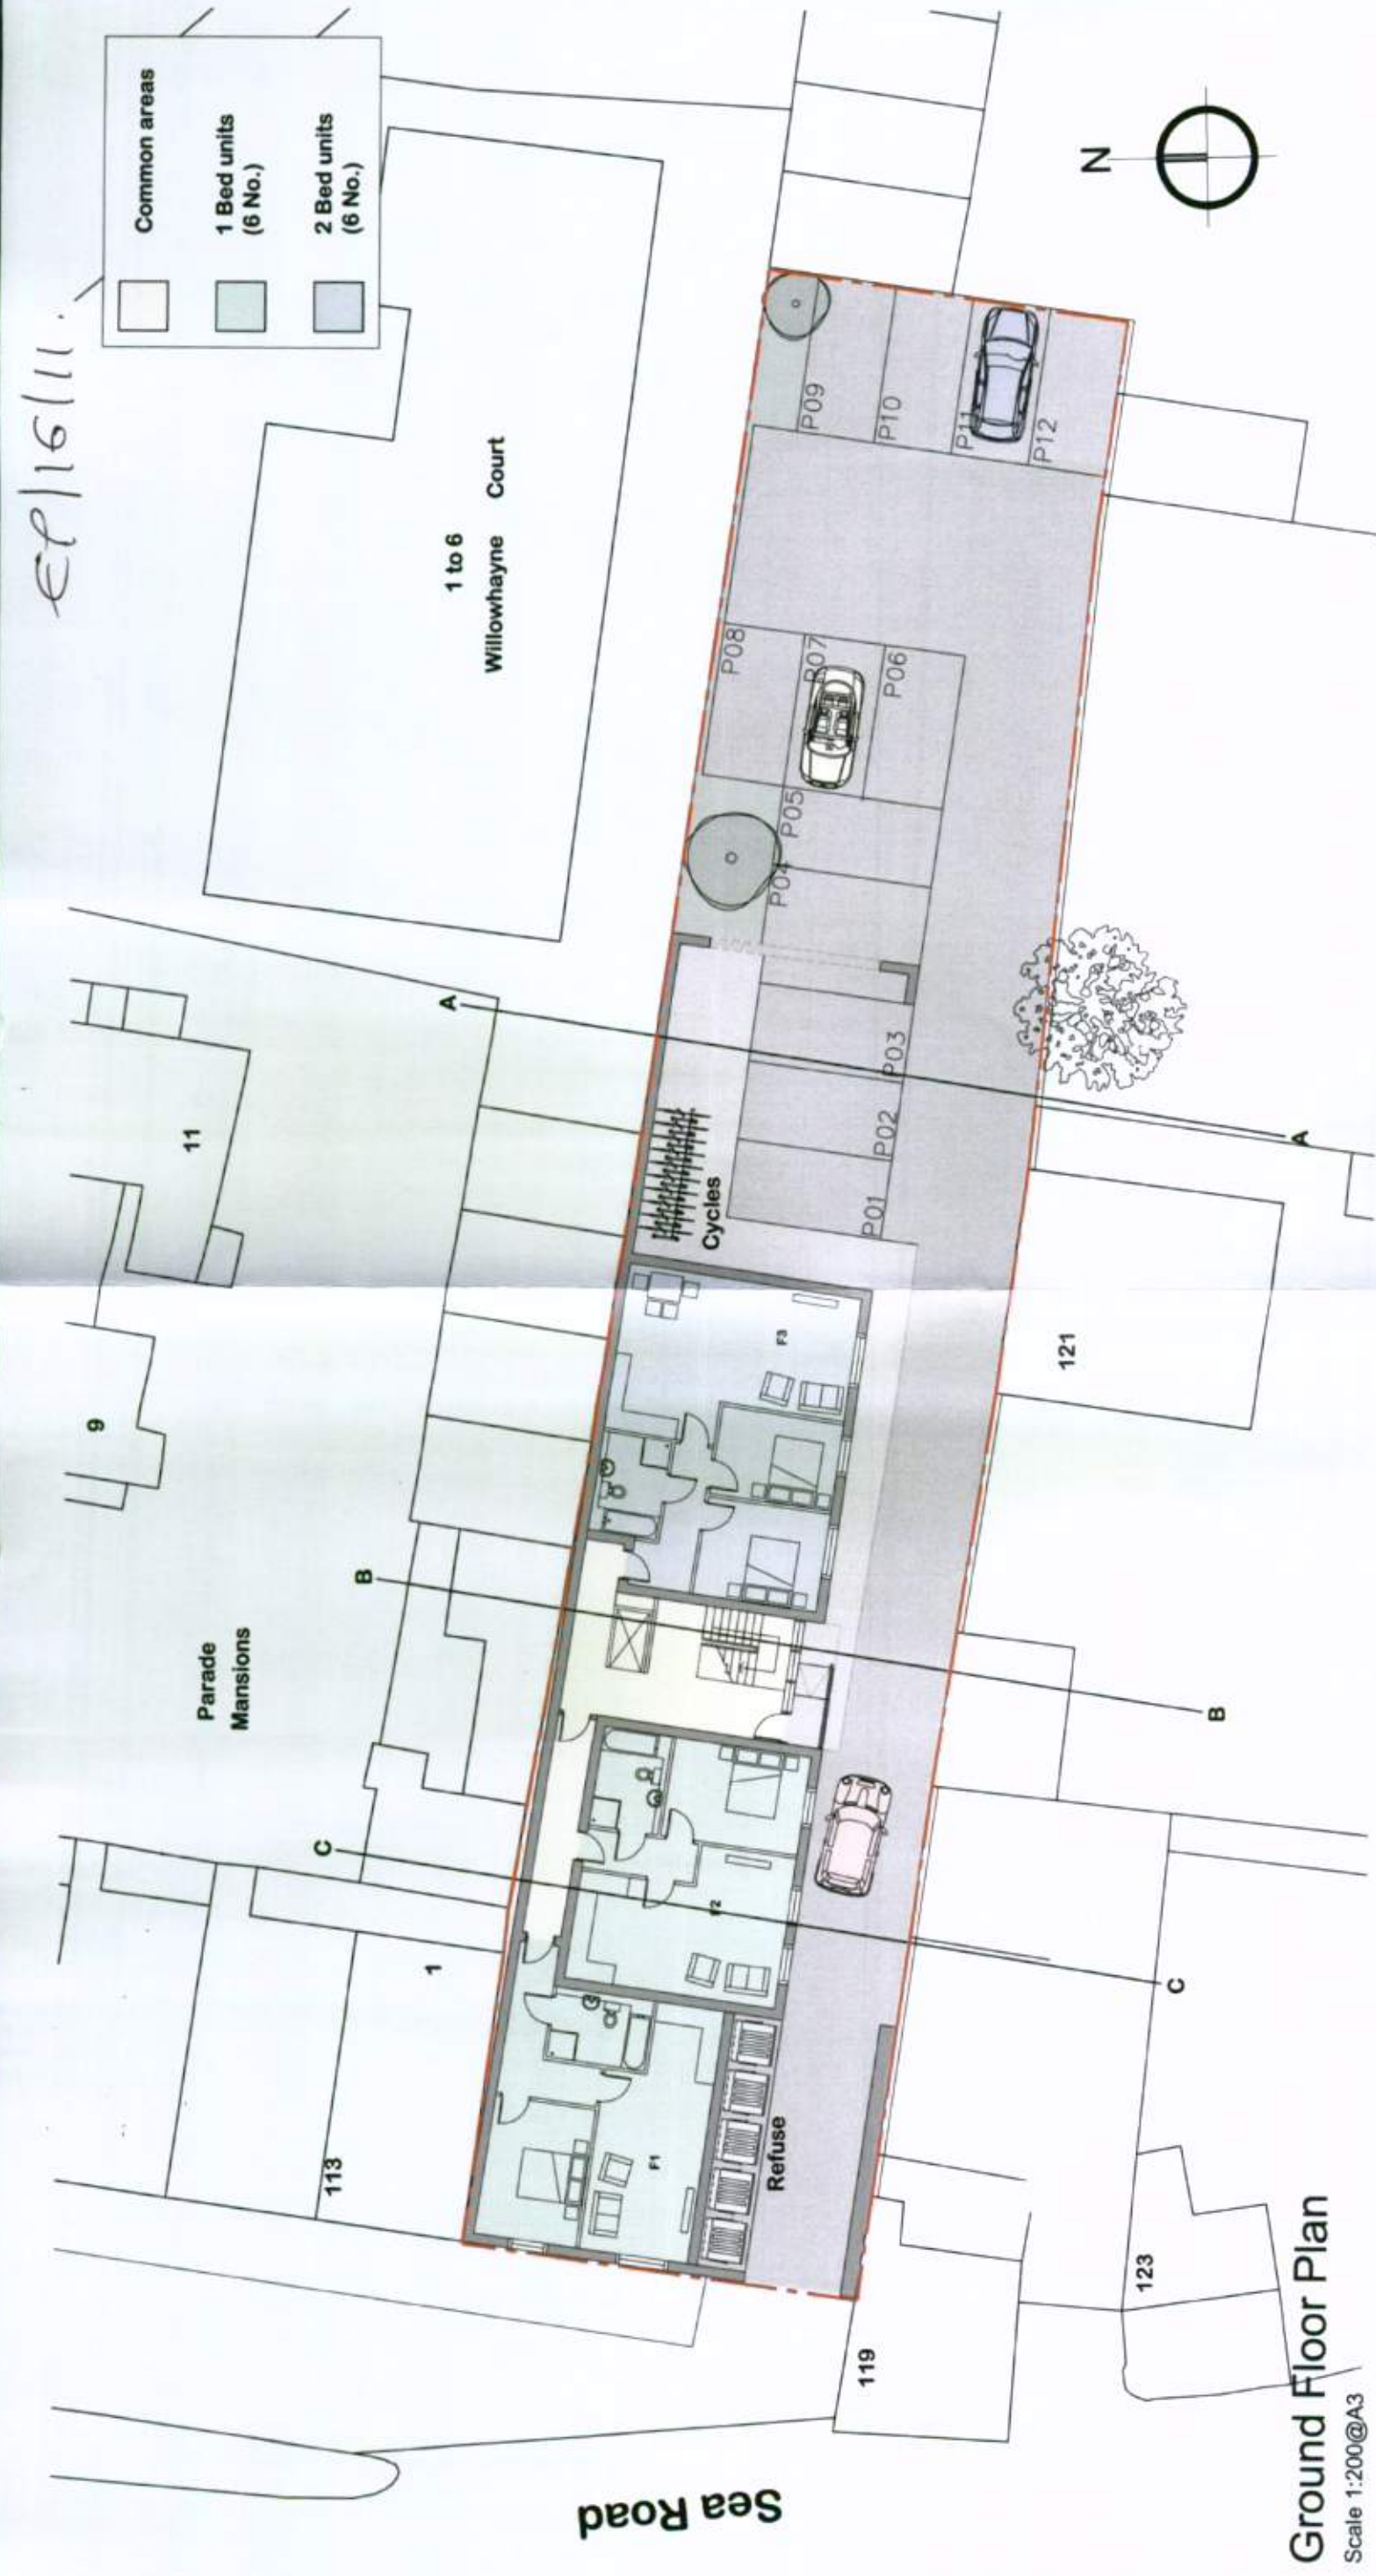

revision: details: subject to site survey and LA approvals

general notes: this drawing shall not be scaled. all dimensions shall be checked on site, where applicable, prior to commencing the works. all works shall conform to the current edition of the building regulations and other relevant statutory requirements. all materials and workmanship shall conform with the relevant British standard specifications and codes of practice.

Scale 1:200@A3

Ground Floor Plan

by: date:

PLANNING ISSUE

project: 115-117 Sea Road, East Preston
client: Oakhurst Developments Ltd
drawing: Ground Floor Plan
scale: 1:200 @ A3 date: Jan '11
number: 3279/P100
rev: rev:
dm: twn chkd: gv appd: ge
gdm architects
chartered architects
the master's house, college road, maidstone, kent. ME15 6YQ tel: 01622 686364 fax: 01622 761006 email: info@gdmarchitects.co.uk