


EP/16/11/

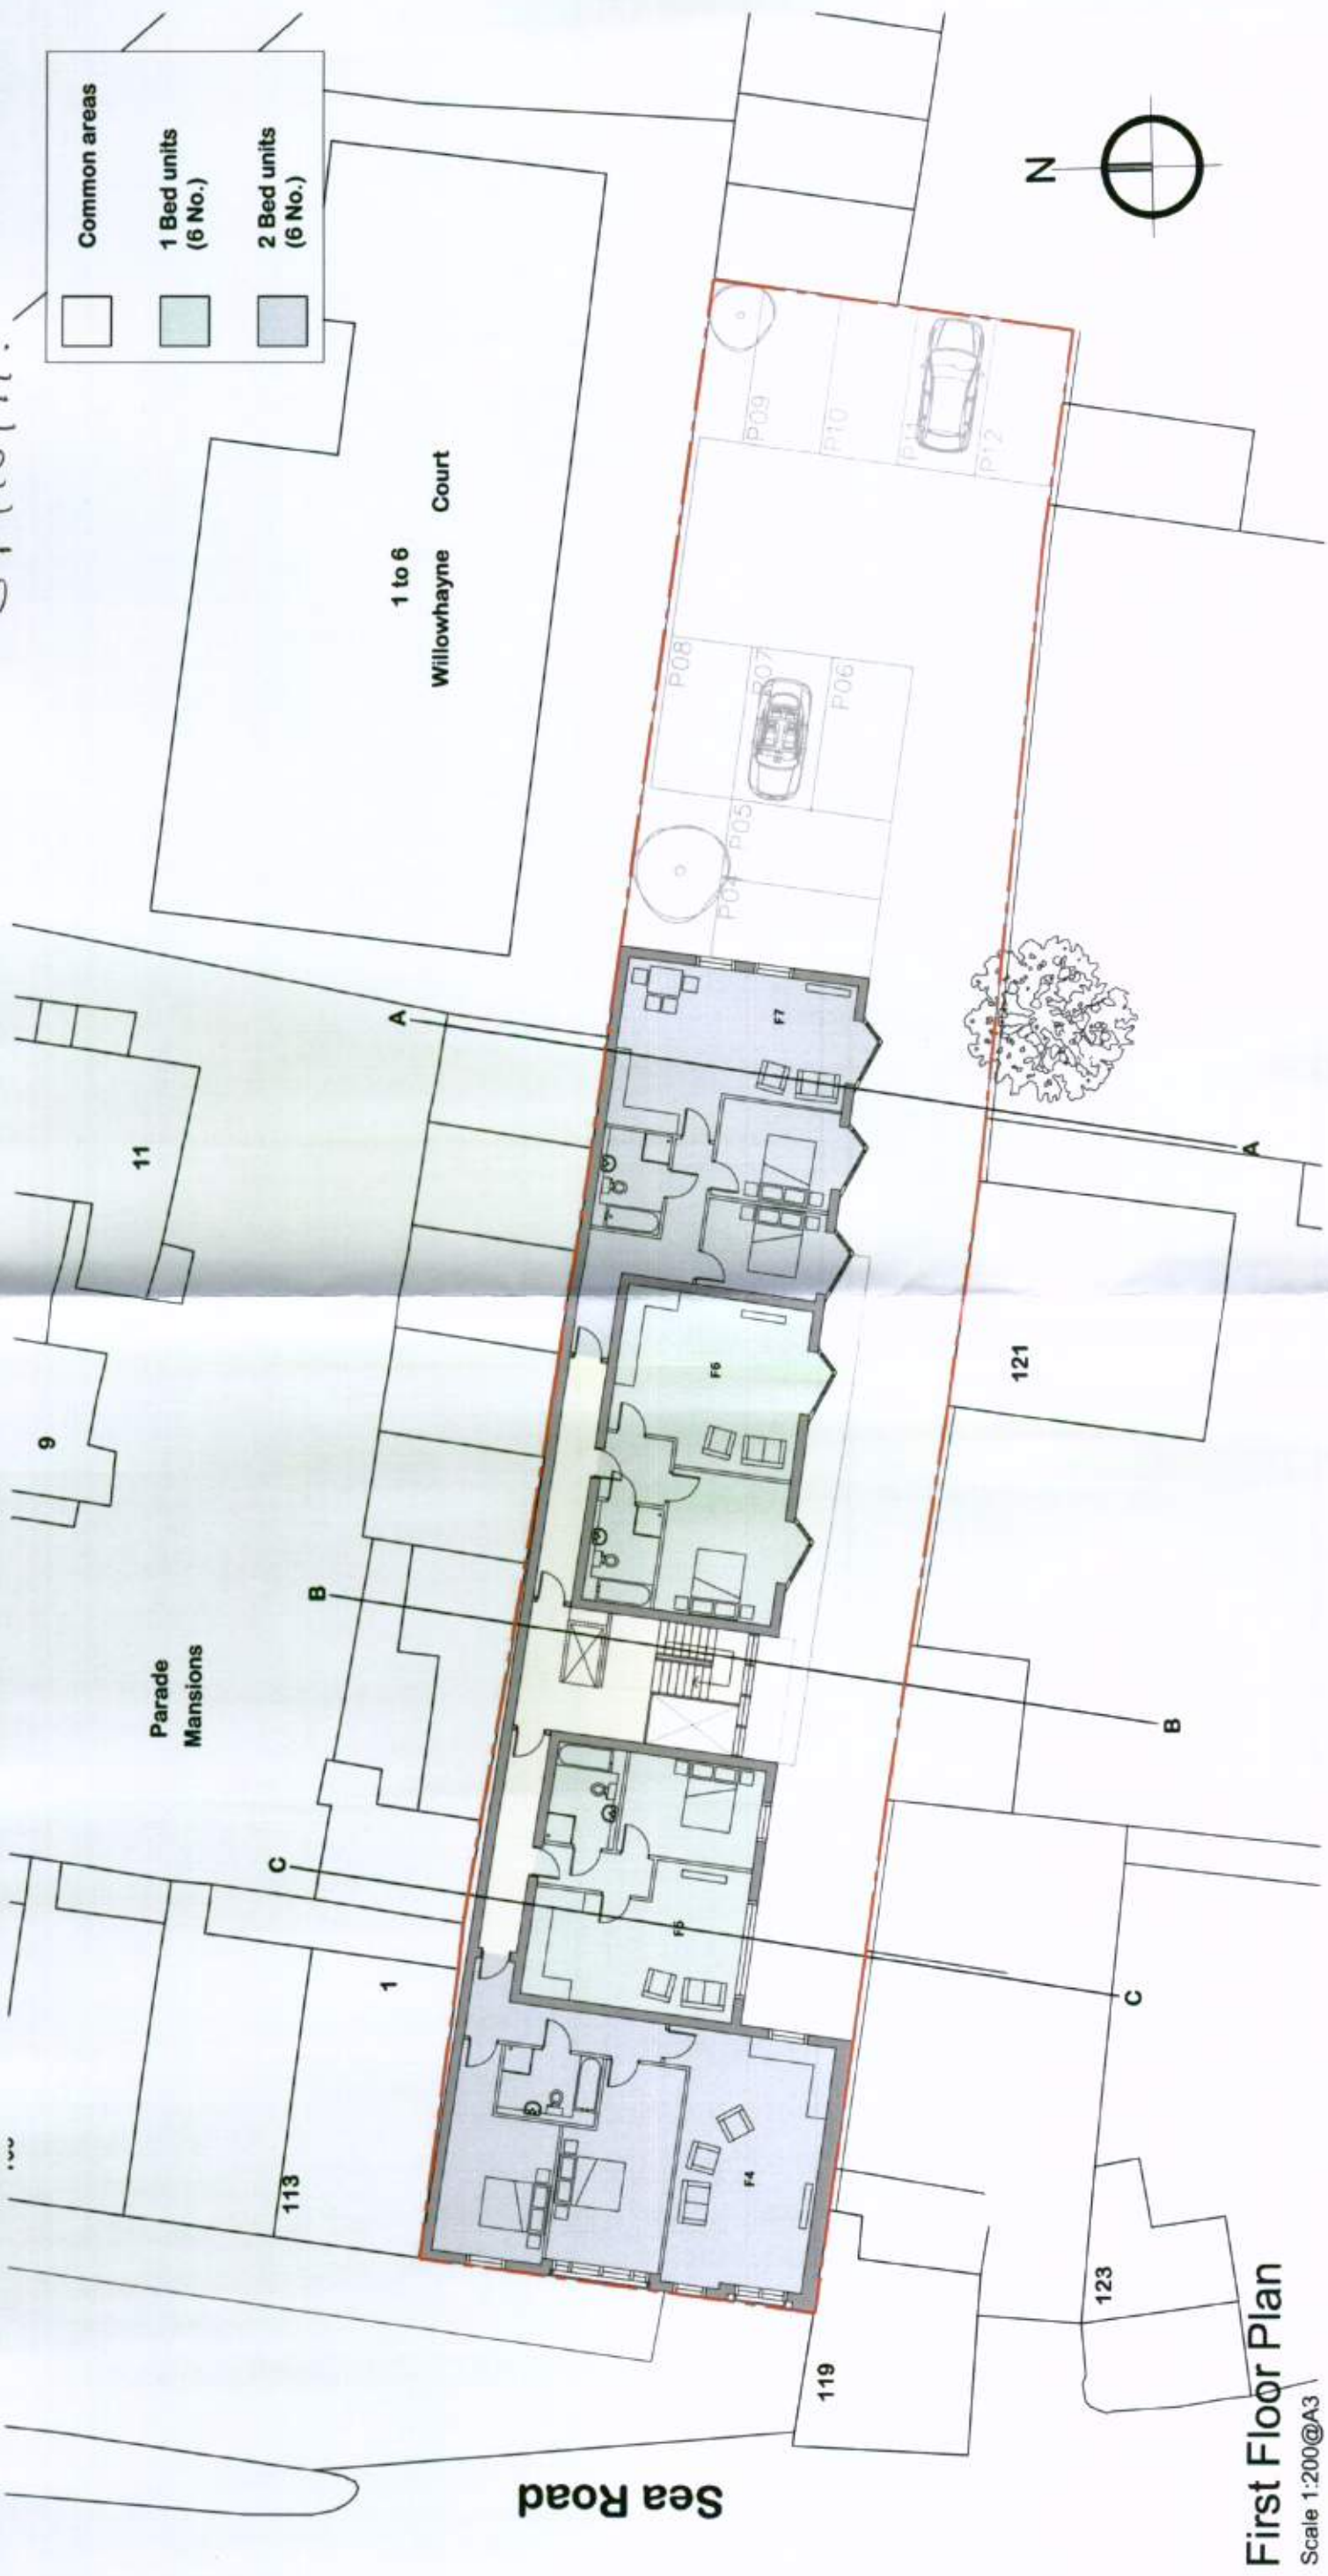

PLANNING ISSUE

project: 115-117 Sea Road, East Preston
client: Oakhurst Developments Ltd
drawing: First Floor Plan
scale: 1:200 @ A3 date: Jan '11
gdm architects
the master's house, college road, maidstone, kent. ME15 6YQ tel: 01622 686364 fax: 01622 761006 email: info@gdmarchitects.co.uk

number: 3279/P101
rev:
appd: ge
chkd: gv
drn: twn

chartered architects

date:

by:

revision: details:
subject to site survey and LA approvals

general notes:

- this drawing shall not be scaled.
- all dimensions shall be checked on site, where applicable, prior to commencing the works.
- all works shall conform to the current edition of the building regulations and other relevant statutory requirements.
- all materials and workmanship shall conform with the relevant british standard specifications and codes of practice.
- this drawing is the copyright of gdm architects. and shall not be copied or reproduced without permission.
- this drawing shall be read in conjunction with gdm architect's health and safety risk assessments and general principles for means of access and protection.
- all works shall be carried out in a safe manner, by competent persons, strictly in accordance with all current statutory provisions and other competent advice relating to the health and safety of all work people and others.
- gdm design + management ltd trading as gdm architects