


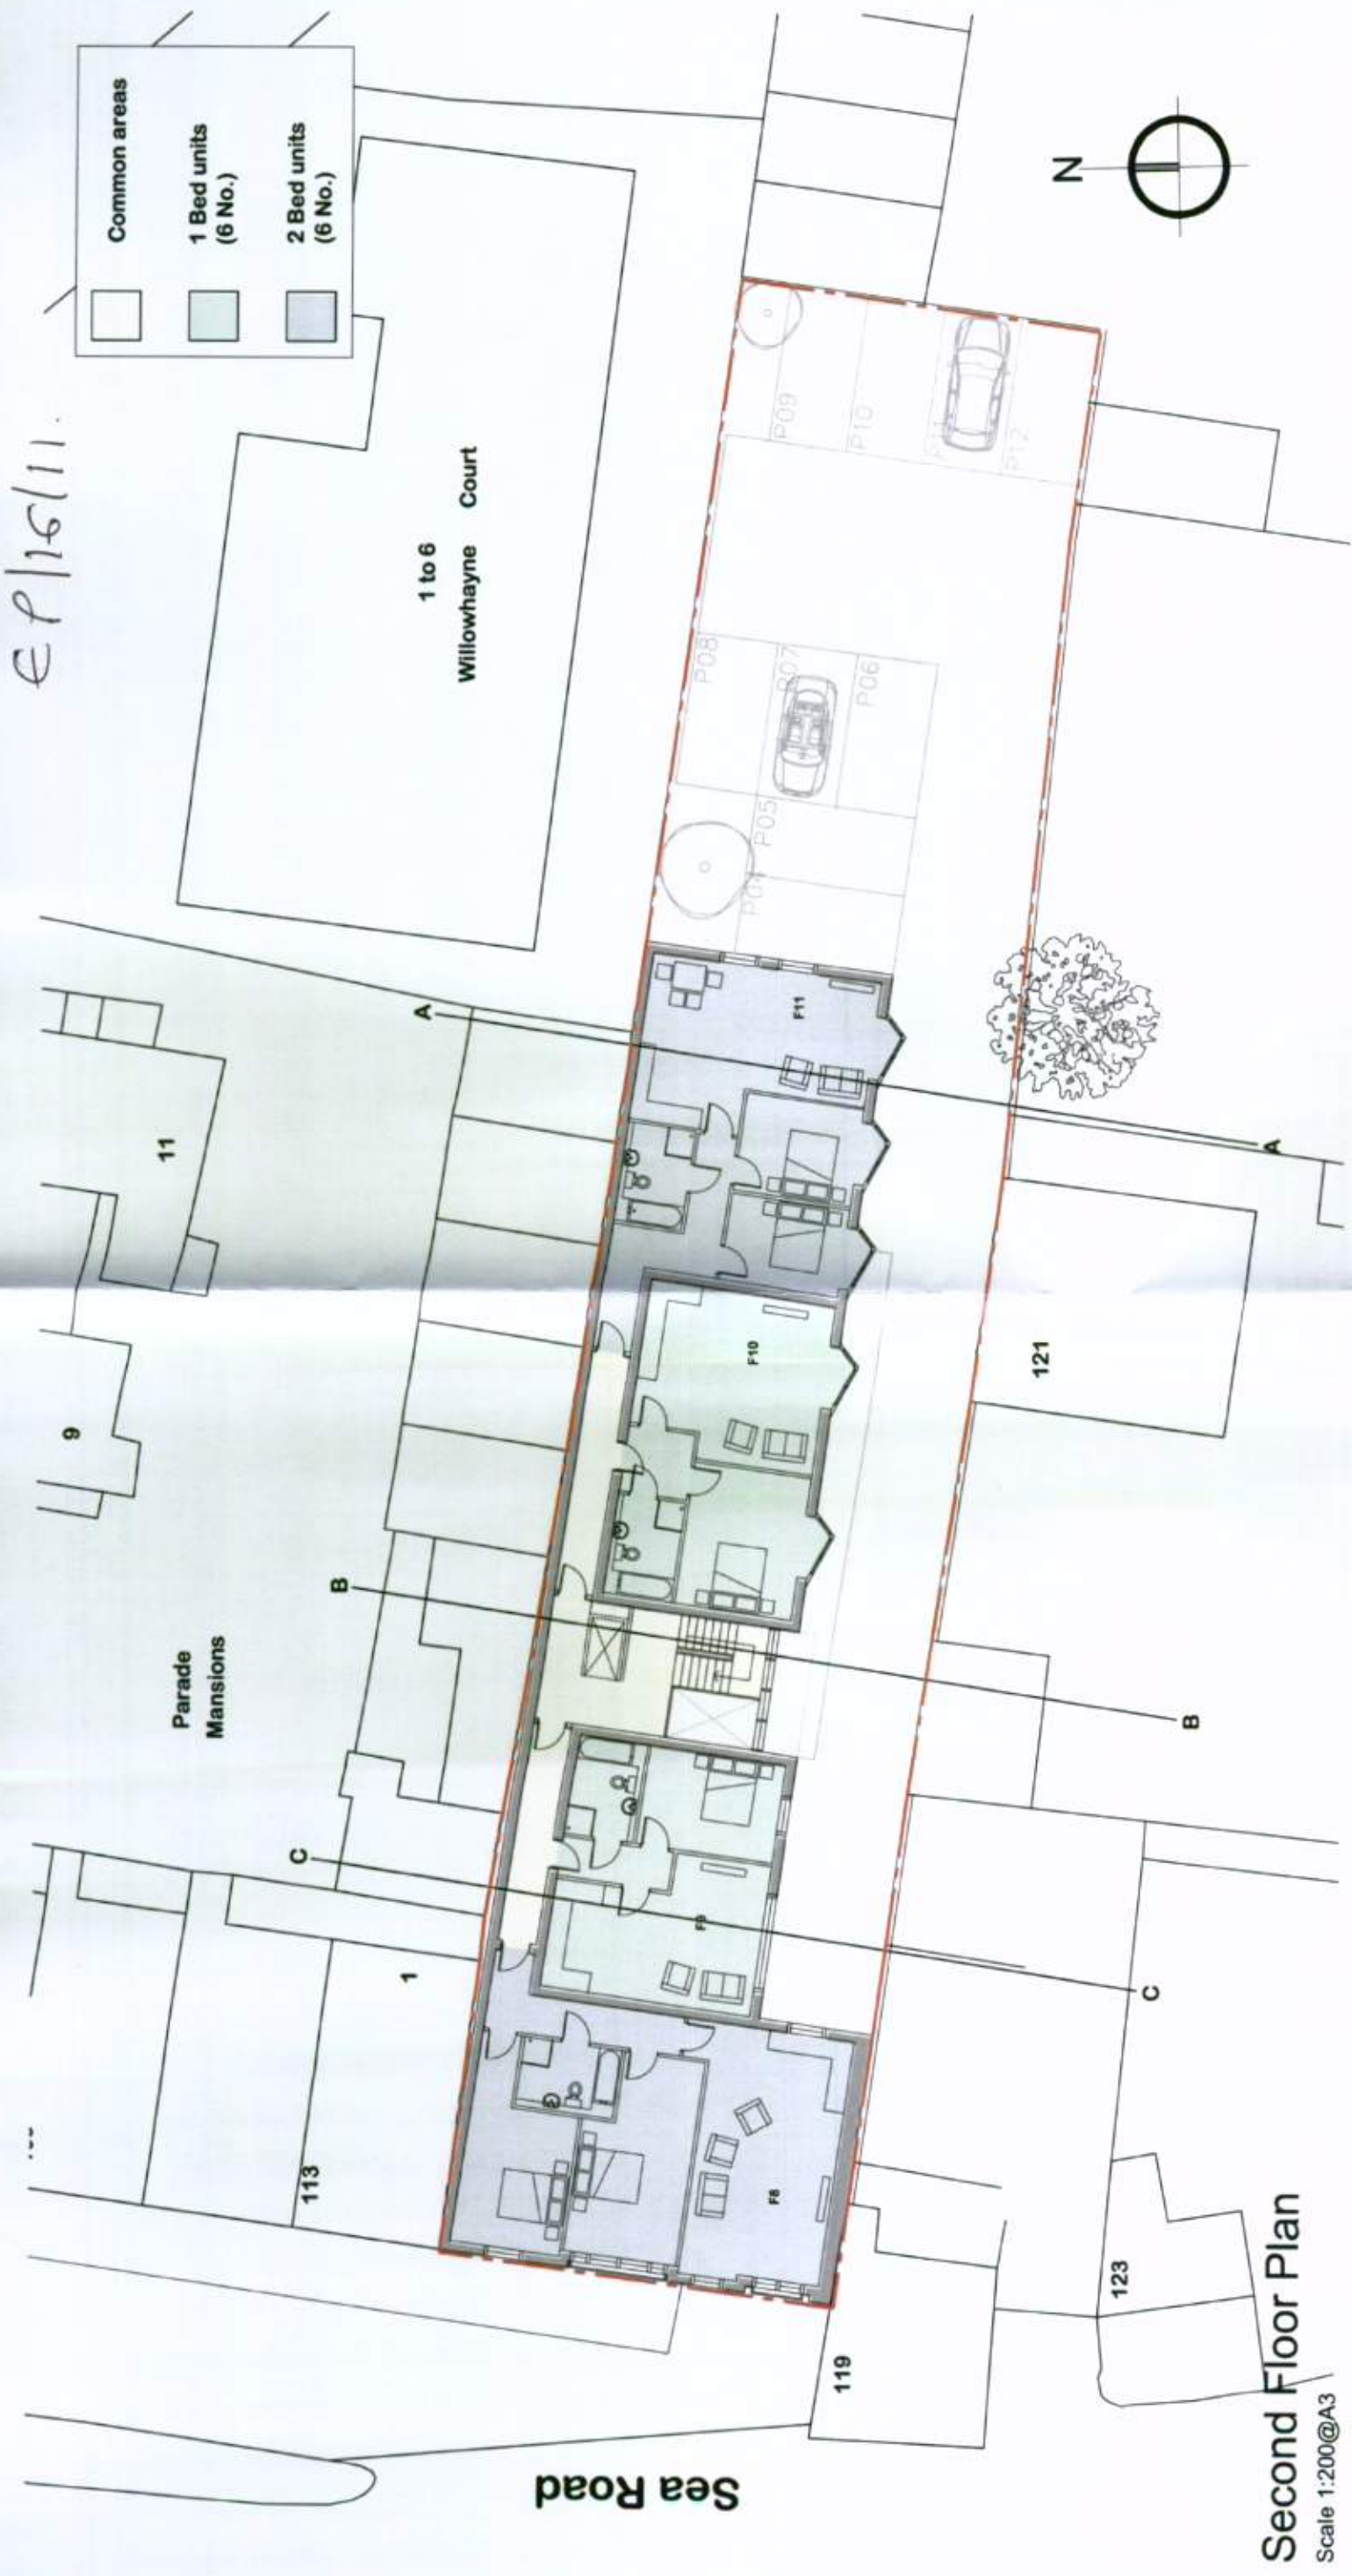

EP/16/11

Second Floor Plan

Scale 1:200@A3

revision: details:

subject to site survey and LA approvals

general notes:

- this drawing shall not be scaled.
- all dimensions shall be checked on site, where applicable, prior to commencing the works.
- all works shall conform to the current edition of the building regulations and other relevant statutory requirements.
- all materials and workmanship shall conform with the relevant British standard specifications and codes of practice.

by: date:

PLANNING ISSUE

project: 115-117 Sea Road, East Preston
client: Oakhurst Developments Ltd
drawing: Second Floor Plan
scale: 1:200 @ A3 date: Jan '11
number: 3279/P102
rev: rev:
appd: appd:
chkd: chkd:
drn: drn:
gdm architects
the master's house, college road, maidstone, kent. ME15 6YQ tel: 01622 686364 fax: 01622 761006 email: info@gdmarchitects.co.uk
chartered architects