


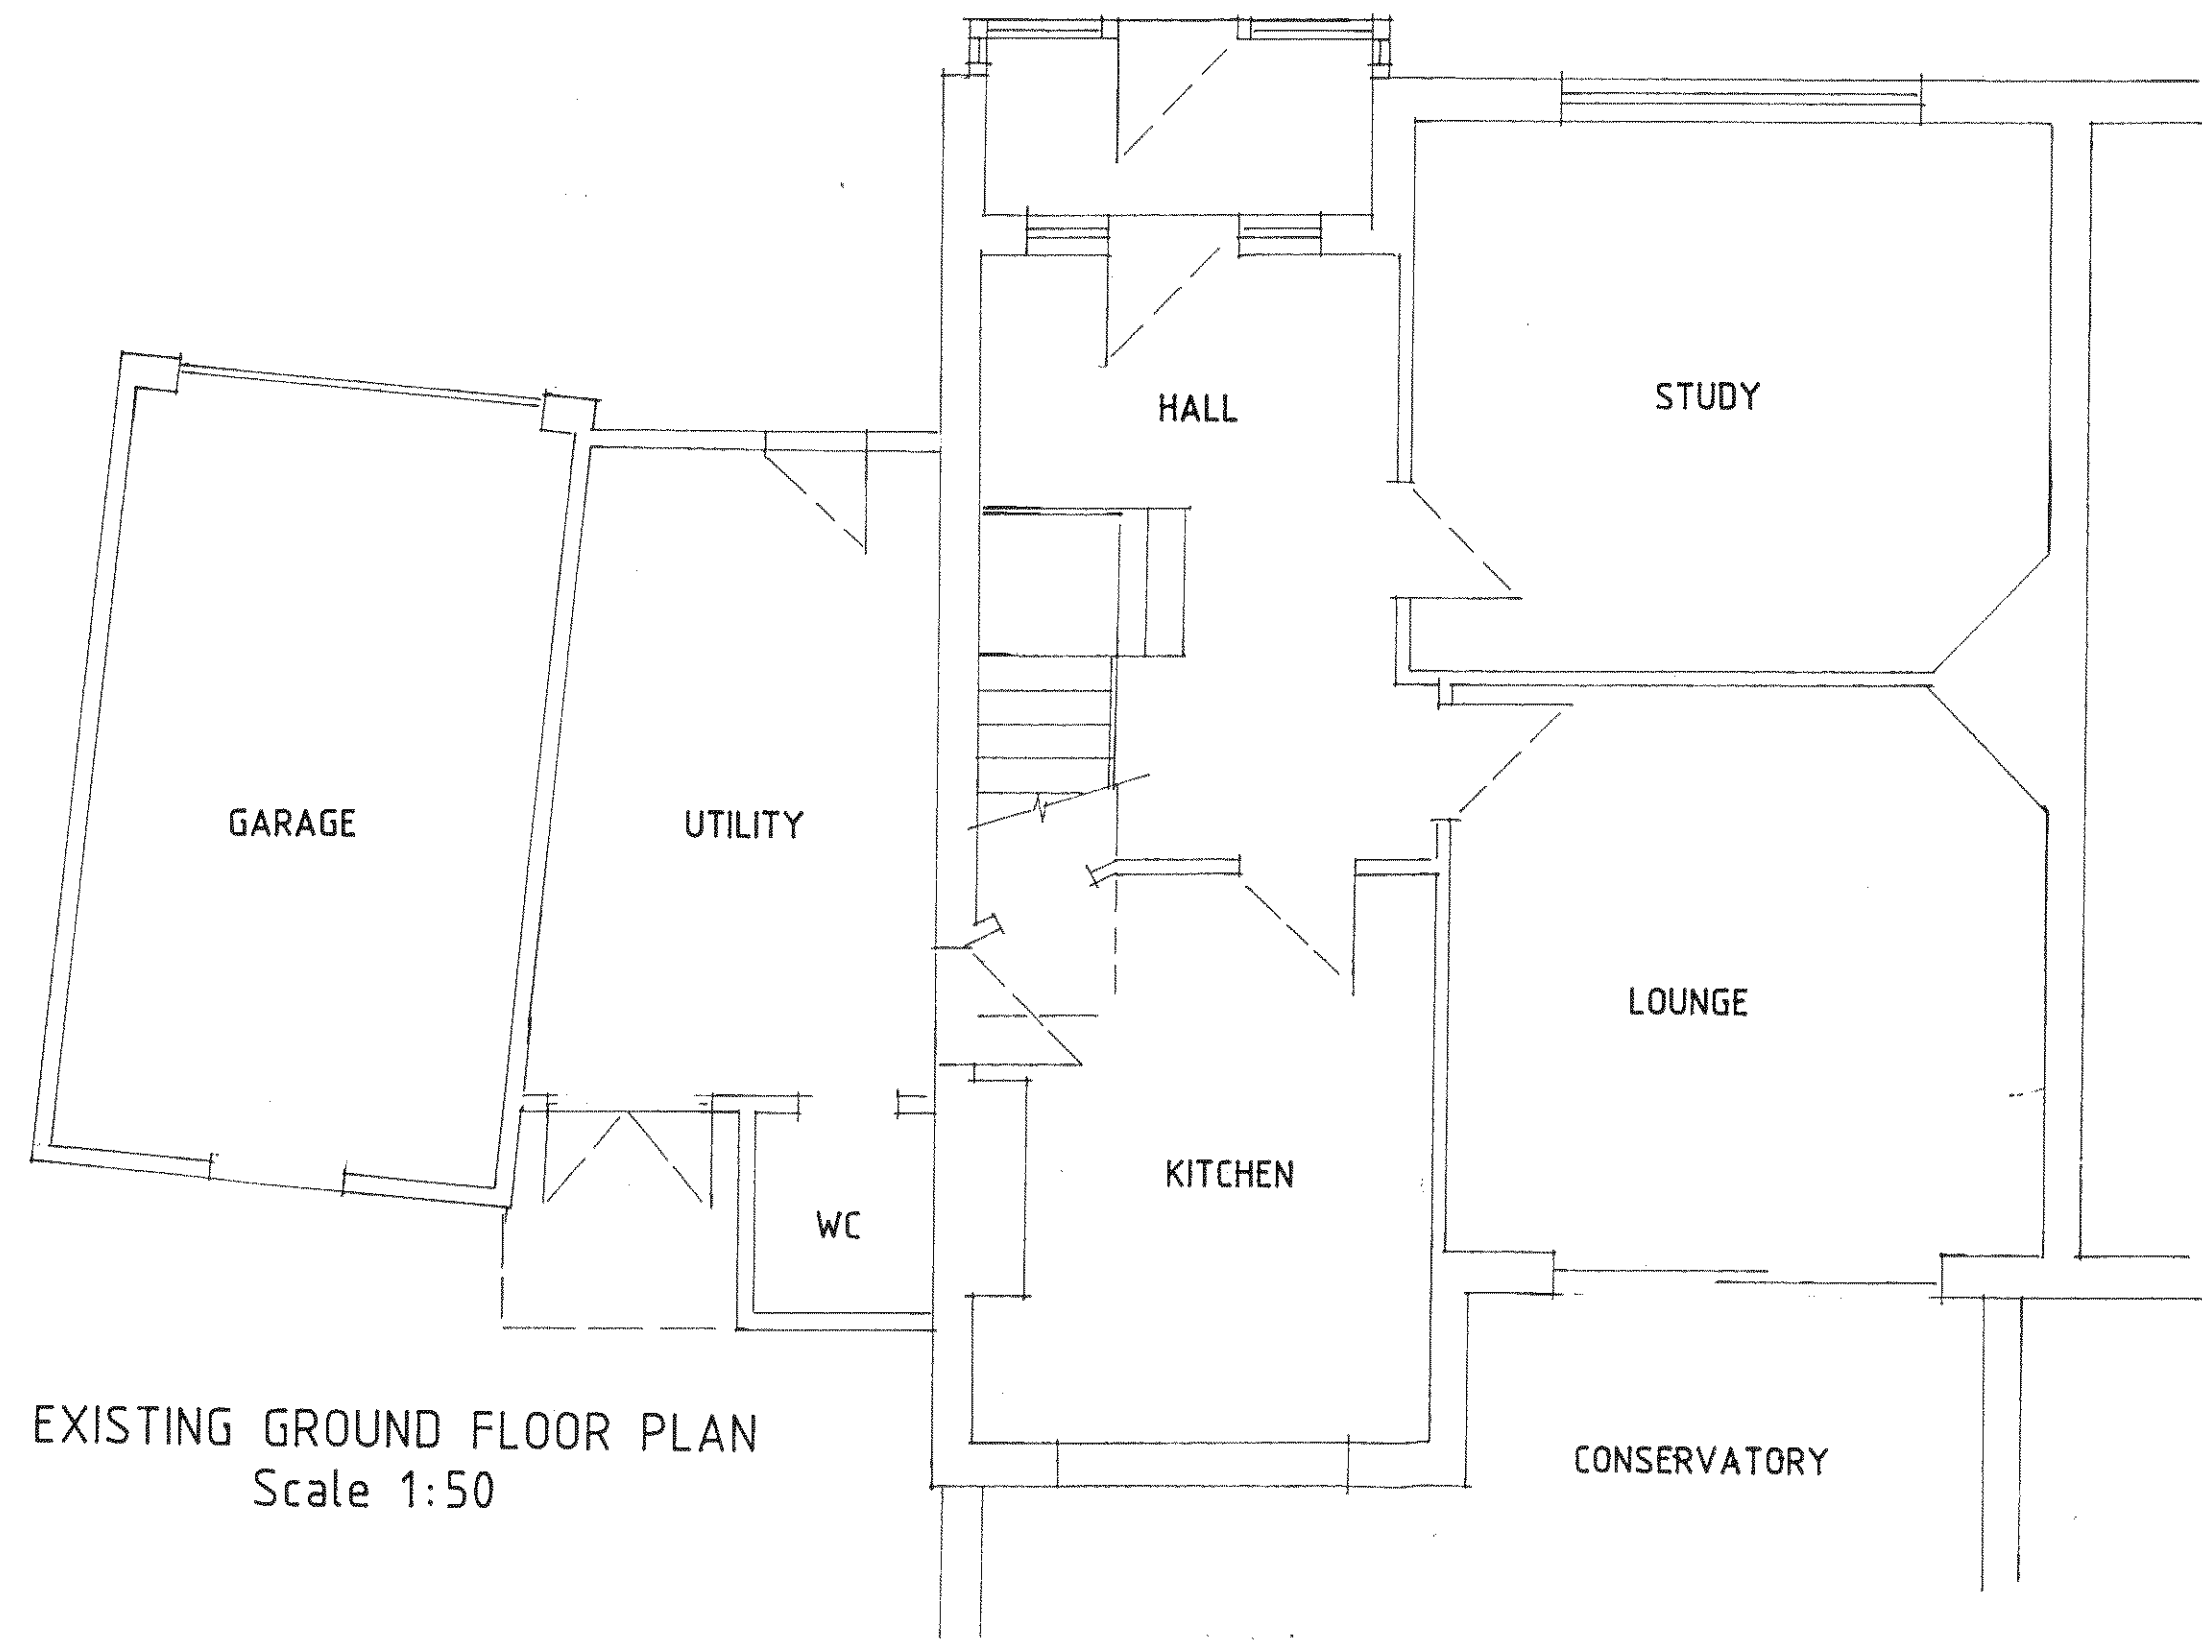

EXISTING GROUND FLOOR PLAN
Scale 1:50