



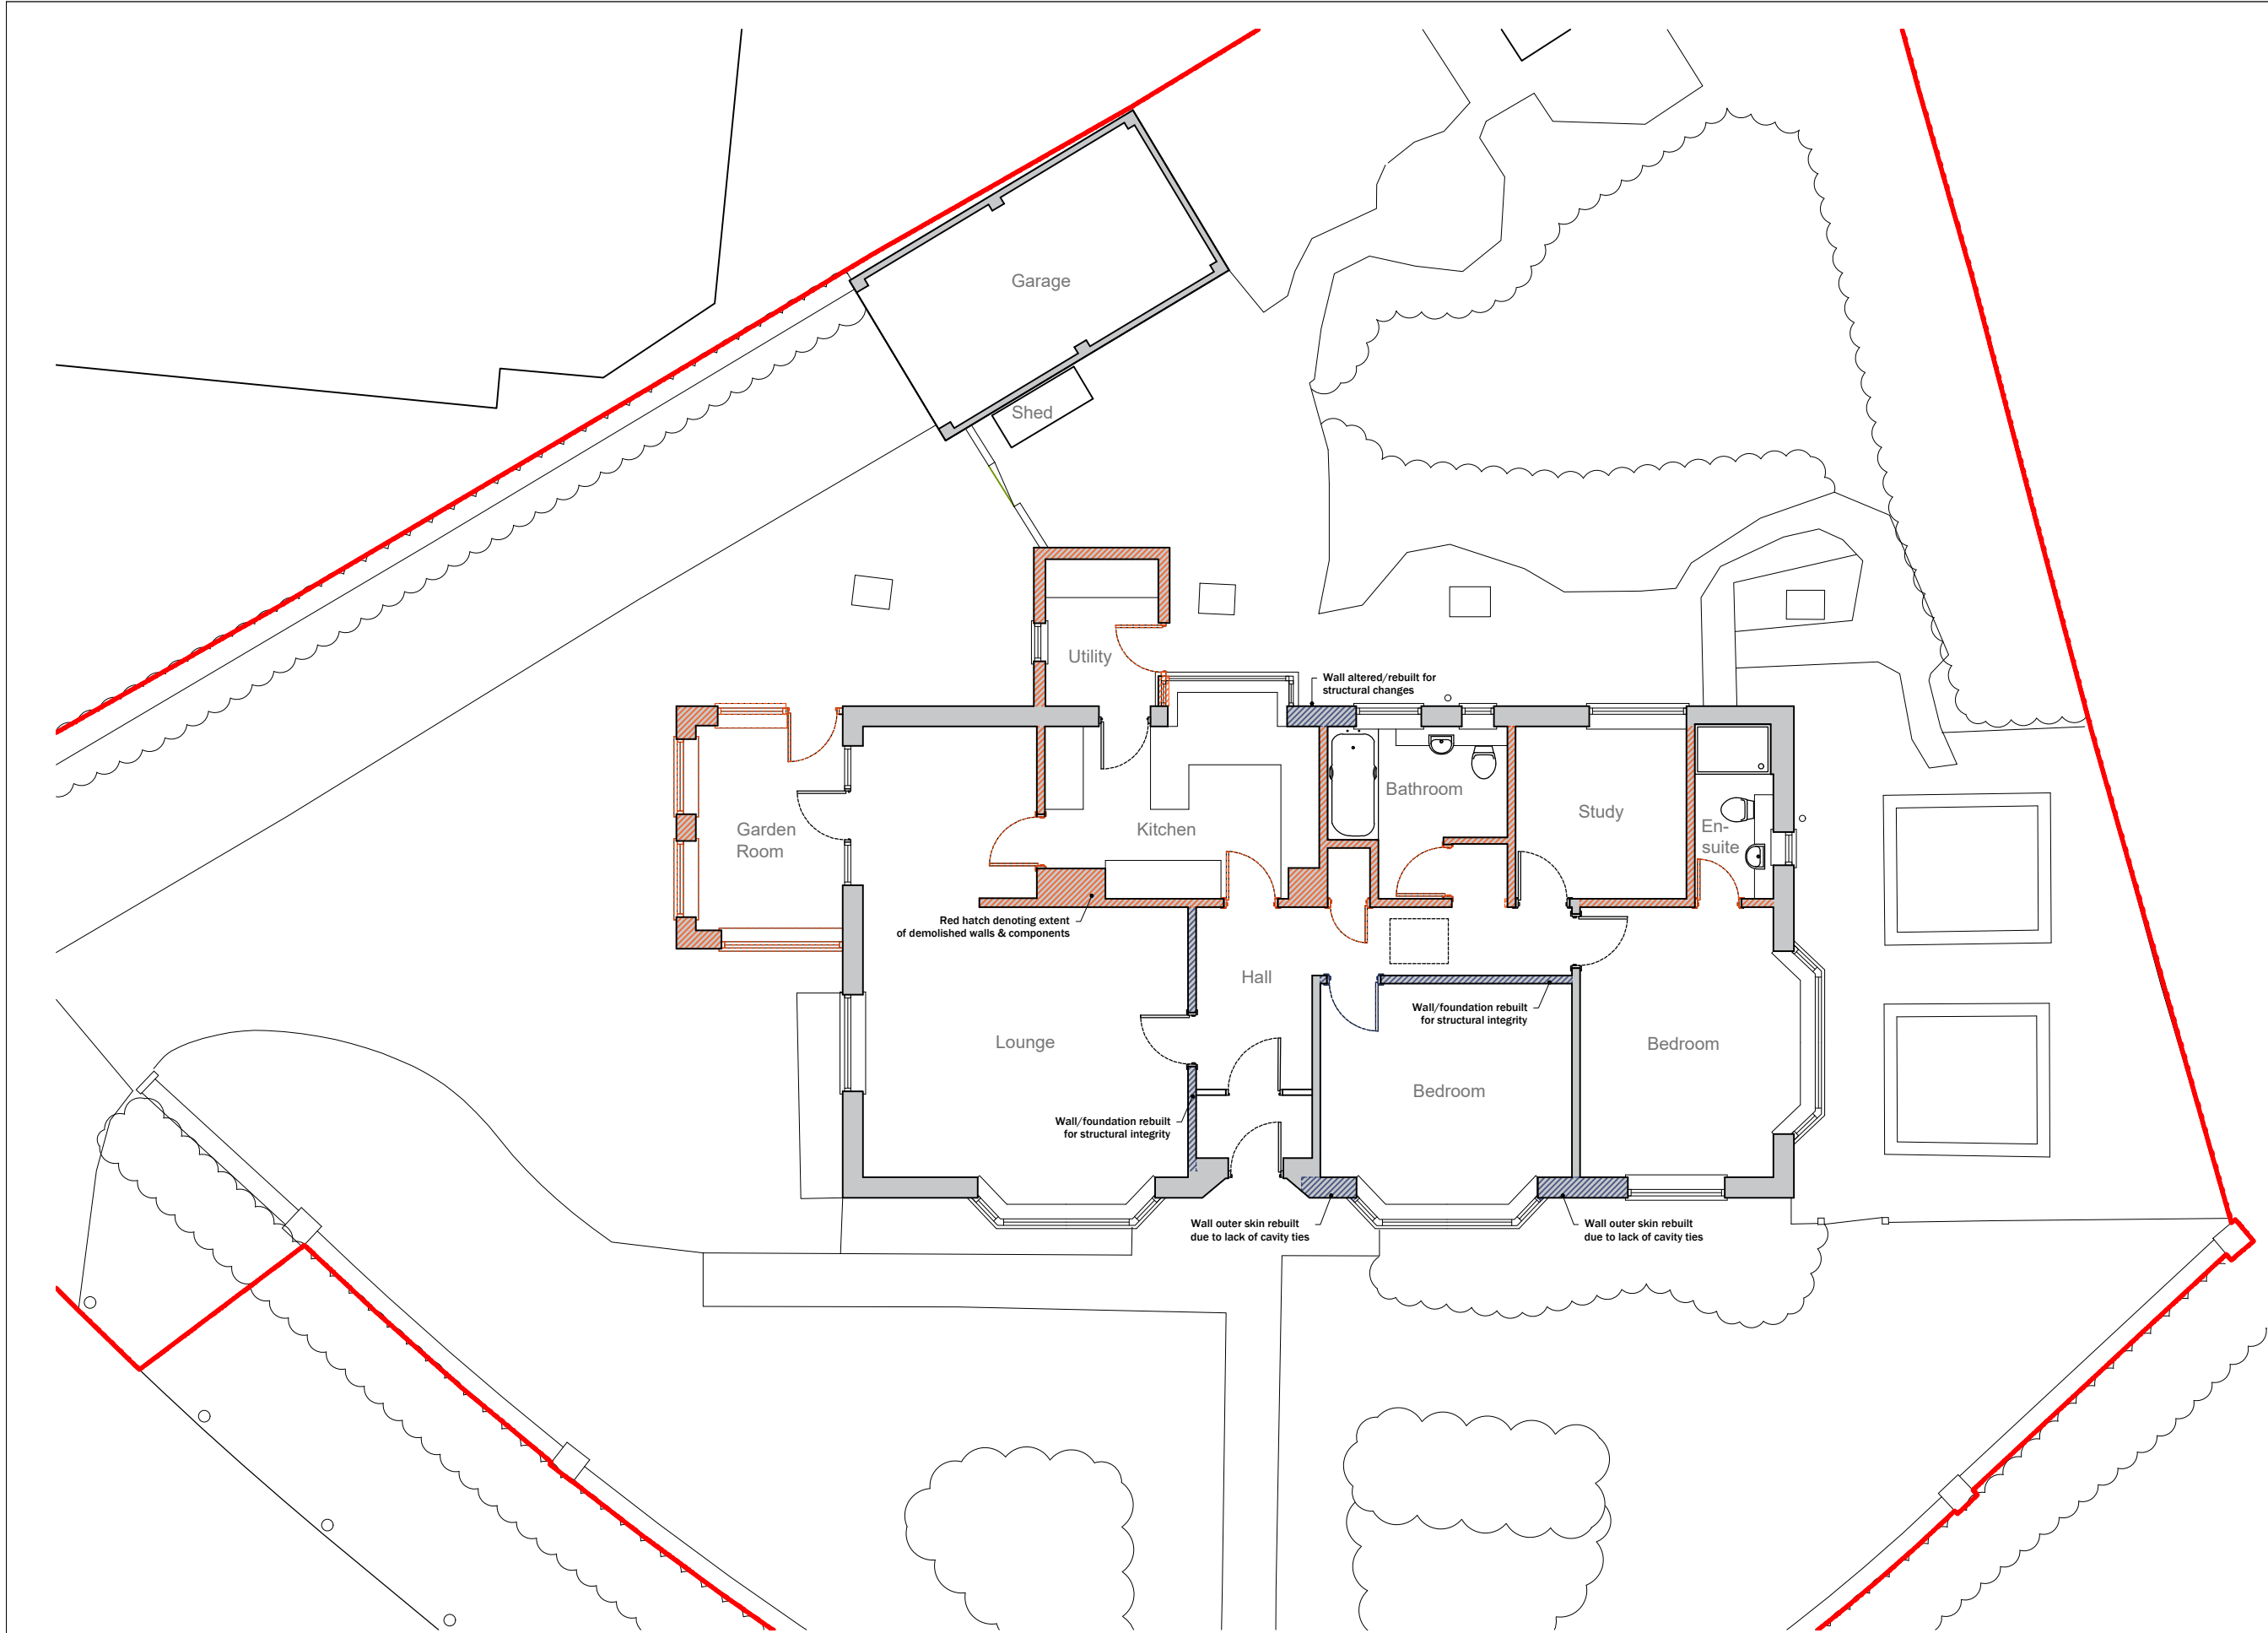

Existing ground floor plan

This drawing was produced by OM Architectural Design for Planning purposes only. OM Architectural Design can not be liable for any other use of the drawing other than the use for the work it was drawn for. This drawing is not to be scaled or used for construction purposes. OM Architectural Design is to be informed of any errors before work proceeds. All dimensions are to be checked on site. All drawings are copyright of OM Architectural Design.

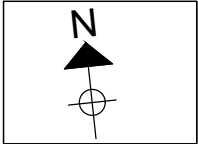

Key	
	Wall replaced (like-for-like)
	Wall removed

02	Dec. '21 Retrospective updates.	SB	OM
01	10 May 2021 Building Regs Issue	SB	OM
00	05 January 2021 Planning	JR	OM

Rev	Date + notes	Drwn	Chkd
-----	--------------	------	------

OM Architectural Design

Works House, Station Road, Angmering, BN16 3AA
Tel: 07590 508302
E-mail: info@olivermcmgowan.co.uk

Project
38 The Roystons, East Preston

Drawing
Existing ground floor plan

Job Ref	Dwg No		Revision	
BBZ	2000		02	
Scale(s)	Size	Date	Drwn	Chkd
1:100	A3	Jan 21	SB	OM

Status
Retrospective Planning App