






North Elevation 1:50

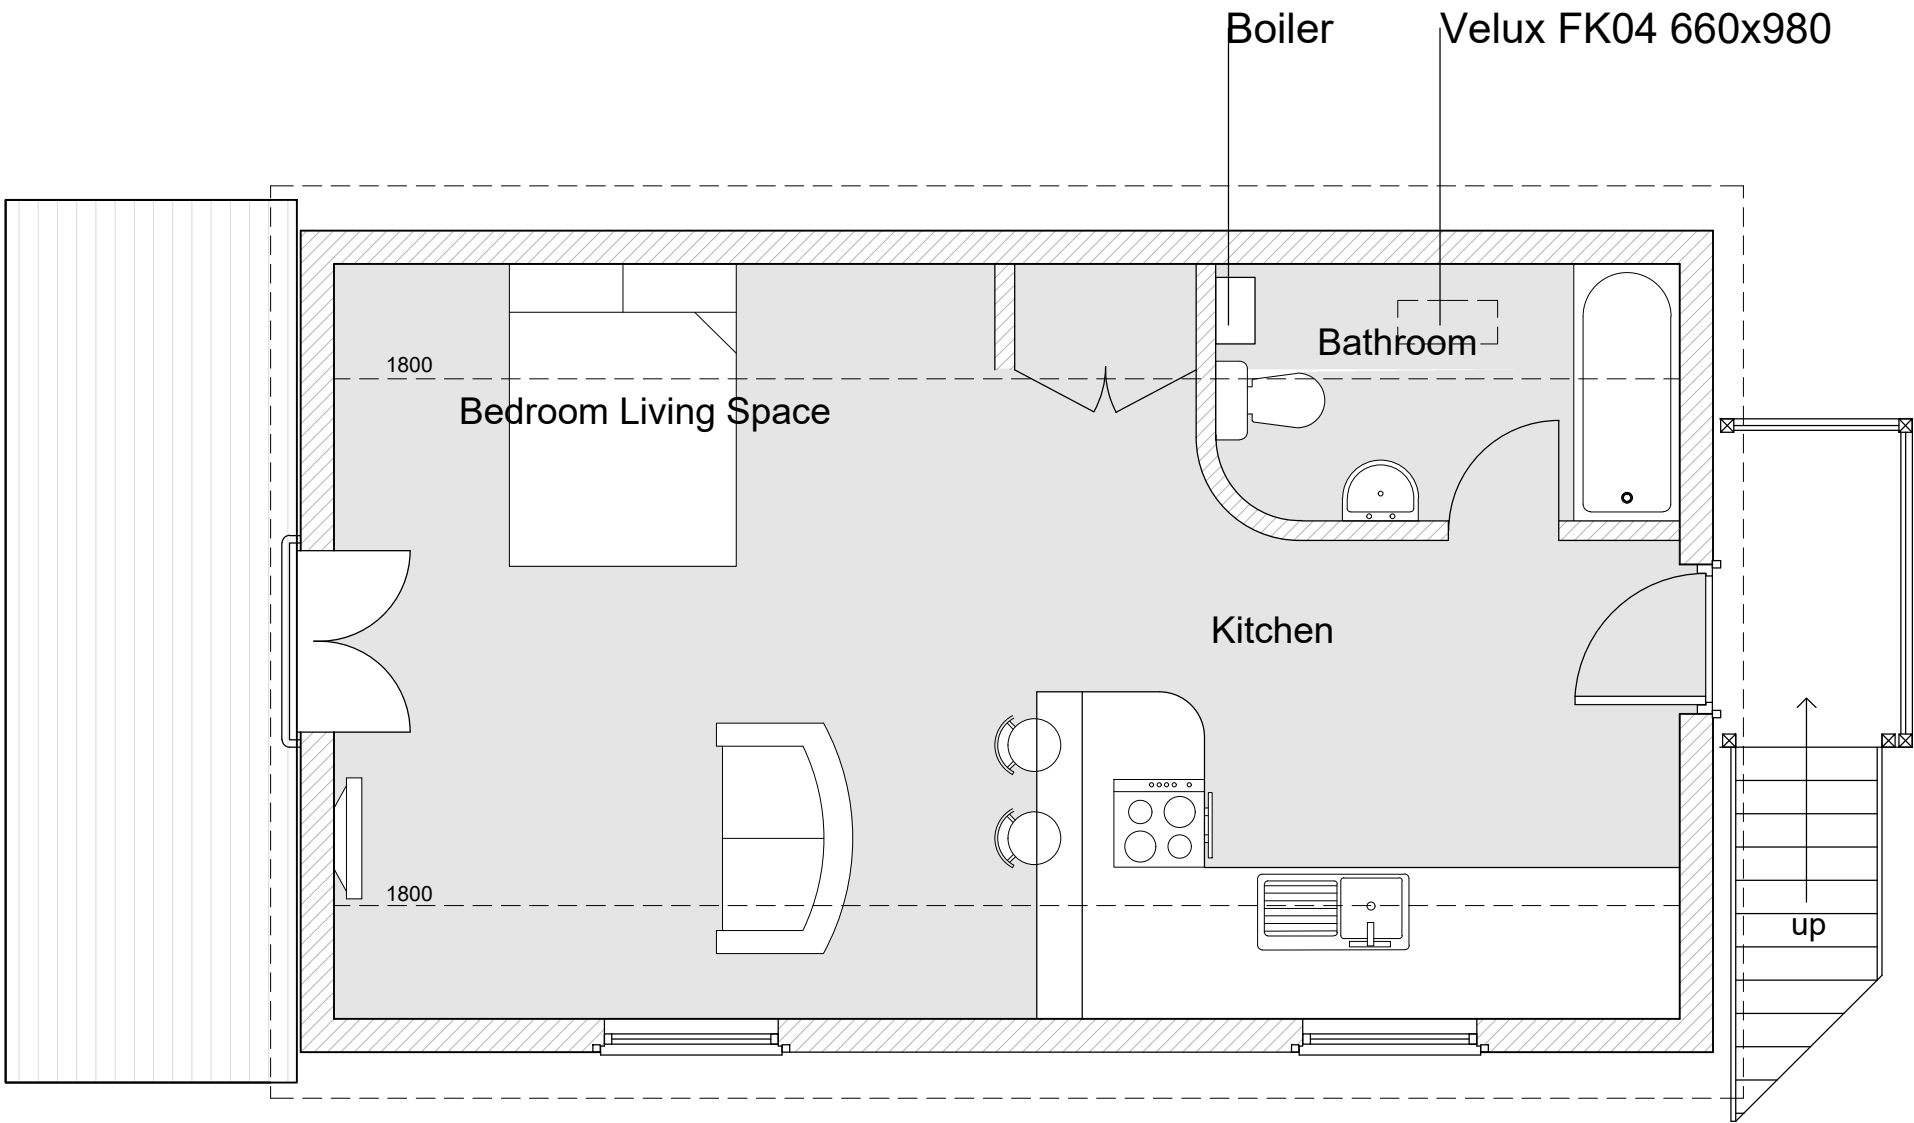


First Floor Plan 1:50

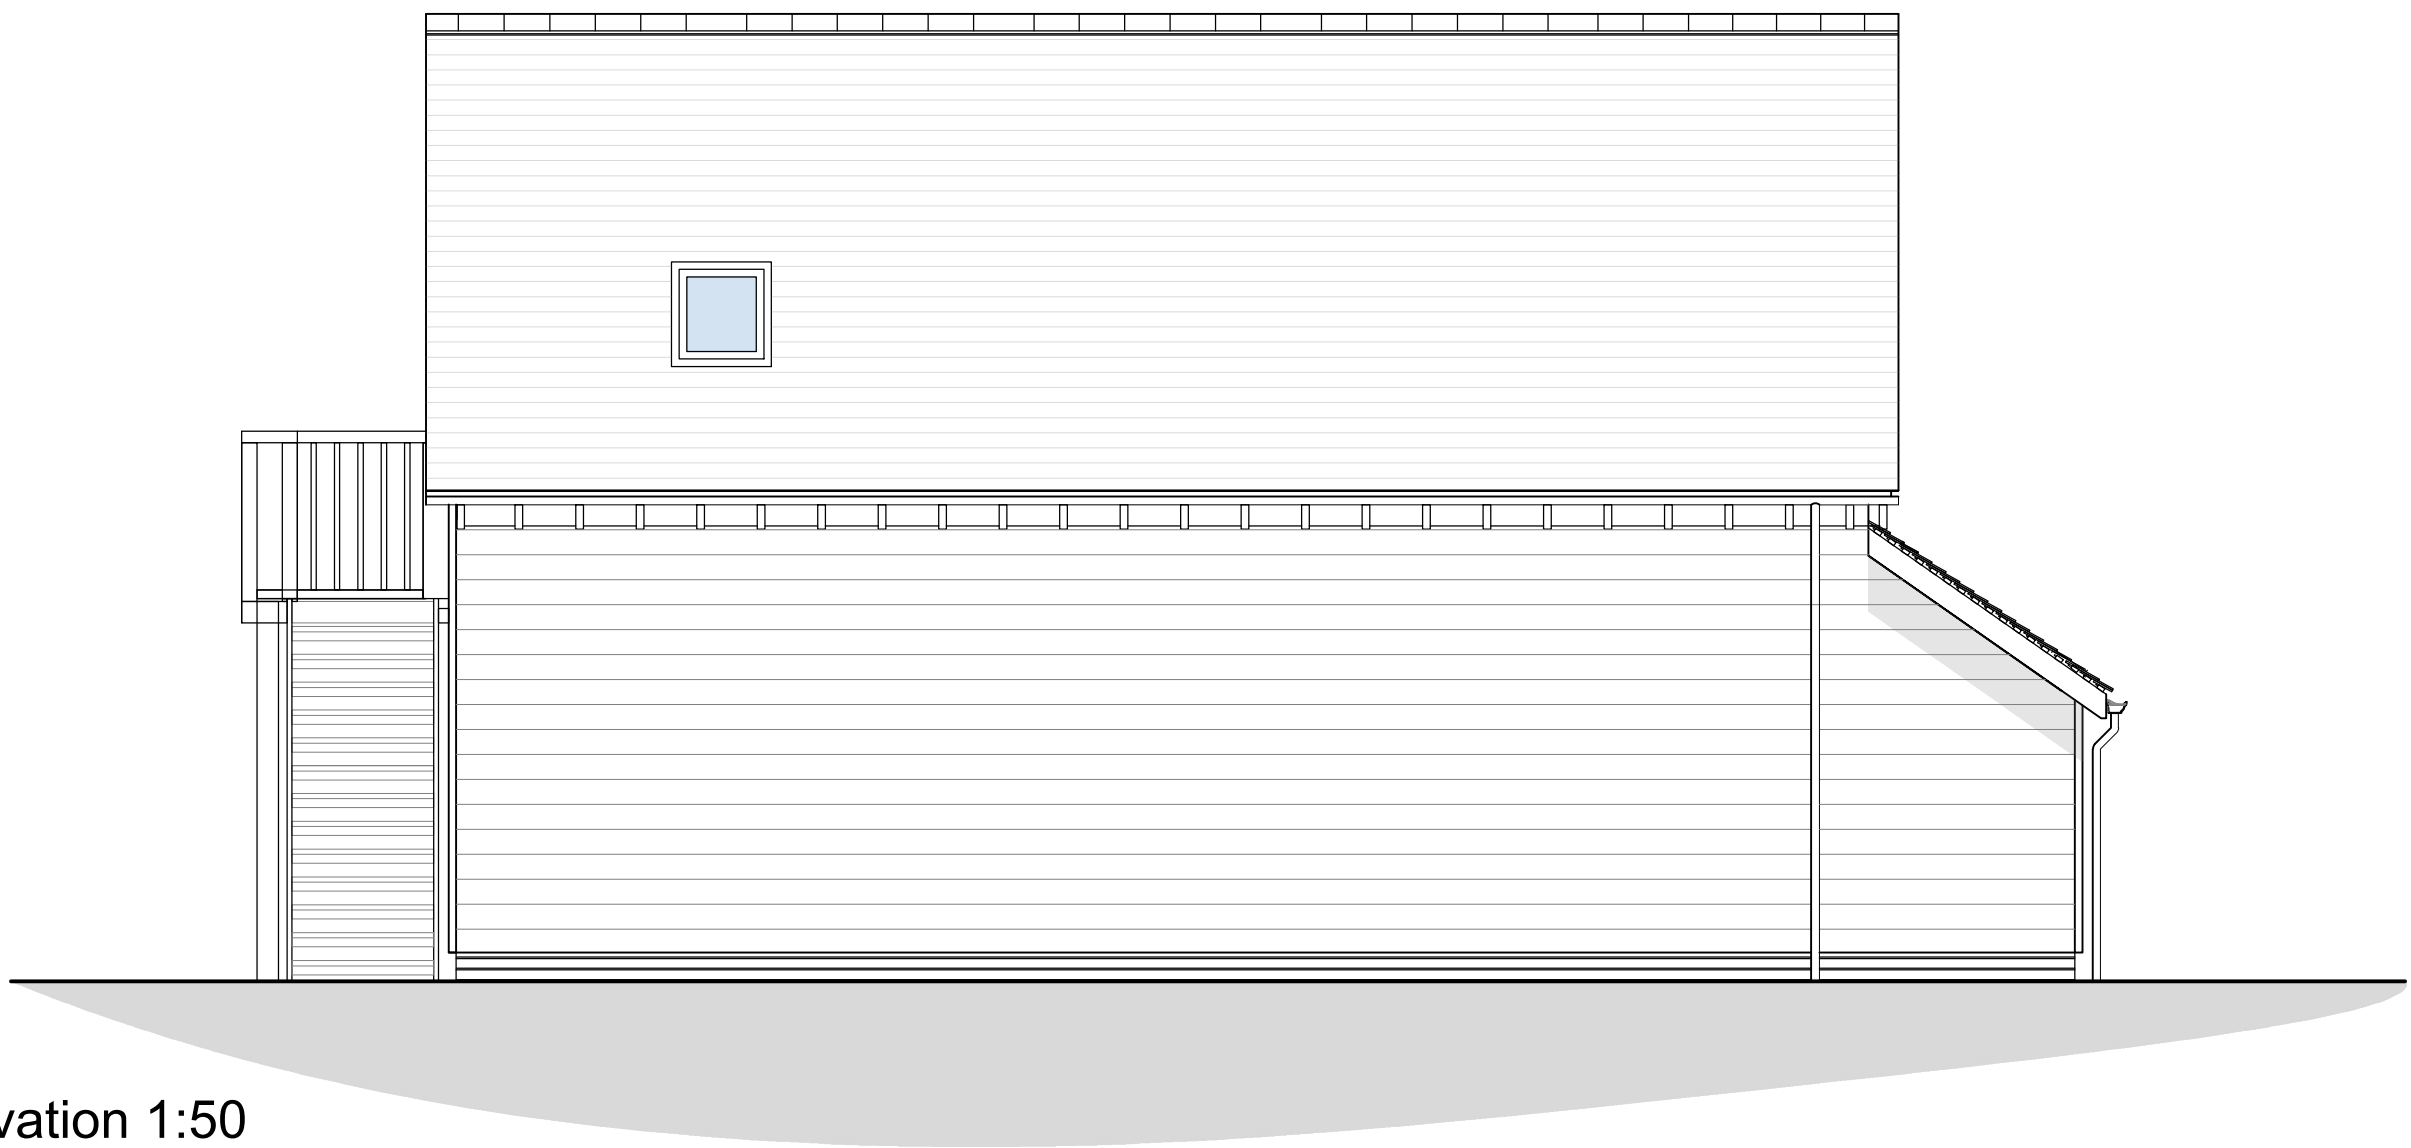


South Elevation 1:50

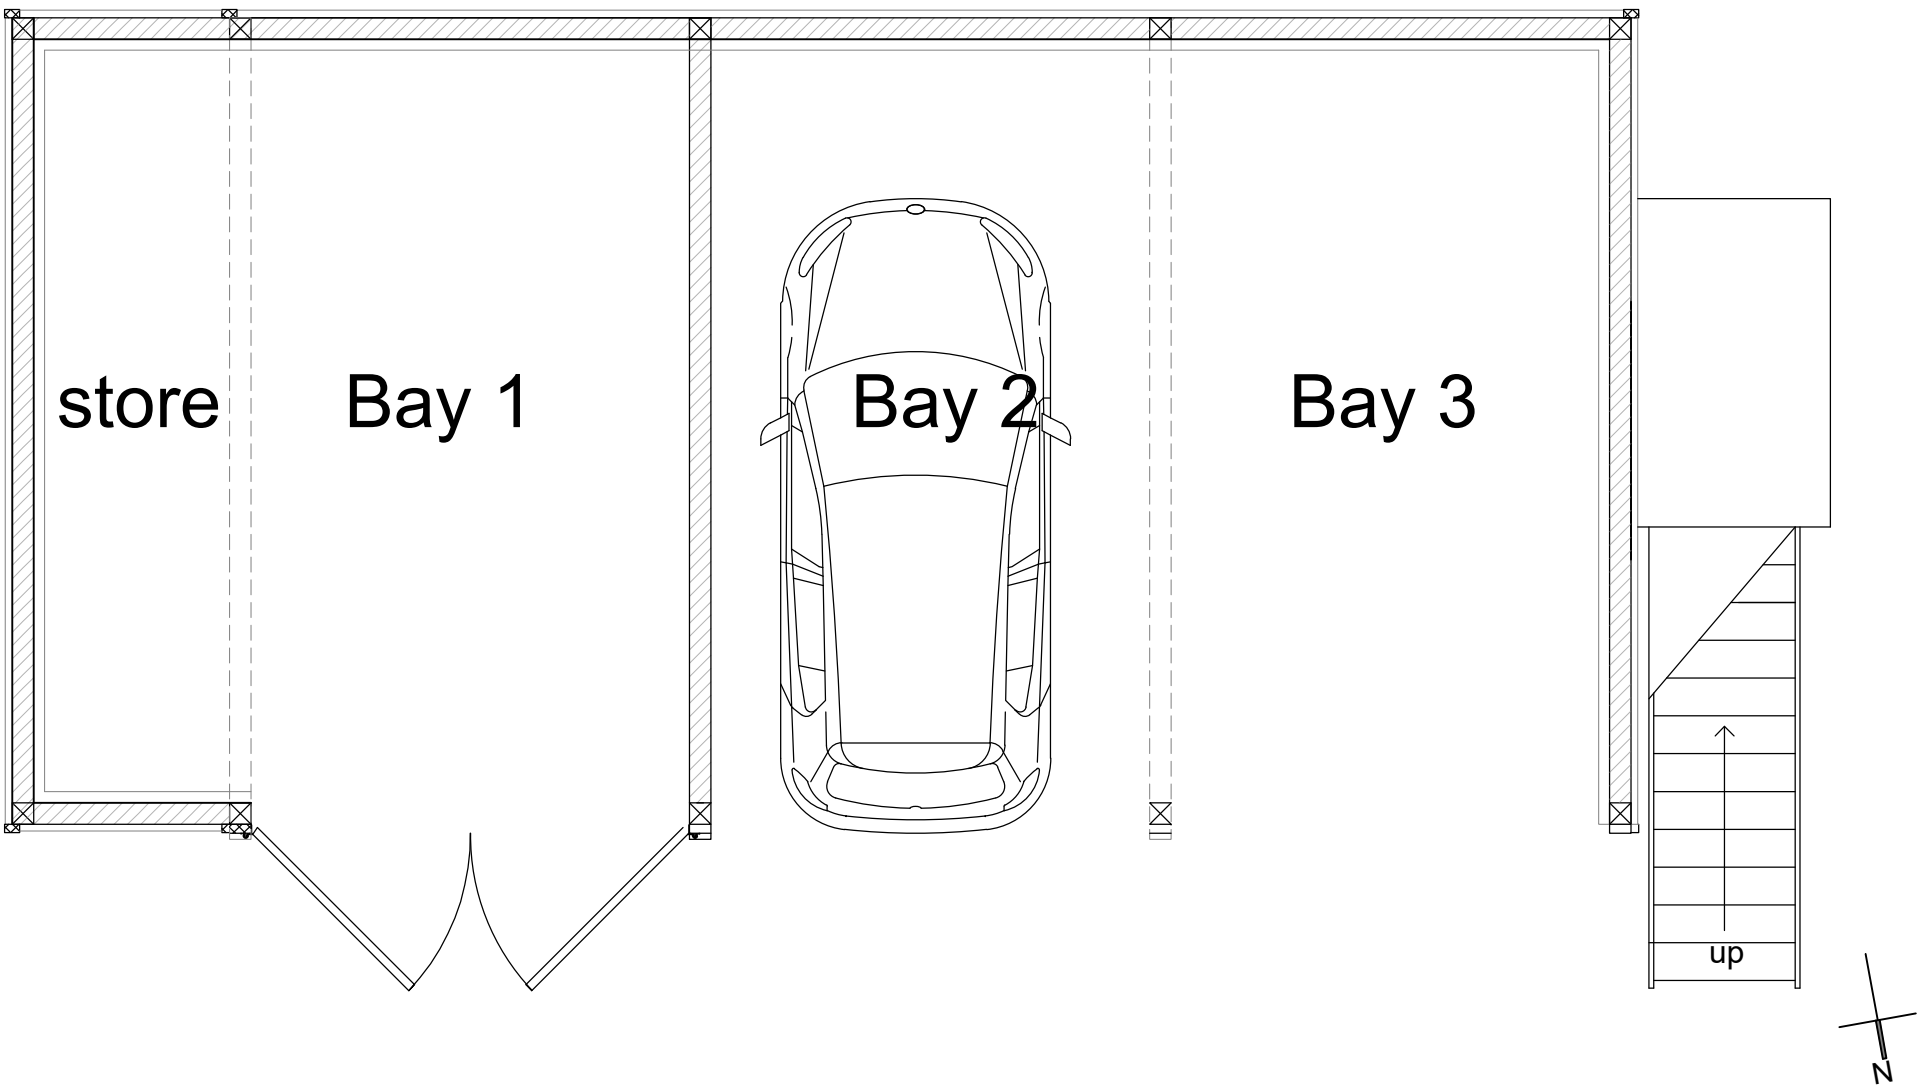

Ground Floor Plan 1:50

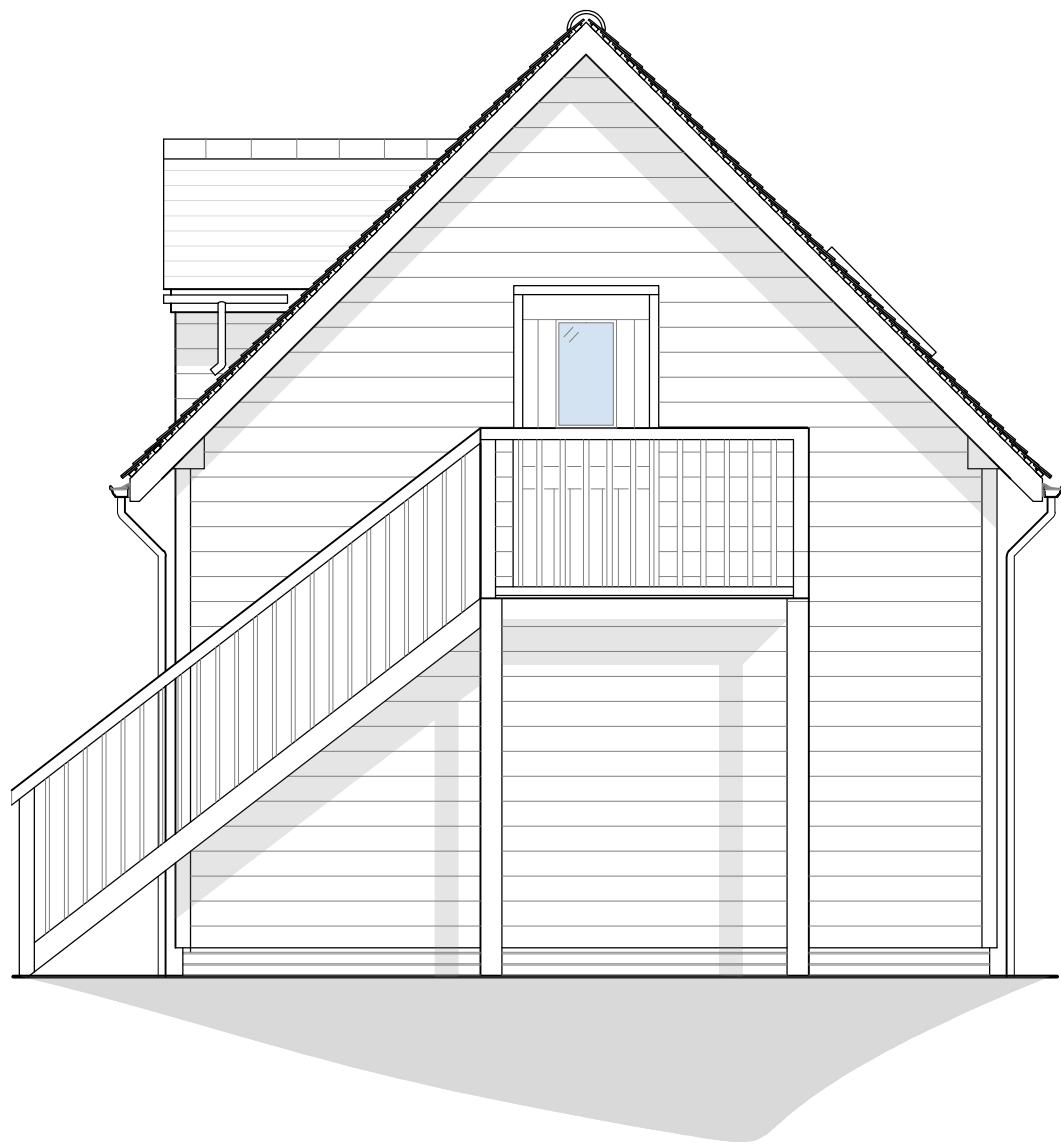


West Elevation 1:50

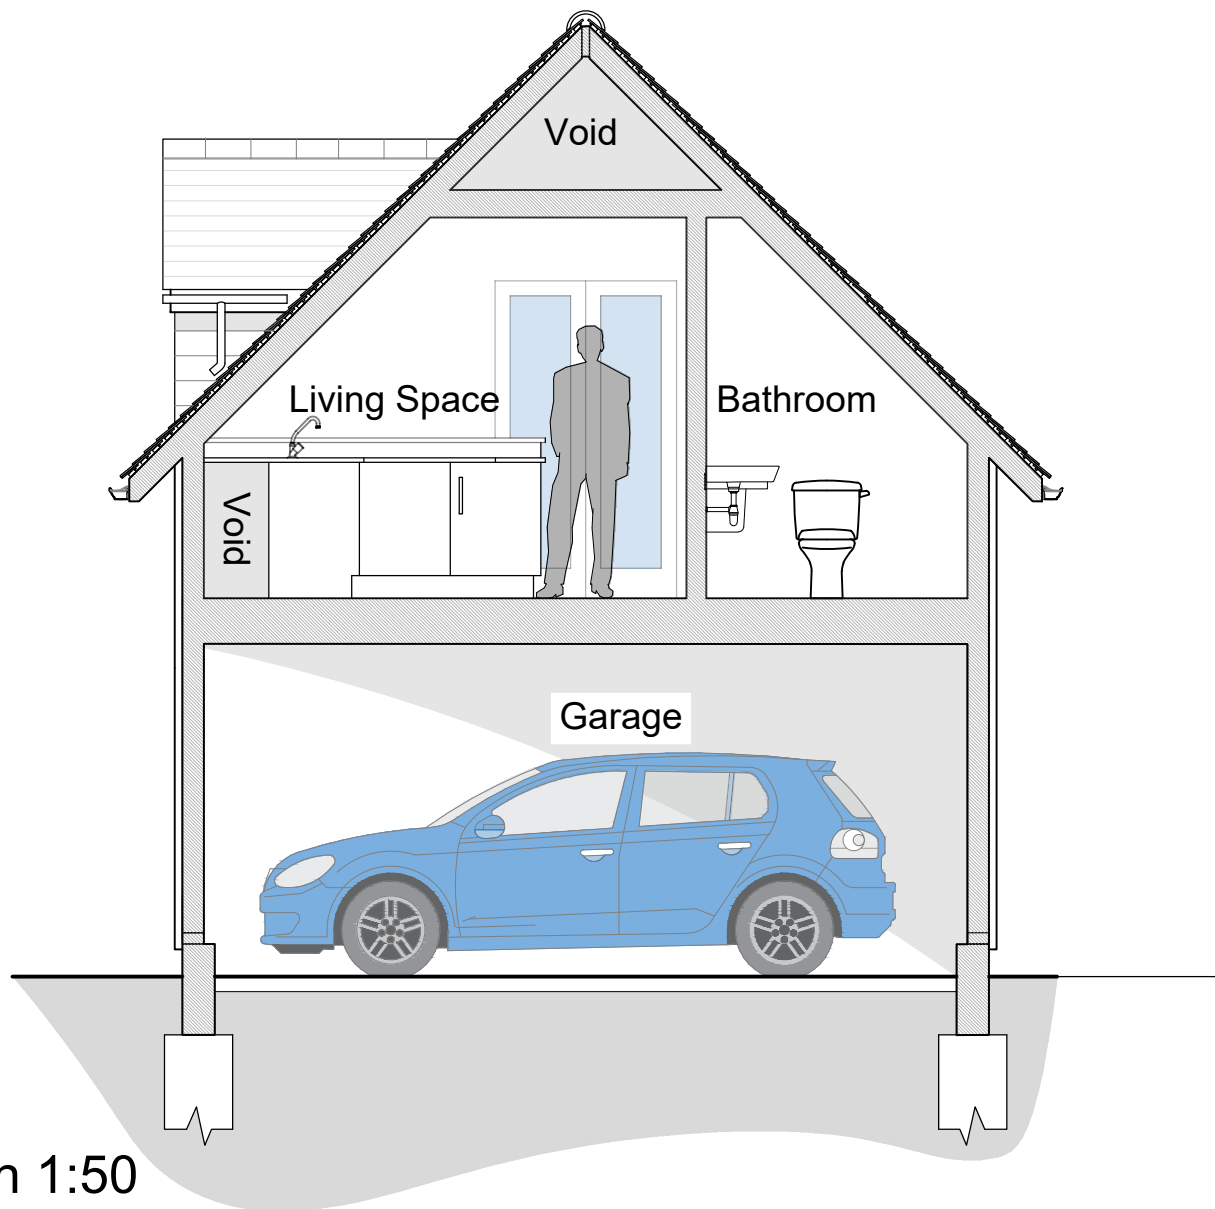

Section 1:50



East Elevation 1:50

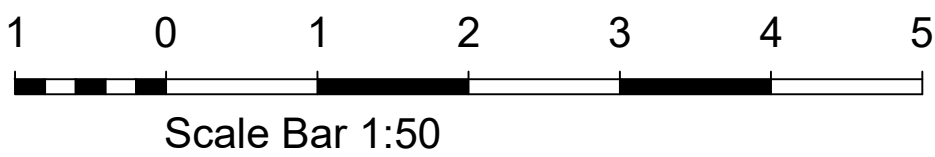

- NOTES**
- DO NOT SCALE OFF THIS DRAWING EXCEPT FOR PLANNING PURPOSES
 - CHECK ALL DIMENSIONS ON SITE BEFORE ANY WORK IS COMMENCED
 - ALL GOODS MATERIALS AND WORKMANSHIP MUST CONFORM WITH CURRENT BUILDING REGULATIONS, BRITISH STANDARDS AND CODES OF PRACTICE
 - COPYRIGHT OF THIS DRAWING IS RETAINED BY THE ARCHITECT AND IT MUST NOT BE REPRODUCED WITHOUT WRITTEN CONSENT

REV	DATE	BY	AMENDMENT

**folkes architects**
1 01903 86820
info@folkesarchitects.co.uk

The Old Forge
6 Church Street
Storrington
West Sussex
PO20 4LA

CLIENT
Mr Dommett

JOB TITLE
**Merrydown
Kingston Lane
East Preston
BN16 1RP**

DRAWING TITLE
**Proposed Garage Block and accommodation
Planning Issue**

DATE May 21	SCALE Shown on A1	DRAWN BY RF
JOB NO. 21043	DRAWING NO. 2.01	CHECKED BY MF
		REVISION