
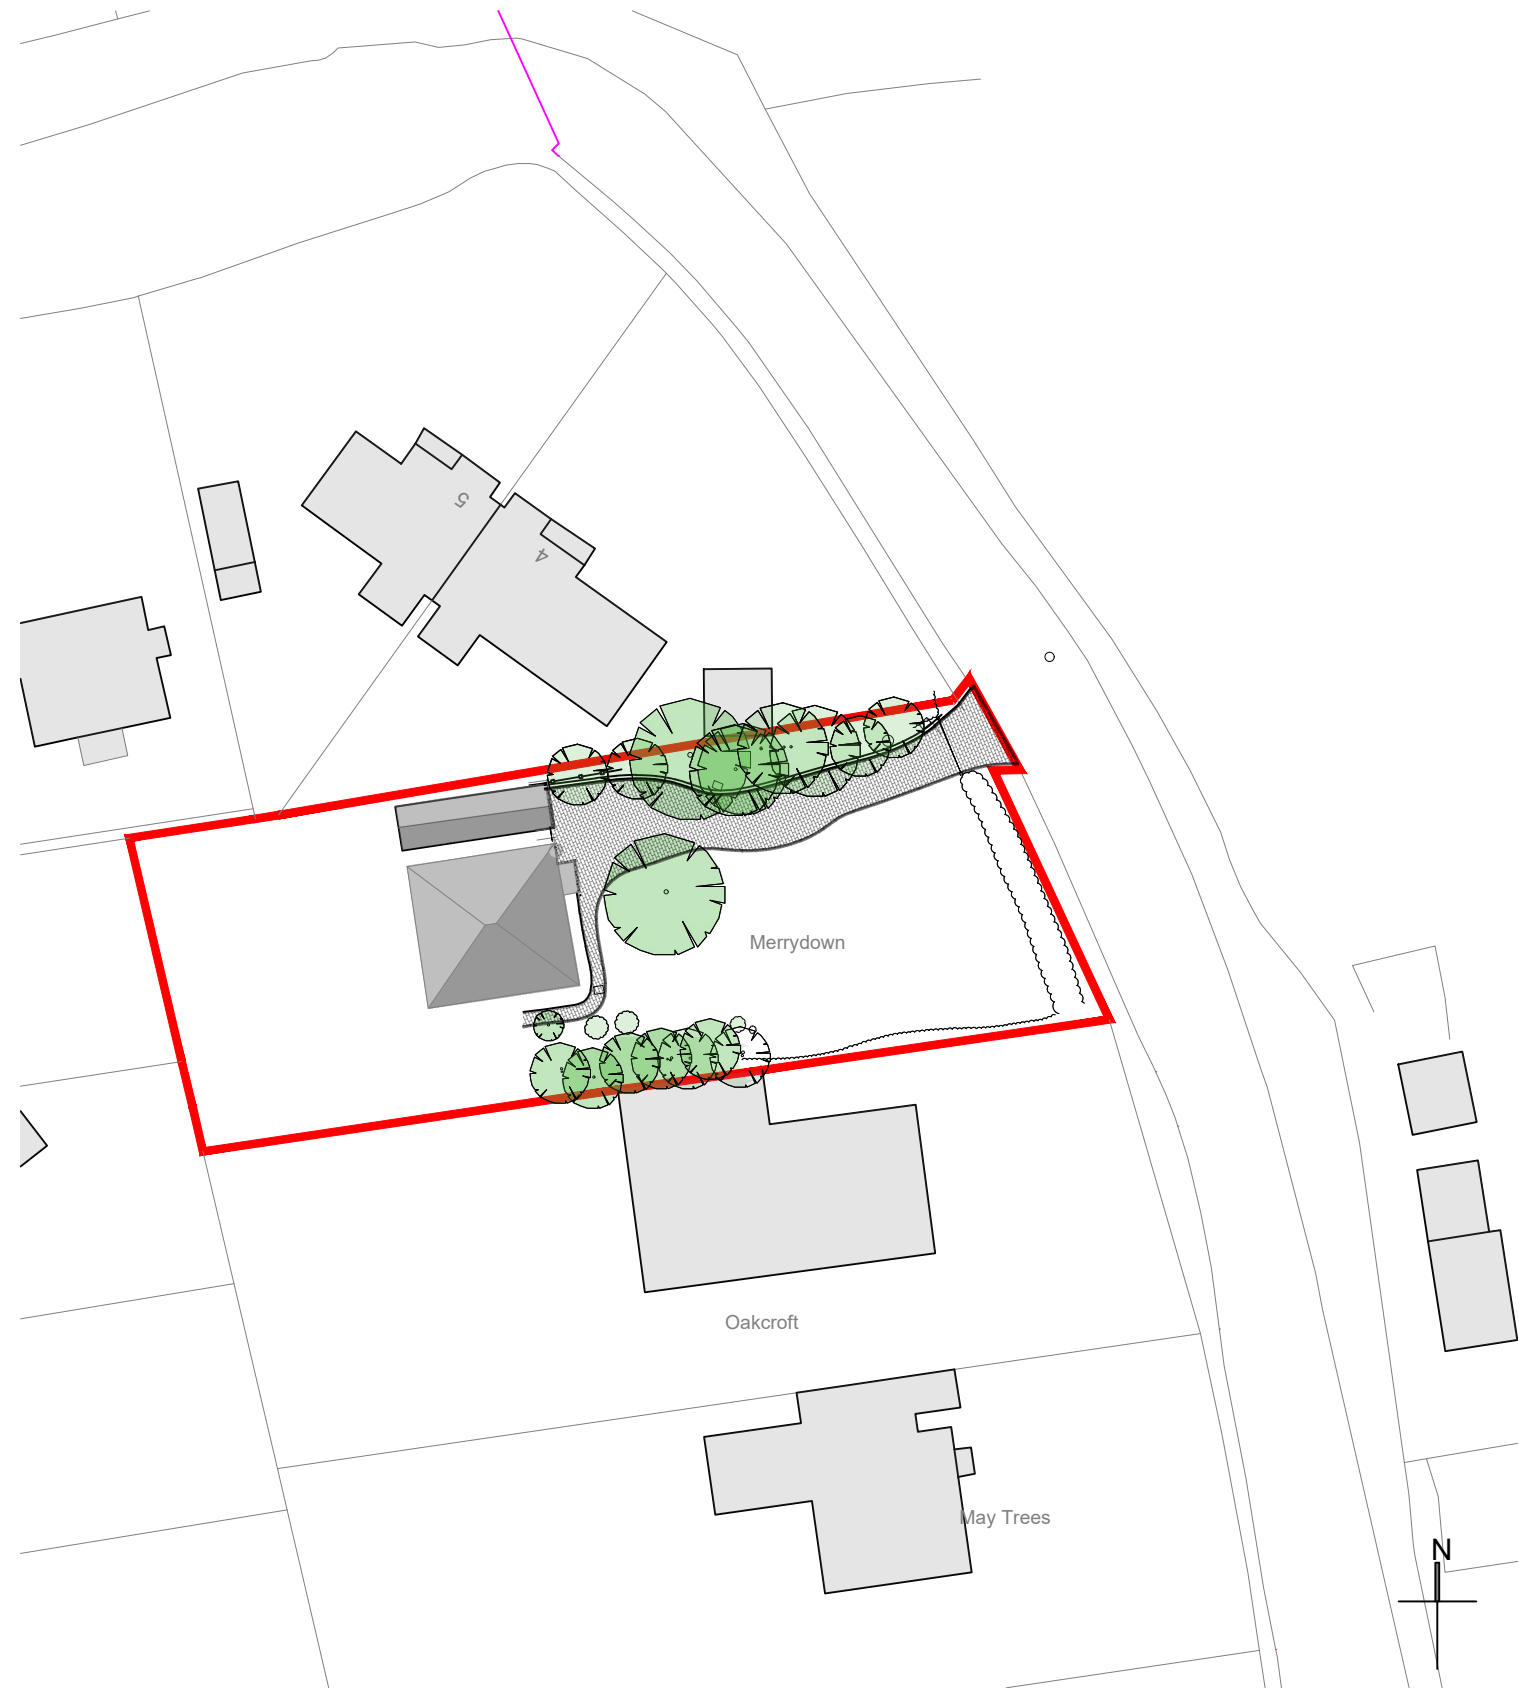



NOTES

- DO NOT SCALE OFF THIS DRAWING EXCEPT FOR PLANNING PURPOSES
- CHECK ALL DIMENSIONS ON SITE BEFORE ANY WORK IS COMMENCED
- ALL GOODS MATERIALS AND WORKMANSHIP MUST CONFORM WITH CURRENT BUILDING REGULATIONS, BRITISH STANDARDS AND CODES OF PRACTICE
- COPYRIGHT OF THIS DRAWING IS RETAINED BY THE ARCHITECT AND IT MUST NOT BE REPRODUCED WITHOUT WRITTEN CONSENT


Location Plan 1:1250

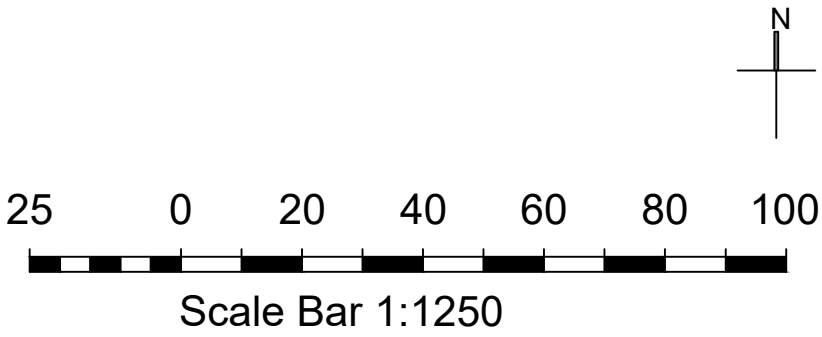

Block Plan 1:500

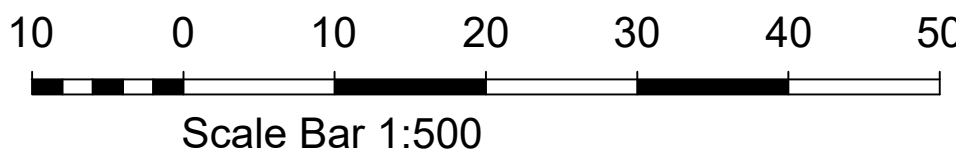

Site Plan as Proposed 1:200

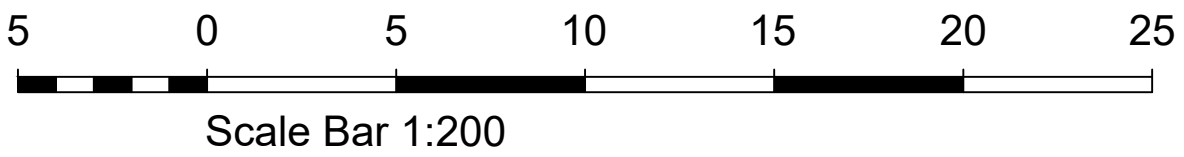

REV	DATE	BY	AMENDMENT

**folkes architects**

1 01903 86820
info@folkesarchitects.co.uk

The Old Forge
6 Church Street
Storrington
West Sussex
PO20 4LA

CLIENT

Mr Dommett

JOB TITLE

Merrydown
Kingston Lane
East Preston
BN16 1RP

DRAWING TITLE

Location, Block and Site Plan
Planning Issue

DATE	SCALE	DRAWN BY	RF
May 21	Shown on A1	CHECKED BY	MF

JOB NO.	DRAWING NO.	REVISION
21043	1.01	