



|                       |        |    |
|-----------------------|--------|----|
| ARUN DISTRICT COUNCIL |        |    |
| No.                   | EP 174 | 06 |
| RECEIVED 7.12.06      |        |    |

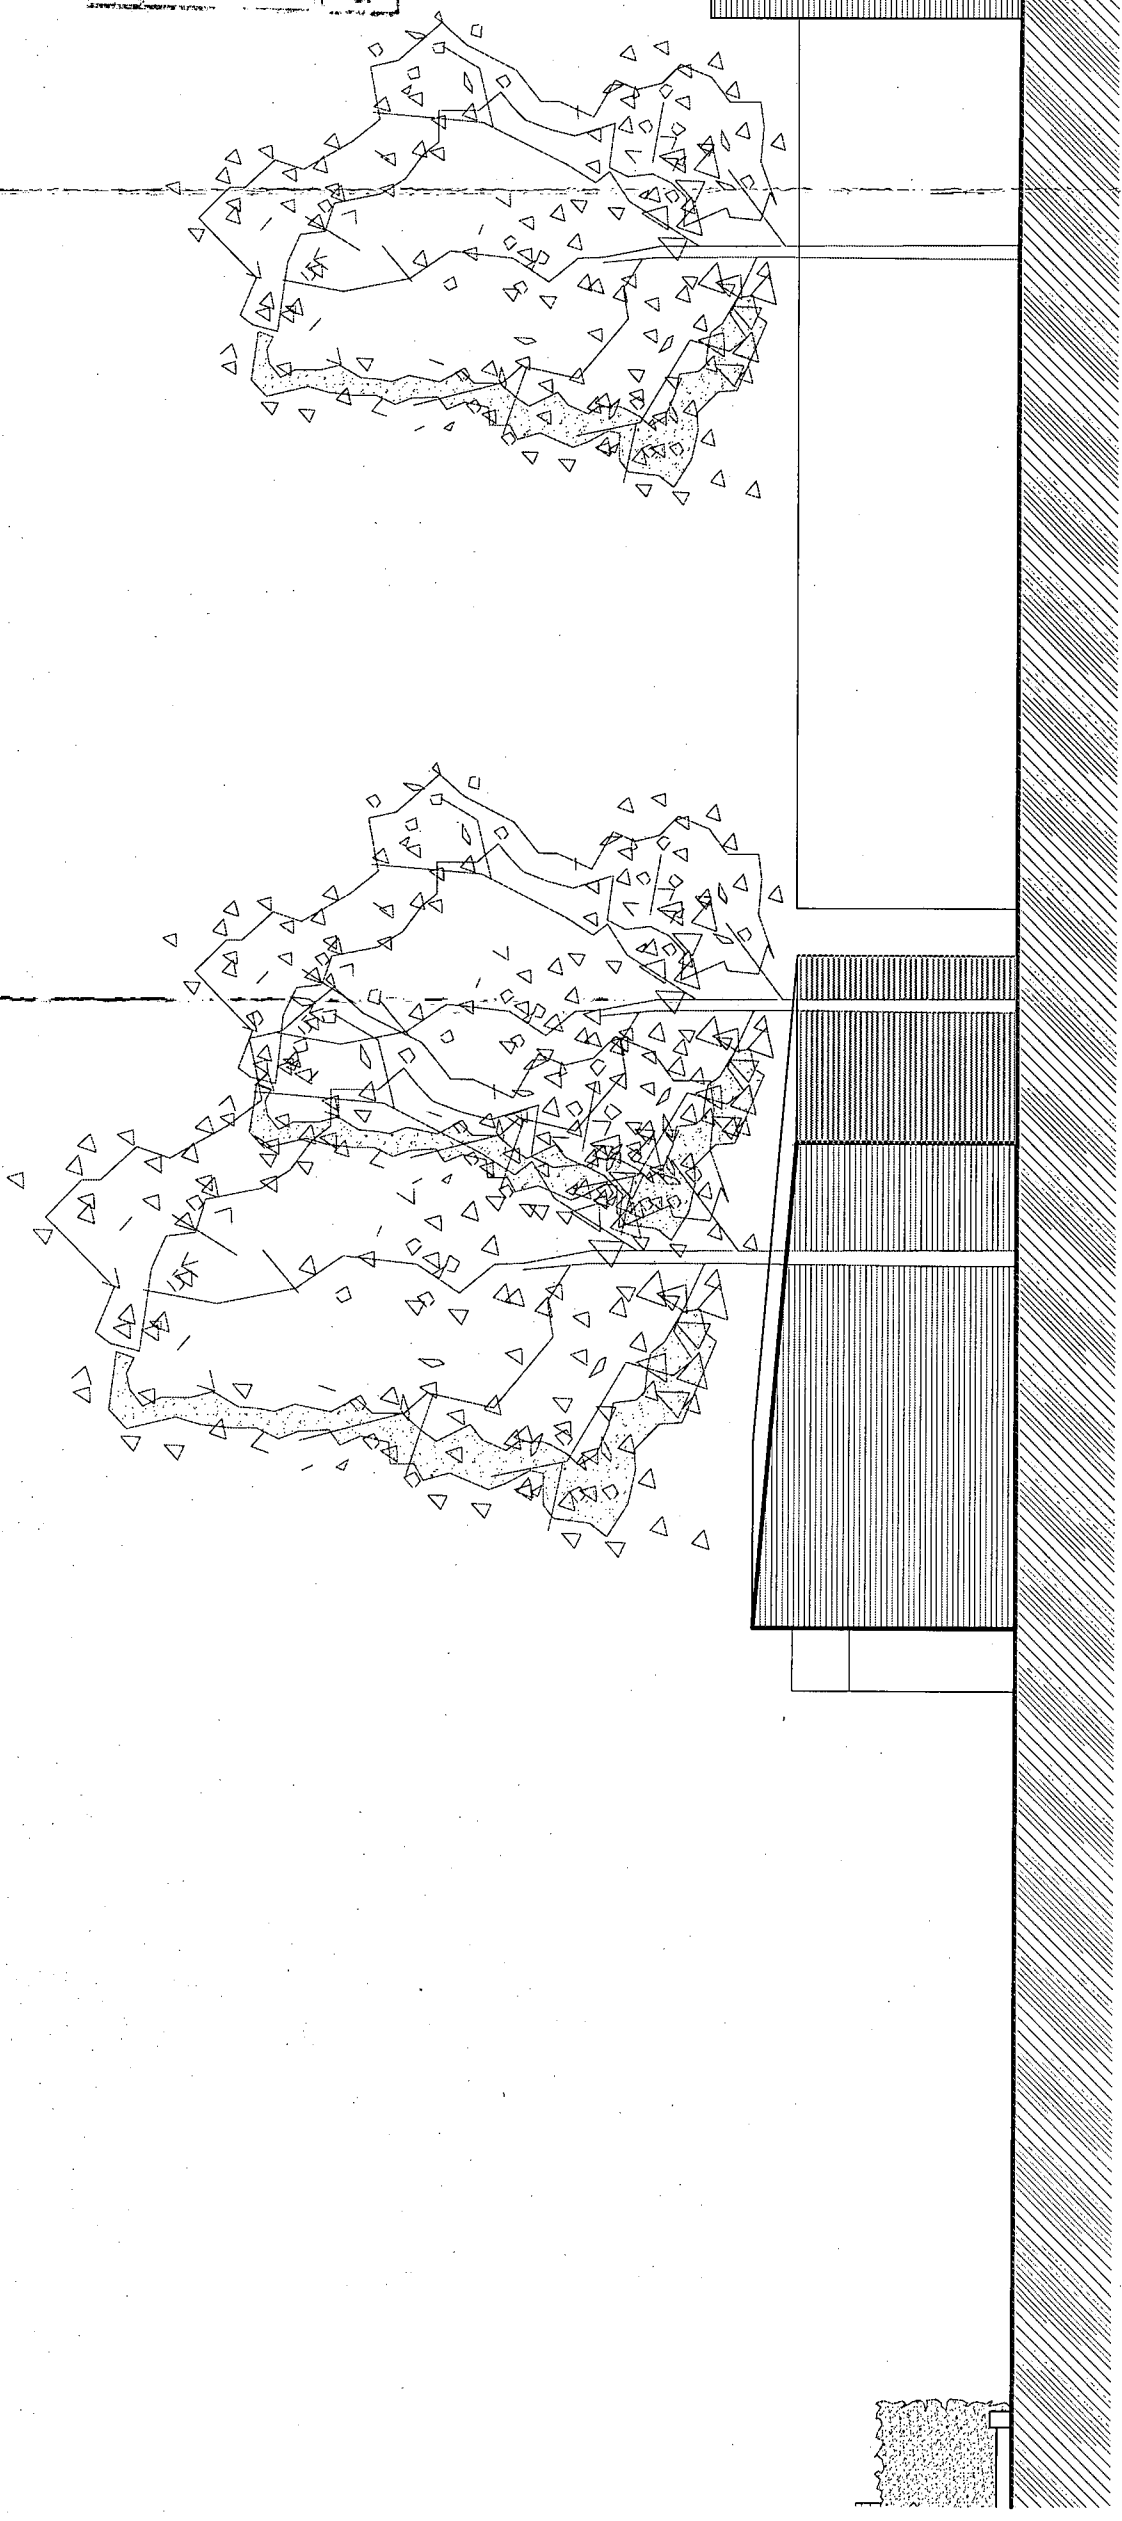

Existing North Elevation @ scale 1:100

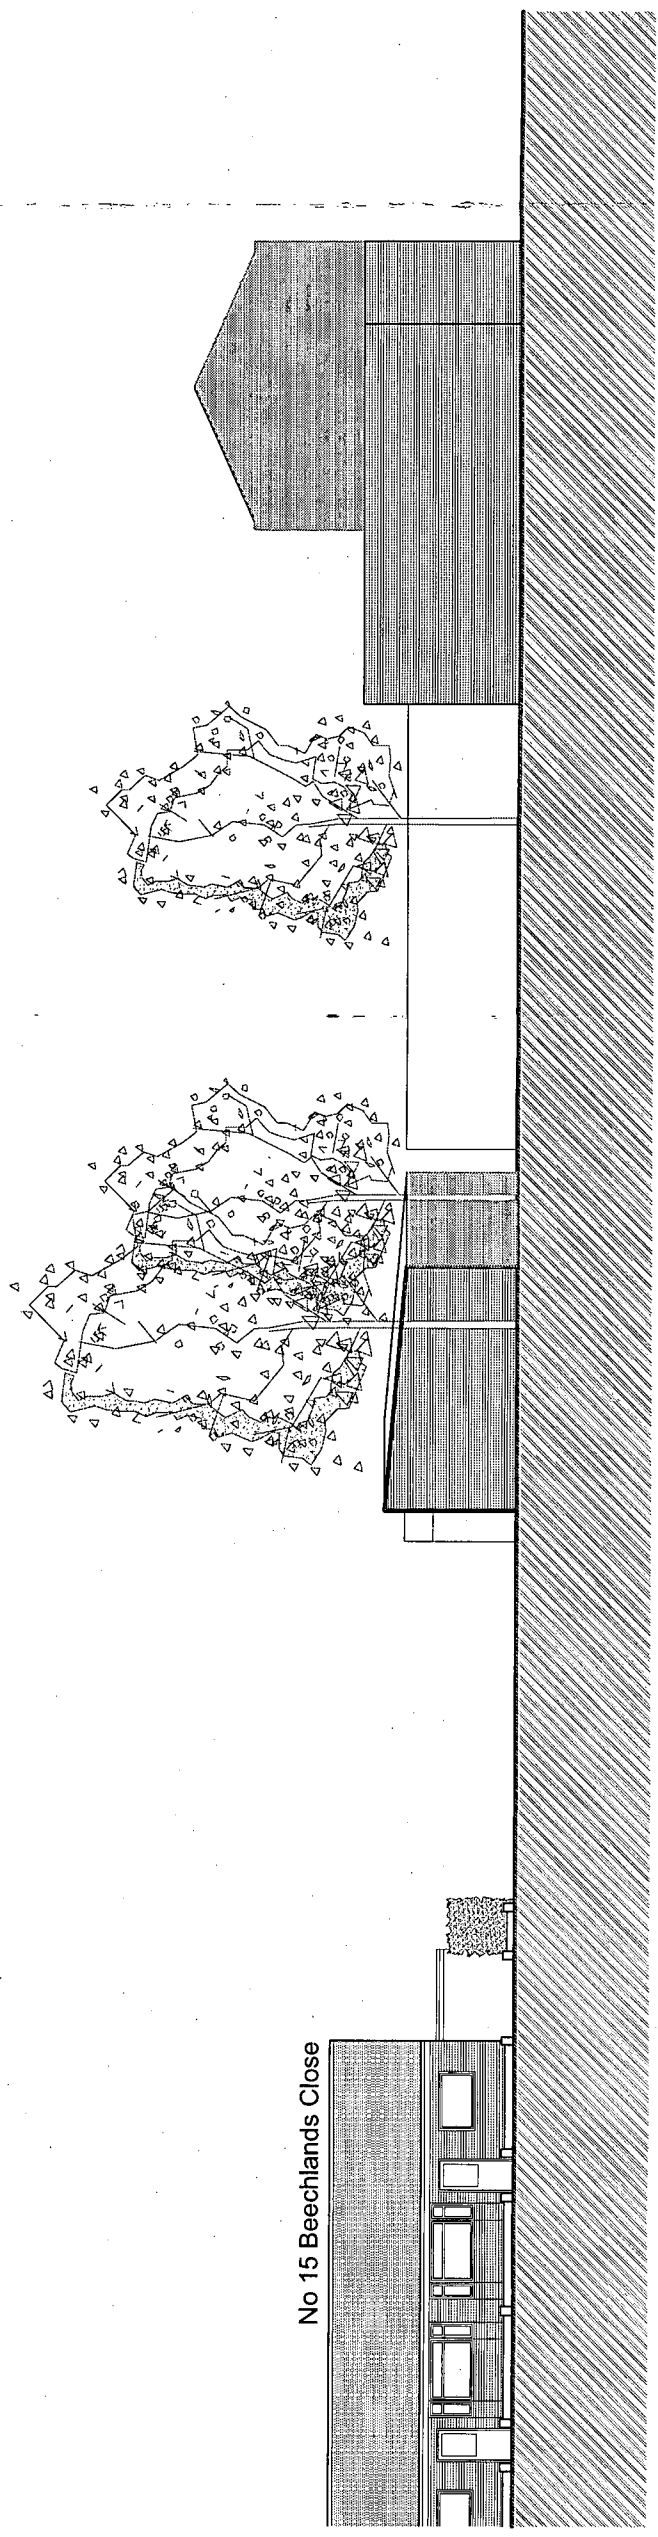

Existing North Elevation @ scale 1:200

|   |            |   |               |
|---|------------|---|---------------|
| rev.   | date       | <p>These drawings should be approved by local Authority.<br/>No dimensions to be scaled from this drawing. All dimensions to be checked on site. This drawing is copyright and should not be reproduced without the permission of the architect.</p> |               |
| client   |            |   |               |
| project   |            |   |               |
| drawing   |            |   |               |
| client   |            | Rees Elliott   |               |
| project   |            | East Preston   |               |
| drawing   |            | Existing Elevations   |               |
| scale   | see titles | date   | November 2006 |
| drawn   |            |   |               |
| <p>19a Wilbury Avenue<br/>Hove, East Sussex<br/>BN3 6HS</p> <p>tel: 01273 203230<br/>fax: 01273 321687<br/>email: info@turnerassociates.co.uk</p> |            |   |               |
| <p>Turner Associates<br/>Architects and Planning Consultants</p>                                                                                  |            |   |               |
| TA 154 / P 03   |            |   |               |