



ARUN DISTRICT COUNCIL		
No.	EP	174 06
RECEIVED 7.12.06		

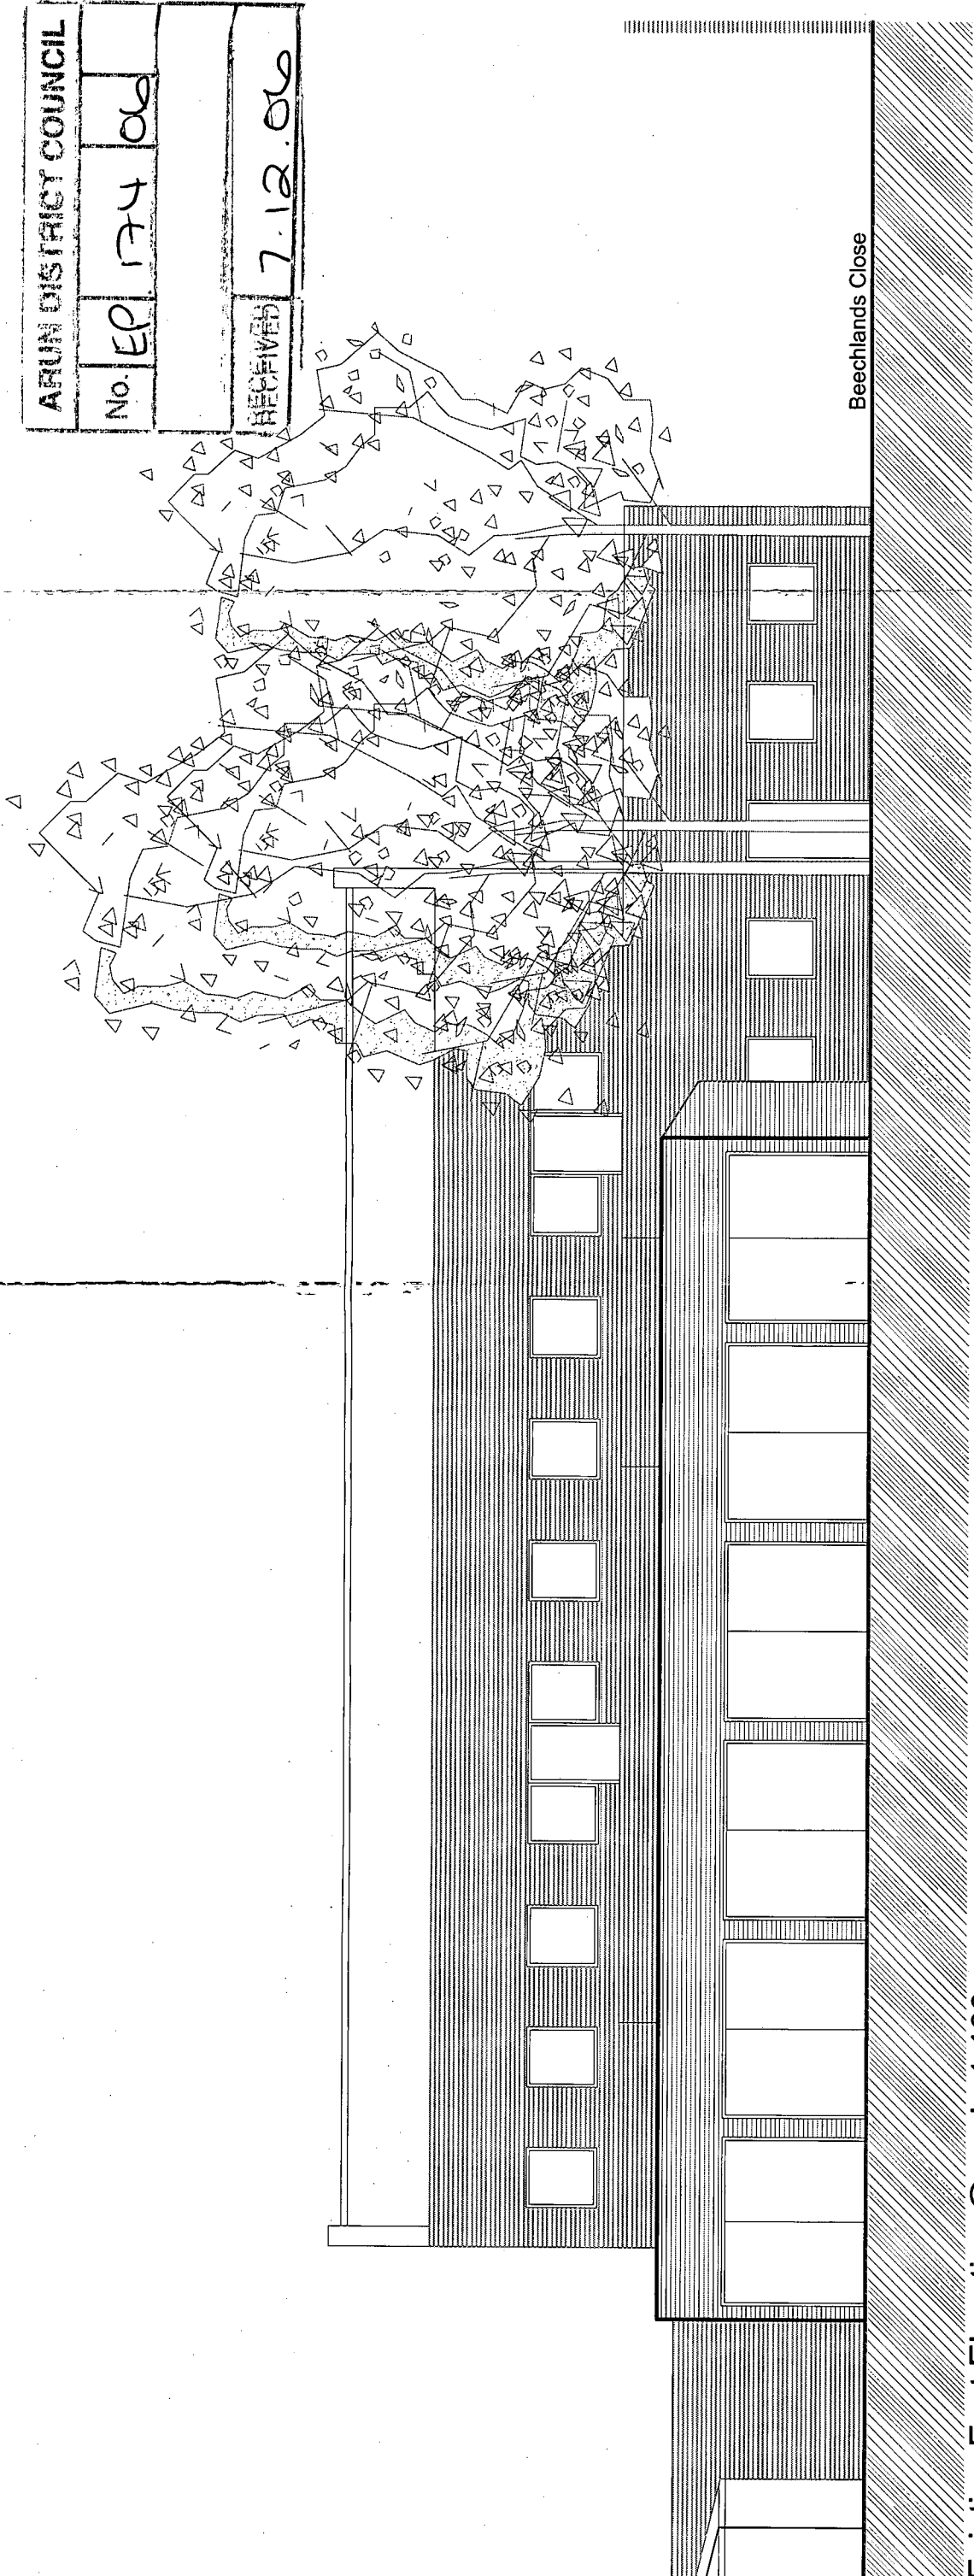

Existing East Elevation @ scale 1:100

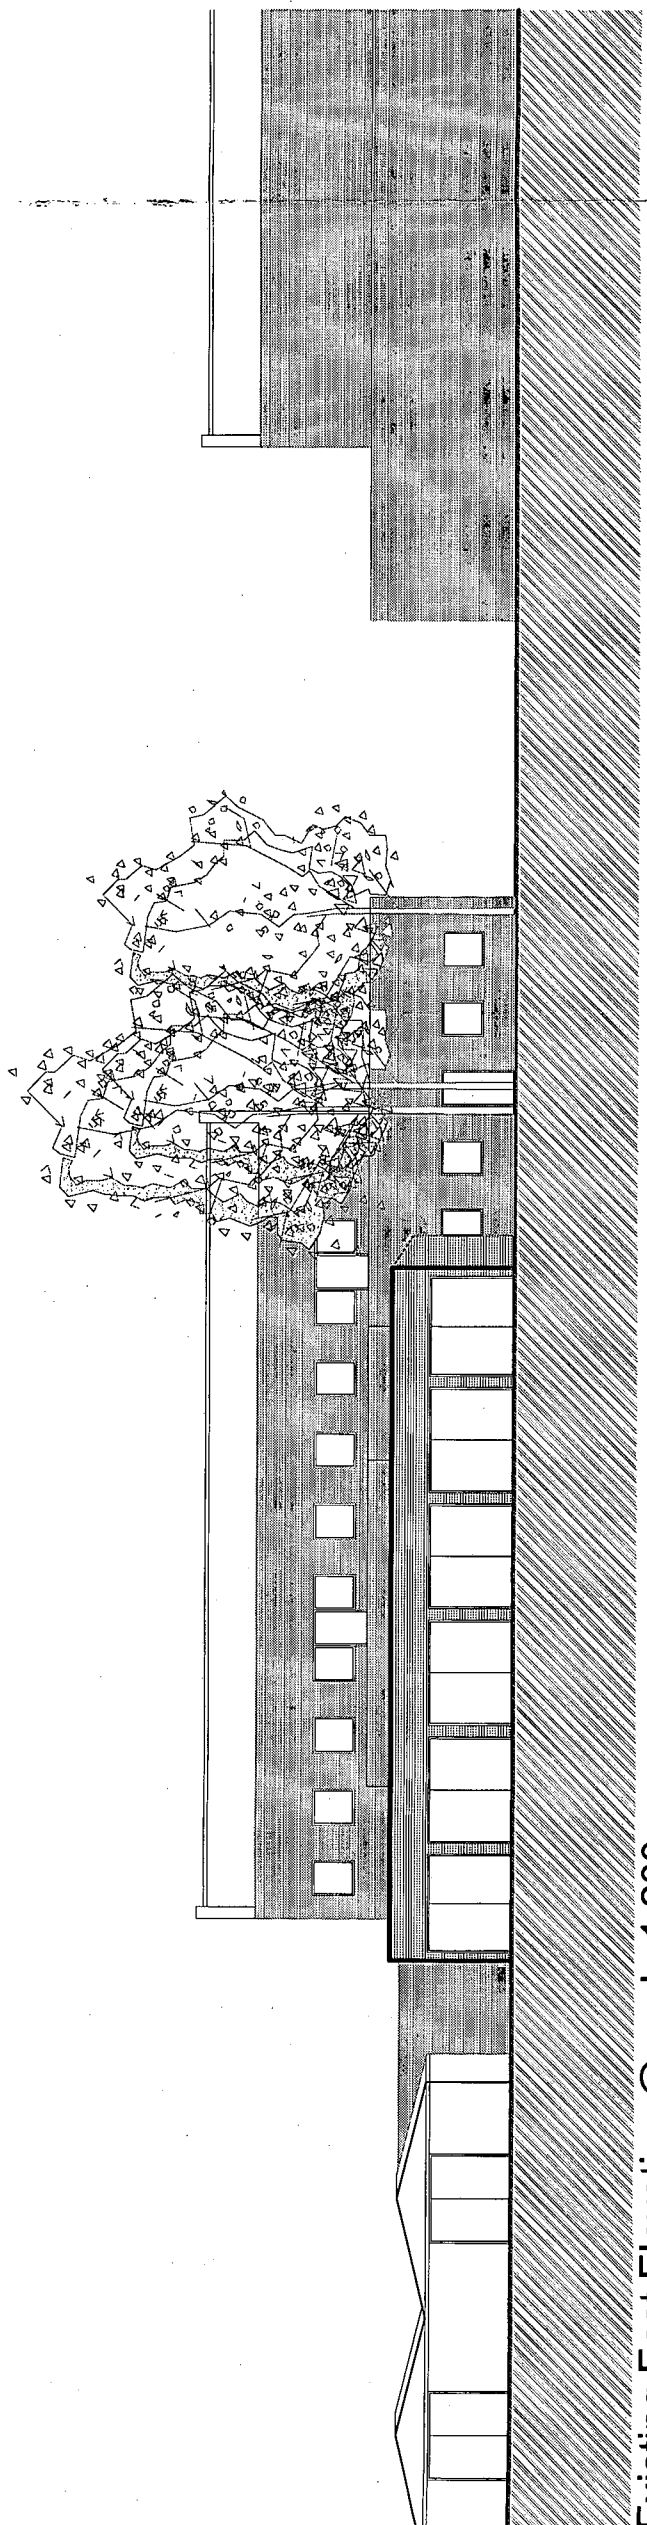

Existing East Elevation @ scale 1:200

rev.	date
These drawings should be approved by local Authority No dimensions to be scaled from this drawing. All dimensions to be checked on site. This drawing is copyright and should not be reproduced without the permission of the architect.	
client	
Rees Elliott	
project East Preston	
drawing Existing Elevations	
scale	see title
date	November 2006
19a Wilbury Avenue Hove, East Sussex BN3 6HS	
tel: 01273 203230 fax: 01273 321687 email: info@turnerassociates.co.uk	
Turner Associates Architects and Planning Consultants	
TA 154 / P 04	