



ARUN DISTRICT COUNCIL	
No. EP	174 06
RECEIVED	
7.12.06	

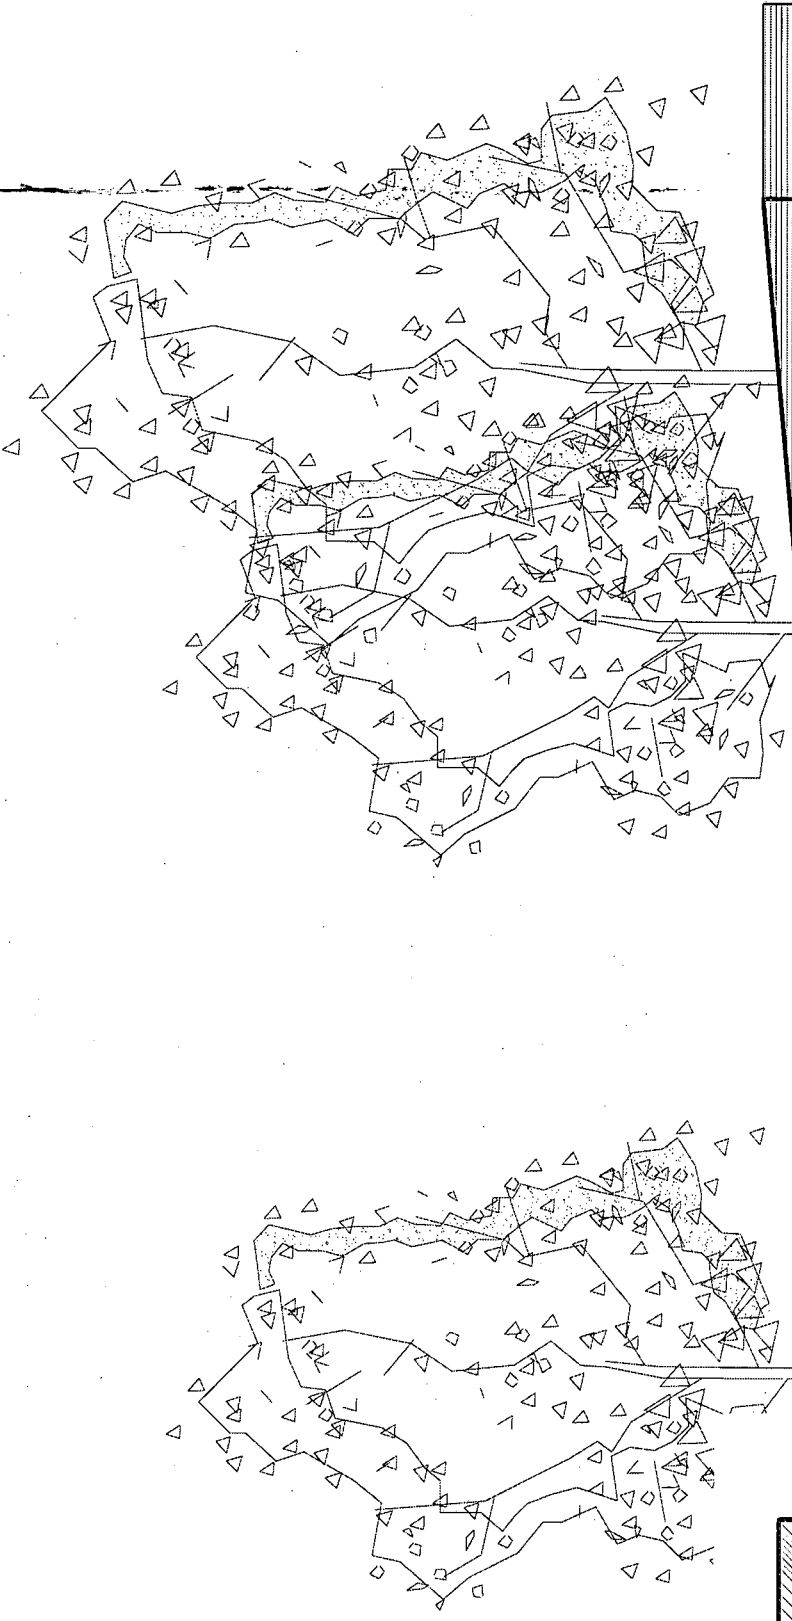

Existing South Elevation @ scale 1:100

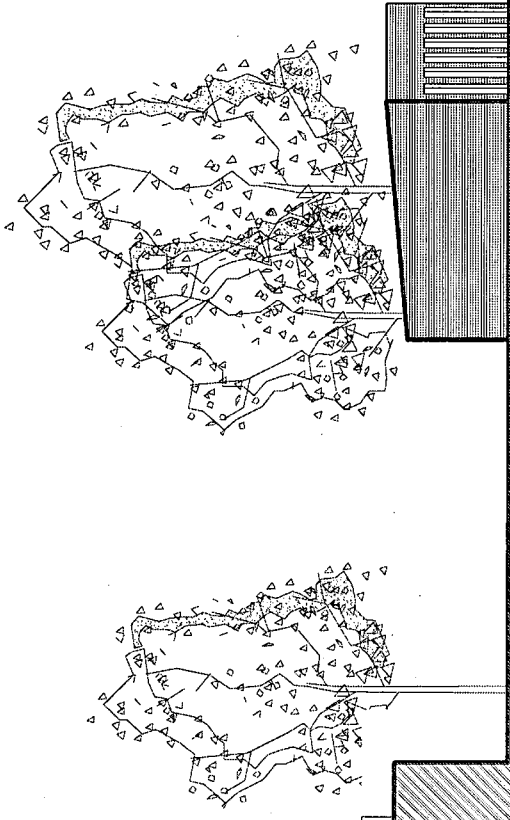

Existing South Elevation @ scale 1:200

No 15 Beechlands Close

rev.	date
These drawings should be approved by local Authority No drawings to be scaled from this drawing. All drawings to be checked on site. The drawing is copyright and should not be reproduced without the permission of the Architect.	
client	Rees Elliott
project	East Preston
drawing	Existing Elevations
scale	1:100@A3
date	November 2006
19a Wilbury Avenue Hove, East Sussex BN3 6HS tel: 01273 203230 fax: 01273 321687 email: info@turnerassociates.co.uk	
Turner Associates Architects and Planning Consultants	
TA 154 / P 05	