




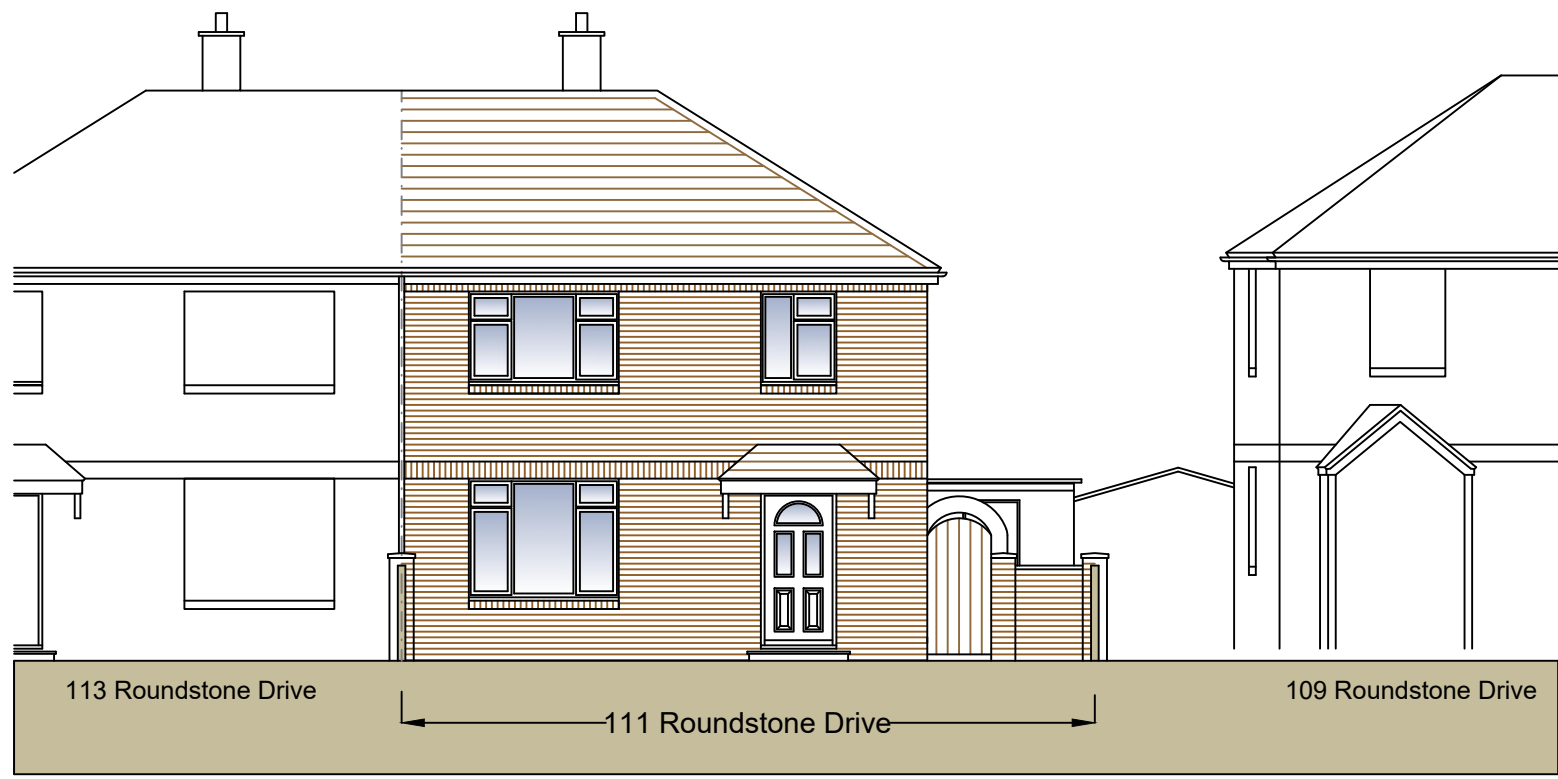


Existing South (Front) Elevation 1:100

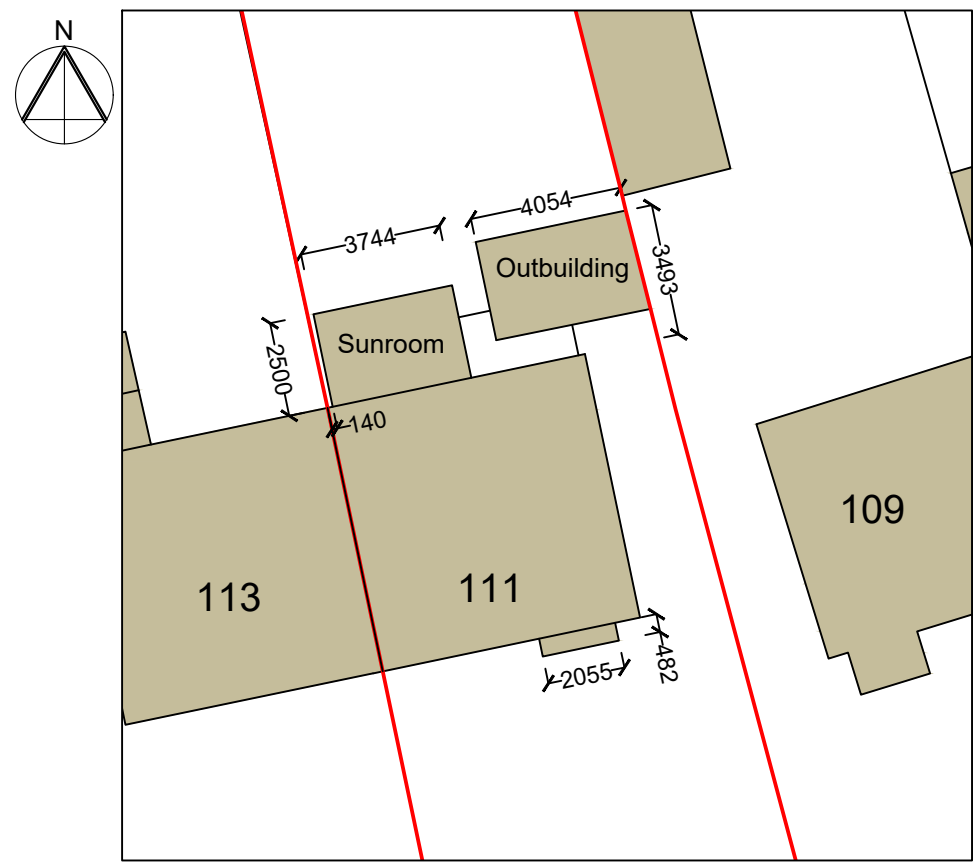


Existing Site Plan 1:200

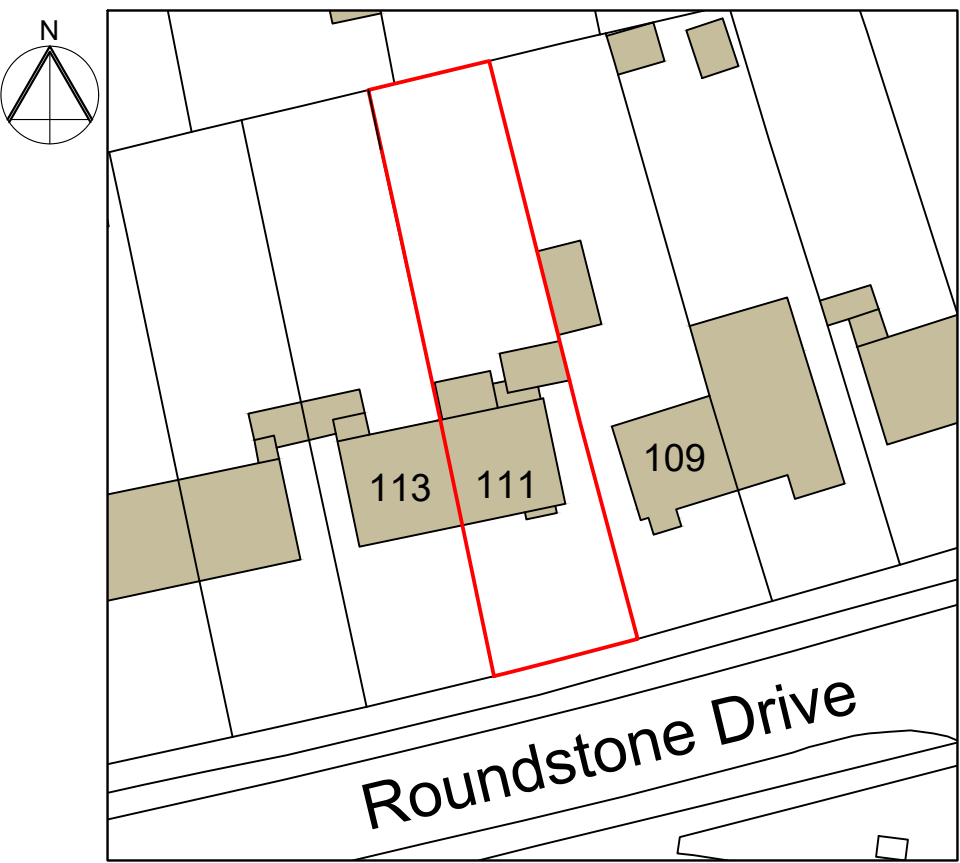


Existing Block Plan 1:500

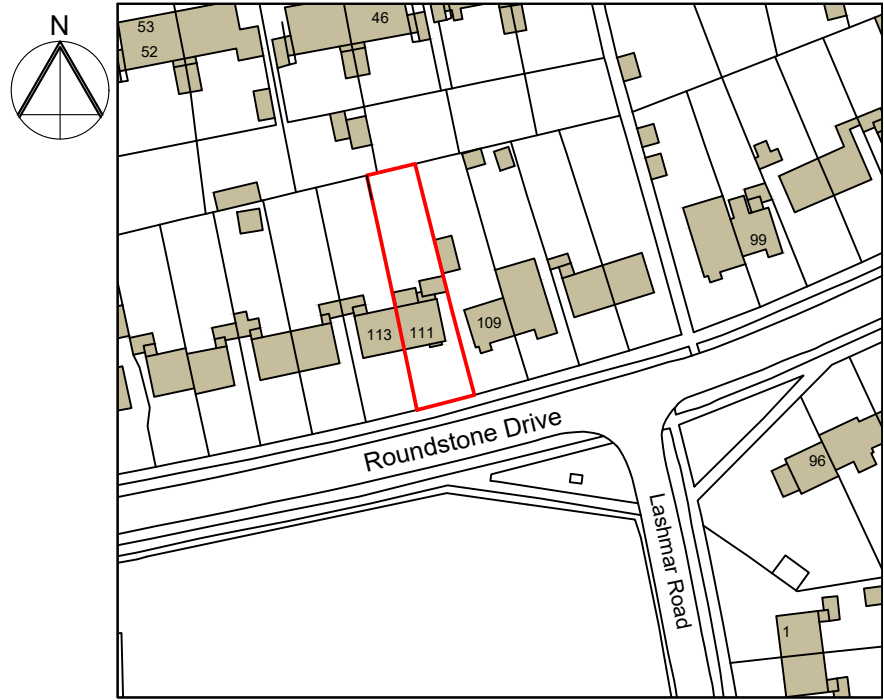


Existing Location Plan 1:1250

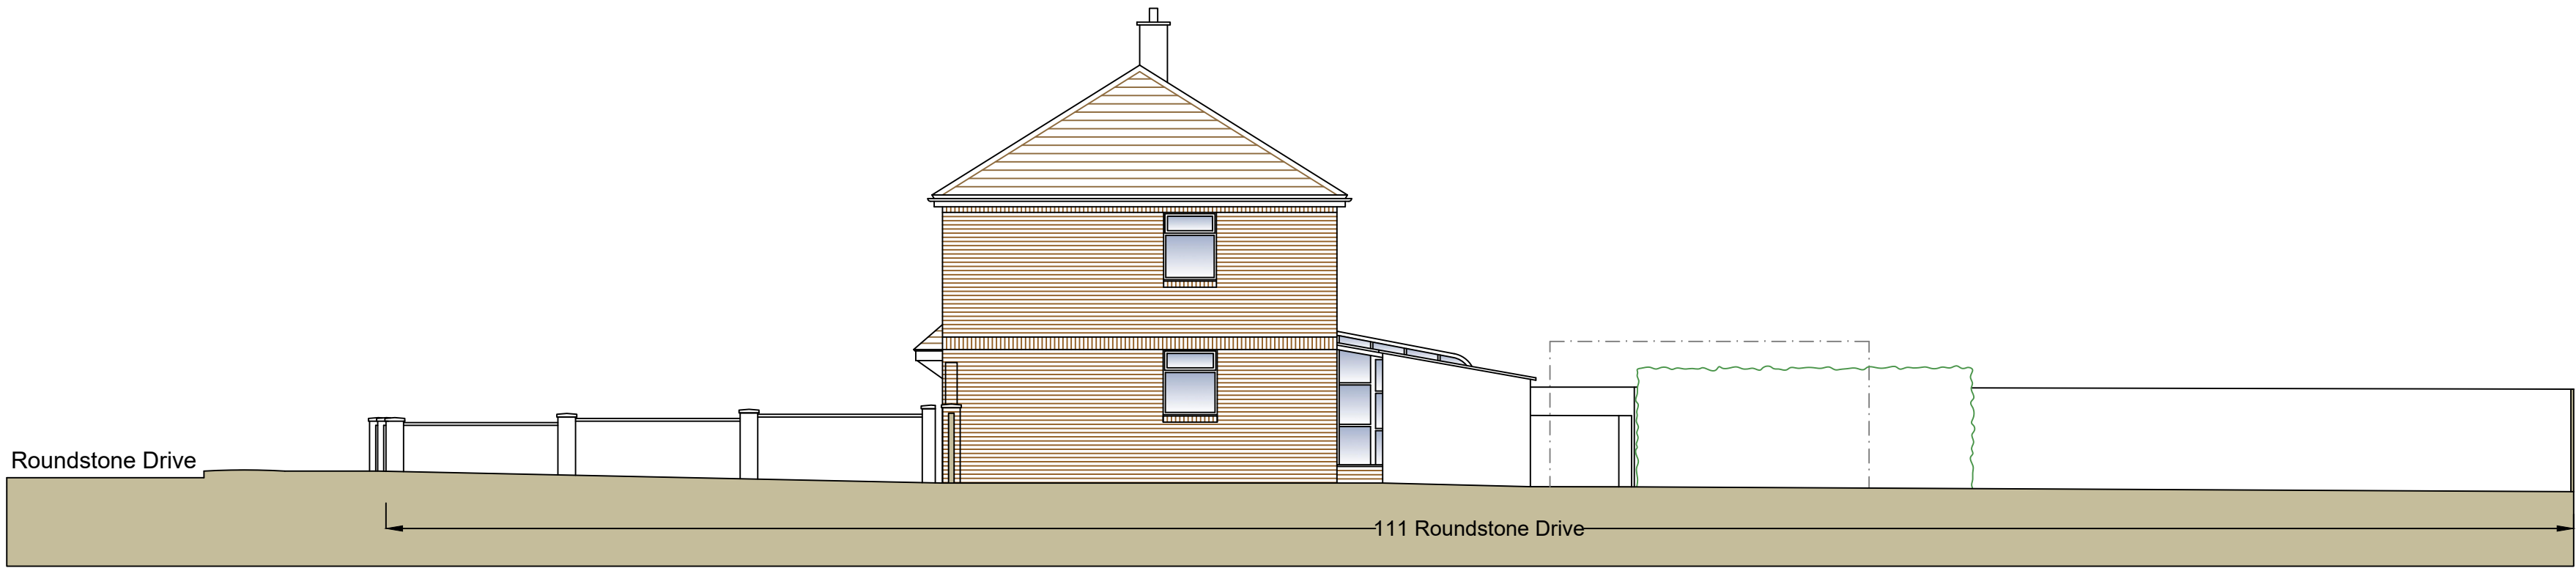


Existing East (Side) Elevation 1:100

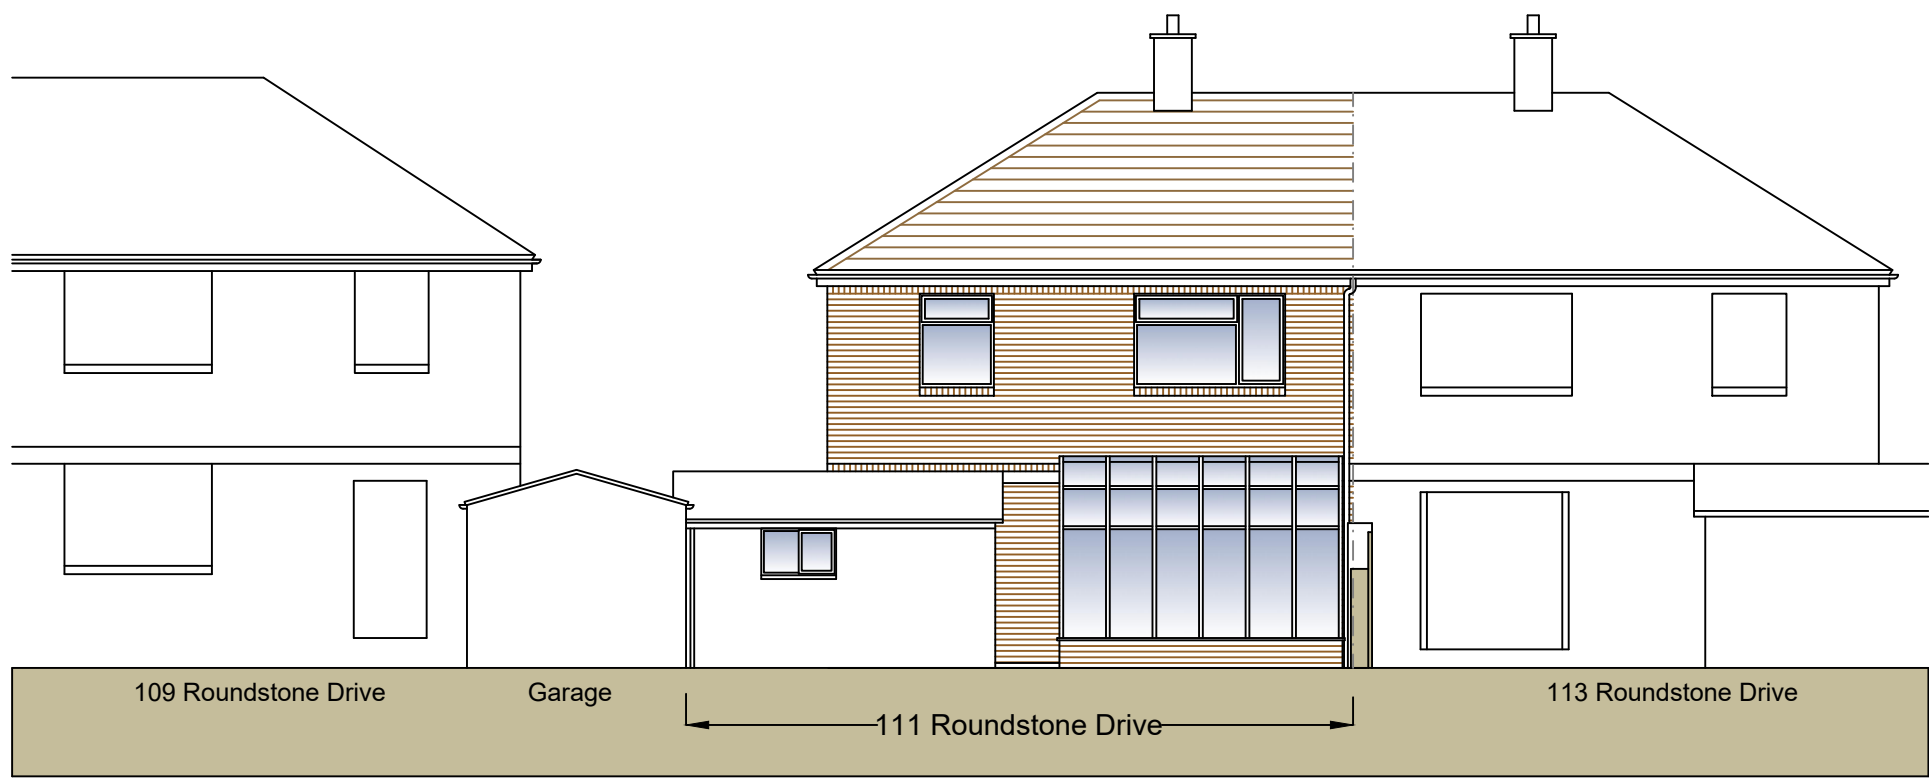


Existing North (Rear) Elevation 1:100

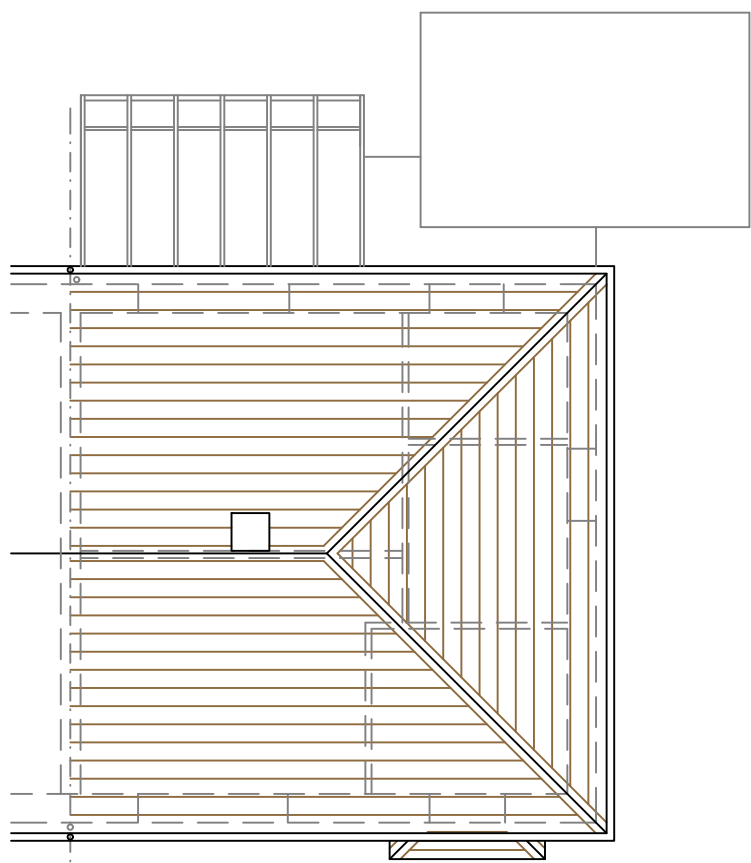

Existing Roof Plan 1:100

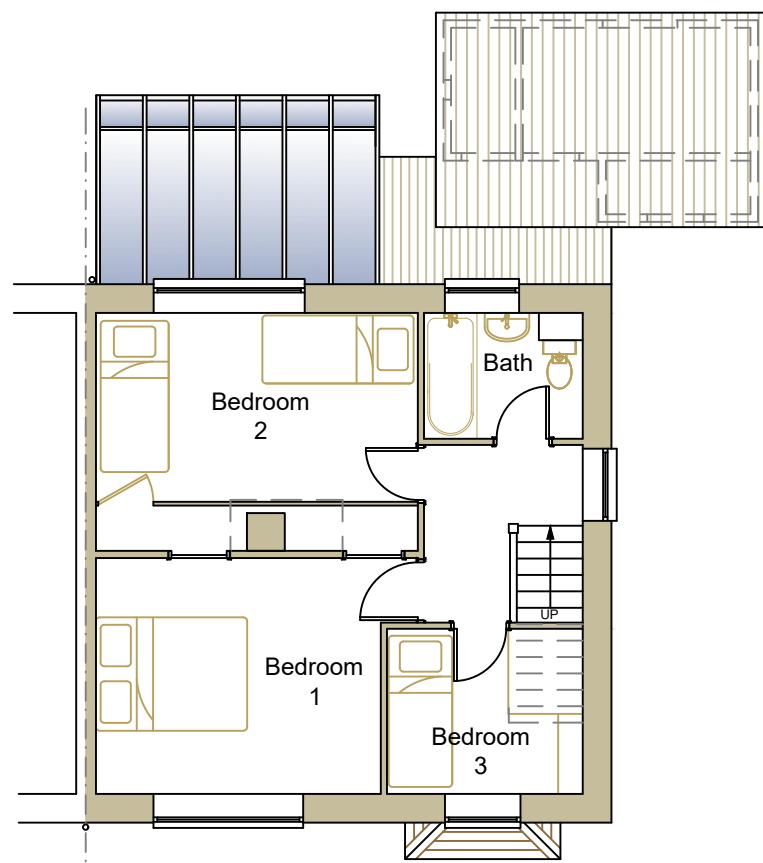

Existing First Floor Plan 1:100

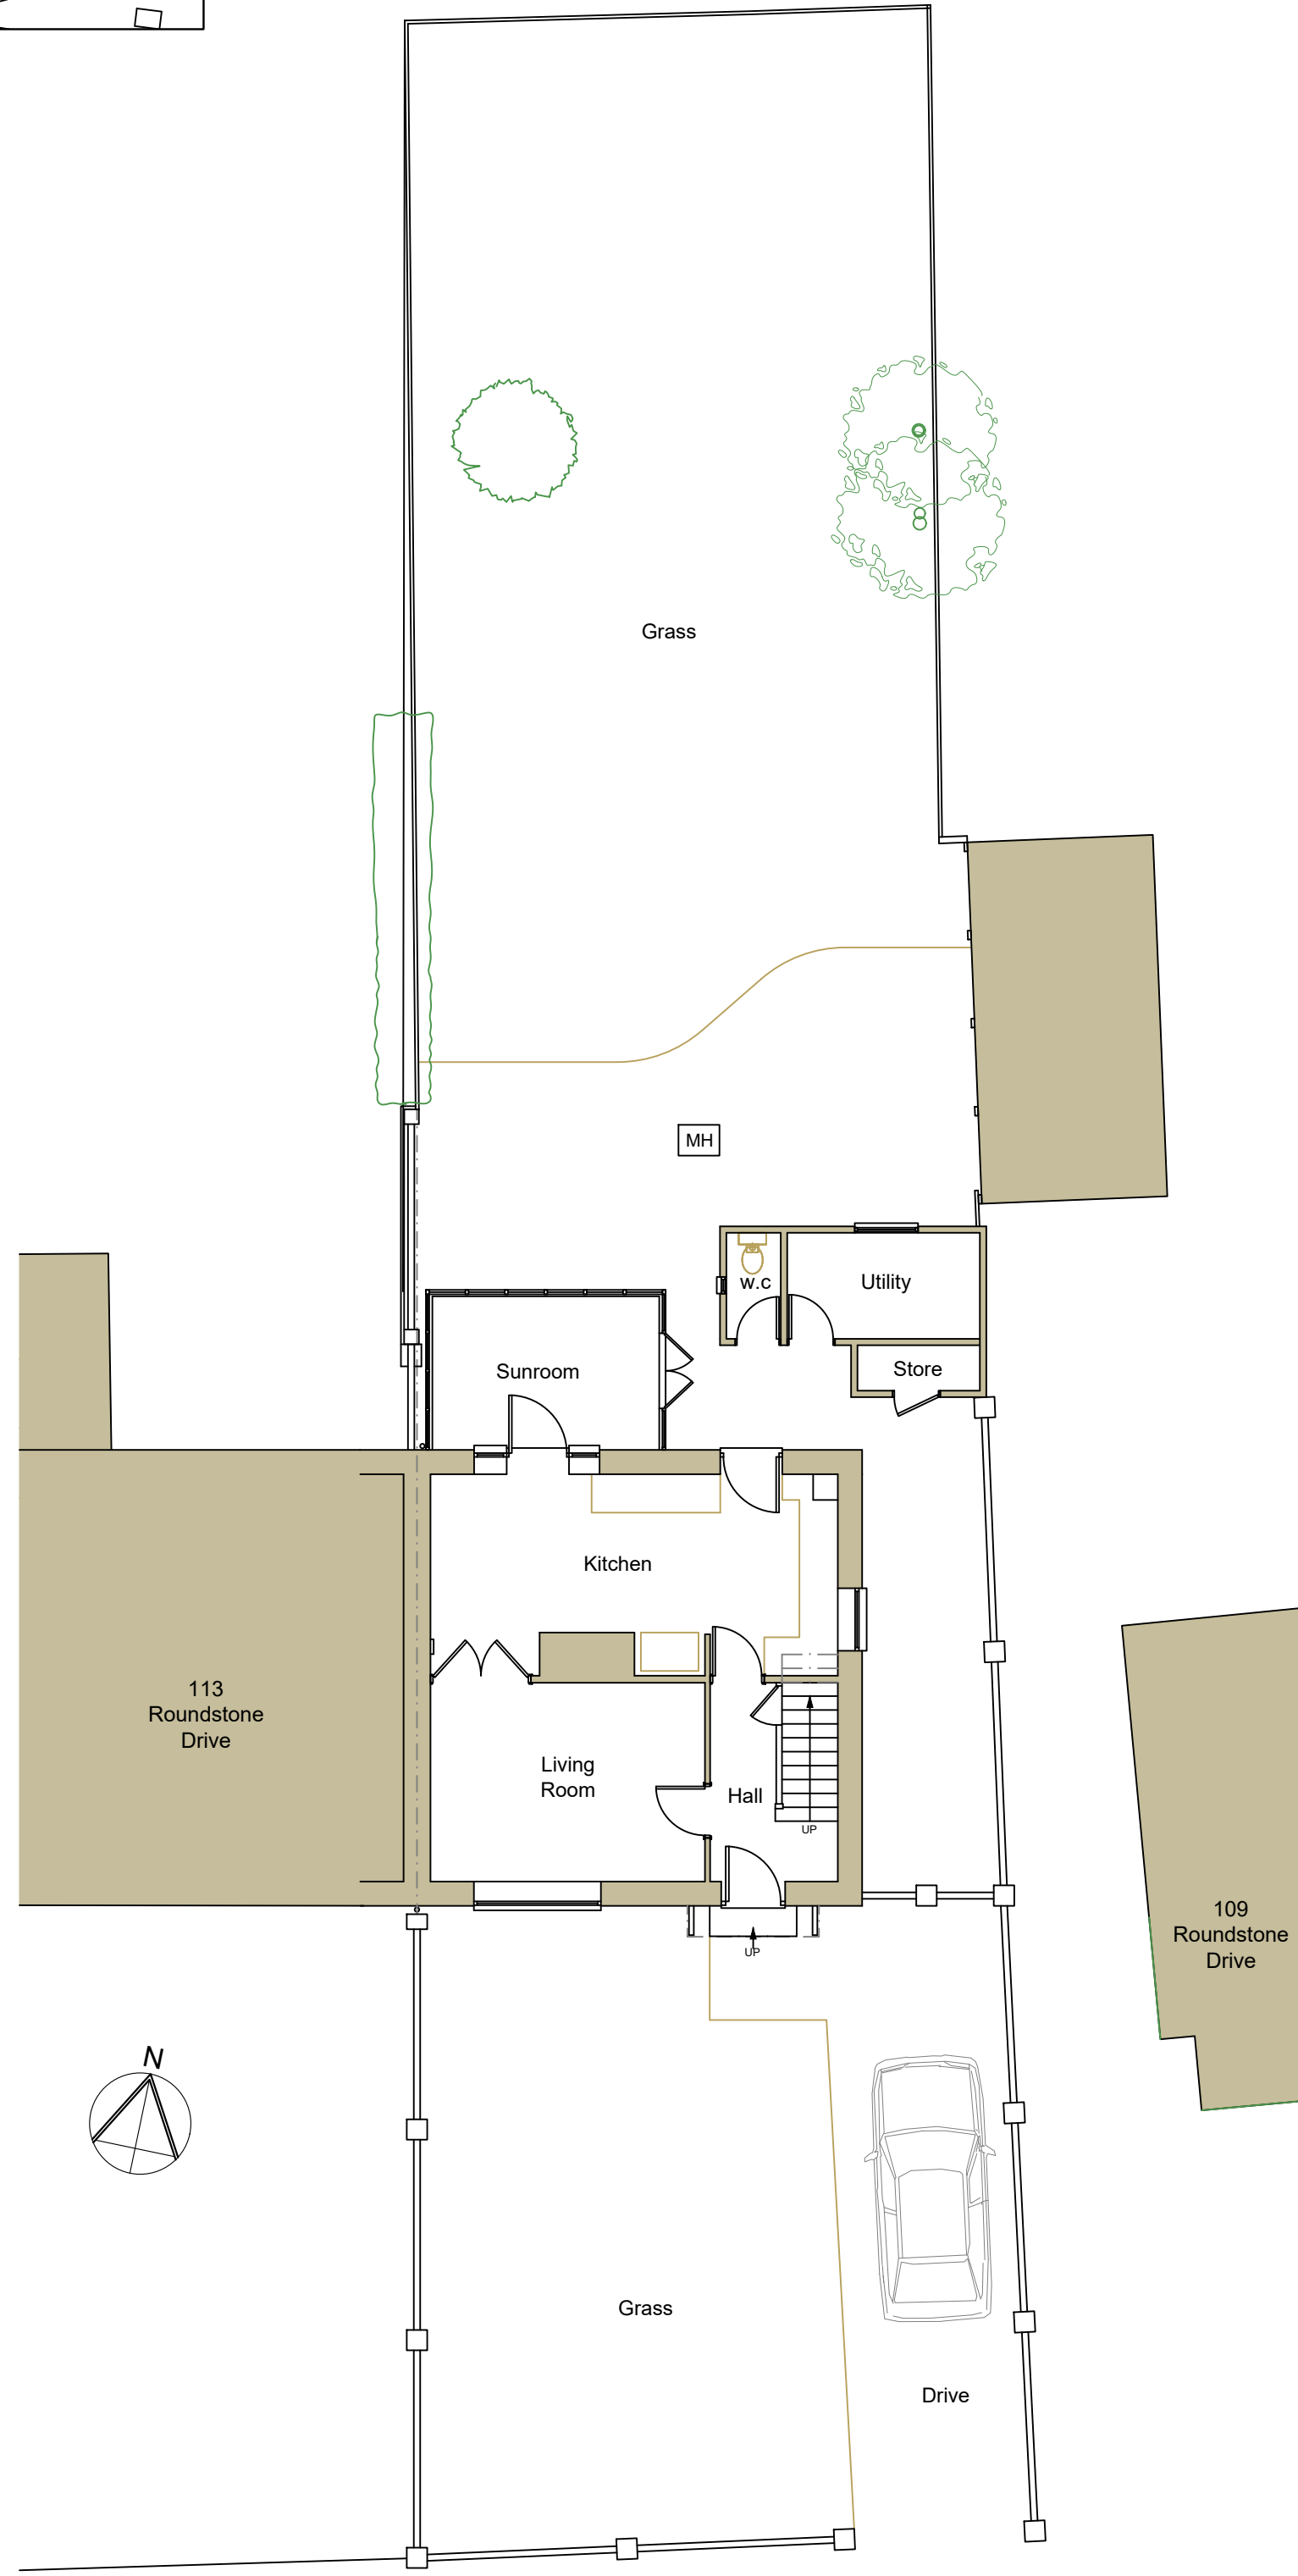

Existing Ground Floor / Site Plan 1:100

Key:-

- Indicates existing walls.
- Indicates new / infill masonry walls.
- Indicates line of walls to be removed.
- Indicates line of structure over.
- Indicates line of structure under.

Schedule Of Existing Materials:-

Roof - Tiled pitched roof to house, corrugated sheet and glazed roofs to outbuildings.

Walls - Facing brickwork.

Doors & Windows - White finish.

Rainwater Goods - Finished black.

J H Pfeiffer
BA Hons Dip Arch
Architecture & Design

76 Brougham Road
Worthing, West Sussex, BN11 2NU
Tel: 07776 253076
E-mail: heidpfeiffer@hotmail.com

Project:-
Demolition of Existing Outbuilding &
Sunroom and Proposed Part
Single-Storey / Part Two-Storey Rear
Extension and new Porch at 111
Roundstone Drive, East Preston

Client:-
Mr & Mrs T Browne

Address:-
111 Roundstone Drive,
East Preston, Littlehampton
West Sussex, BN16 1EN


Drawing Title:-
Existing Location, Block & Site Plans,
Plans & Elevations.

Scale:-
1:1250 / 1:500 / 1:200 / 1:100
@ A1

Drawing No:-
1397 / EX01

Date:-
Nov 2018

Rev:-

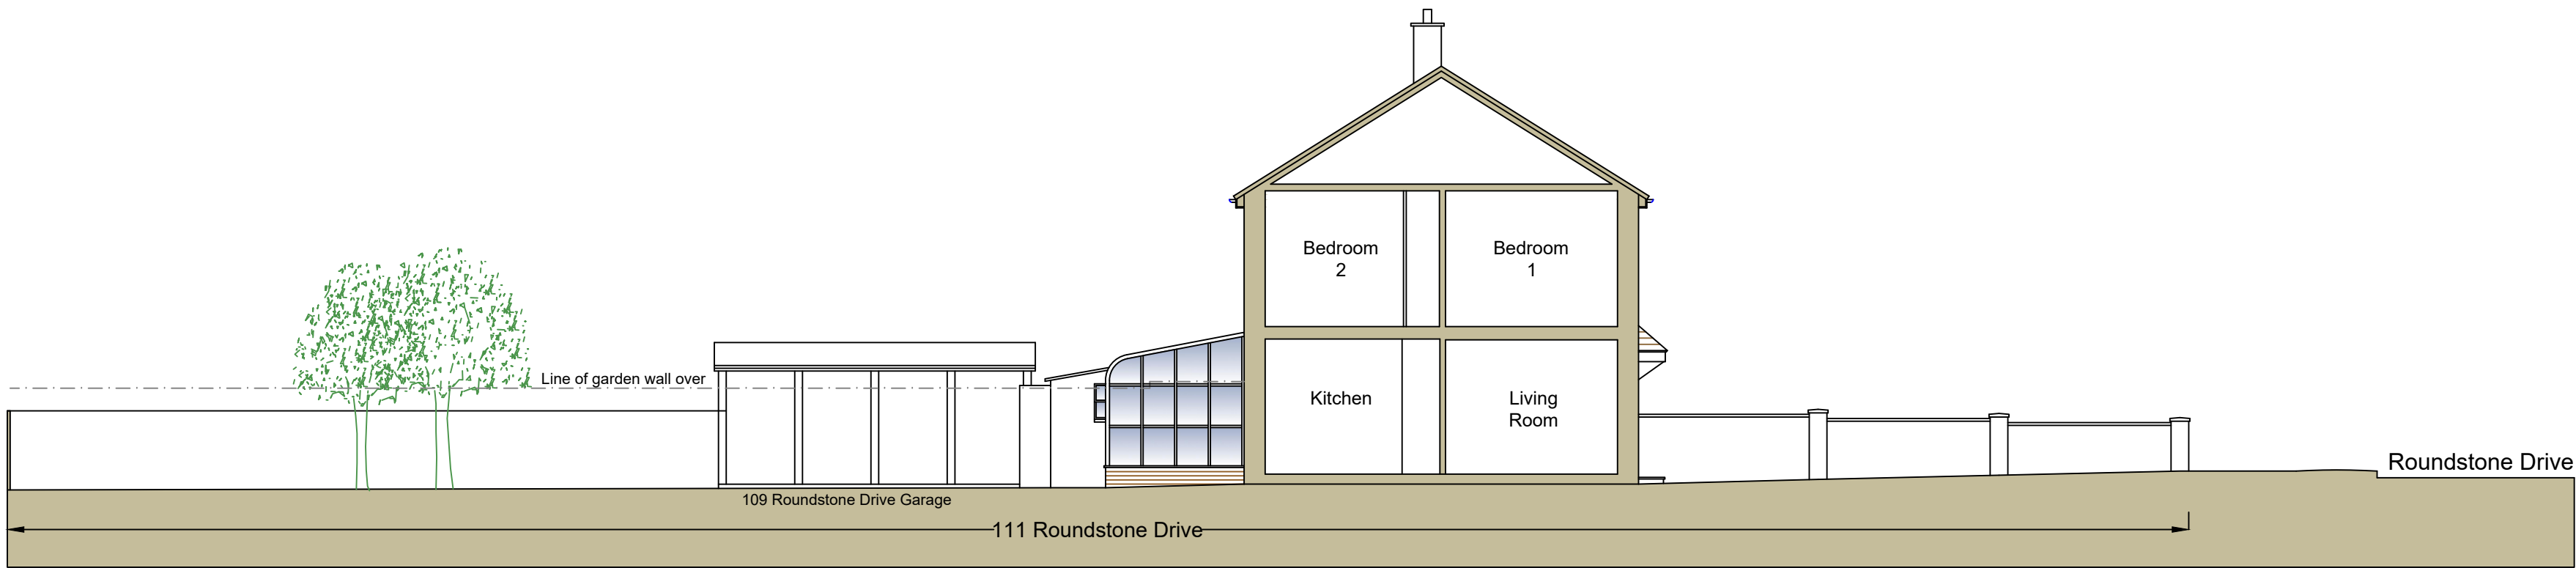

Existing West (Side) Elevation / Section 1:100

The contractor is responsible for setting out and must check all levels and dimensions prior to work being put in hand.

This drawing may be scaled for planning purposes only. For construction purposes only written dimensions are to be taken in respect of this project.

Rev Date Comment