




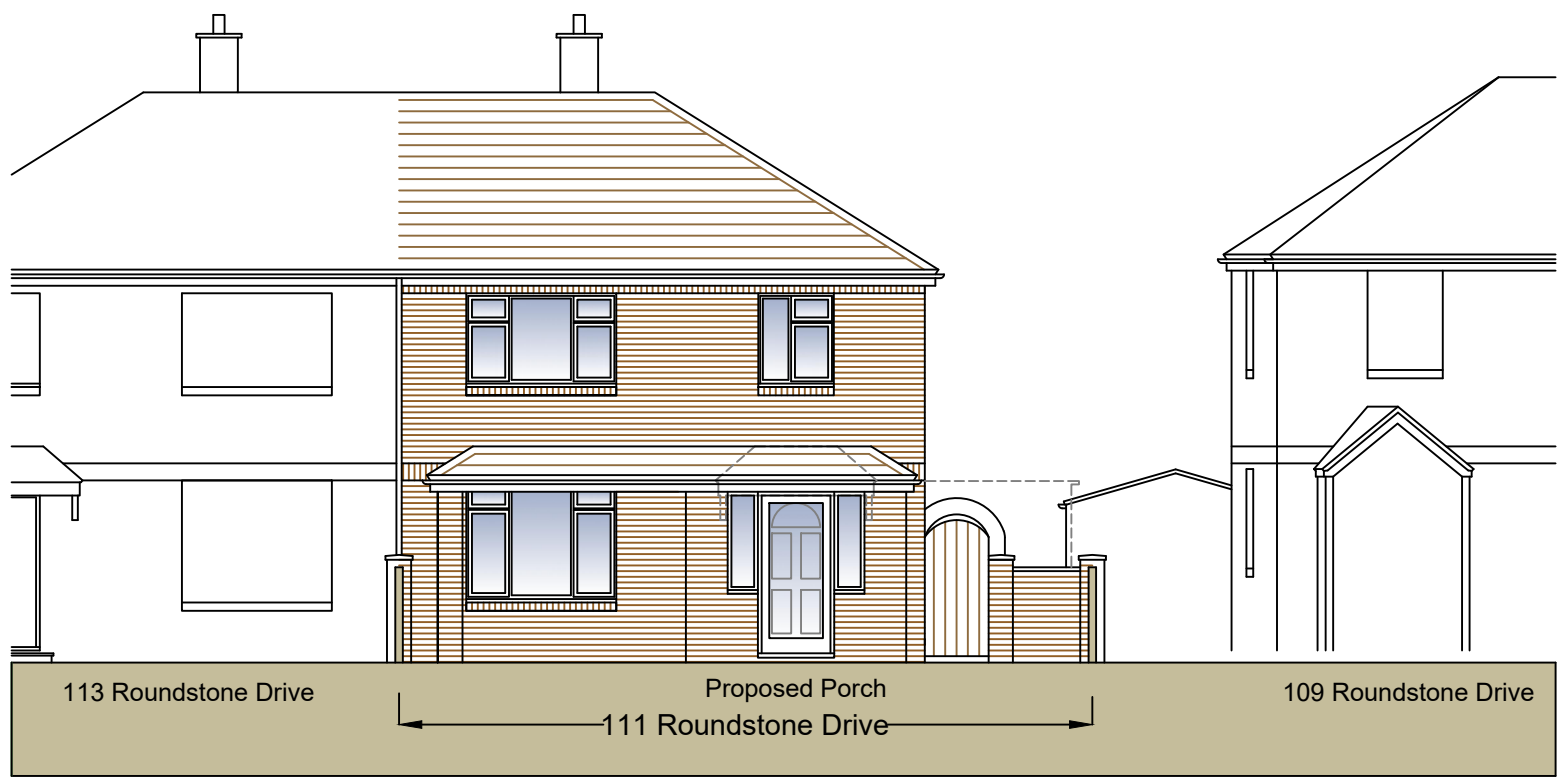


Proposed South (Front) Elevation 1:100

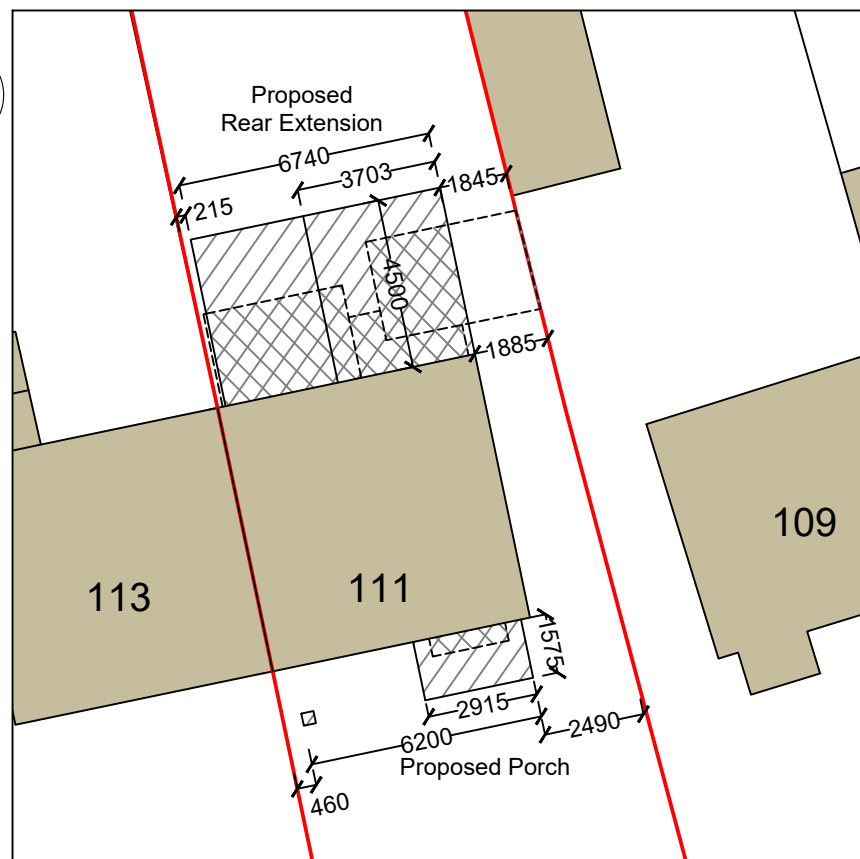


Proposed Site Plan 1:200

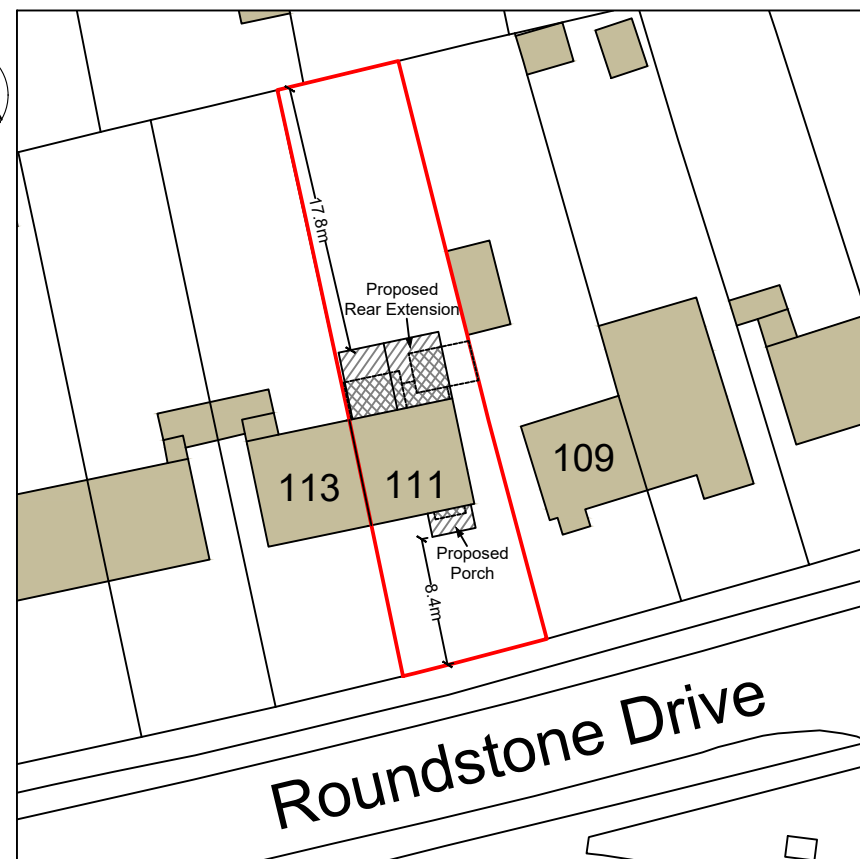


Proposed Block Plan 1:500

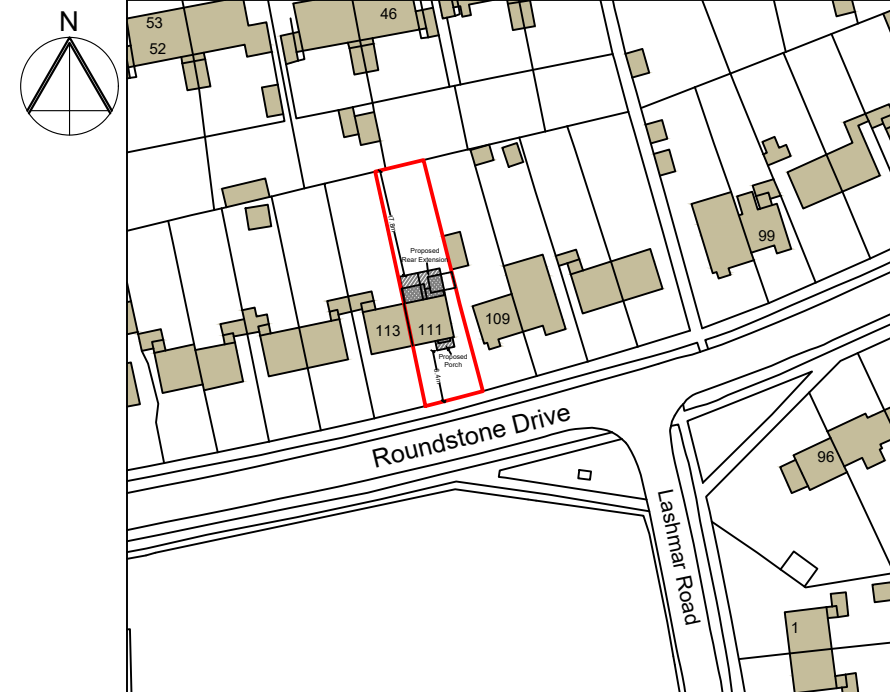


Proposed Location Plan 1:1250

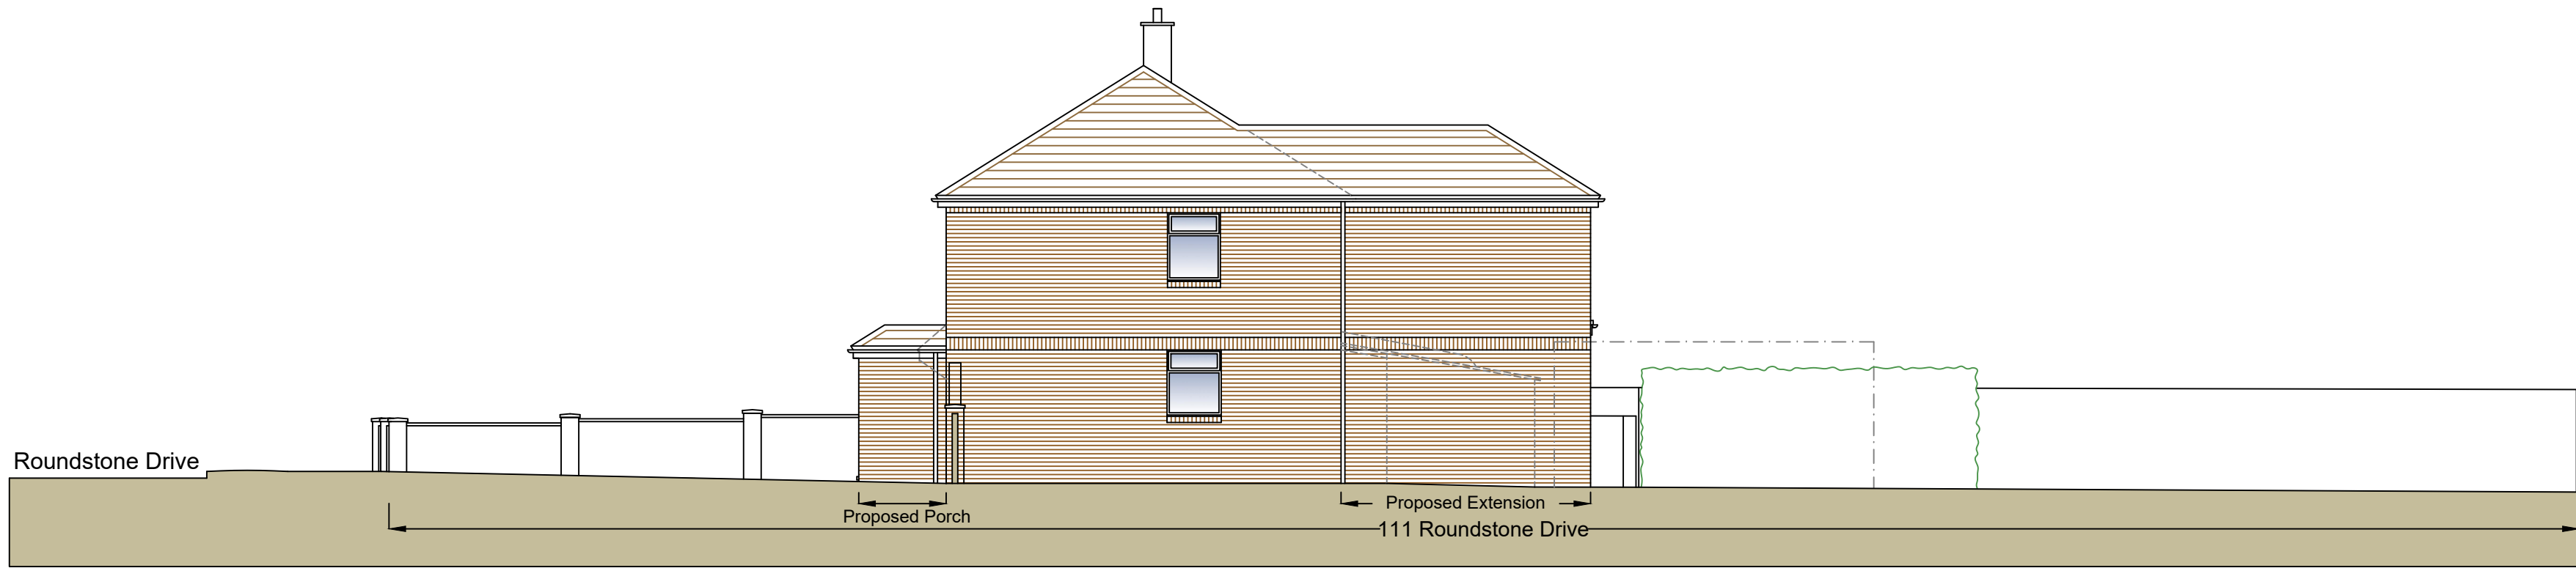


Proposed East (Side) Elevation 1:100

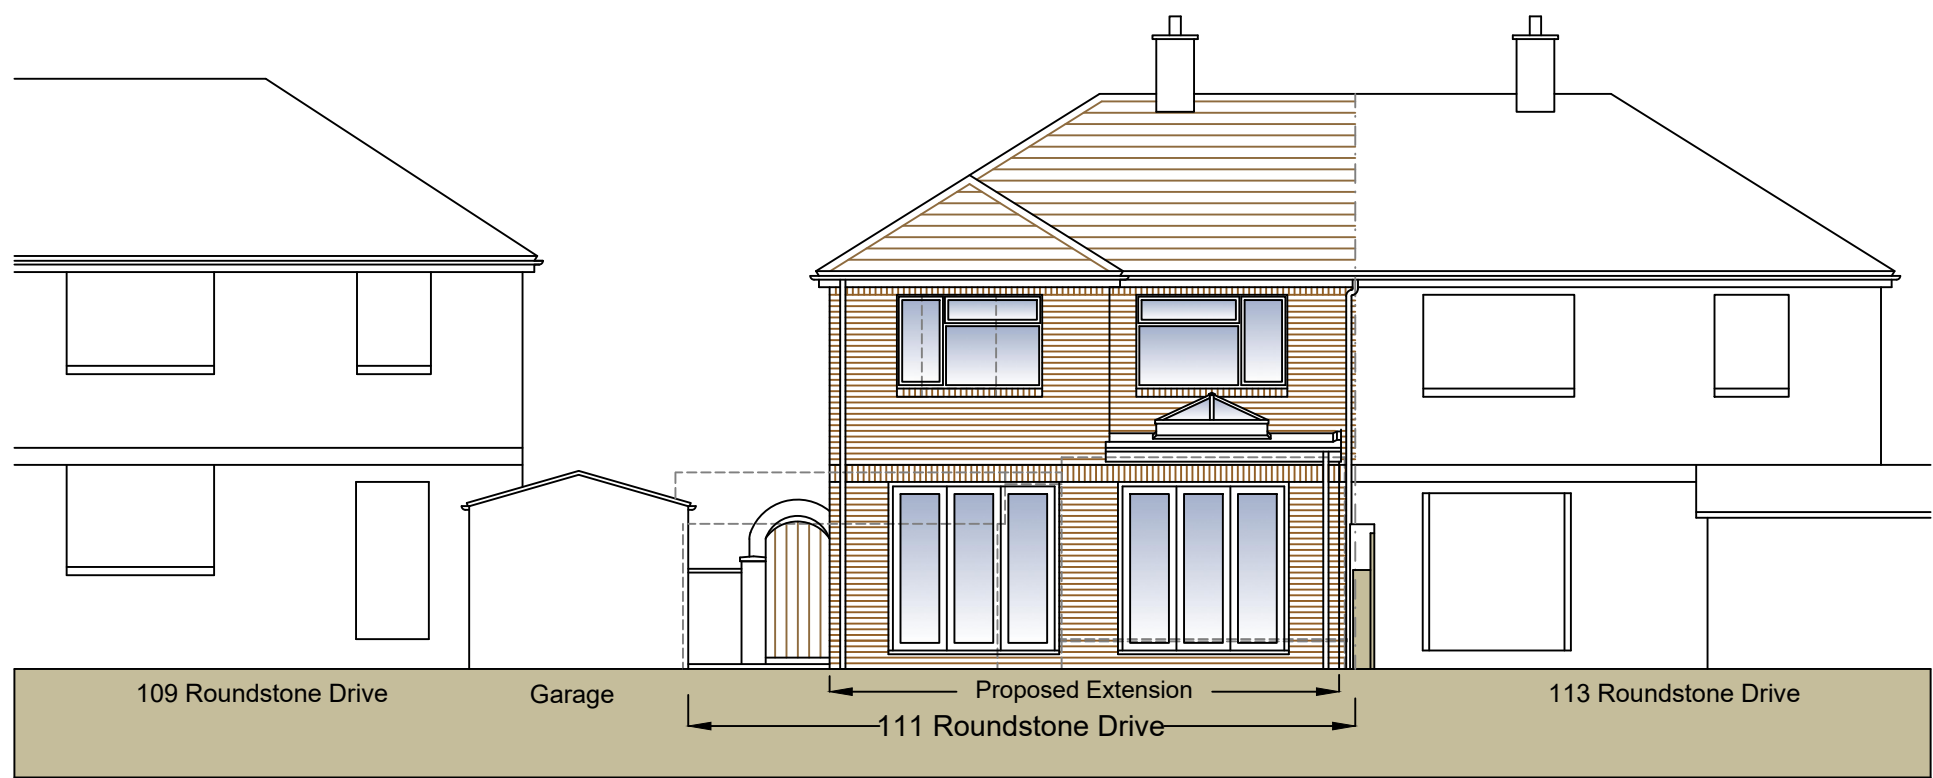


Proposed North (Rear) Elevation 1:100

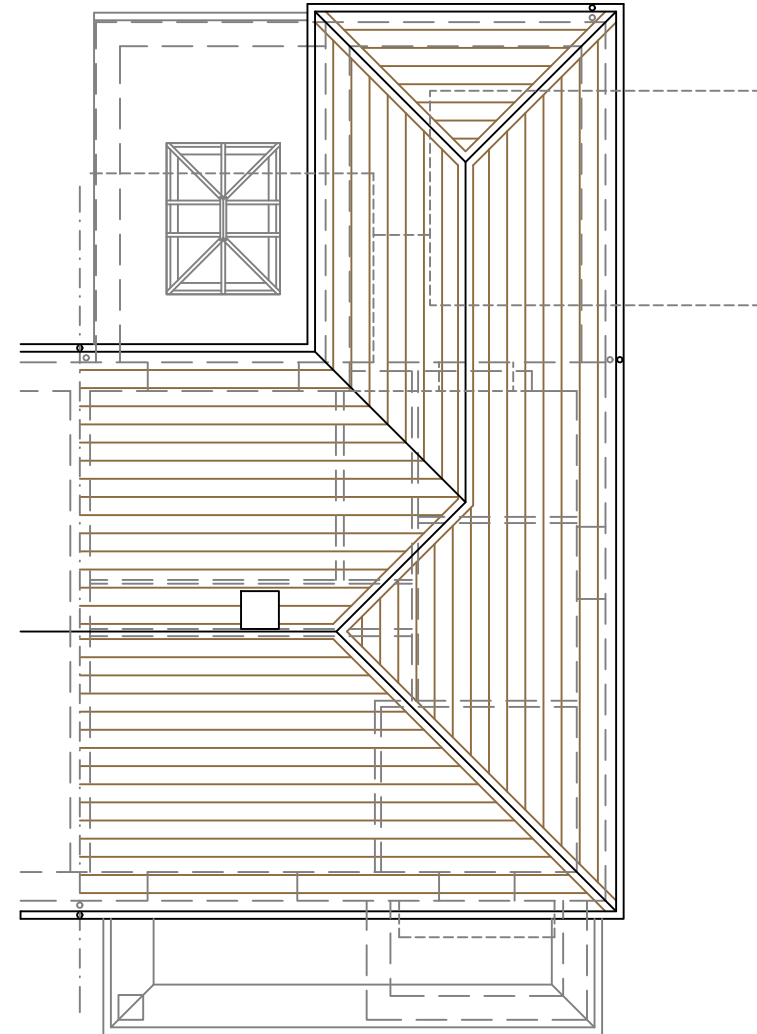

Proposed Roof Plan 1:100

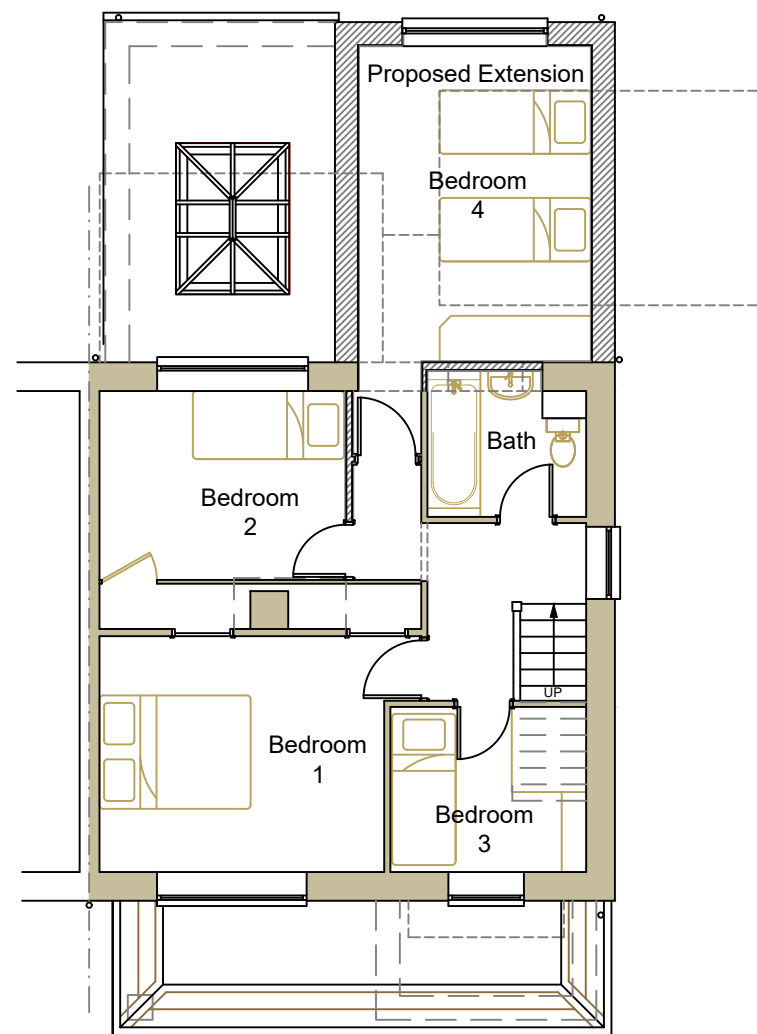

Proposed First Floor Plan 1:100

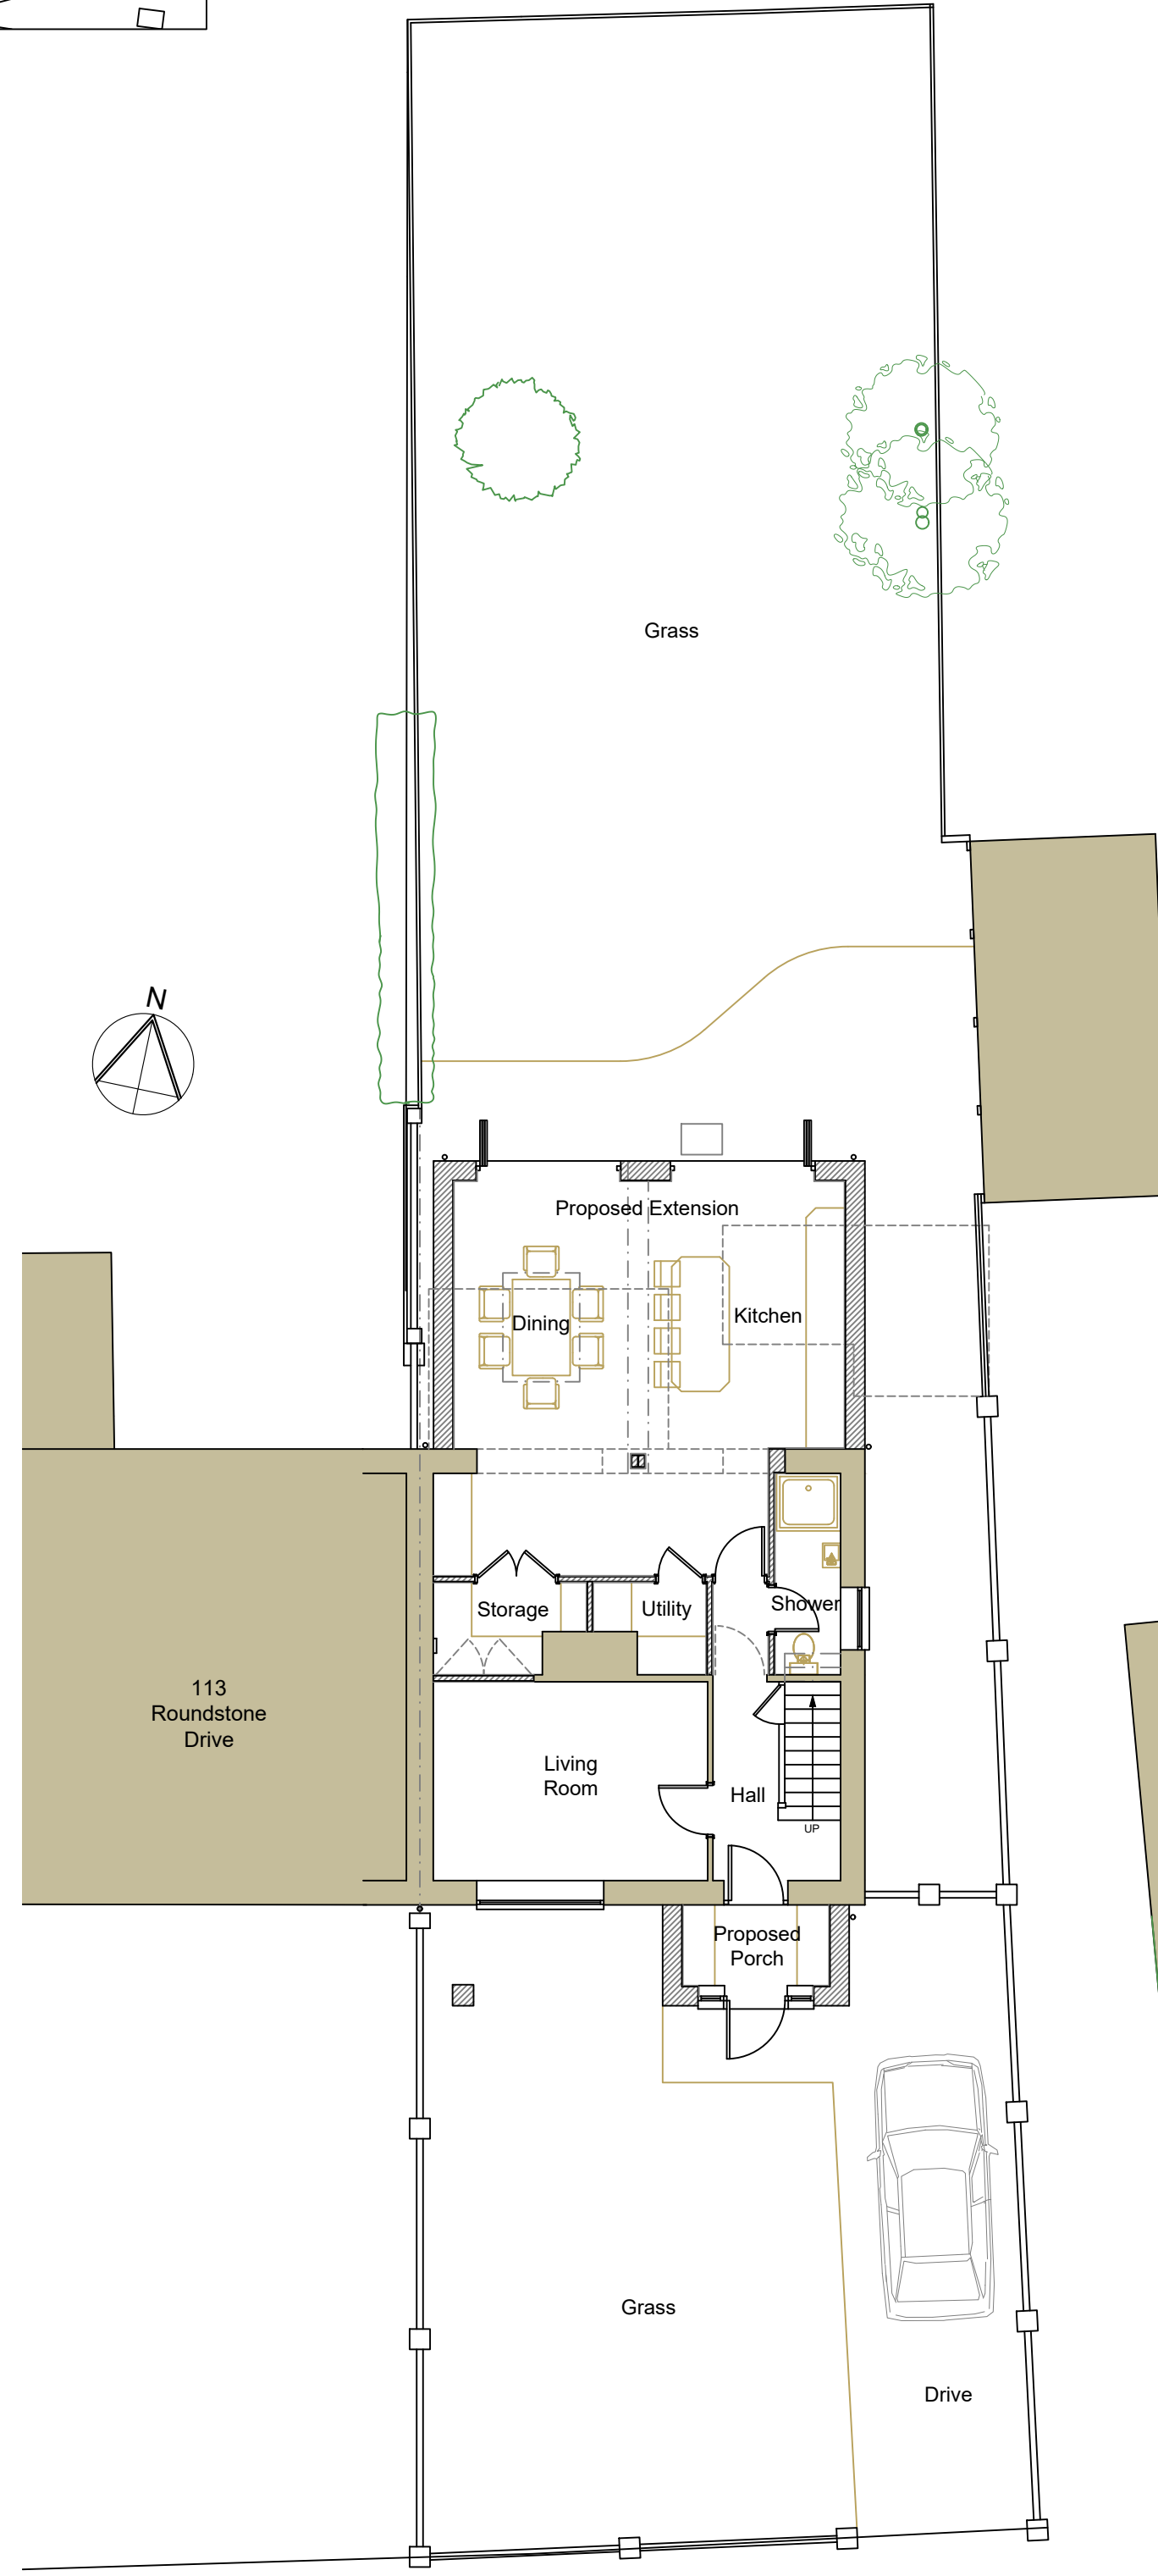

Proposed Ground Floor / Site Plan 1:100

Key:-

- Indicates existing walls.
- Indicates new / infill masonry walls.
- Indicates line of walls to be removed.
- Indicates line of structure over.
- Indicates line of structure under.

Schedule Of Proposed Materials:-

- Roof - Tiled pitched roofs to match existing and flat roof.
- Walls - Facing brickwork to match existing.
- Doors & Windows - White finish to match existing.
- Rainwater Goods - Finished black to match existing.

J H Pfeiffer
BA Hons Dip Arch
Architecture & Design

76 Brougham Road
Worthing, West Sussex, BN11 2NU
Tel: 07776 253076
E-mail: heidipfeiffer@hotmail.com

Project:-
Demolition of Existing Outbuilding &
Sunroom and Proposed Part
Single-Storey / Part Two-Storey Rear
Extension and new Porch at 111
Roundstone Drive, East Preston

Client:-
Mr & Mrs T Browne

Address:-
111 Roundstone Drive,
East Preston, Littlehampton
West Sussex, BN16 1EN

Drawing Title:-
Proposed Location, Block & Site Plans,
Plans & Elevations.

Scale:-
1:1250 / 1:500 / 1:200 / 1:100
@ A1

Date:-
Nov 2018

Drawing No:-
1397 / PL01

Rev:-
A

Proposed West (Side) Elevation / Section 1:100

