
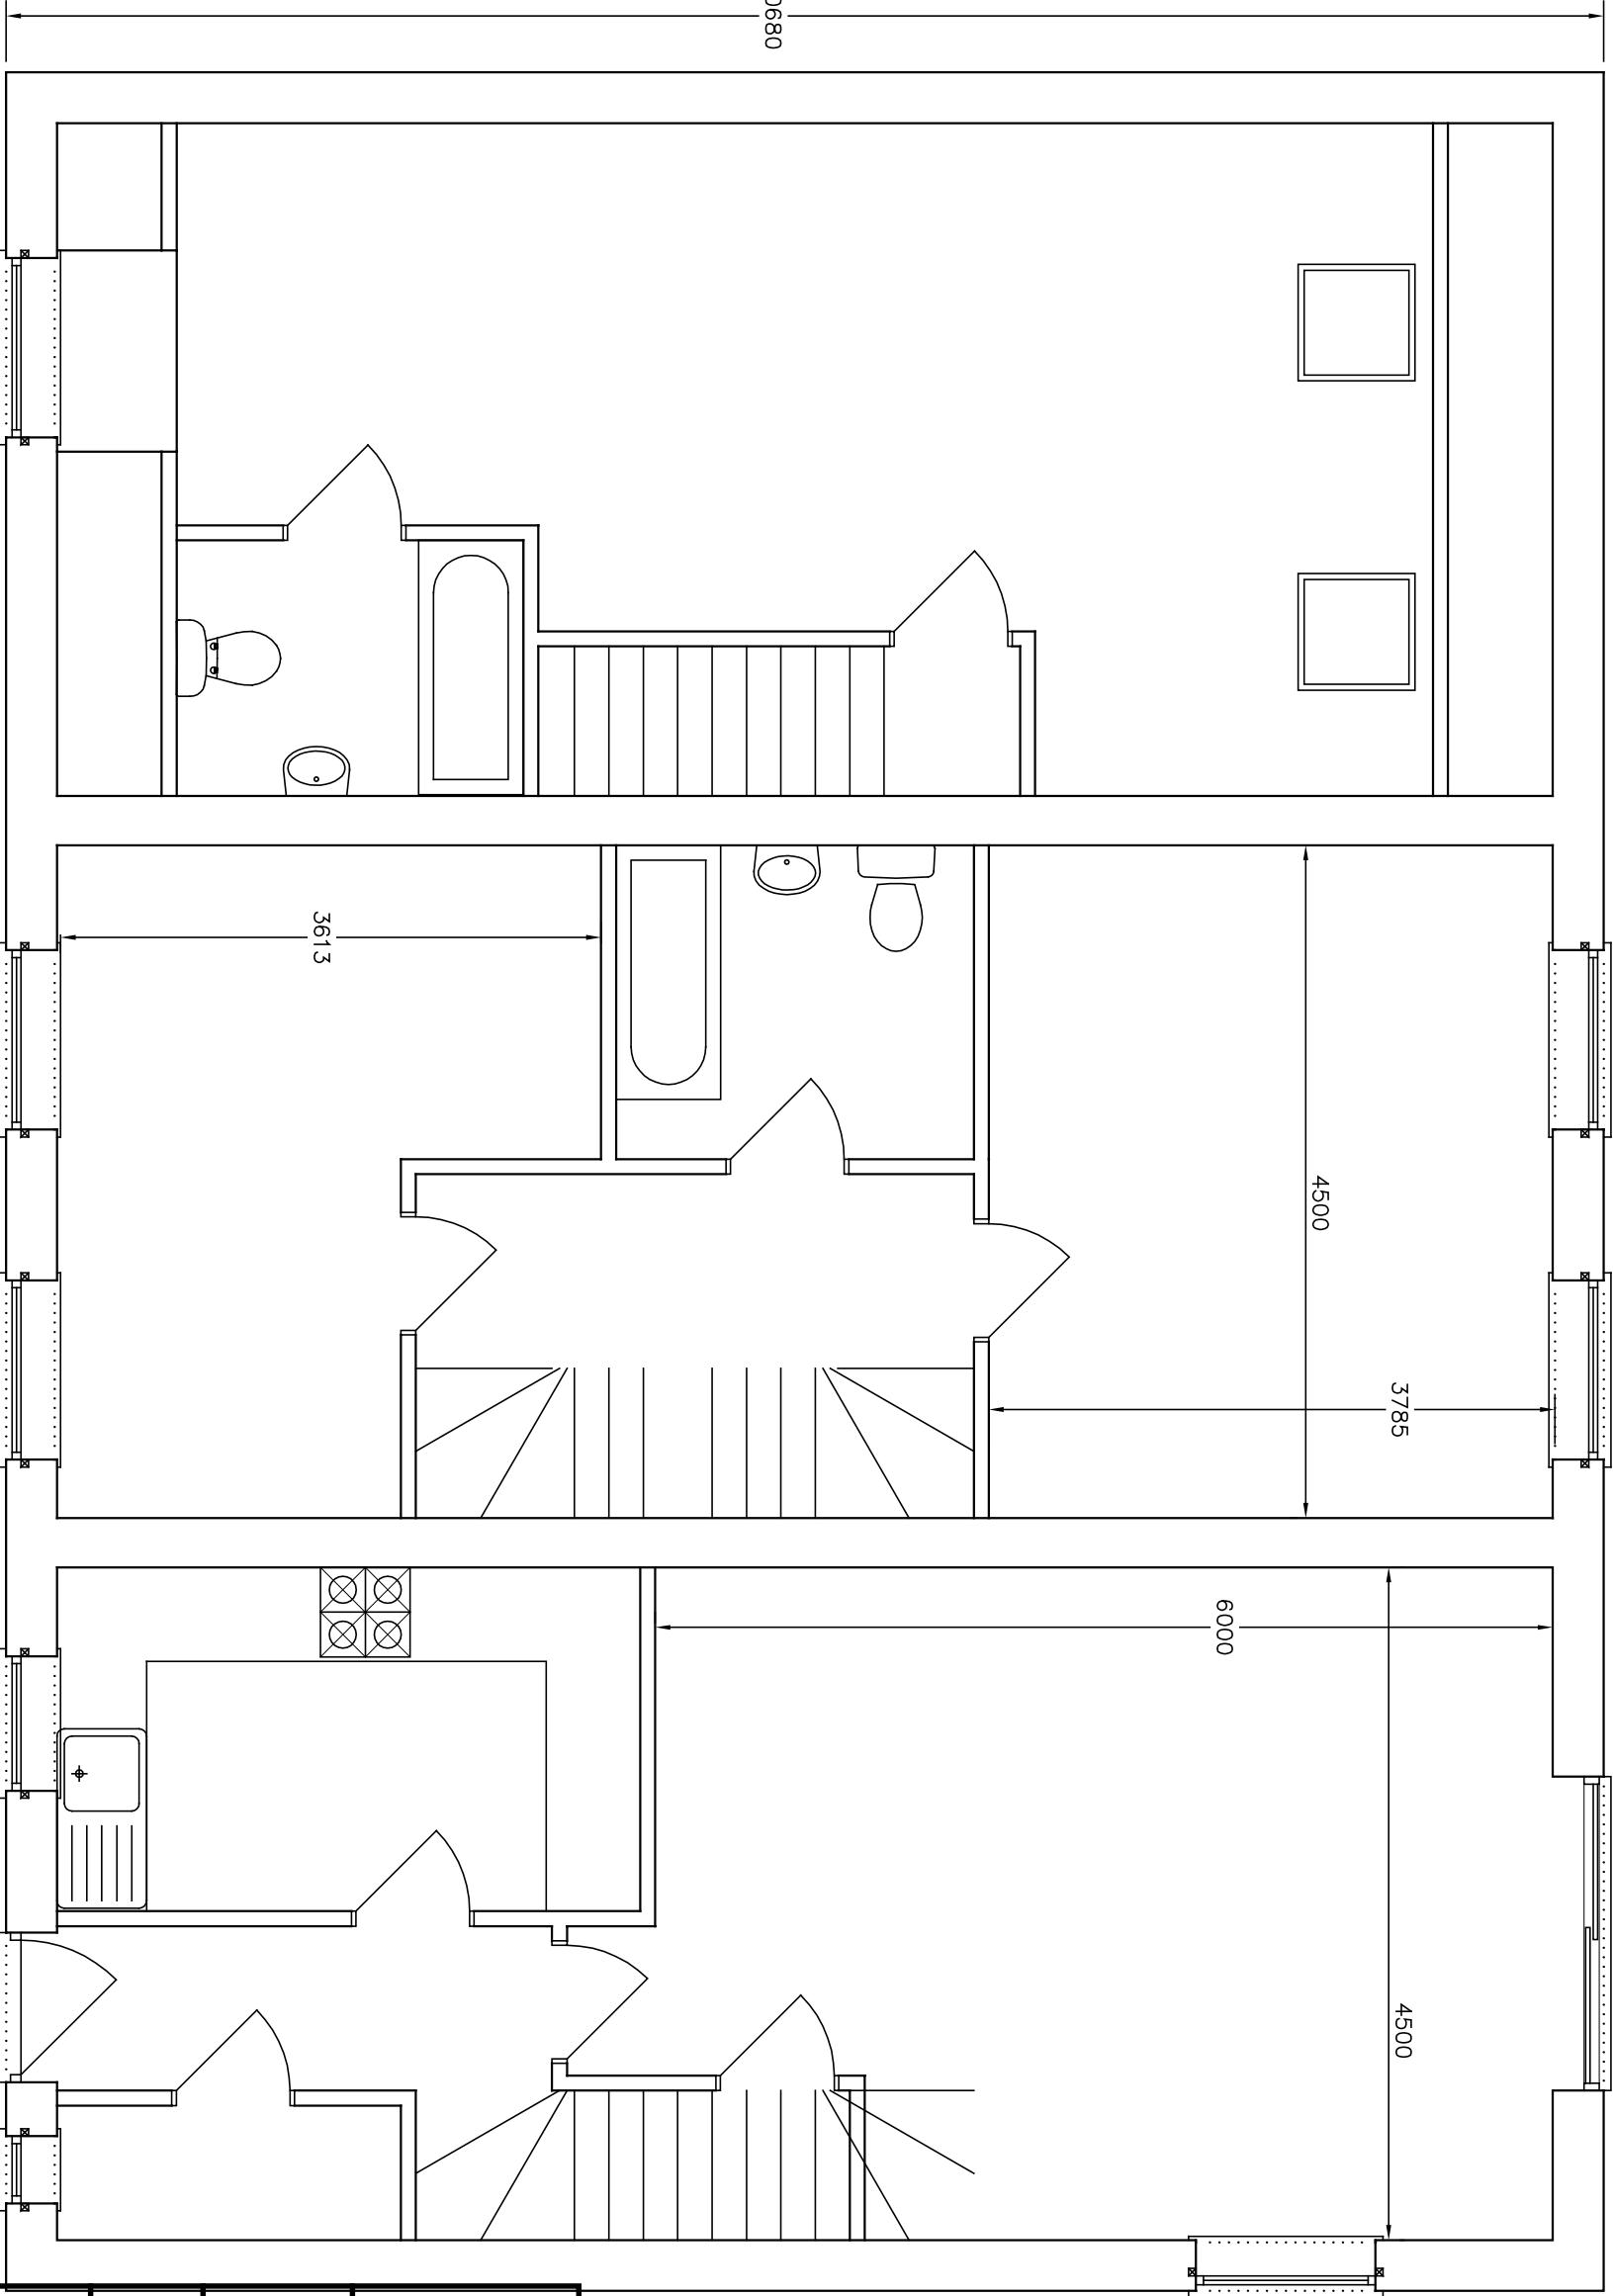


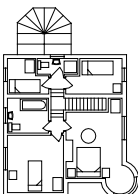

Amendments: –

BRYCESON SHAW ASSOCIATES	
Surveyors and Designers	
2 Wellesley Court, Fitzalan Road, Littlehampton, West Sussex BN17 5JW	
Tel. 01903 734381 Mobile: 07889 651301	
E-mail: brycesonshaw@btinternet.com	
	
Project: Proposed new homes; Gladwyn, The Street, East Preston BN16 1HT	
Drawing: Floor plans	
For: Mrs. J. Simmonds & Mr. P. Beamish	
Drawn: PKS	Date: November 2018
Scales: 1:50	No: 2386/01/01
To scale when printed on A3	