



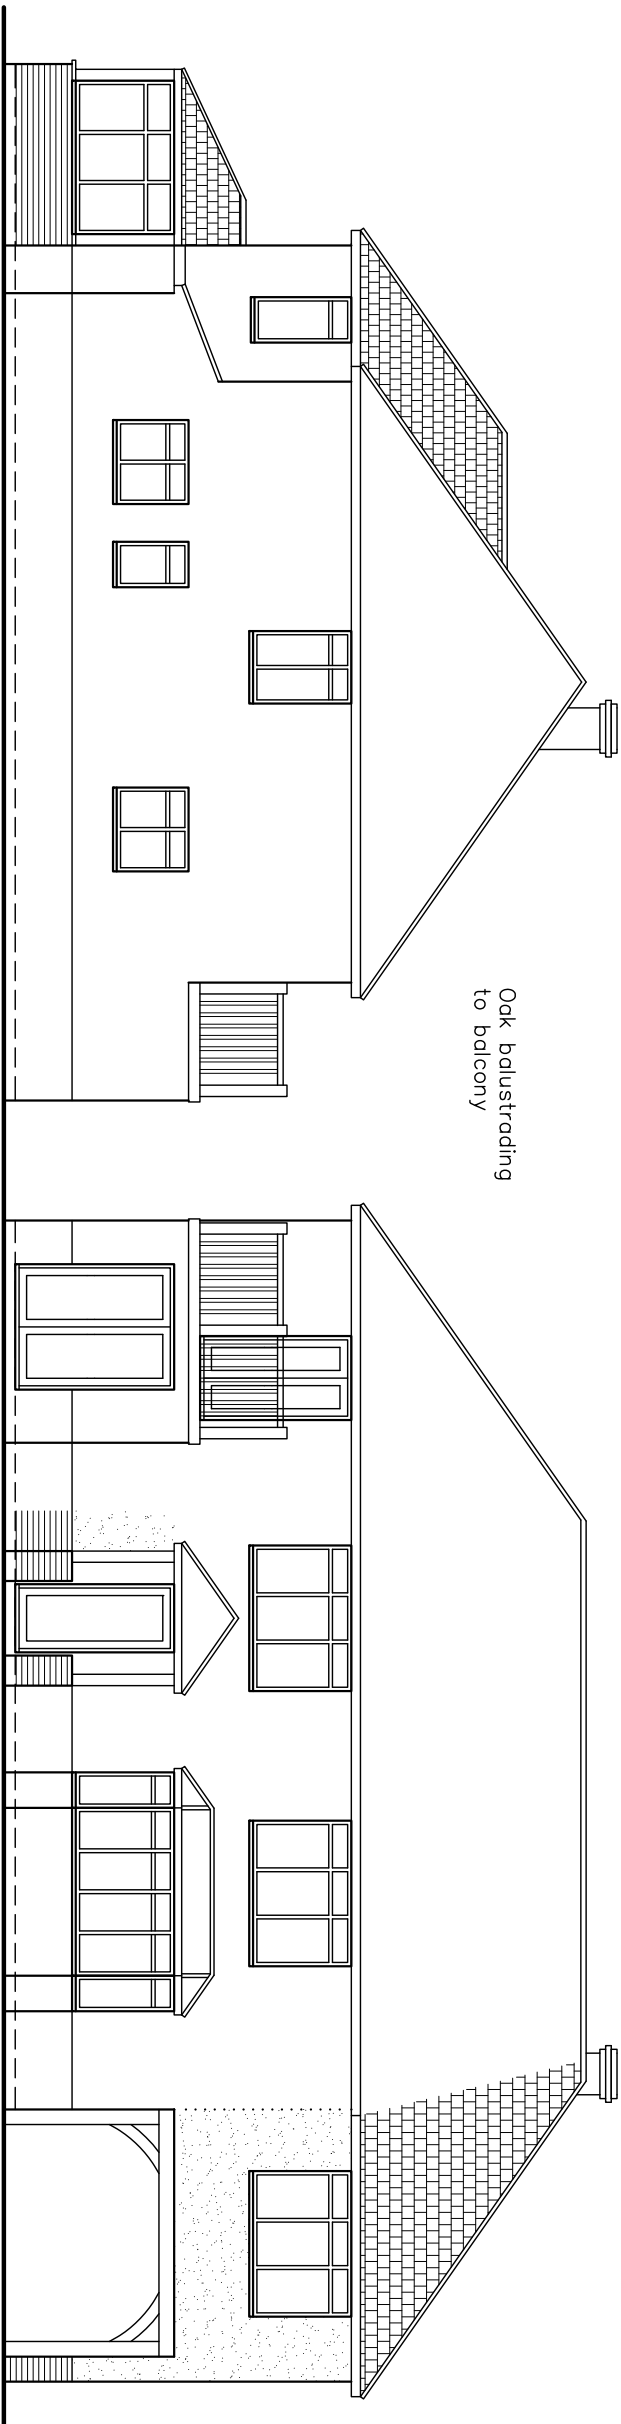

Proposed finishes:
Roof: plain tiles to match existing
Walls: painted pebbledash and face brick to match existing
Fenestration: white uPVC to match existing style
Fascias, soffits, gutters etc. all to match existing

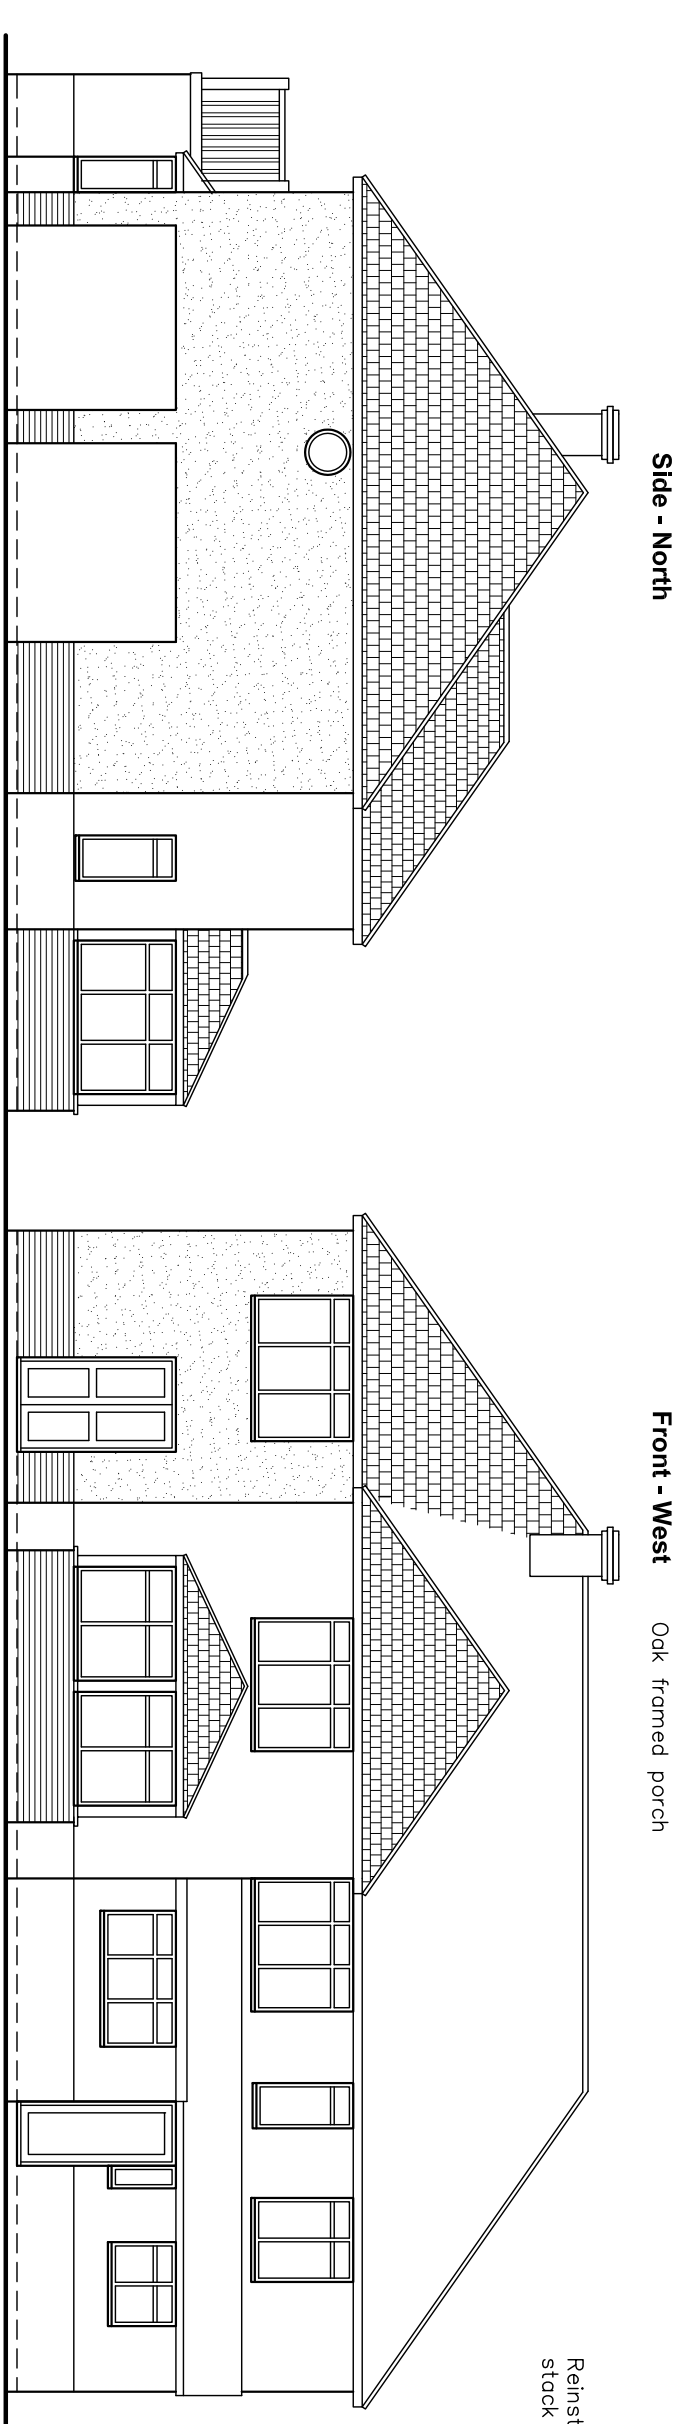

All existing windows to be replaced with new white uPVC double glazed

Amendments:—

Bryceson Shaw Associates


Surveyors and Designers

2 Wellesley Court, Fitzalan Road, Littlehampton,

West Sussex BN17 5JW

Tel. 01903 734381 Mobile: 07889 651301

E-mail: brycesonshaw@btinternet.com

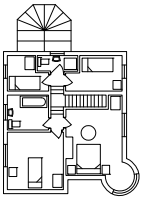

Drawing:

Proposed elevations and roof plans

For:

Mr. Beamish

Drawn:

OKS

Date:

April 2015

Scales:

1:100 1:200

$$\text{N} \cdot \text{O} \cdot$$

1697/01/04

To scale when printed on A3

