
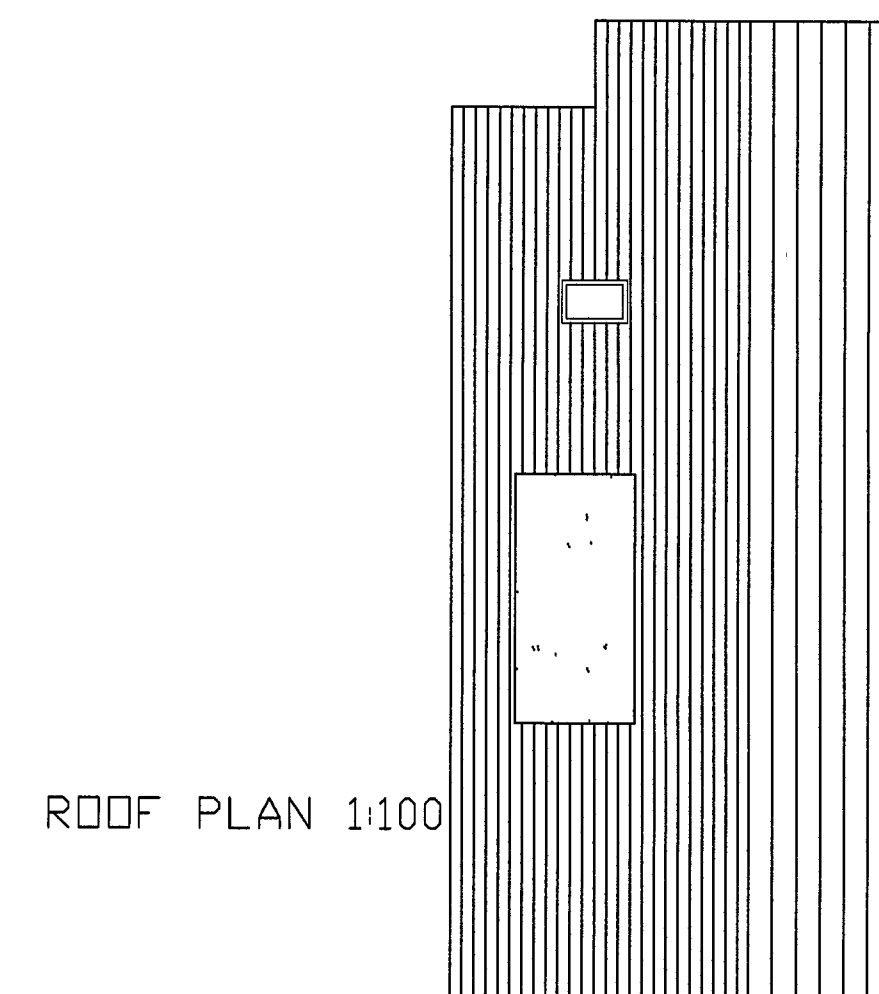
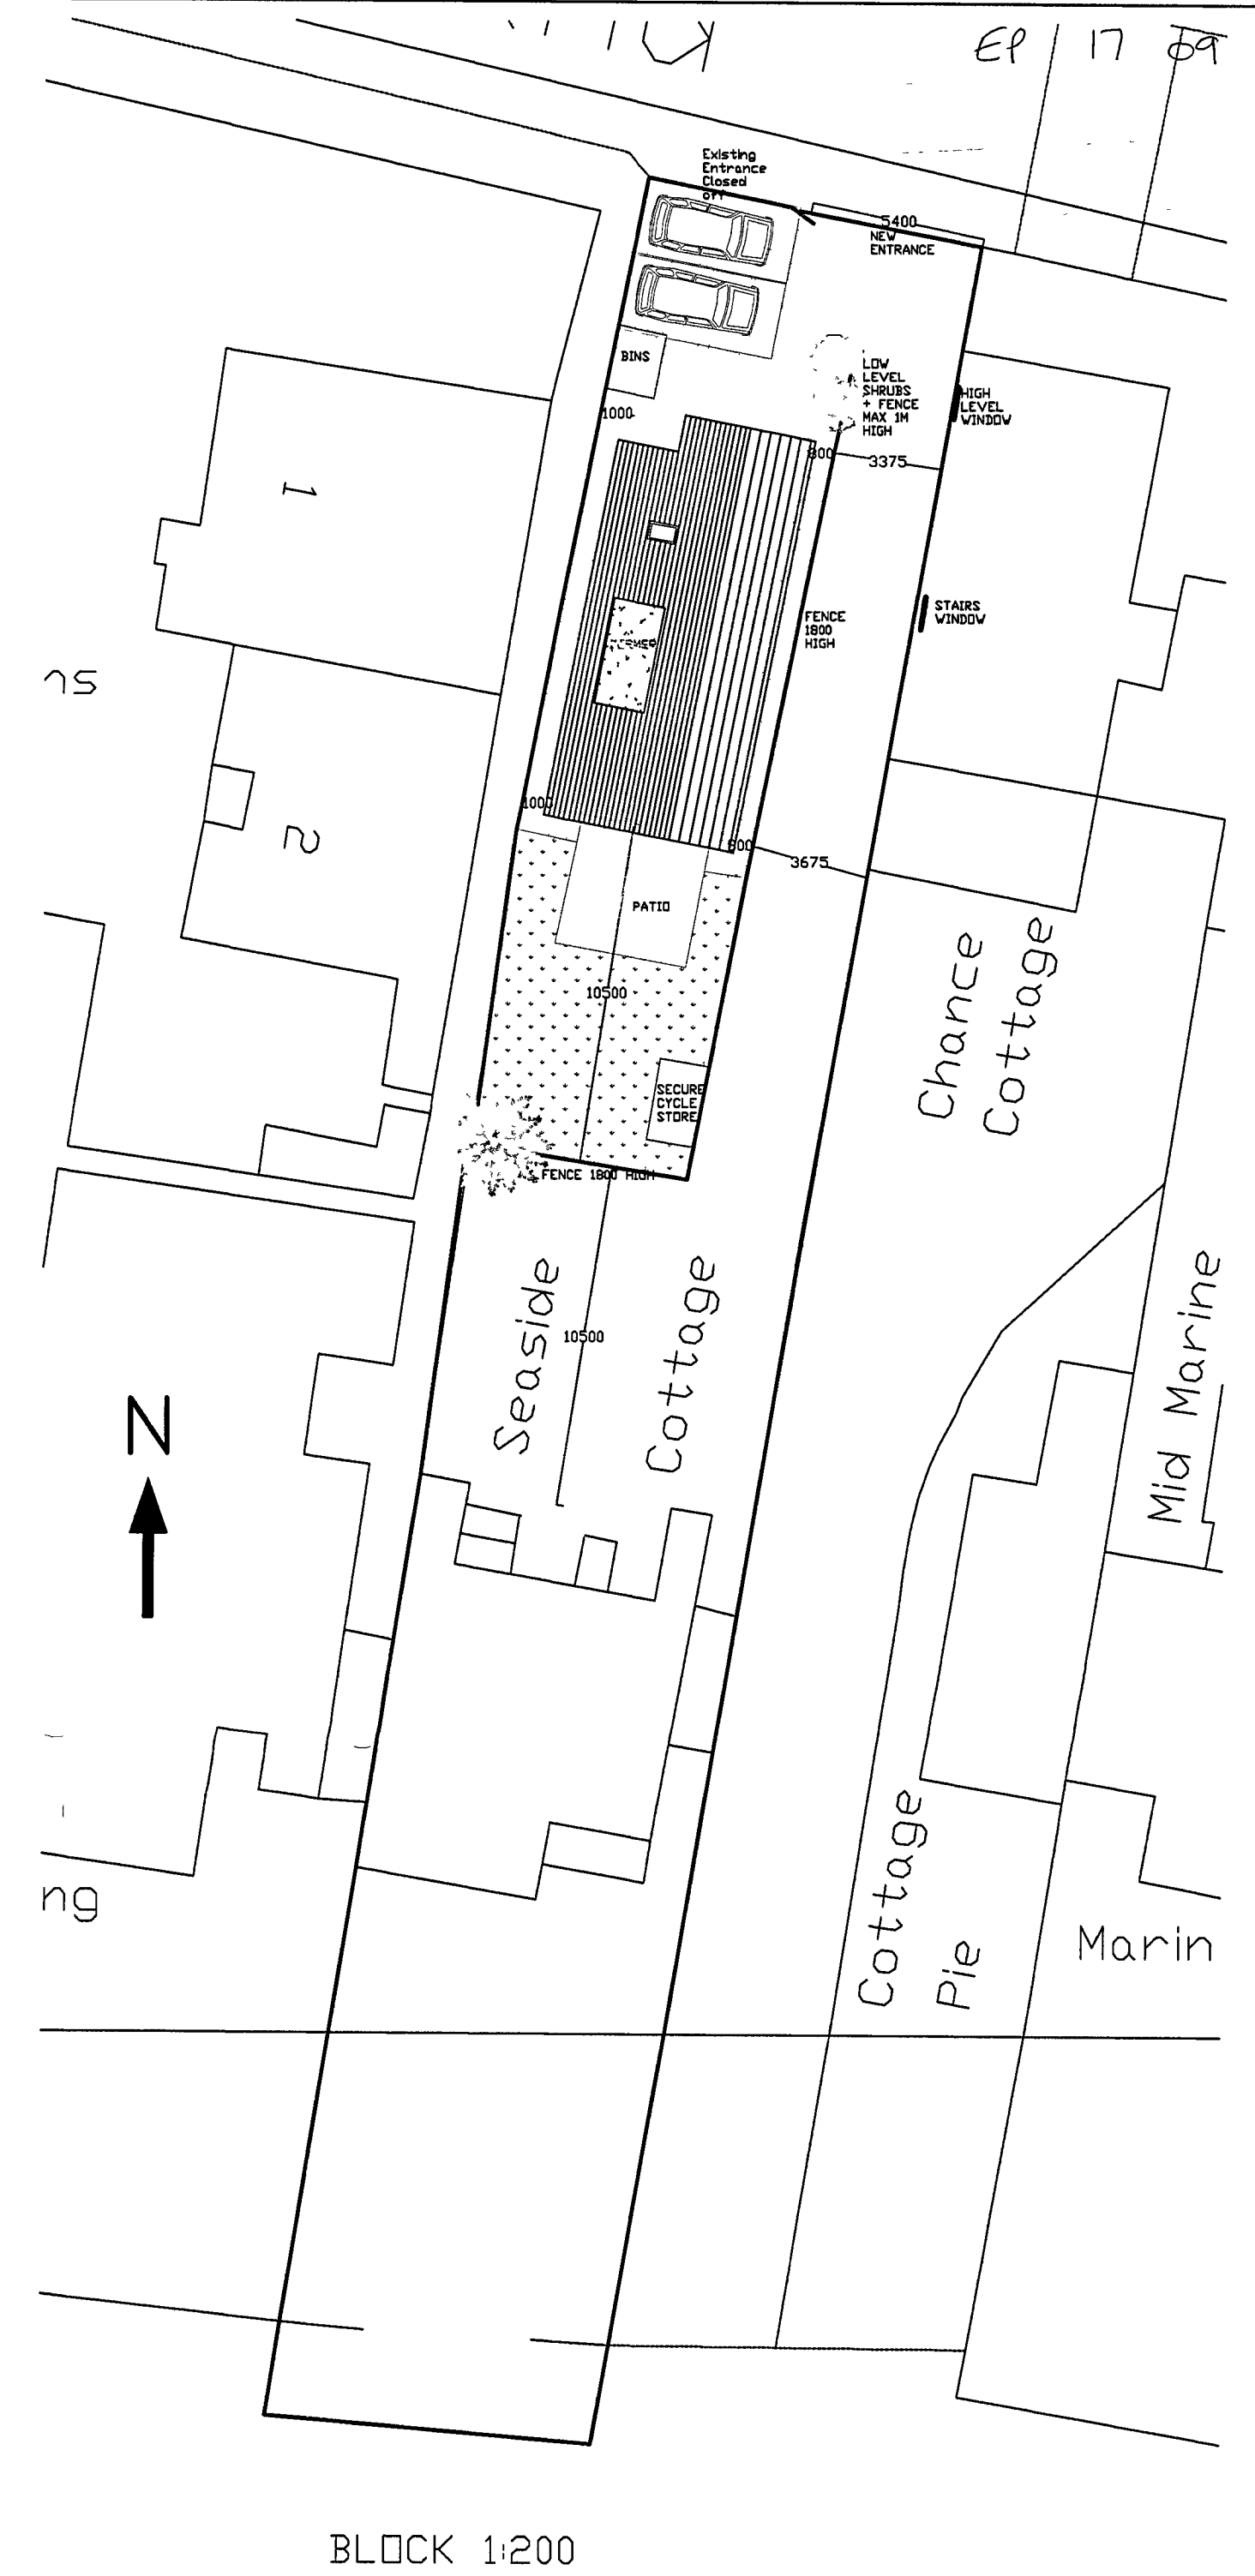
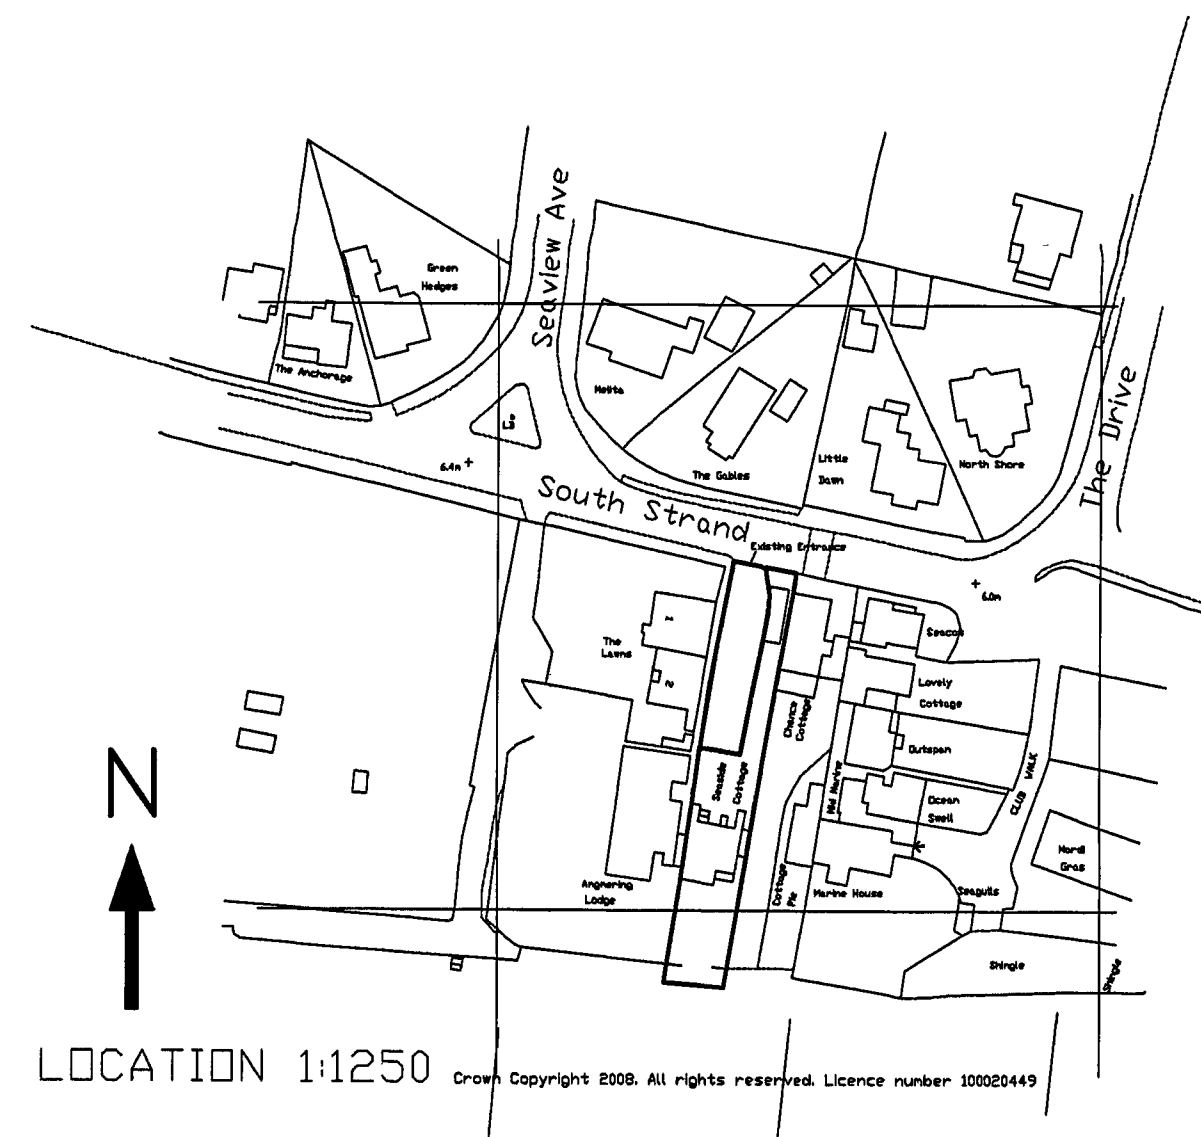
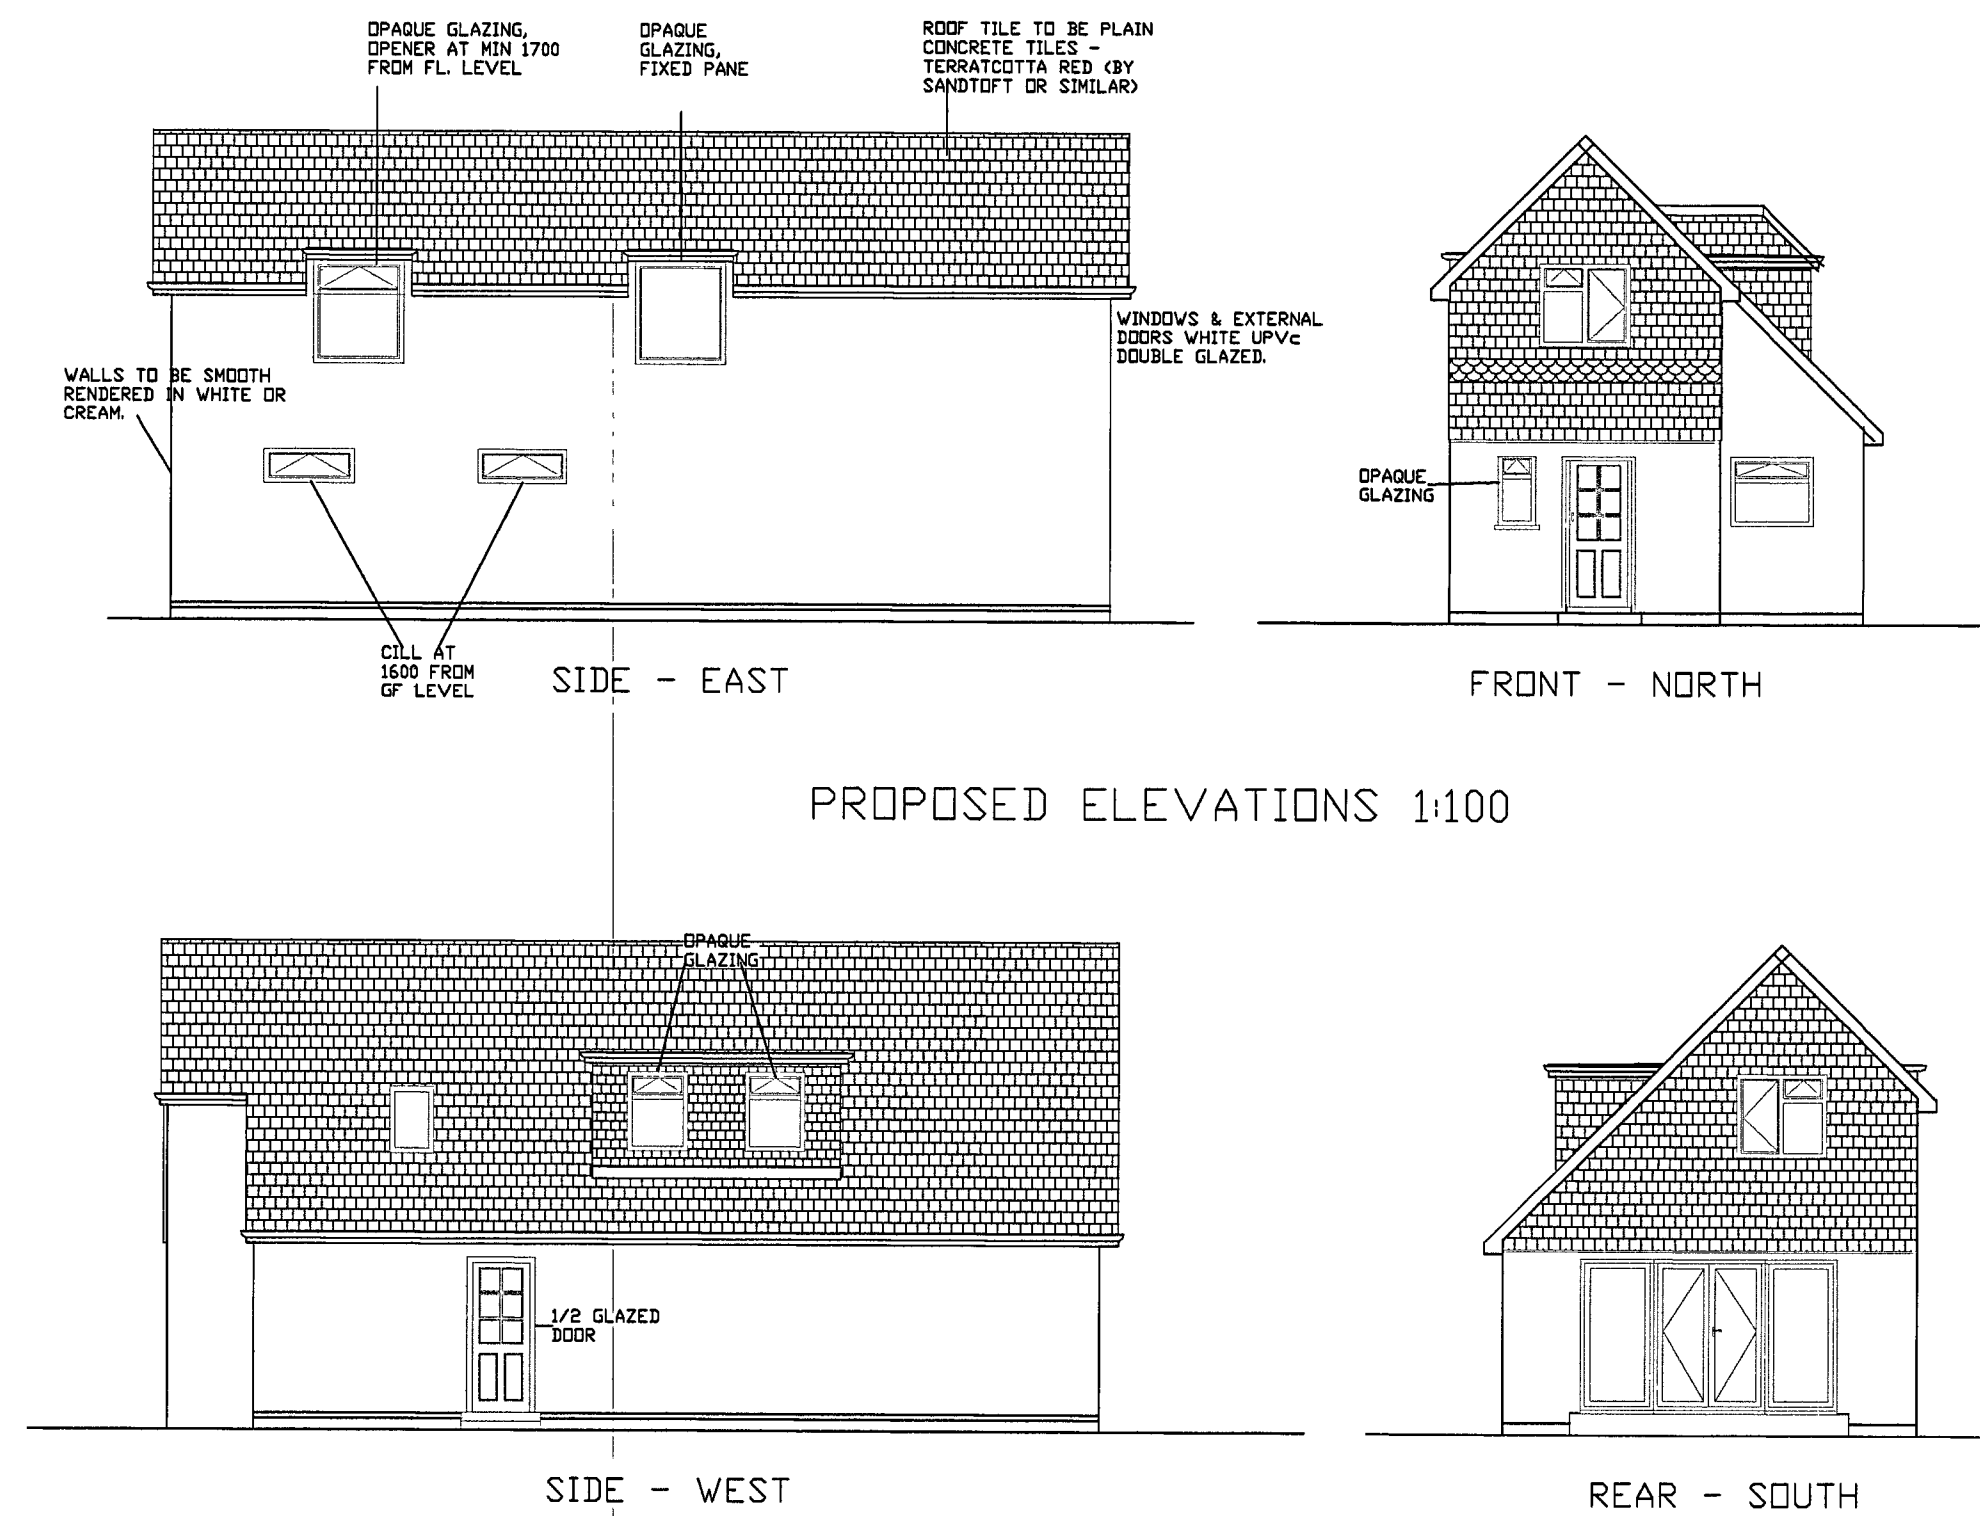


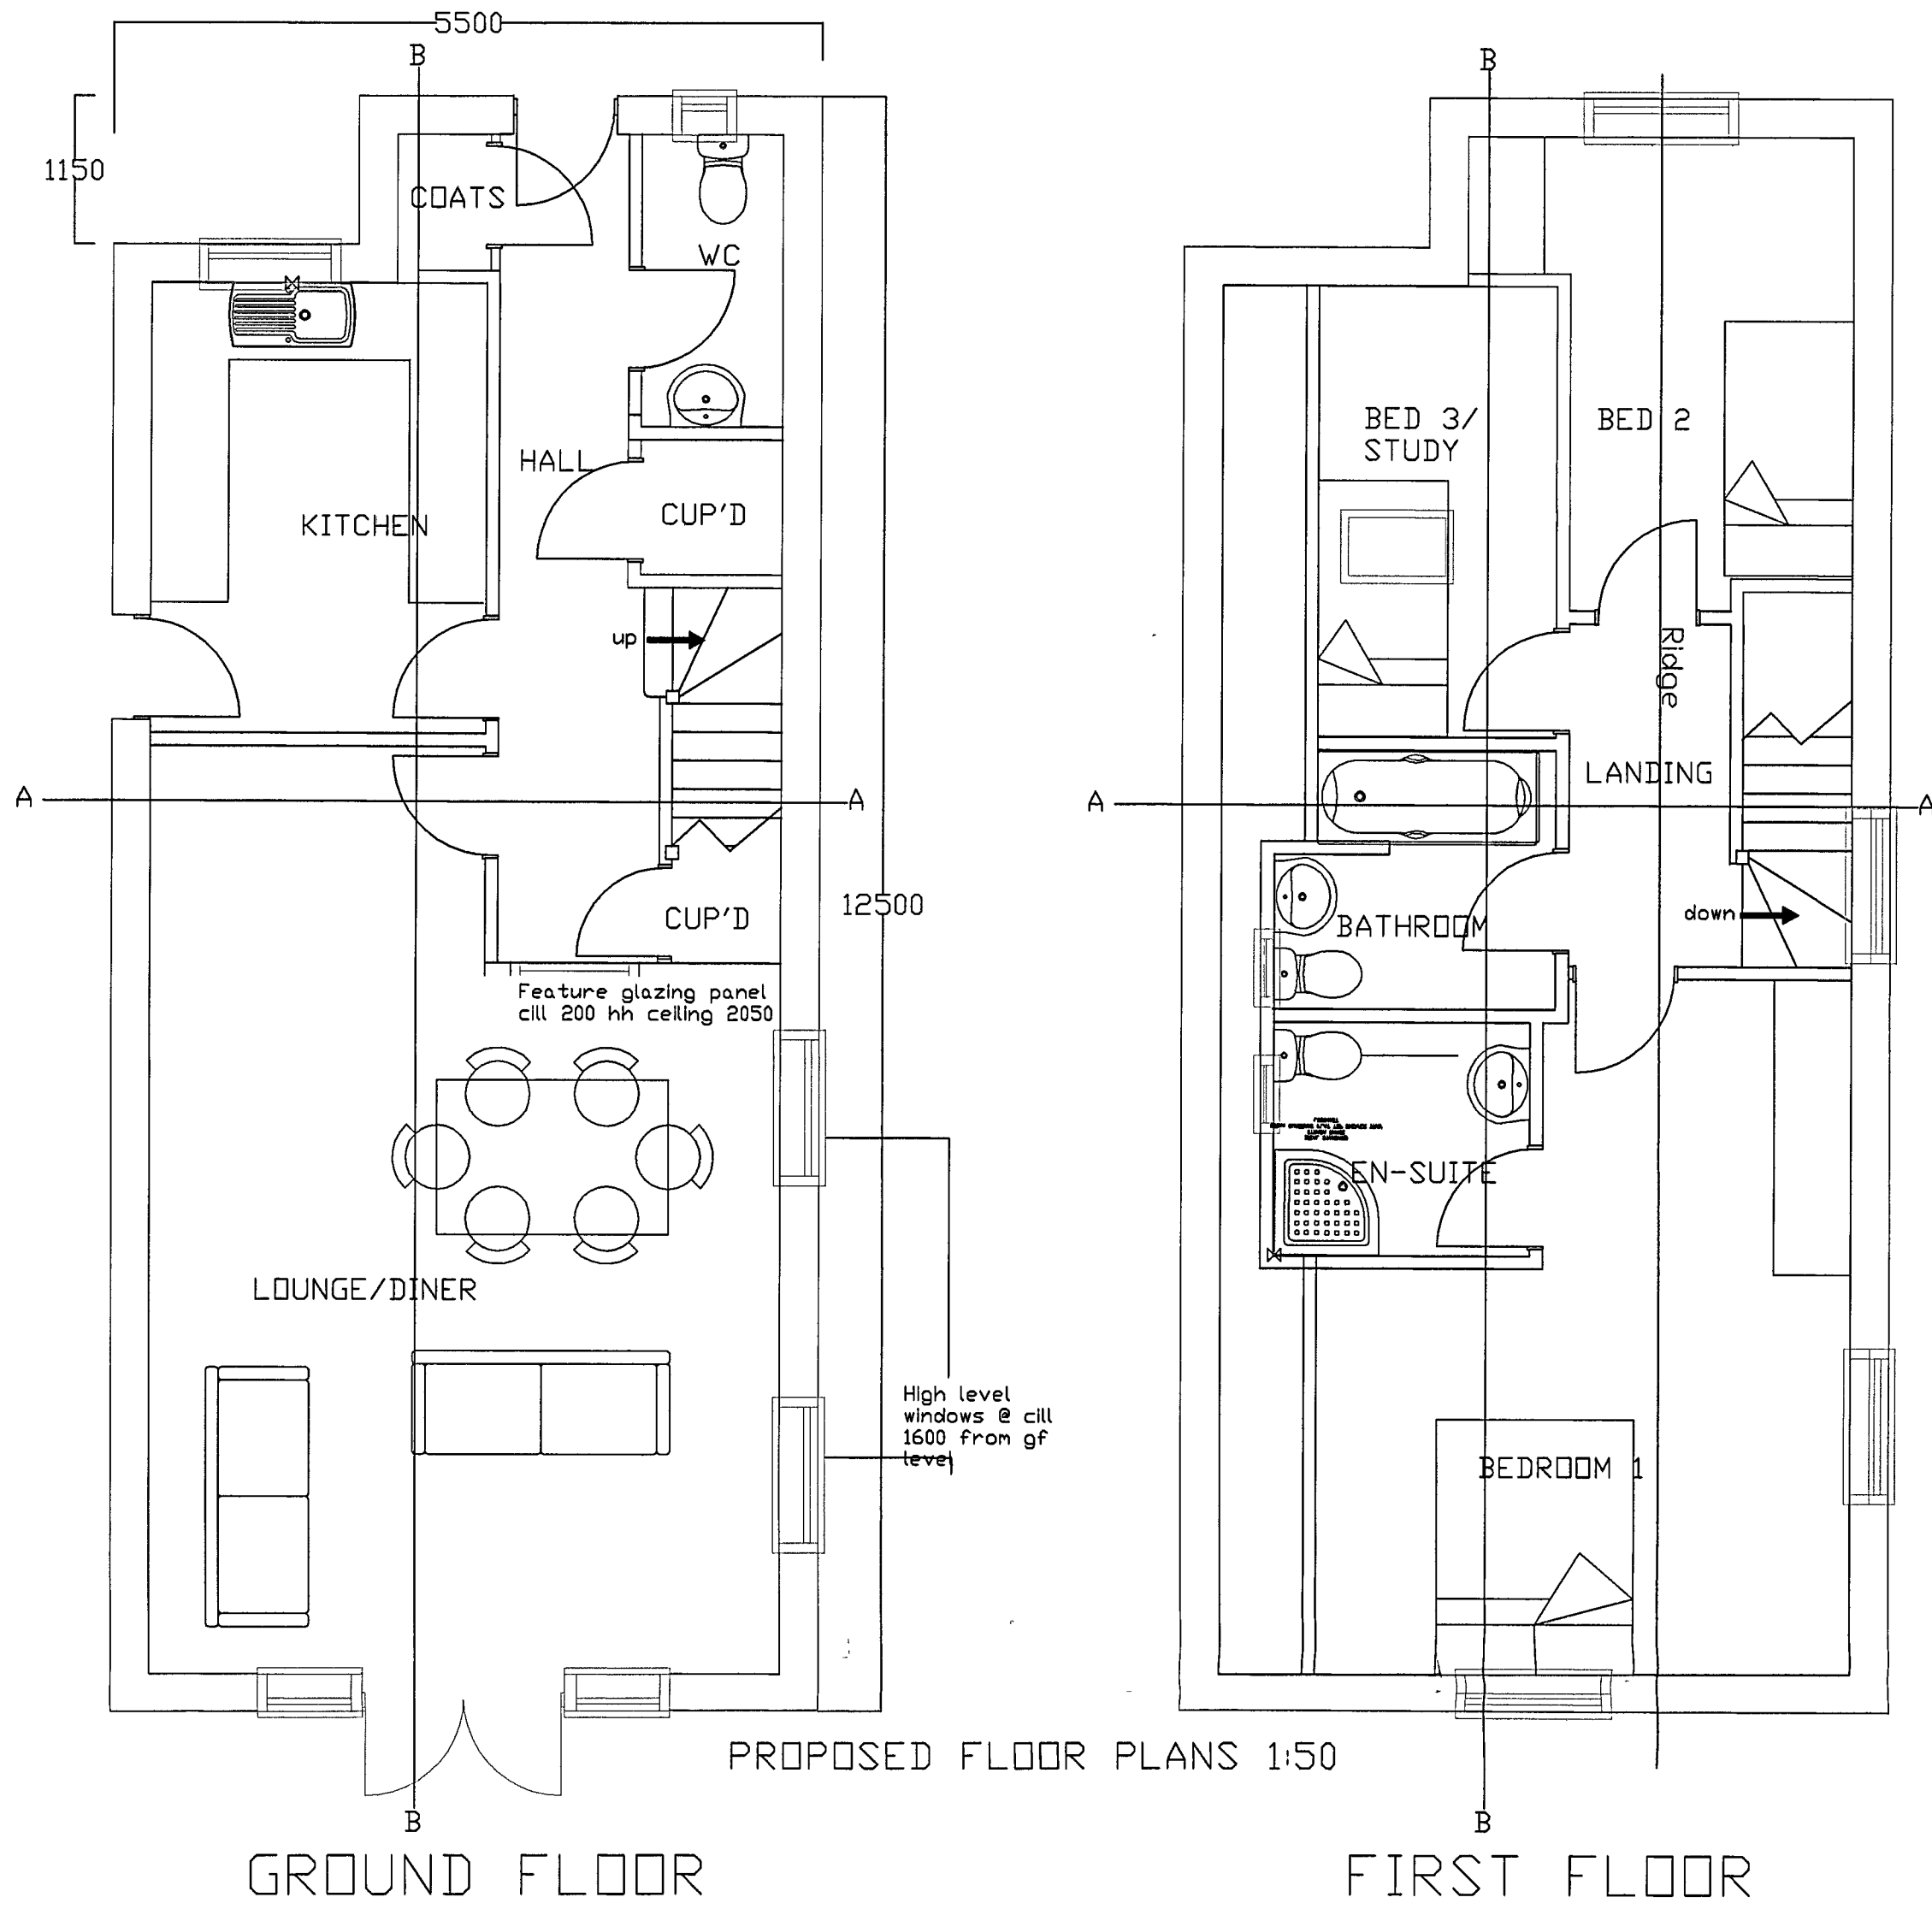

All dimensions to be checked on site prior to commencement of work, except for planning purposes.			
This drawing is the copyright of			
CALDOTECH LTD			
and may not be copied, altered or reproduced in any way without written authority.			
CALDOTECH LTD			
41 WILLOWHAYNE AVE			
EAST PRESTON			
WEST SUSSEX			
BN16 1PL			
Telephone 01903 859176			
EXISTING & PROPOSED FLOORPLANS, ELEVATIONS, ROOF PLAN, LOCATION & BLOCK			
Land North of Seaside Cottage			
South Strand			
East Preston			
BN16 1PL			
CLIENT Mr Belchier			
Issue Details By Date			
SCALE AS SHOWN			
DATE 27.01.09			
DRAWING NUMBER 8067/01			