


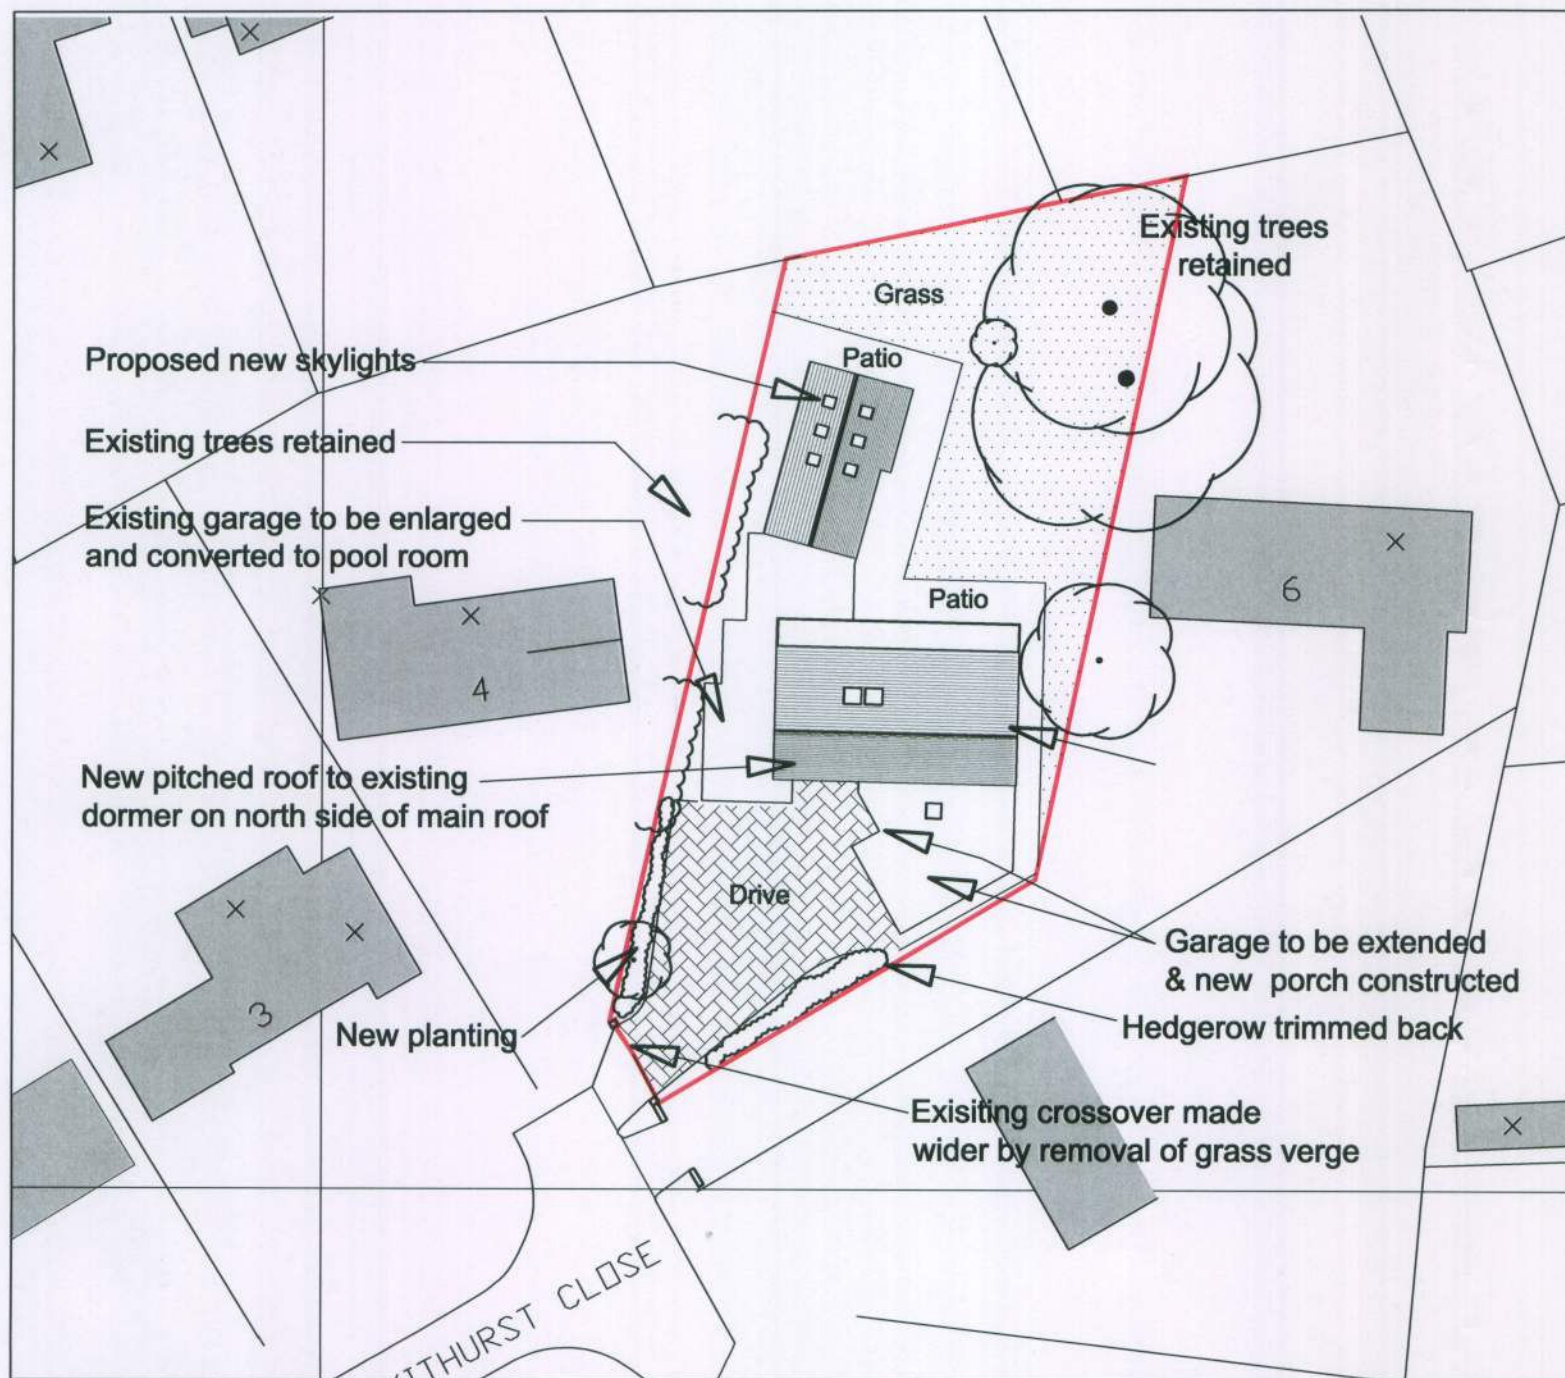


Proposed site plan scale 1:500

ARUN DISTRICT COUNCIL				
No.	EP	17	10	
RECEIVED				



Location plan scale 1:1250

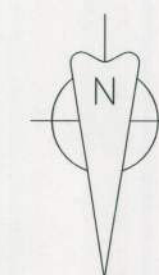

notes

this drawing is the copyright of the pdp architecture llp and must not be reproduced in whole or part or used for the execution of works without their permission.

all dimensions to be checked on site prior to commencement of construction works and the architect notified of any discrepancy.

figured dimensions are to be used in preference to scaled dimensions.

no deviation from this drawing will be permitted without prior consent of the architect.

all drawings are prepared subject to a full measured and structural survey of the buildings and site.

all structural work is subject to the appointment of a structural engineer to confirm and agree the structural proposals.

on promap licence no. 100020448.

health & safety:
exceptional risks involving specific methods of construction or exceptional maintenance issues:
NO SIGNIFICANT RISK

scale with 90 mm @ a1 - 25 mm @ a3

revision	notes	date	drawn	checked

client Mr & Mrs Pyatt



pdp architecture llp

chartered architects town planning
interior design consultants

2 beechworth road havant
hampshire po9 1ax
tel 023 9248 1100
fax 023 9247 5050
email pdp@pdp-architects.co.uk

www.pdp-architects.co.uk

project	Redevelopment of 5 Kithurst Close East Preston		
detail	Proposed site & location plan		
drawn	JB	checked	MW
date	Feb 2010	status	Planning
a1 scale	a3 scale as shown	27859 - 300	rev