




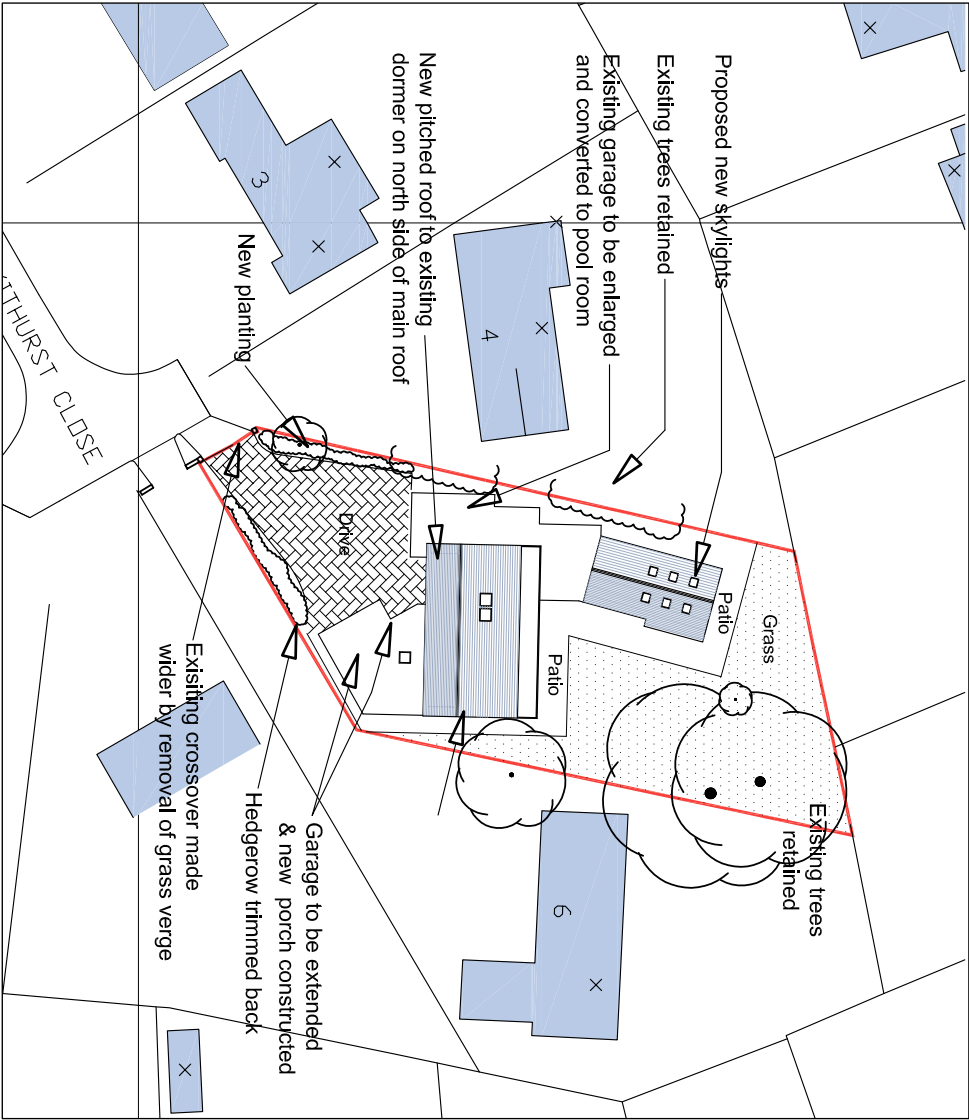


Proposed site plan scale 1:500

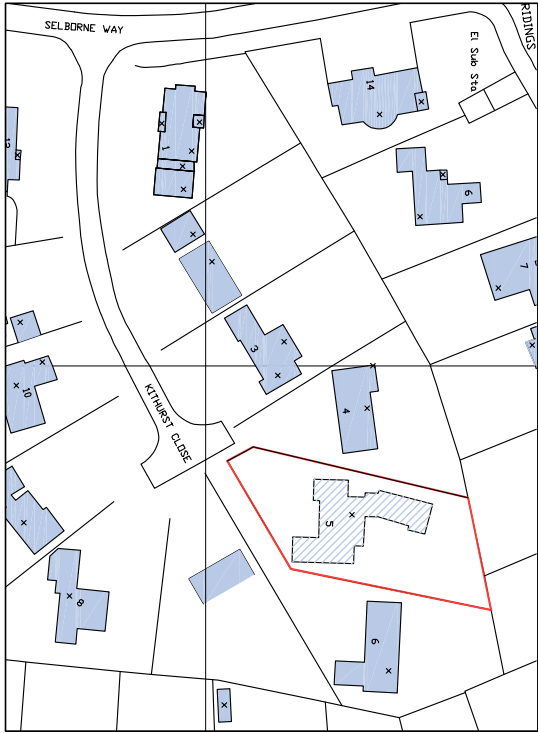

Location plan scale 1:1250

 

pdp architecture llp
chartered architects town planning
interior design consultants
2 hampshire road havant
hamphshire po9 1ax
tel 023 9247 2050
fax 023 9247 2050
email pdp@pdp-architects.co.uk
www.pdp-architects.co.uk

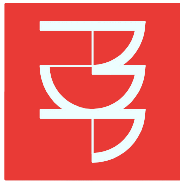

project		Redevelopment of 5 Kithurst Close East Preston	
detail		Proposed site & location plan	
drawn	JB	checked	MW
date	Feb 2010	status	Planning
at scale	as shown	ref	27859 - 300
		ref	A