




WRITTEN DIMENSIONS TO BE TAKEN IN PREFERENCE TO SCALE, AND ARE TO BE CHECKED ON SITE PRIOR TO COMMENCING WORK. THIS DRAWING IS TO BE READ IN CONJUNCTION WITH ALL OTHER DRAWINGS AND SPECIFICATIONS TO THIS PROJECT. ANY DISCREPANCIES ARE TO BE REFERRED IMMEDIATELY TO THE PROJECT DESIGNER. THIS DRAWING IS COPYRIGHT, AND SHOULD NOT BE USED OR REPRODUCED WITHOUT PERMISSION. IT IS THE CONTRACTOR'S RESPONSIBILITY TO ENSURE COMPLIANCE WITH THE BUILDING REGULATIONS.

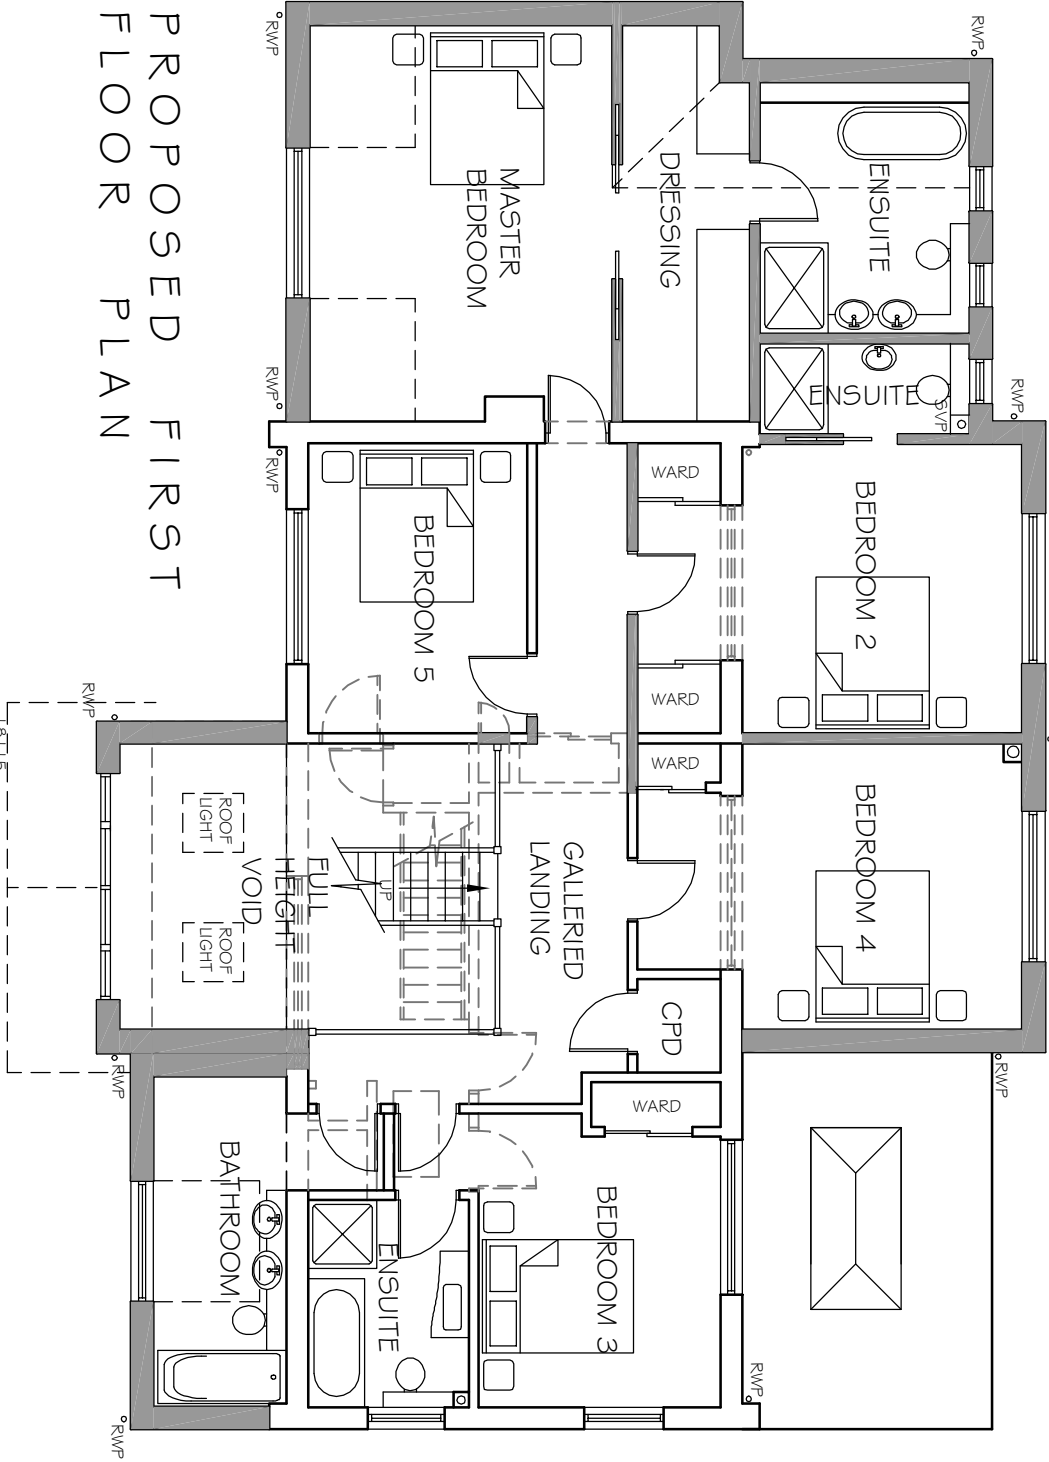

PROPOSED FIRST FLOOR PLAN

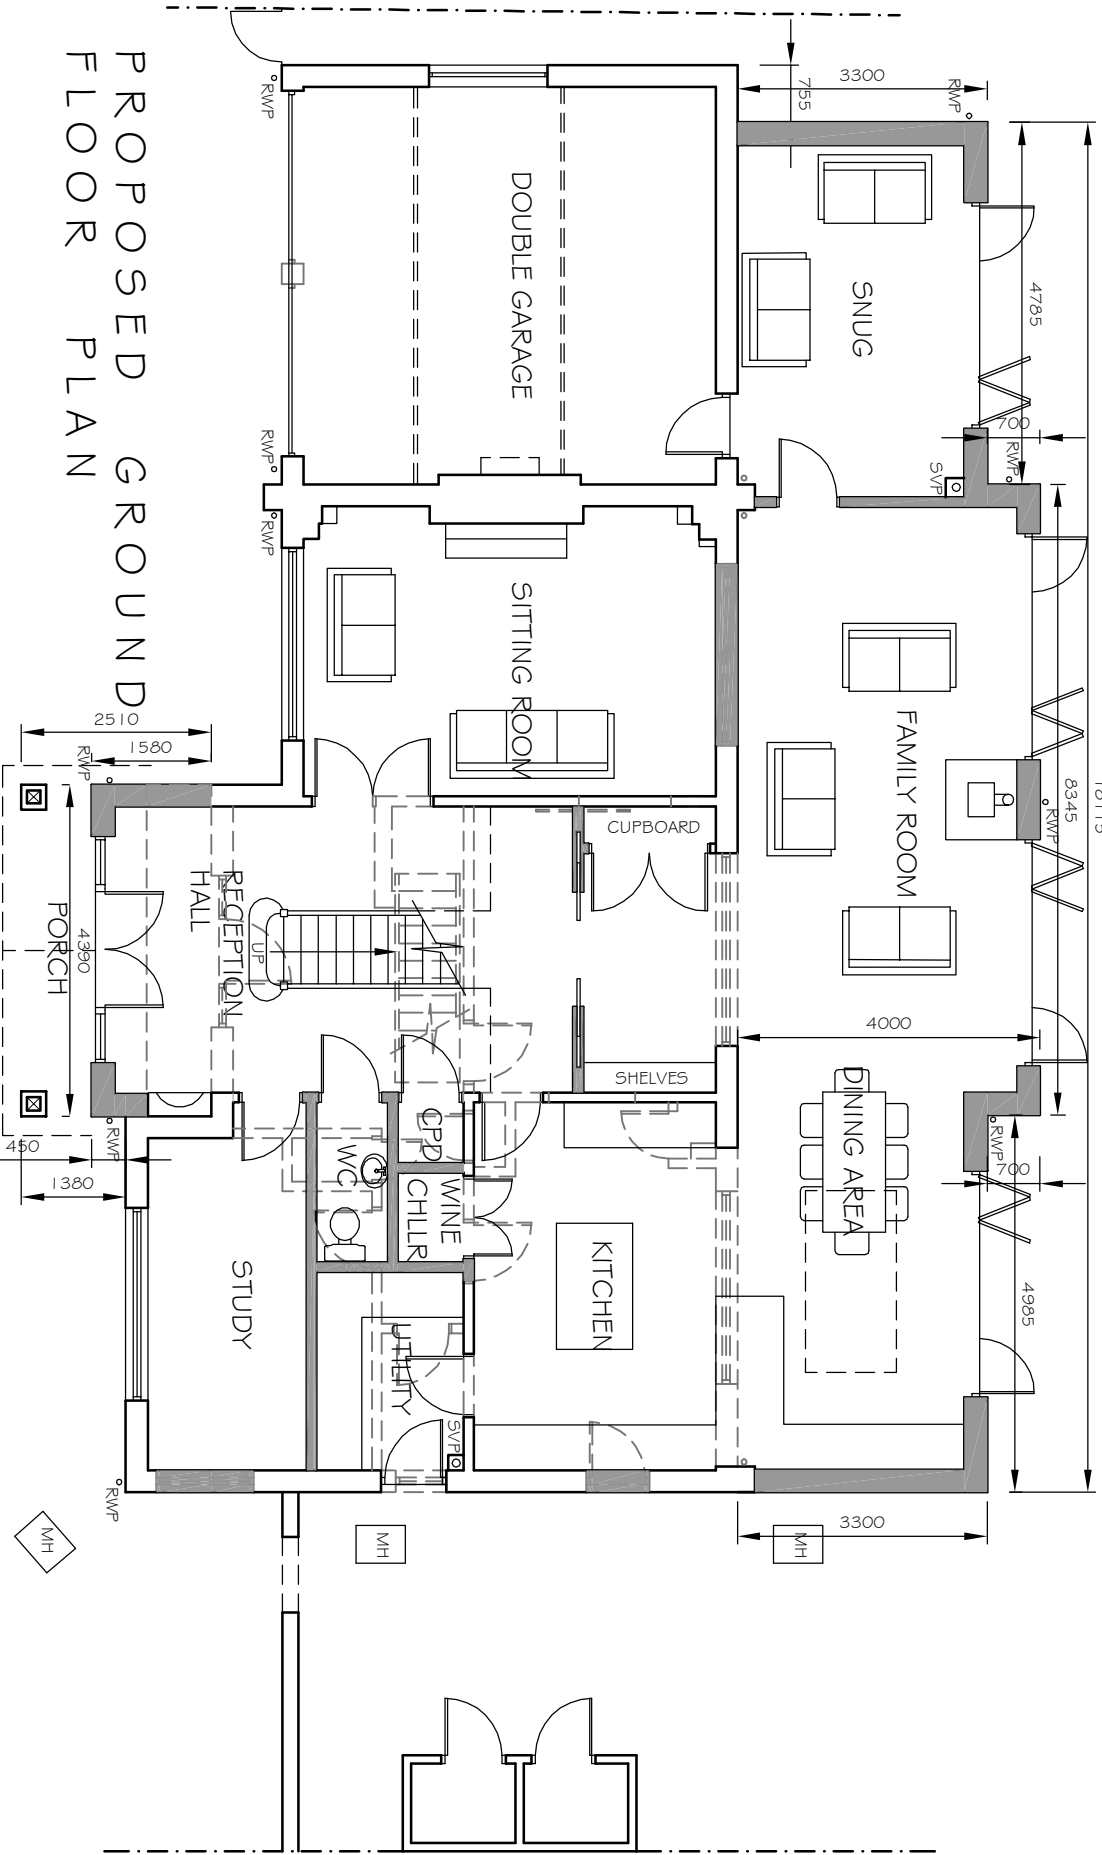

PROPOSED GROUND FLOOR PLAN

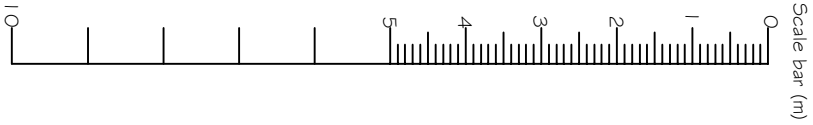

A VARIOUS AMENDMENTS
REV DESCRIPTION DATE
05.02.15

PROJECT
19 SELBORNE WAY
EAST PRESTON
WEST SUSSEX BN16 2TG

DRAWING TITLE
PROPOSED FLOOR PLANS

CLIENT
MR & MRS D GARTON

SCALE DRAWN BY DATE
1:100@A3 PLB FEB 15

DWG NO 412/03 REV.A

PHIL BROWN
(ARCHITECTURAL SERVICES) LTD

10 Mantling Road
Littlehampton
West Sussex BN17 7JZ
Tel 01903 715177
www.philbrownarch.co.uk