



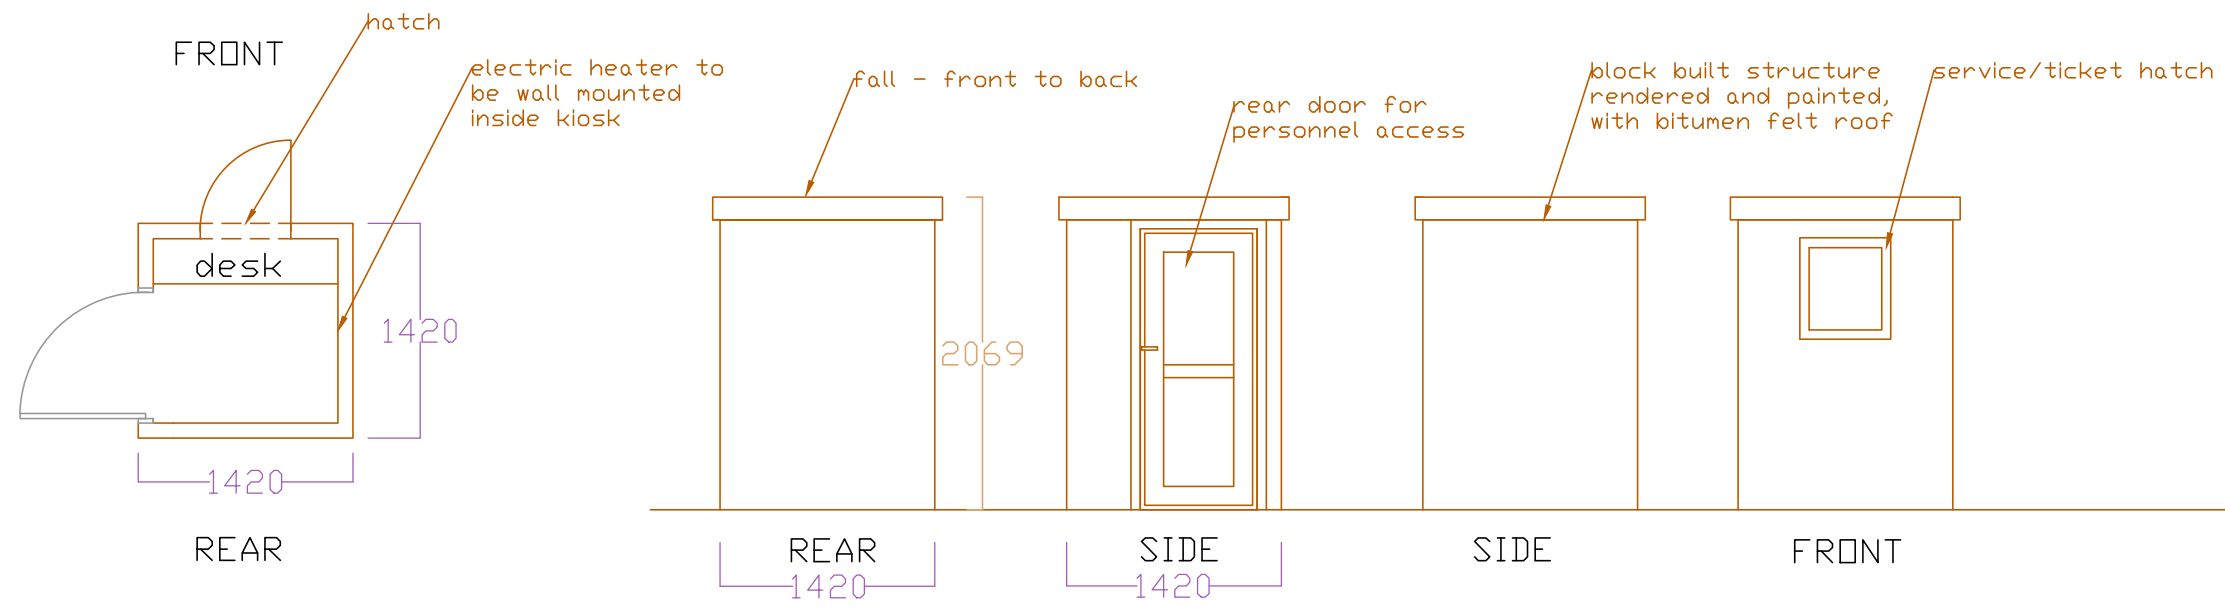


PROPOSED PLANS AND ELEVATIONS - KIOSK 1:50



1050
turnstile
684

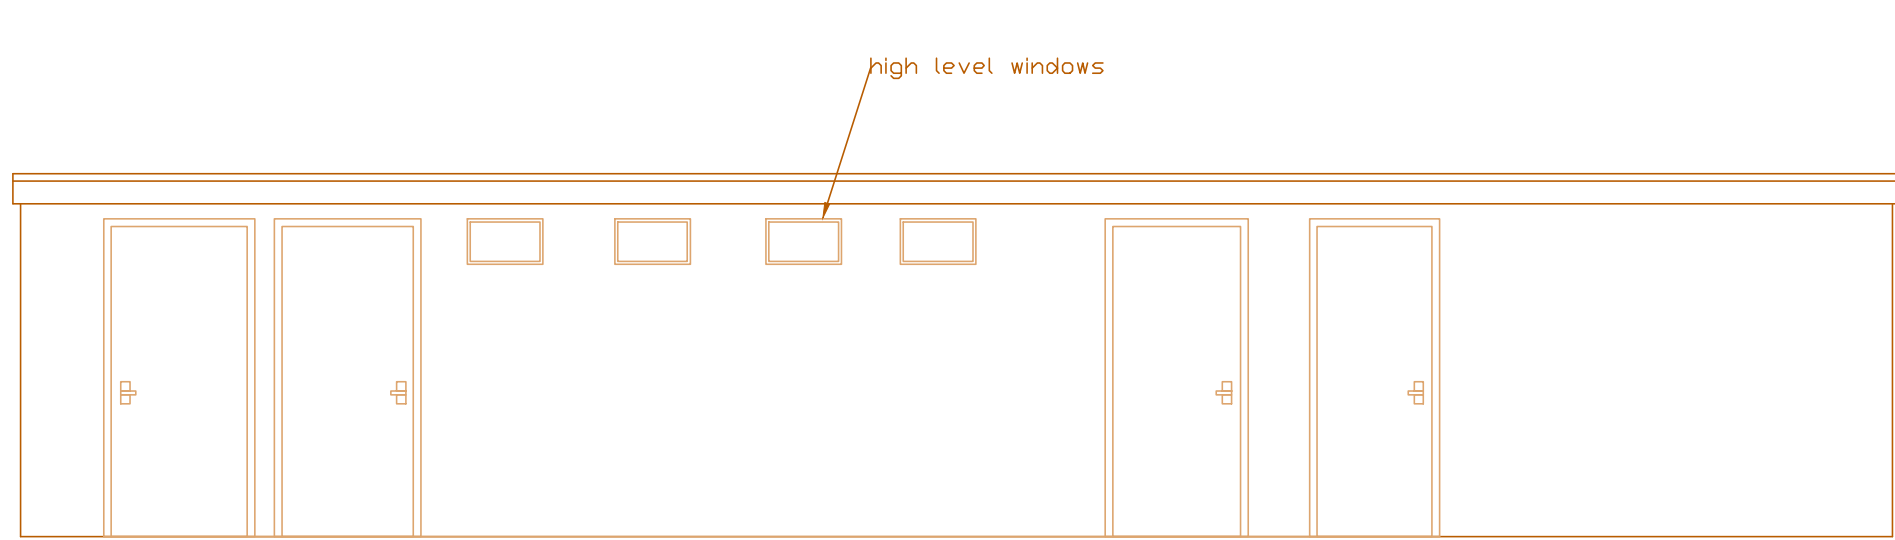

FRONT ELEVATION
North

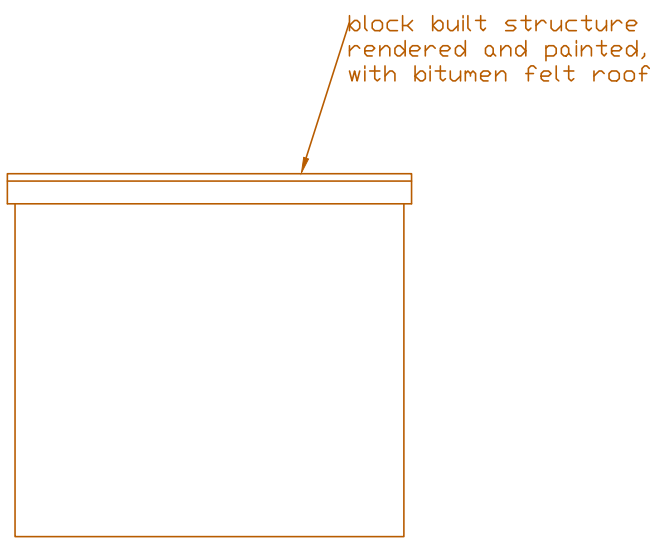


SIDE ELEVATIONS
West and East




REAR ELEVATION
South


PROPOSED ELEVATIONS - TOILETS AND STORAGE ROOM
1:50

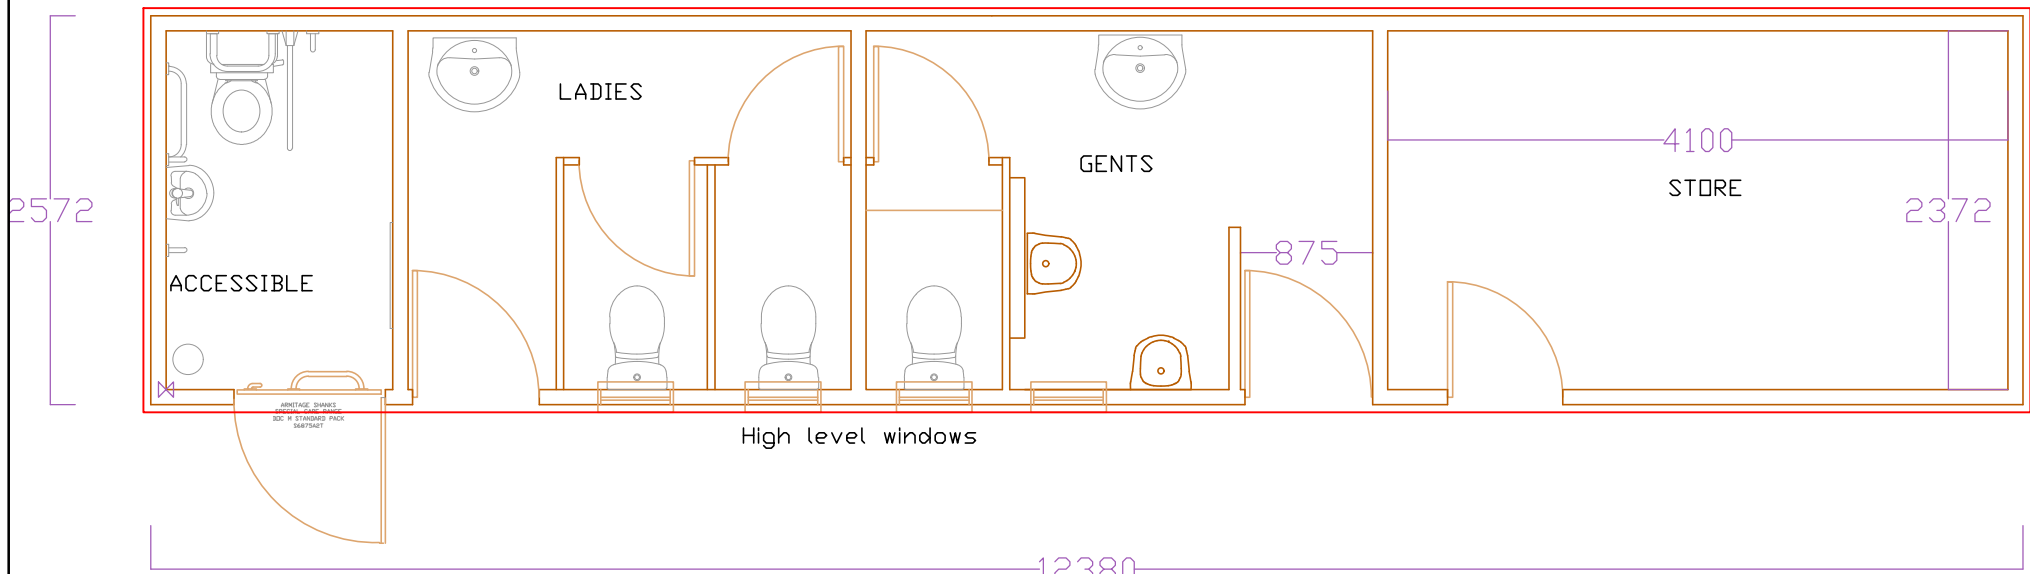

PROPOSED PLAN - TOILETS AND STORAGE ROOM 1:50

 

ROOF PLAN 1:100

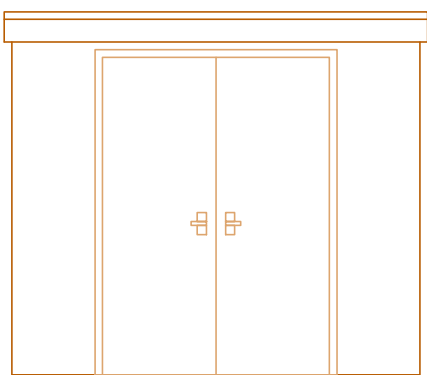

FRONT ELEVATION
North




SIDE ELEVATIONS
West and East



REAR ELEVATION
South



PROPOSED ELEVATIONS - STORAGE ROOM 1:50

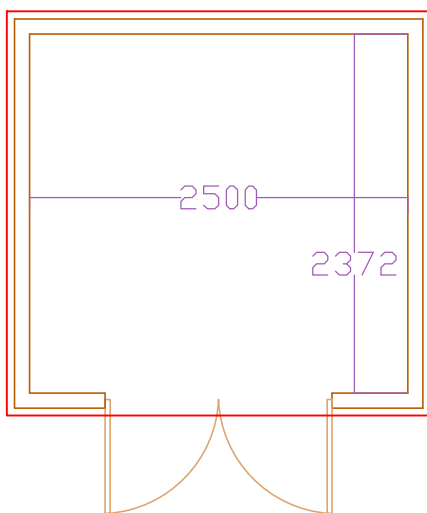

PROPOSED PLAN - STORAGE ROOM 1:50



ROOF PLAN 1:100

  

All dimensions to be checked on site prior to commencement of work, except for planning purposes.
This drawing is the copyright of
CALDOTECH LTD
and may not be copied, altered or reproduced
in any way without written authority.

CALDOTECH LTD
41 WILLOWHAYNE AVE
EAST PRESTON
WEST SUSSEX
BN16 1PL
Telephone
01903 859176

PROPOSED FLOOR PLANS, ELEVATIONS,
ROOF PLAN FOR THE TOILET/STORE
BLOCK AND STORE
East Preston Sports & Social Club
(Football Club)
Lashmar Road
East Preston
West Sussex, BN16 1ES

CLIENT		Mr. Andy Parsons	
RT	STORE ROOM ADDITION	KW	20/09/17
Issue	Details	By	Date
SCALE	AS SHOWN on A1		
DATE	30/01/2018		
DRAWING NUMBER	17002/02R1		