






MARLEY GARAGE TO BE REMOVED


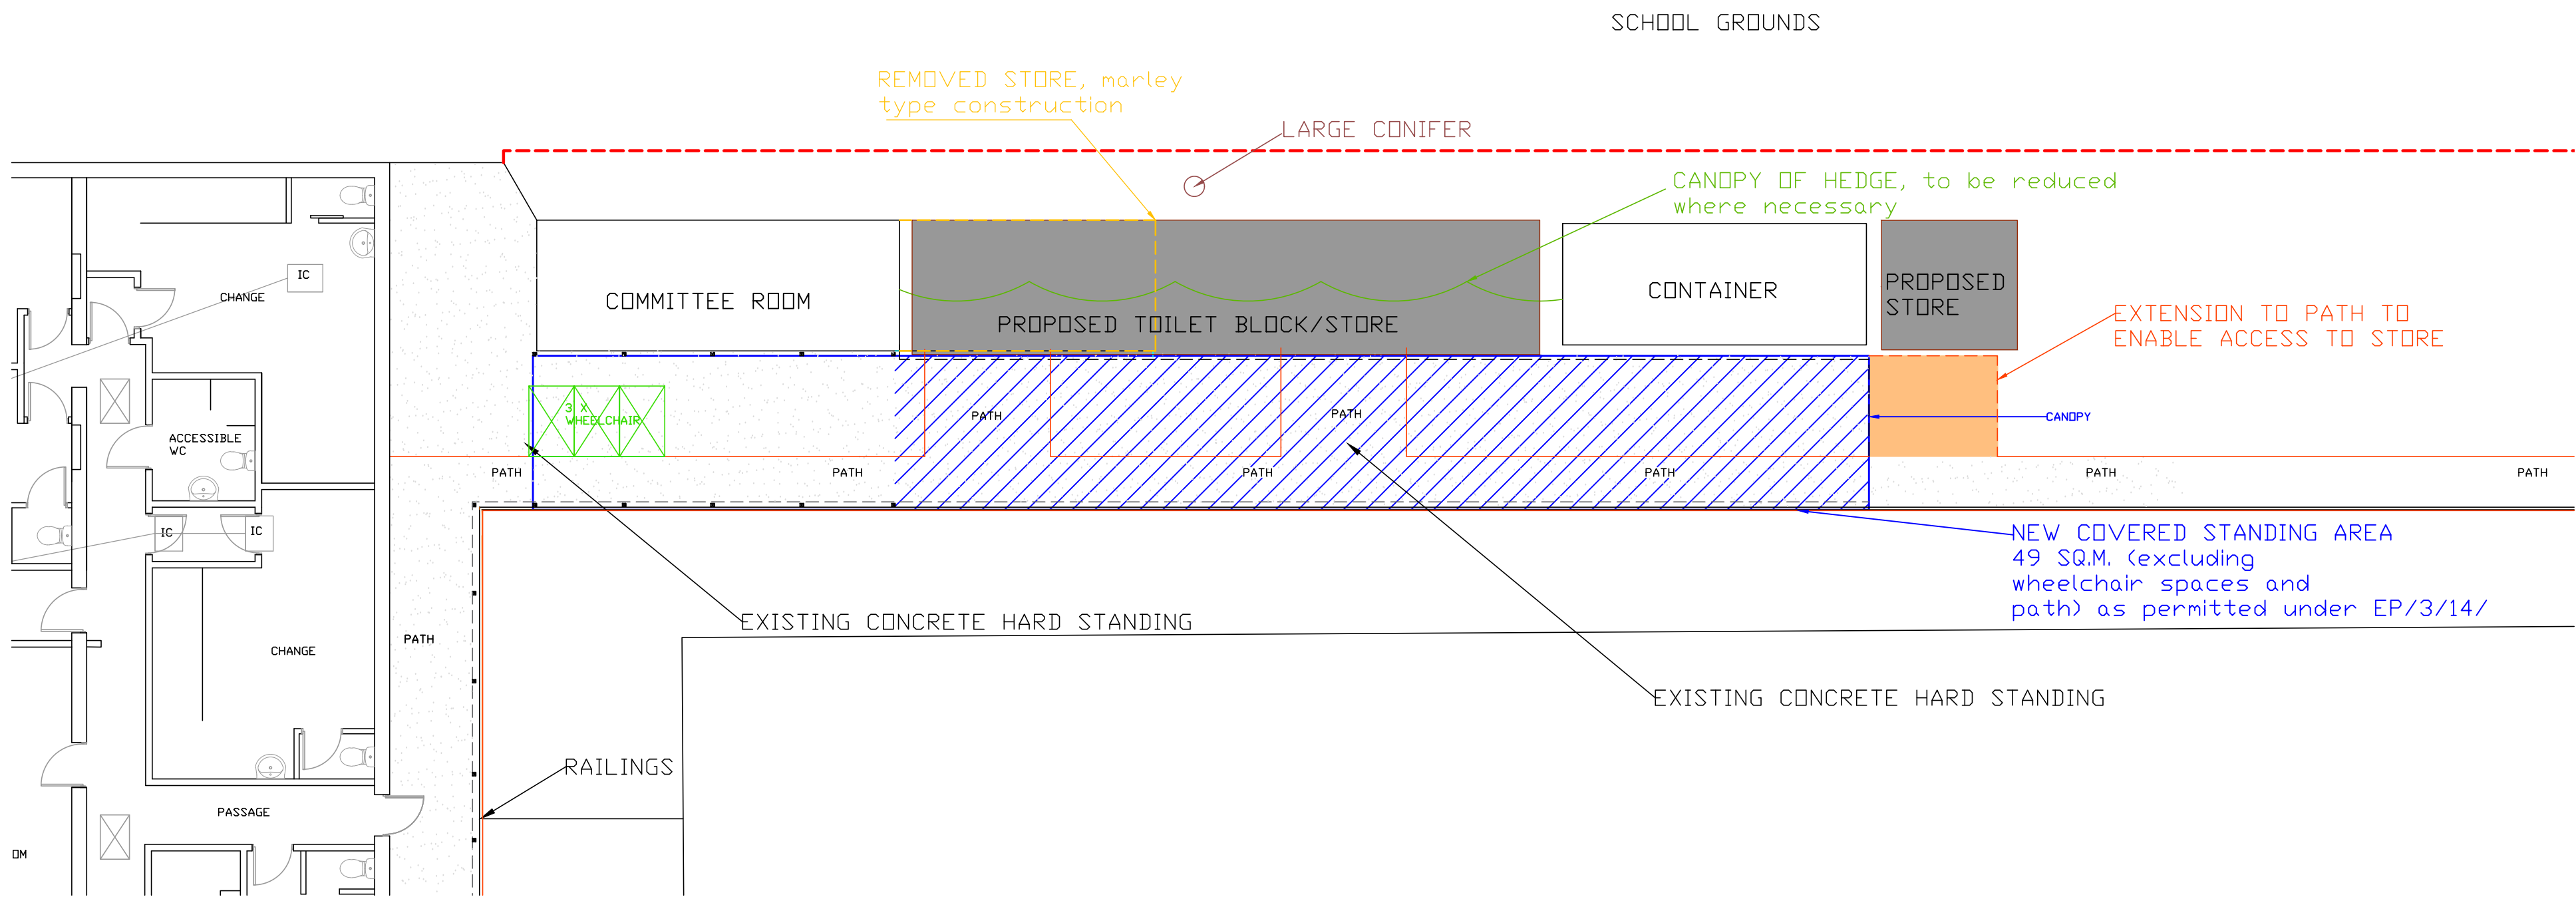


BLOCK EXTRACT DETAILING PROPOSED TOILET BLOCK AND STORAGE AREAS ONLY 1:100

BLOCK EXTRACT DETAILING PROPOSED TURNSTILES AND INCREASED HARDSTANDING 1:100

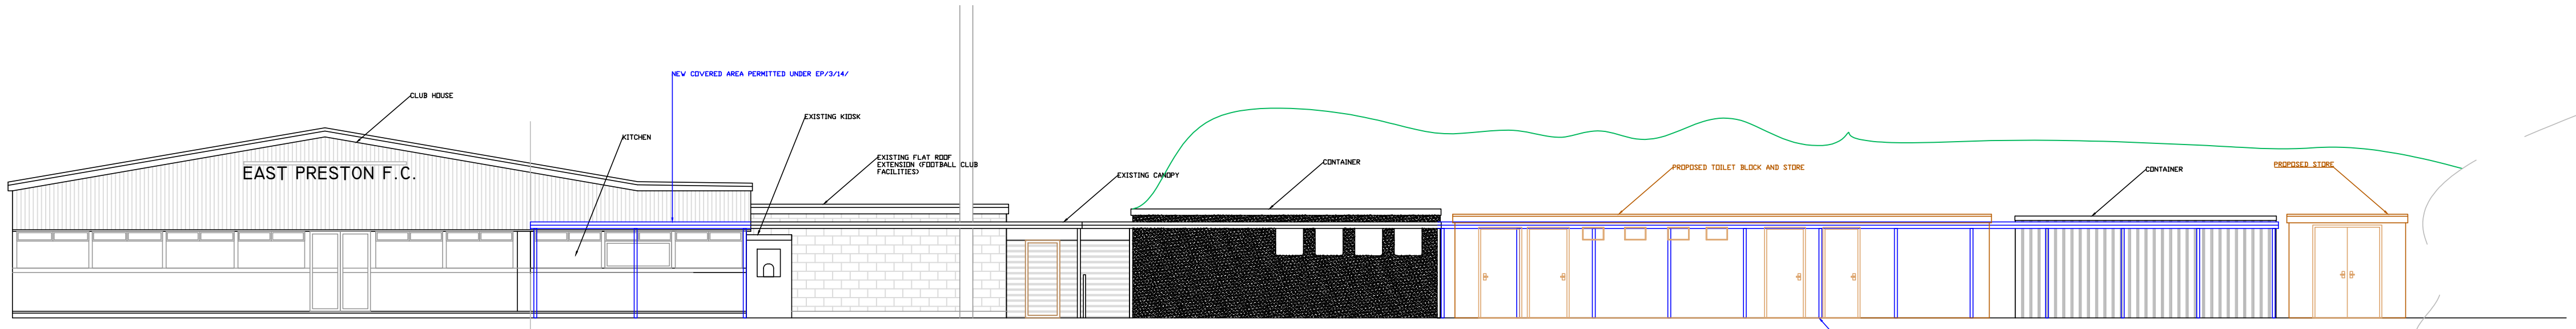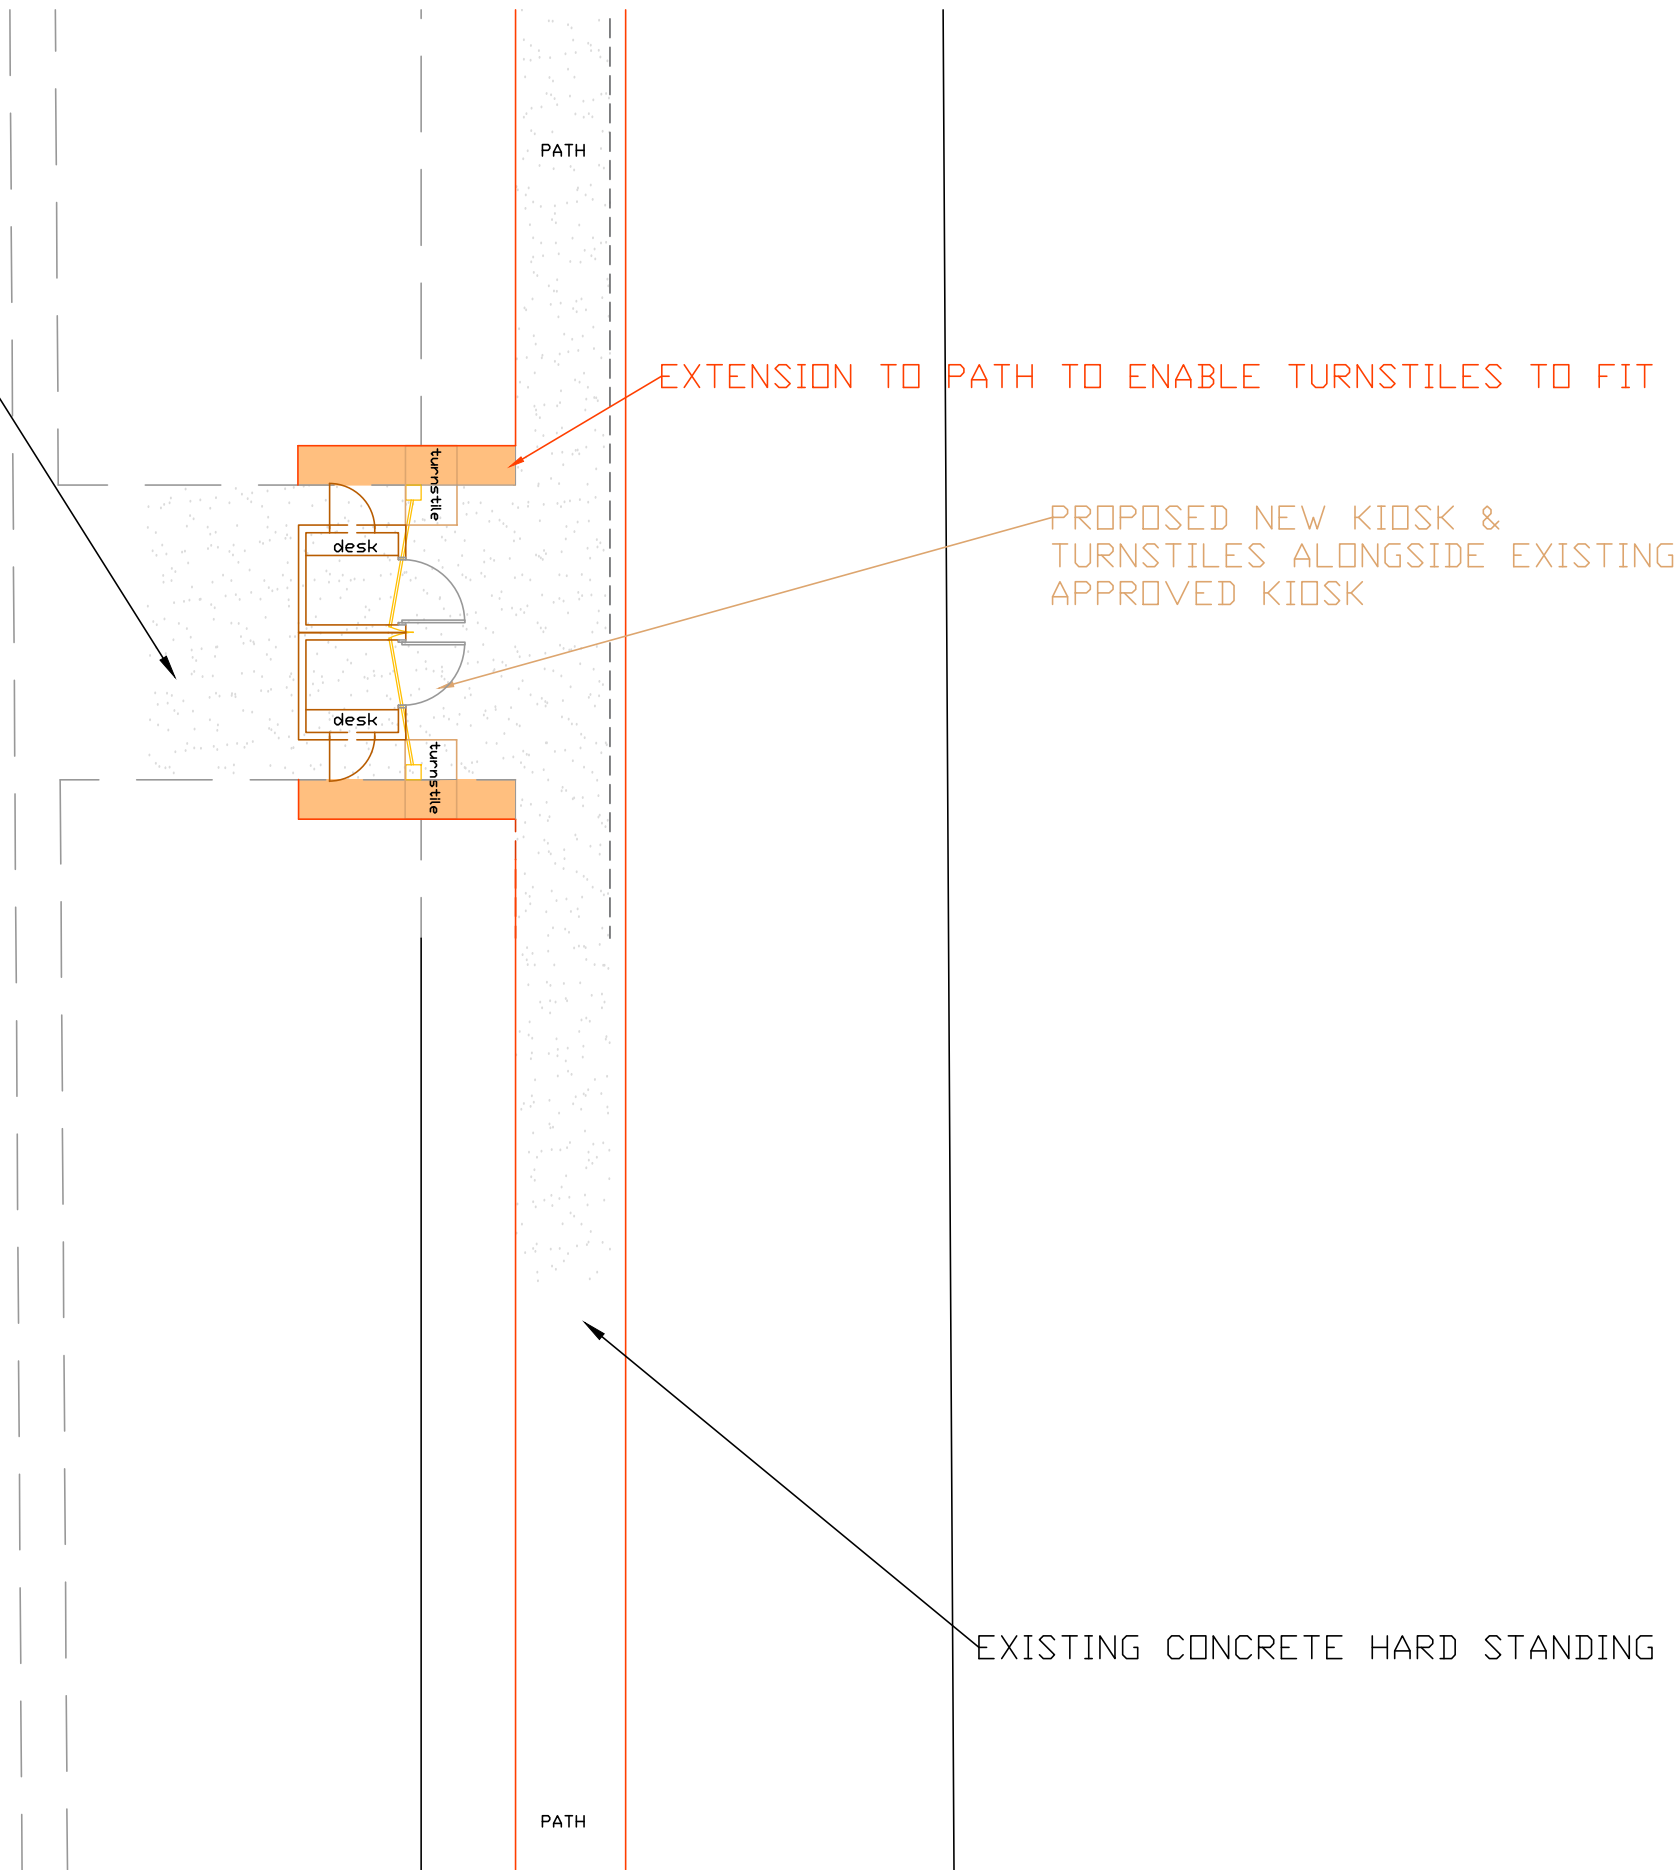

NORTH ELEVATION
NORTHERN ELEVATION INCLUDING WORKS PERMITTED
UNDER EP/3/14/
1:100

 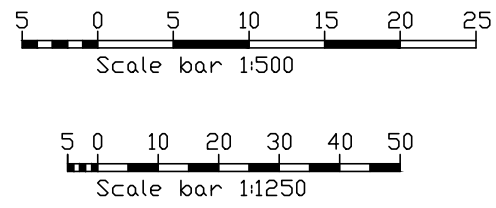

All dimensions to be checked on site prior to commencement of work, except for planning purposes. This drawing is the copyright of CALDOTECH LTD and may not be copied, altered or reproduced in any way without written authority.			
CALDOTECH LTD 41 WILLOWHAYNE AVE EAST PRESTON WEST SUSSEX BN16 1PL Telephone 01903 859176			
PROPOSED BLOCK EXTRACTS AND NORTH ELEVATION OF THE TOILET/STORE AND STORE East Preston Sports & Social Club (Football Club) Lashmar Road East Preston West Sussex, BN16 1ES			
CLIENT	Mr Andy Parsons		
Issue	Details	By	Date
SCALE	AS SHOWN on A1		
DATE	31/01/2018		
DRAWING NUMBER	17002/02A		