




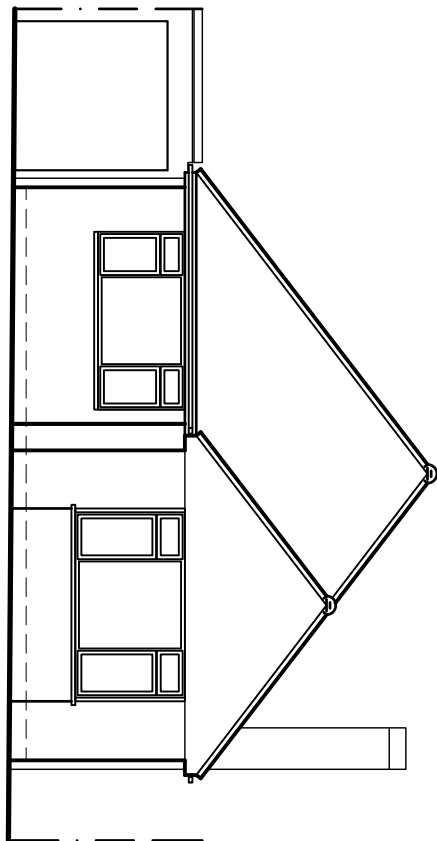


South Elevation

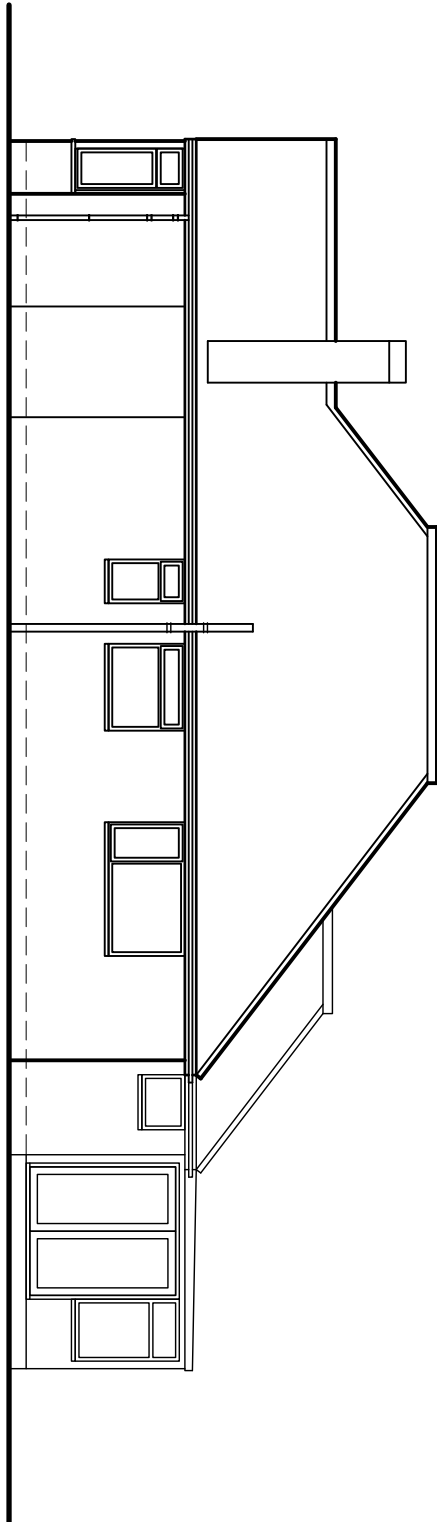


East Elevation

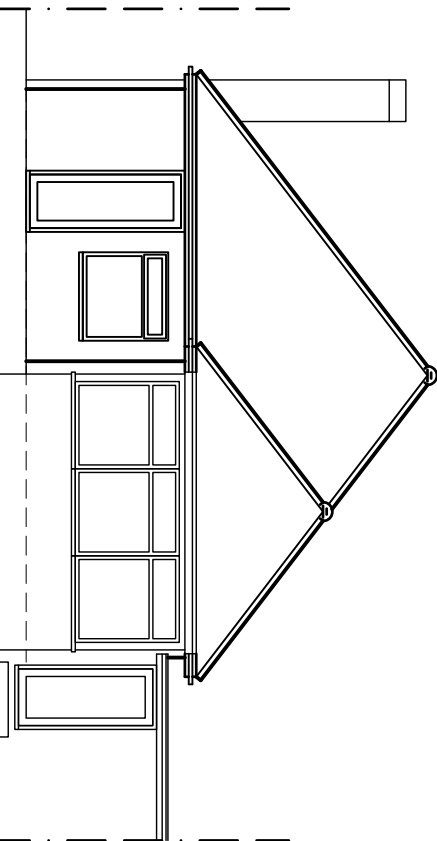


North Elevation

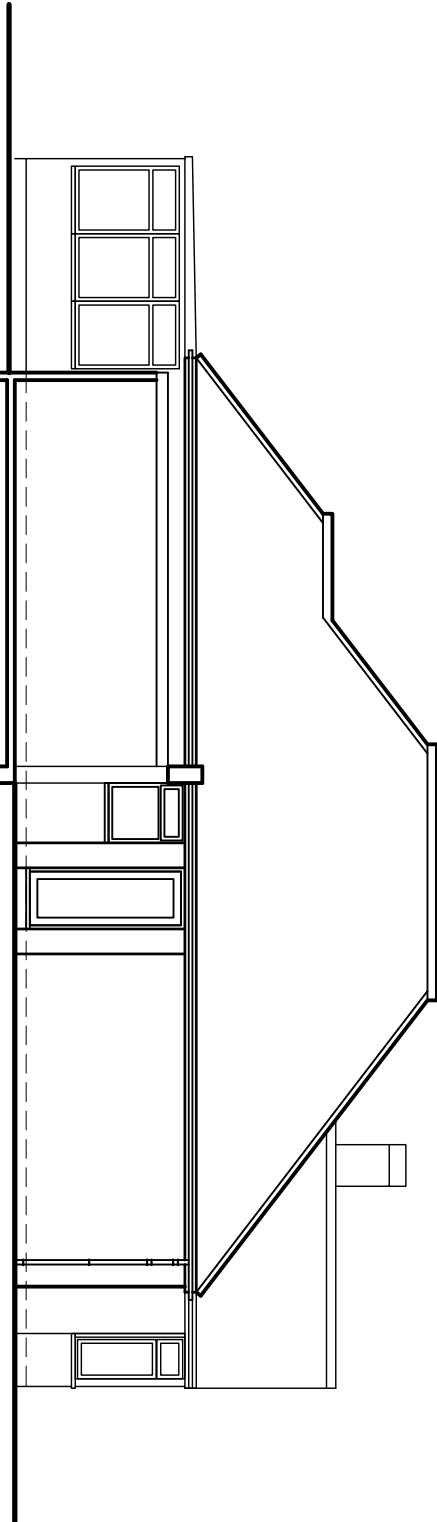


West Elevation

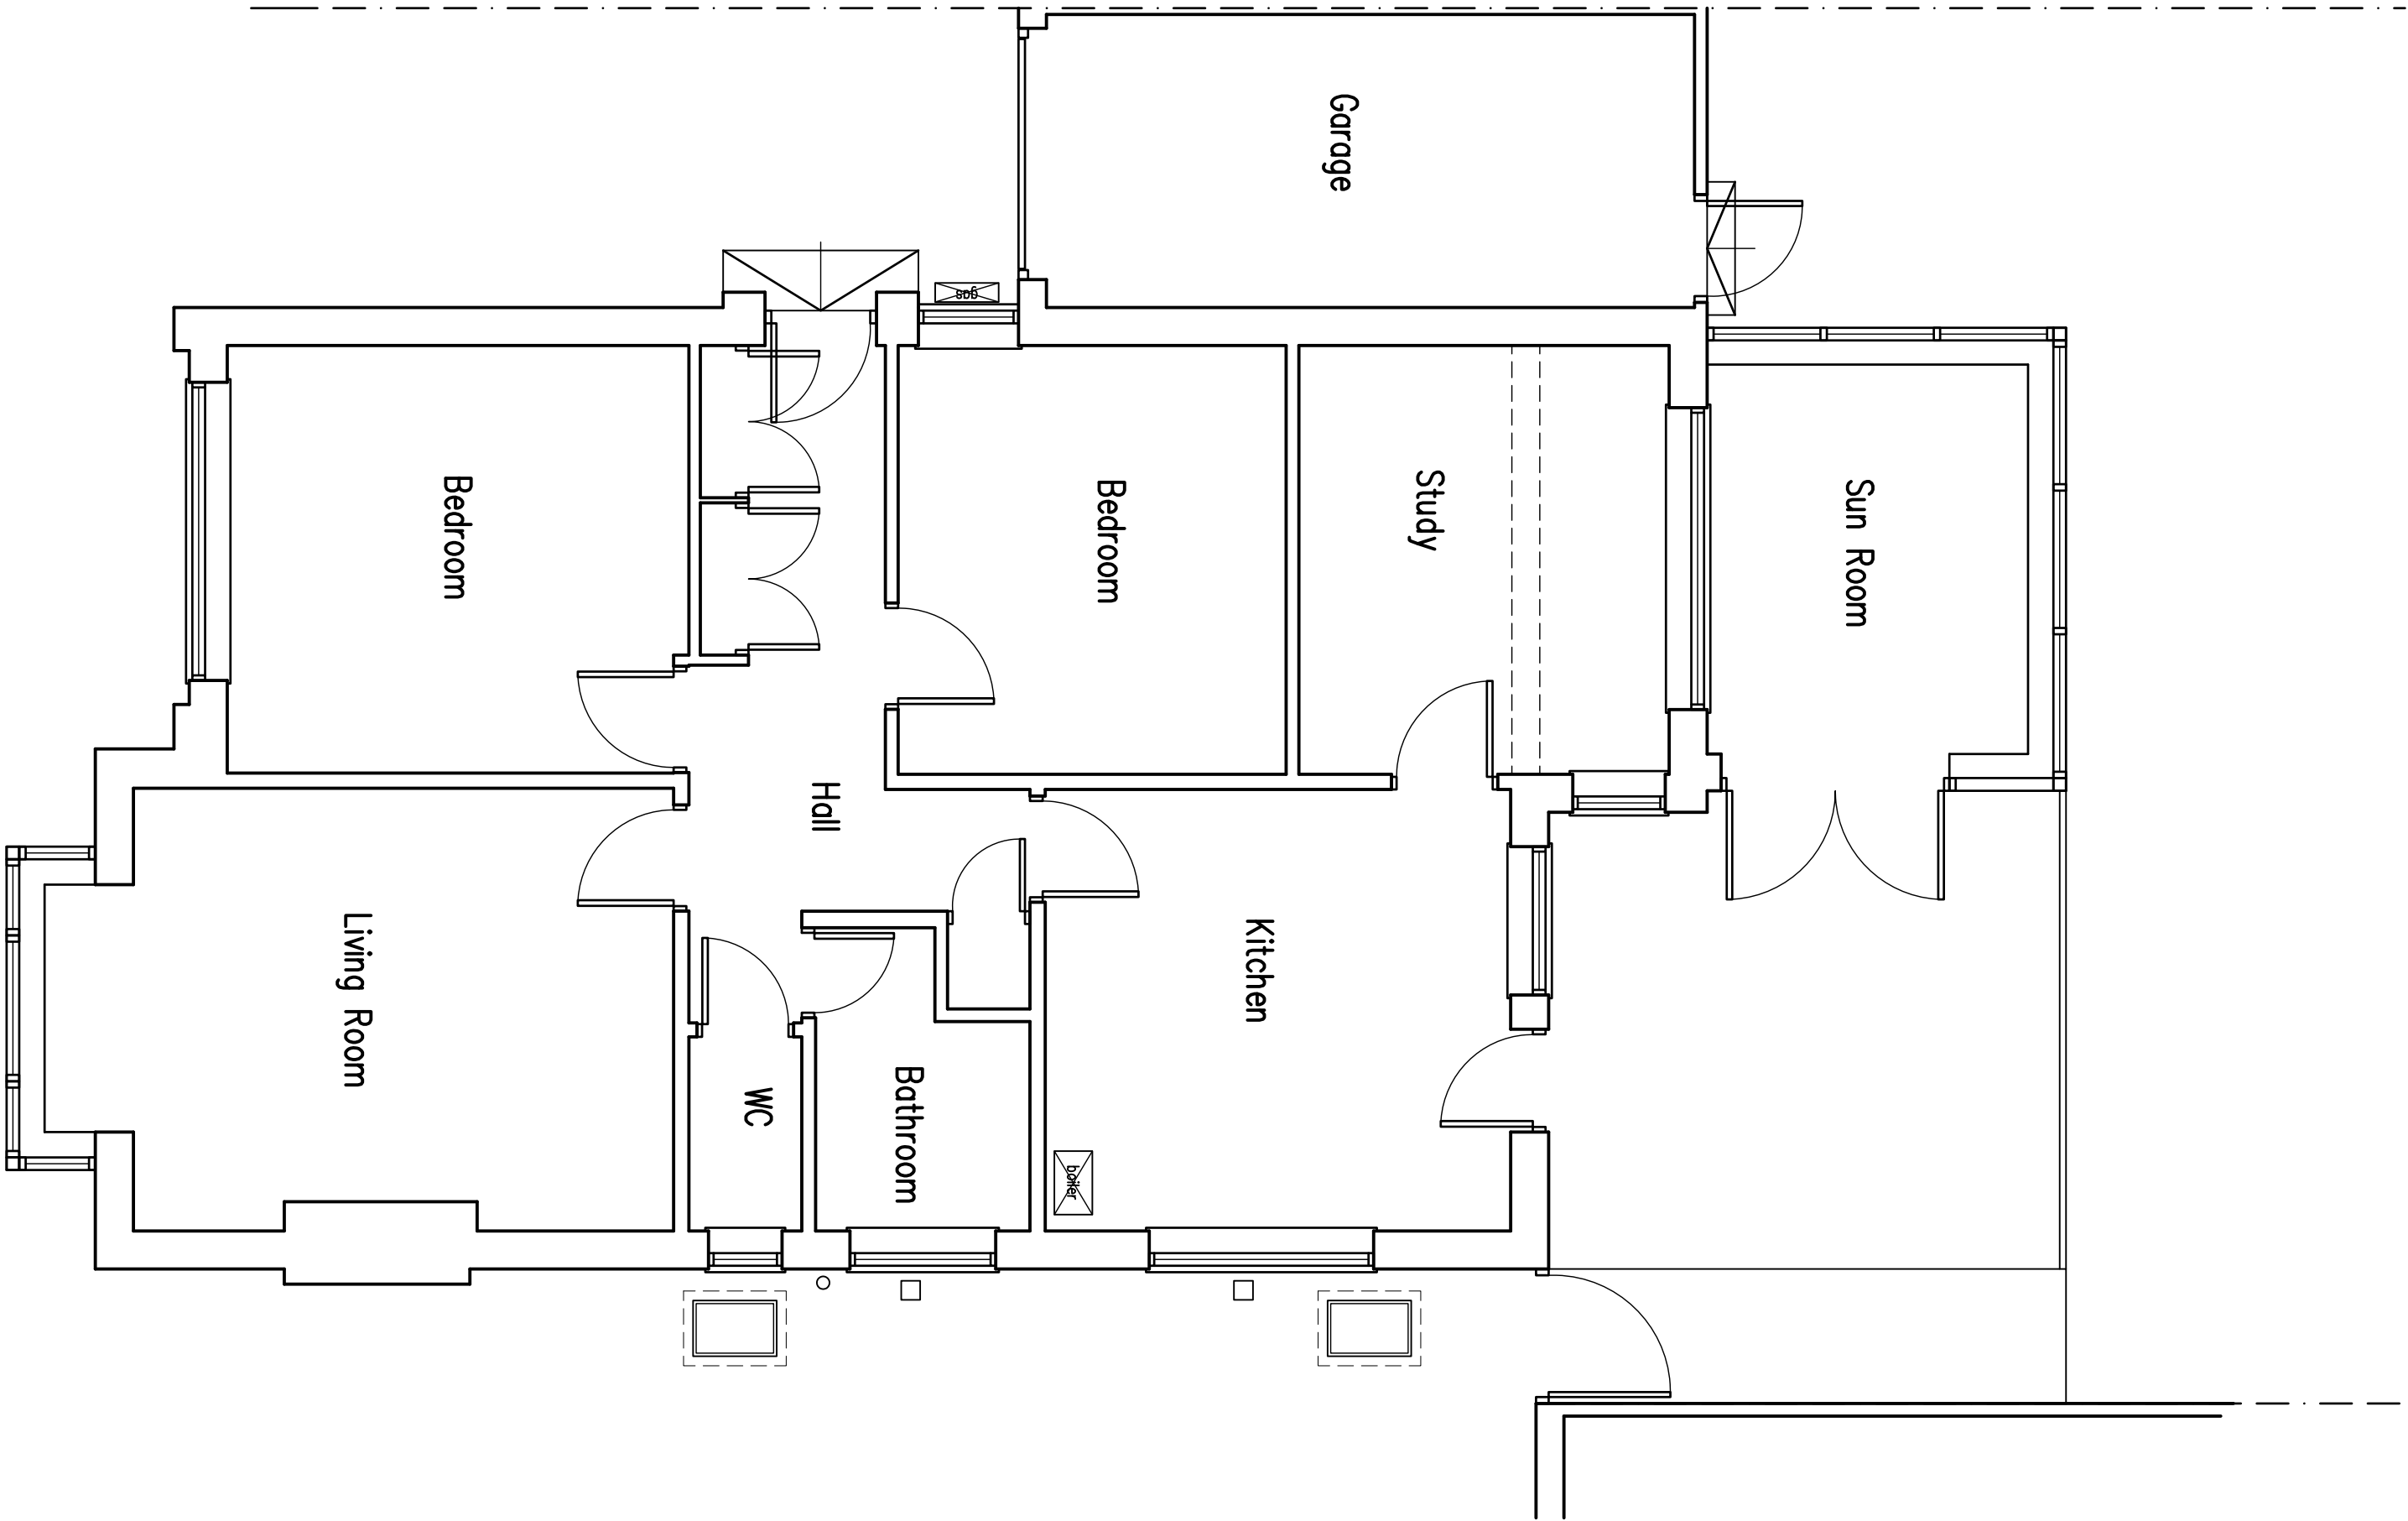



Ground Floor Plan

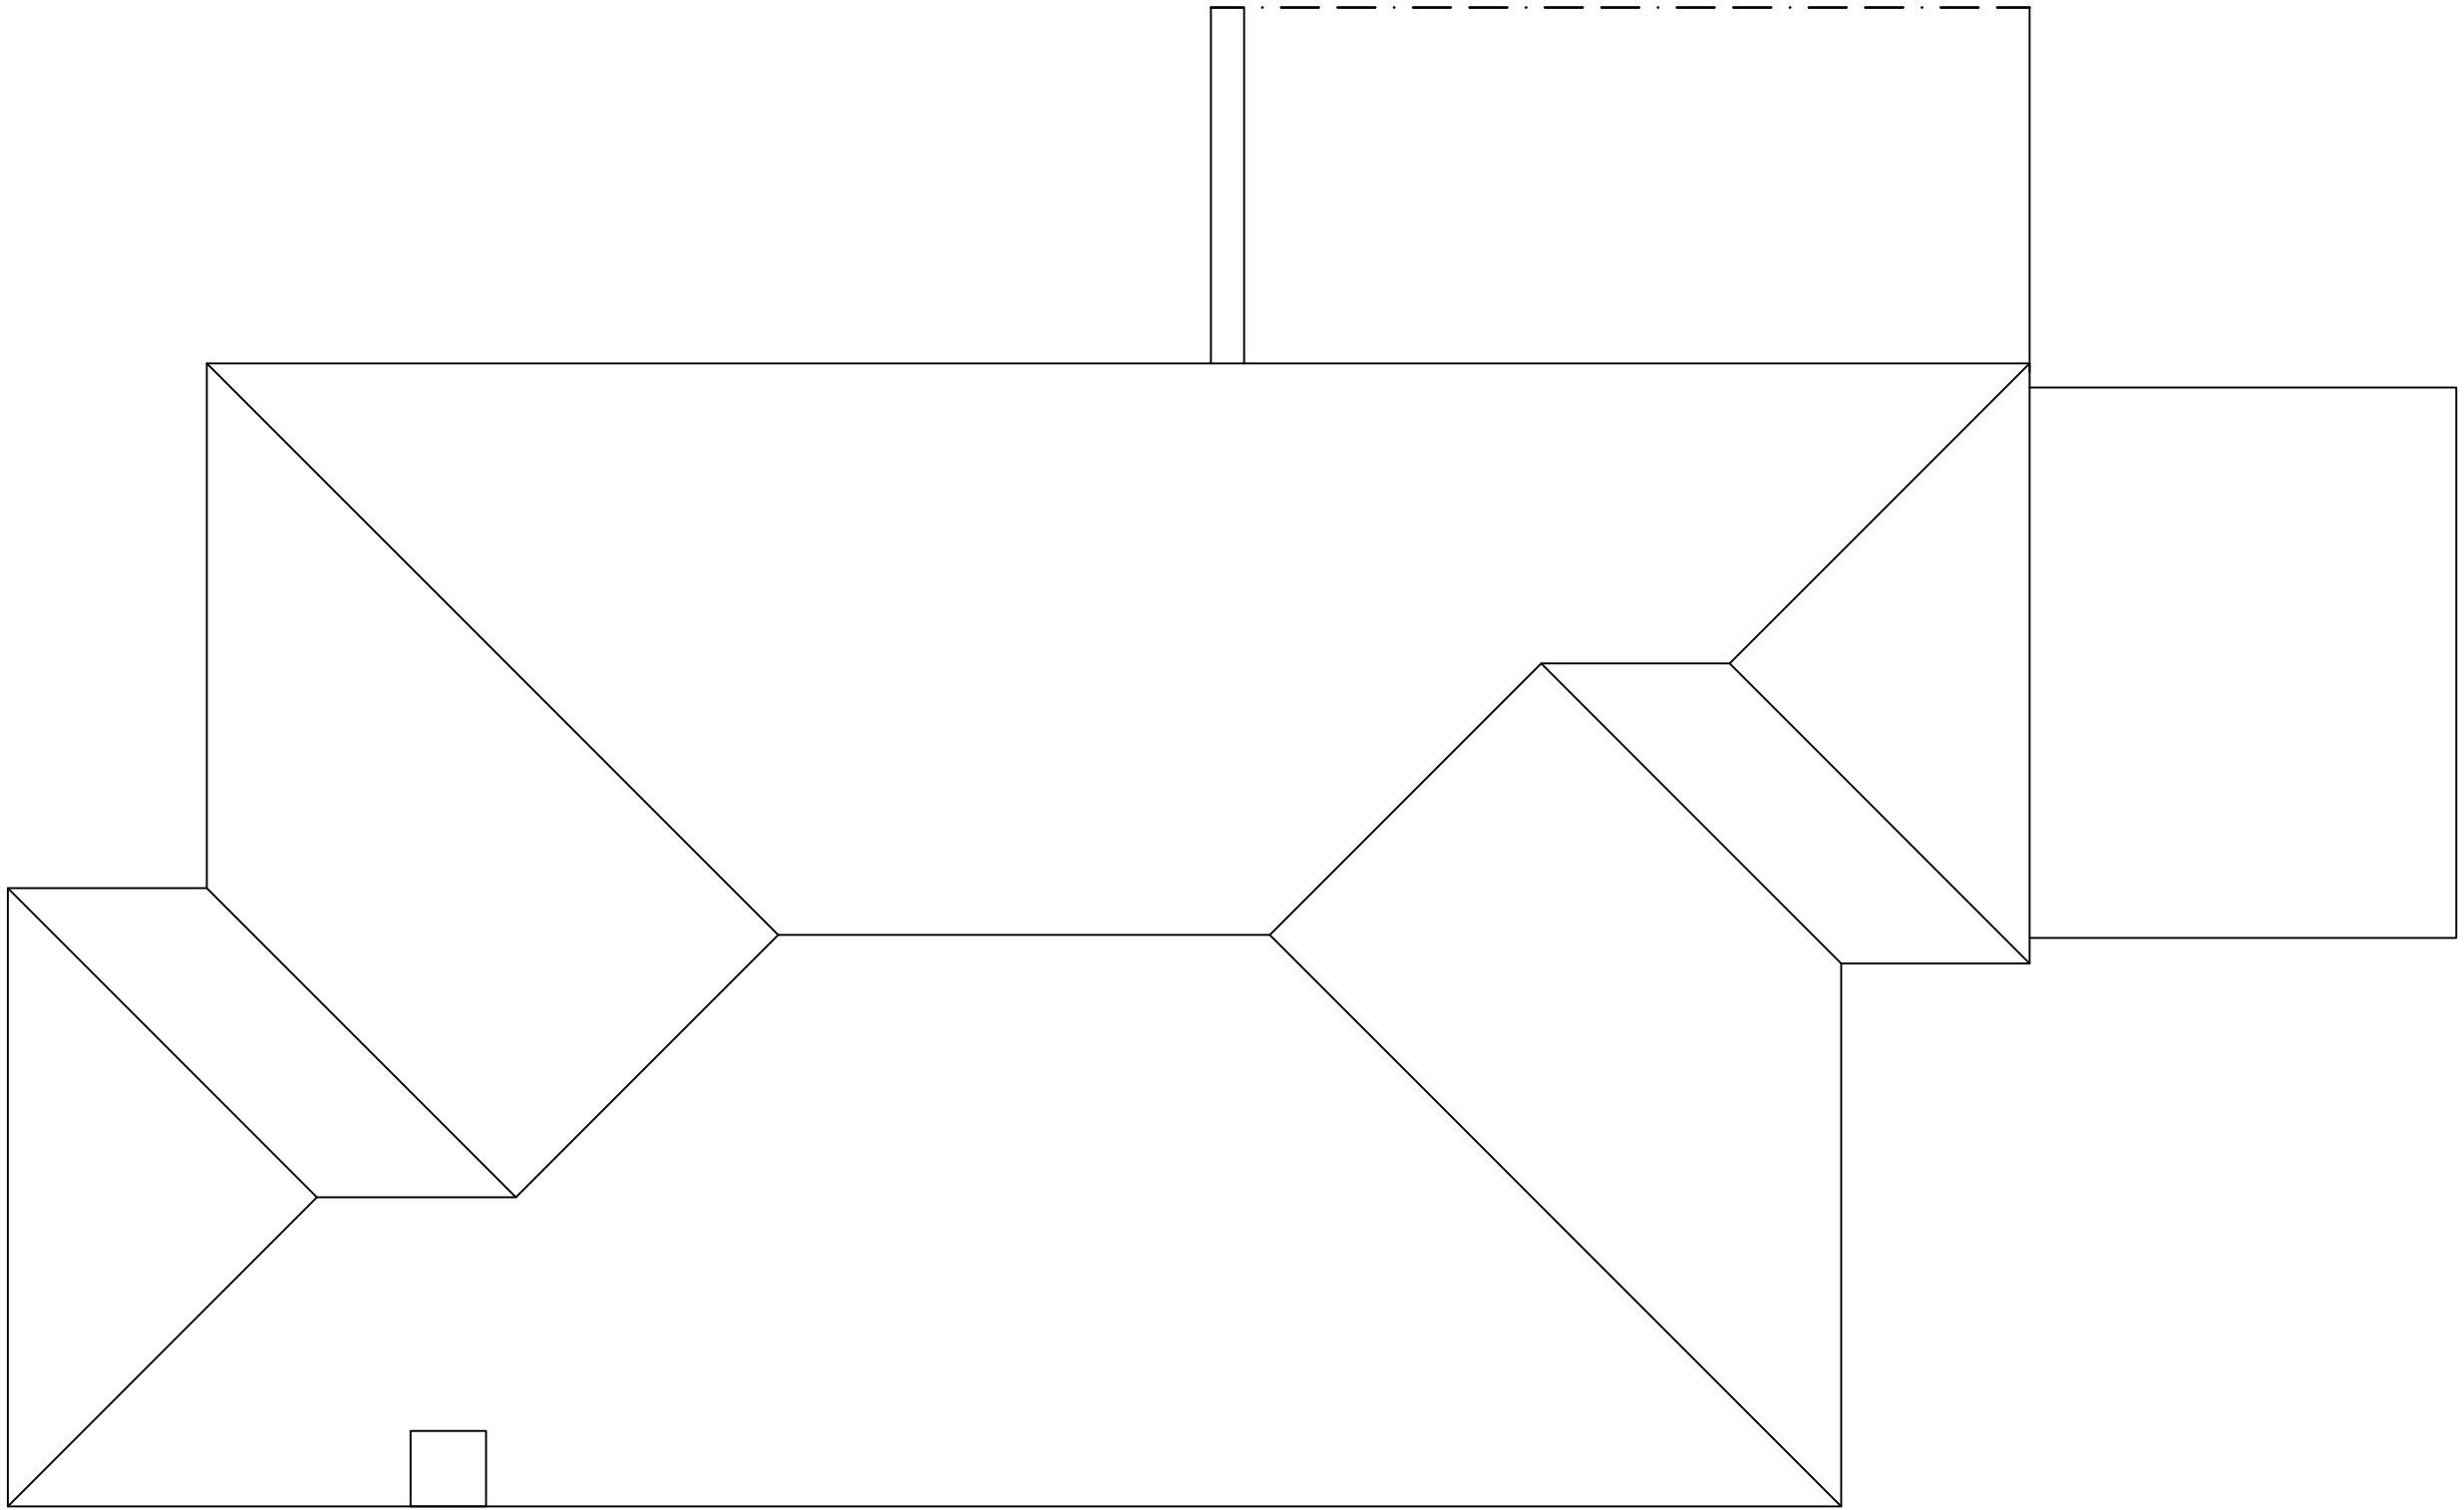



Location Plan 1:1250

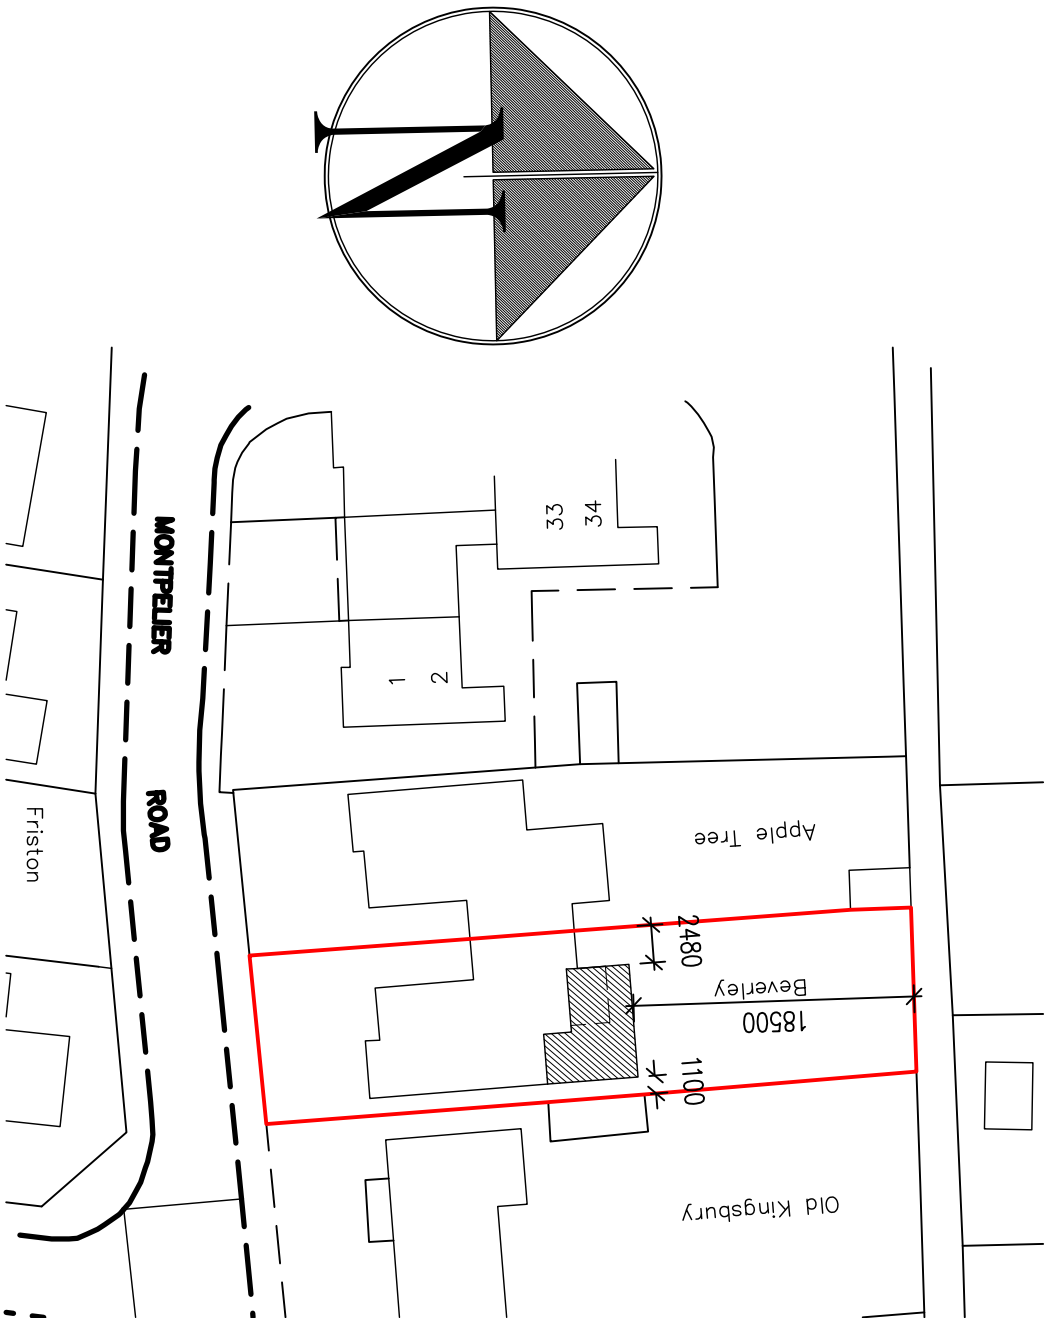

Block Plan 1:500

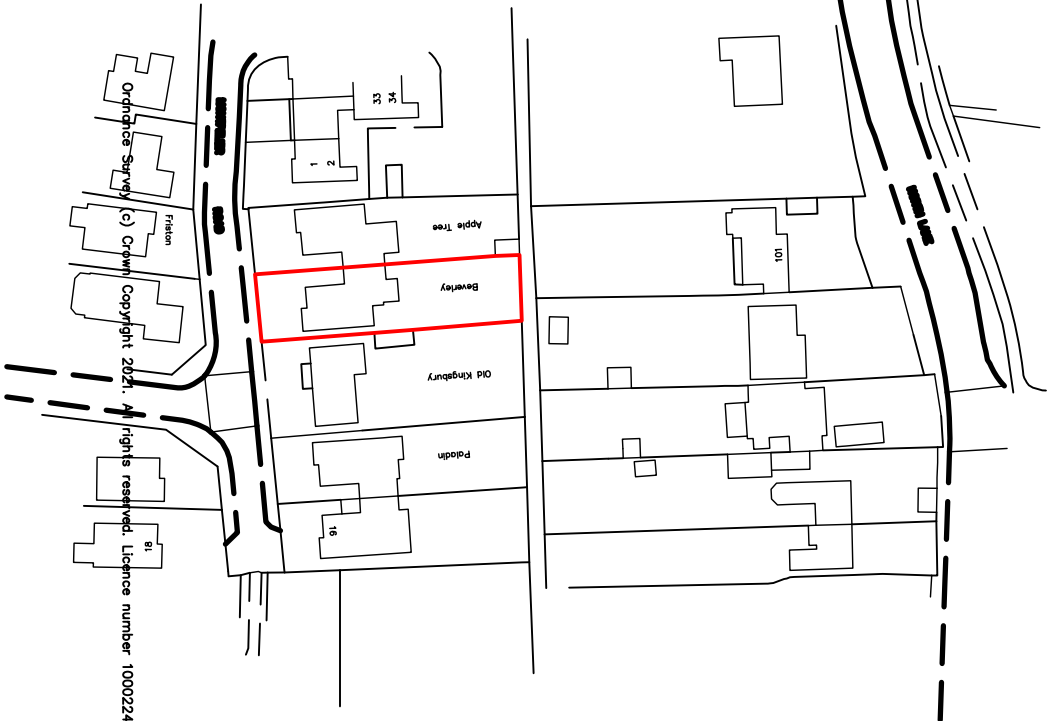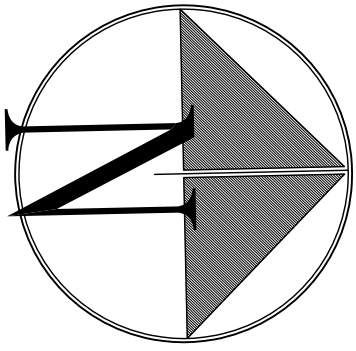


Location Plan 1:1250

  

Proposed Single Storey Rear Extension & Internal Alterations at: Beverley, Montpelier Road, East Preston

JPS Planning & Building Consultants Ltd.
1st Floor
10 High Street
Shoreham-by-Sea
West Sussex BN14 3DA
t: 01273 467297 mob: 07971 375739
e: ted@jpbcc.co.uk web: www.jpbcc.co.uk

 

Chartered Institute of
Architectural Technologists

PROJECT:	Beverley, Montpelier Road, East Preston BN16 1JY		
DRAWING TITLE:	Existing Floor Plans & Elevations		
CLIENT:	Mr & Mrs S. Surrey		DWG NO: 2/617/-01
DATE:	18.01.21		DRAWN: ex