




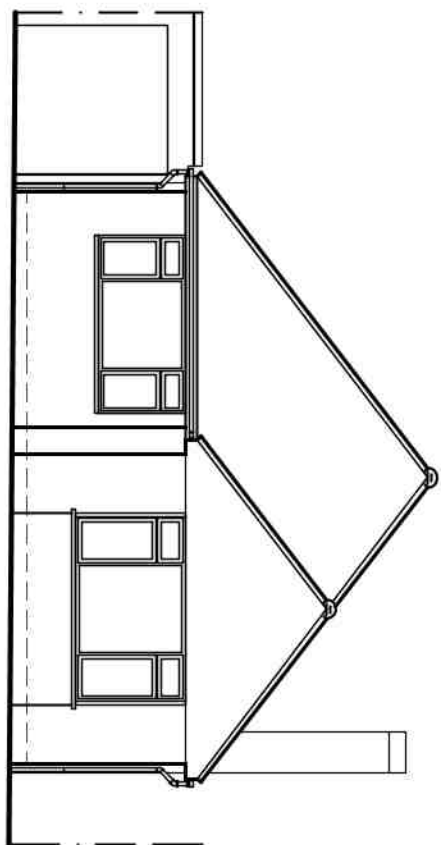


South Elevation

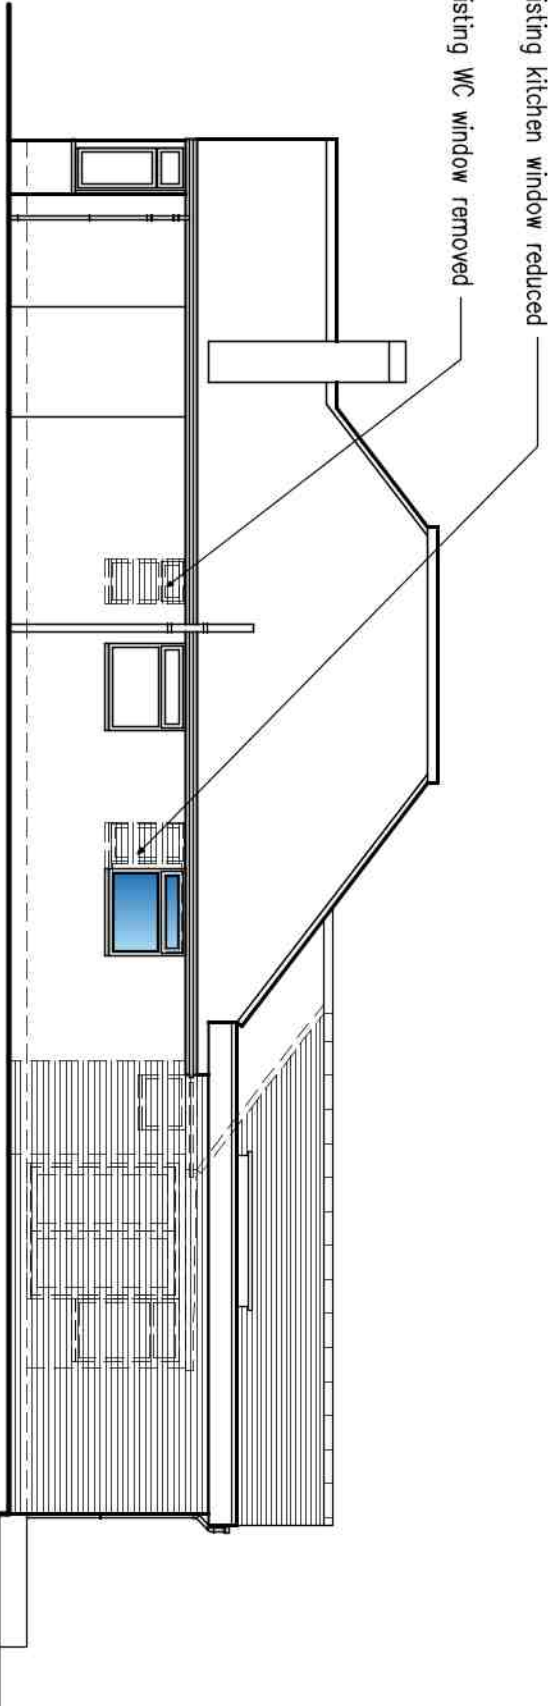


East Elevation

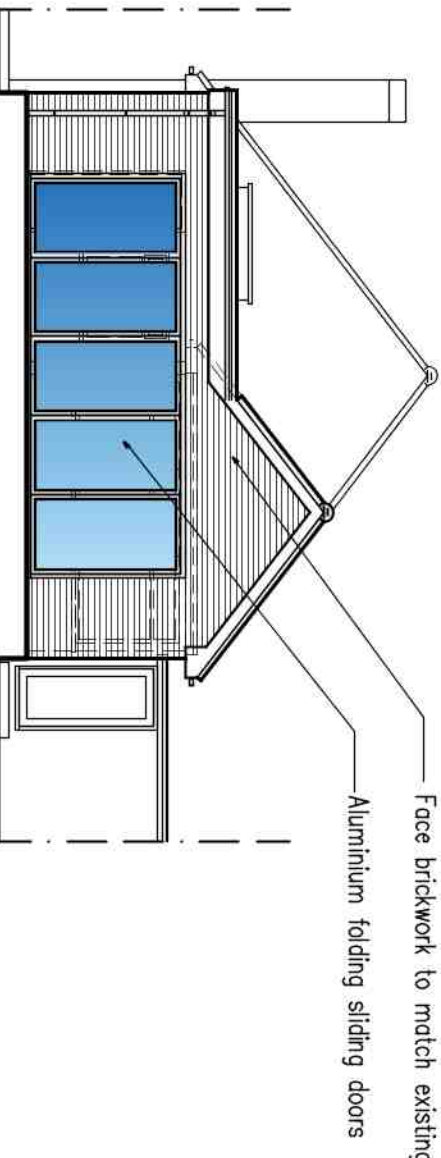




North Elevation

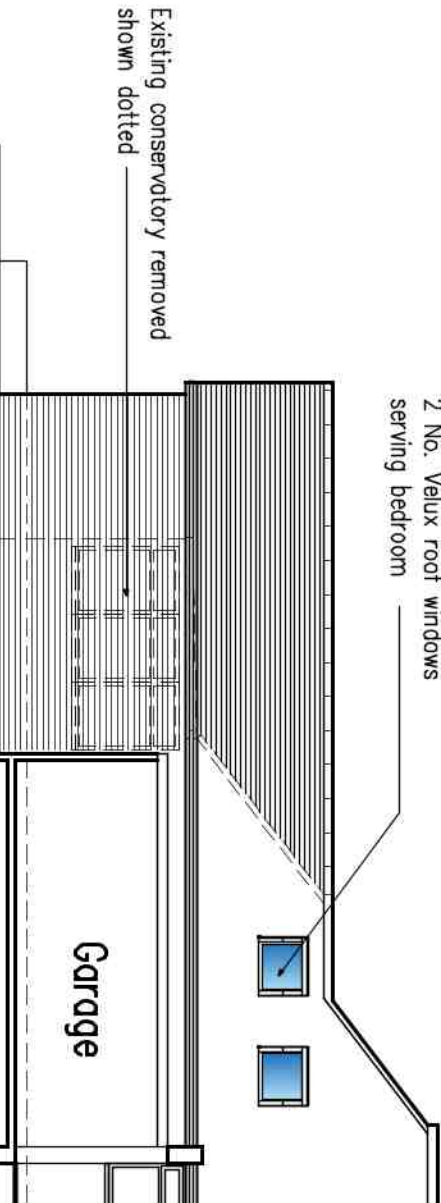

West Elevation

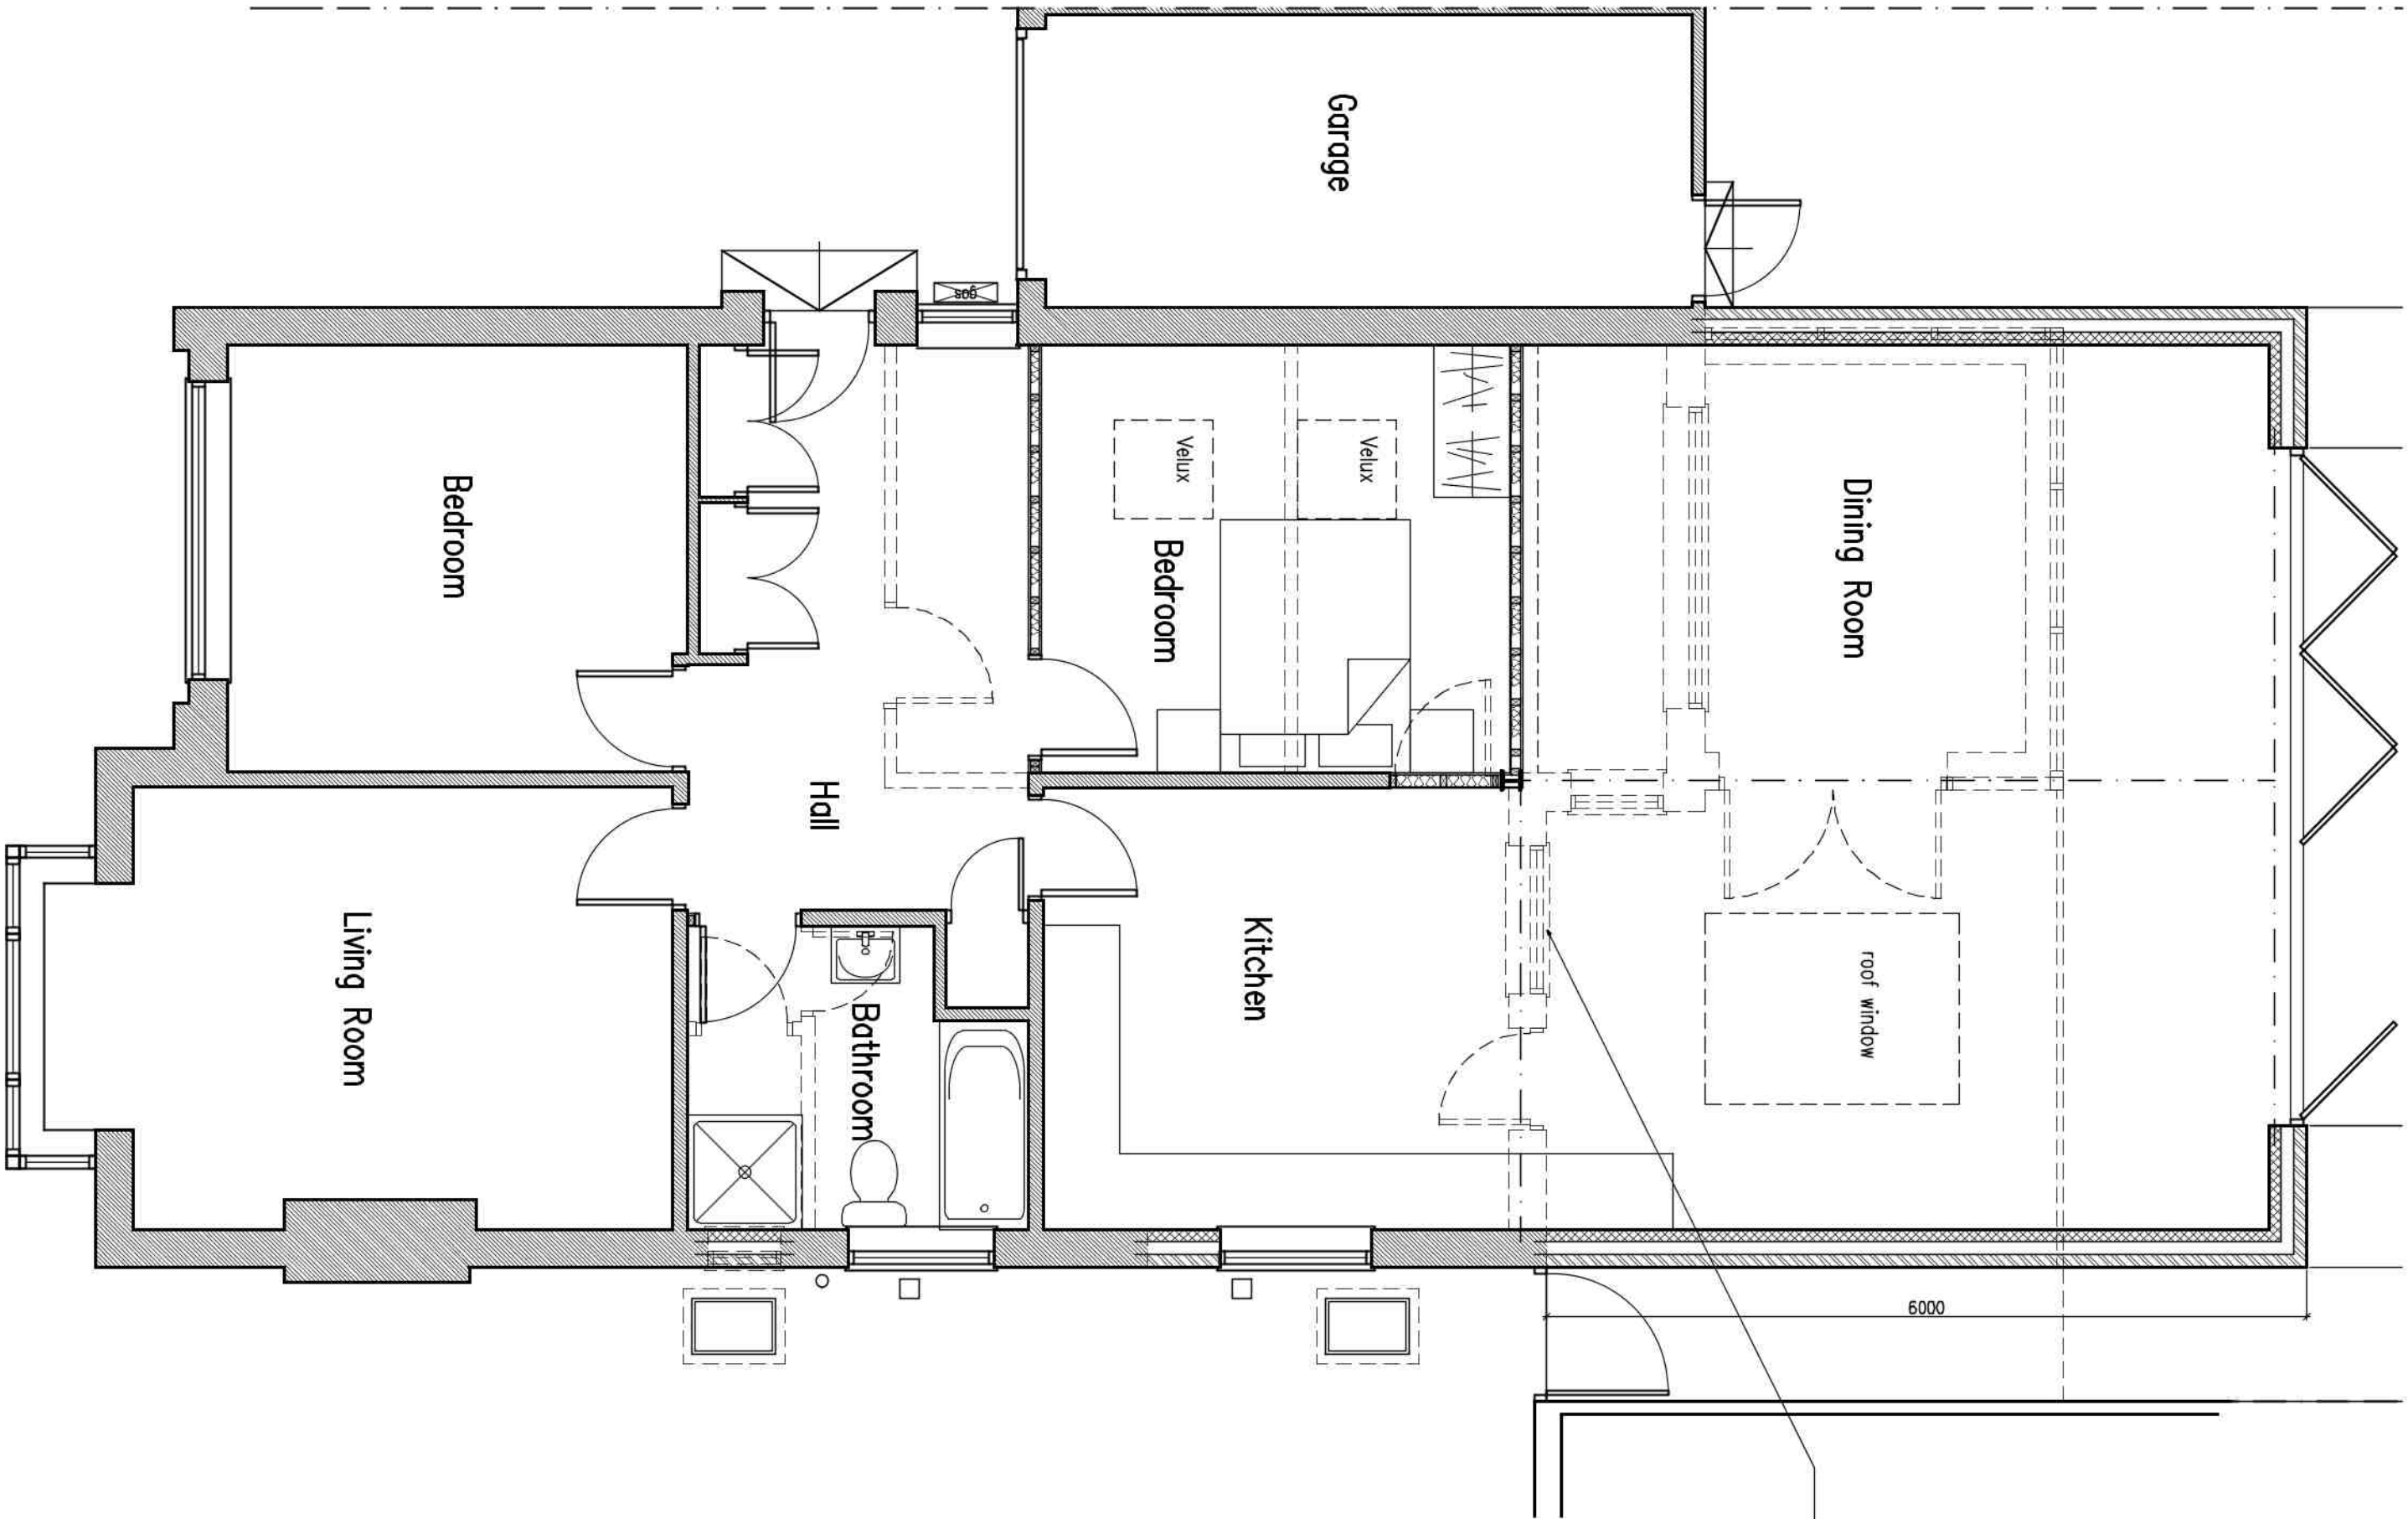


Ground Floor Plan

  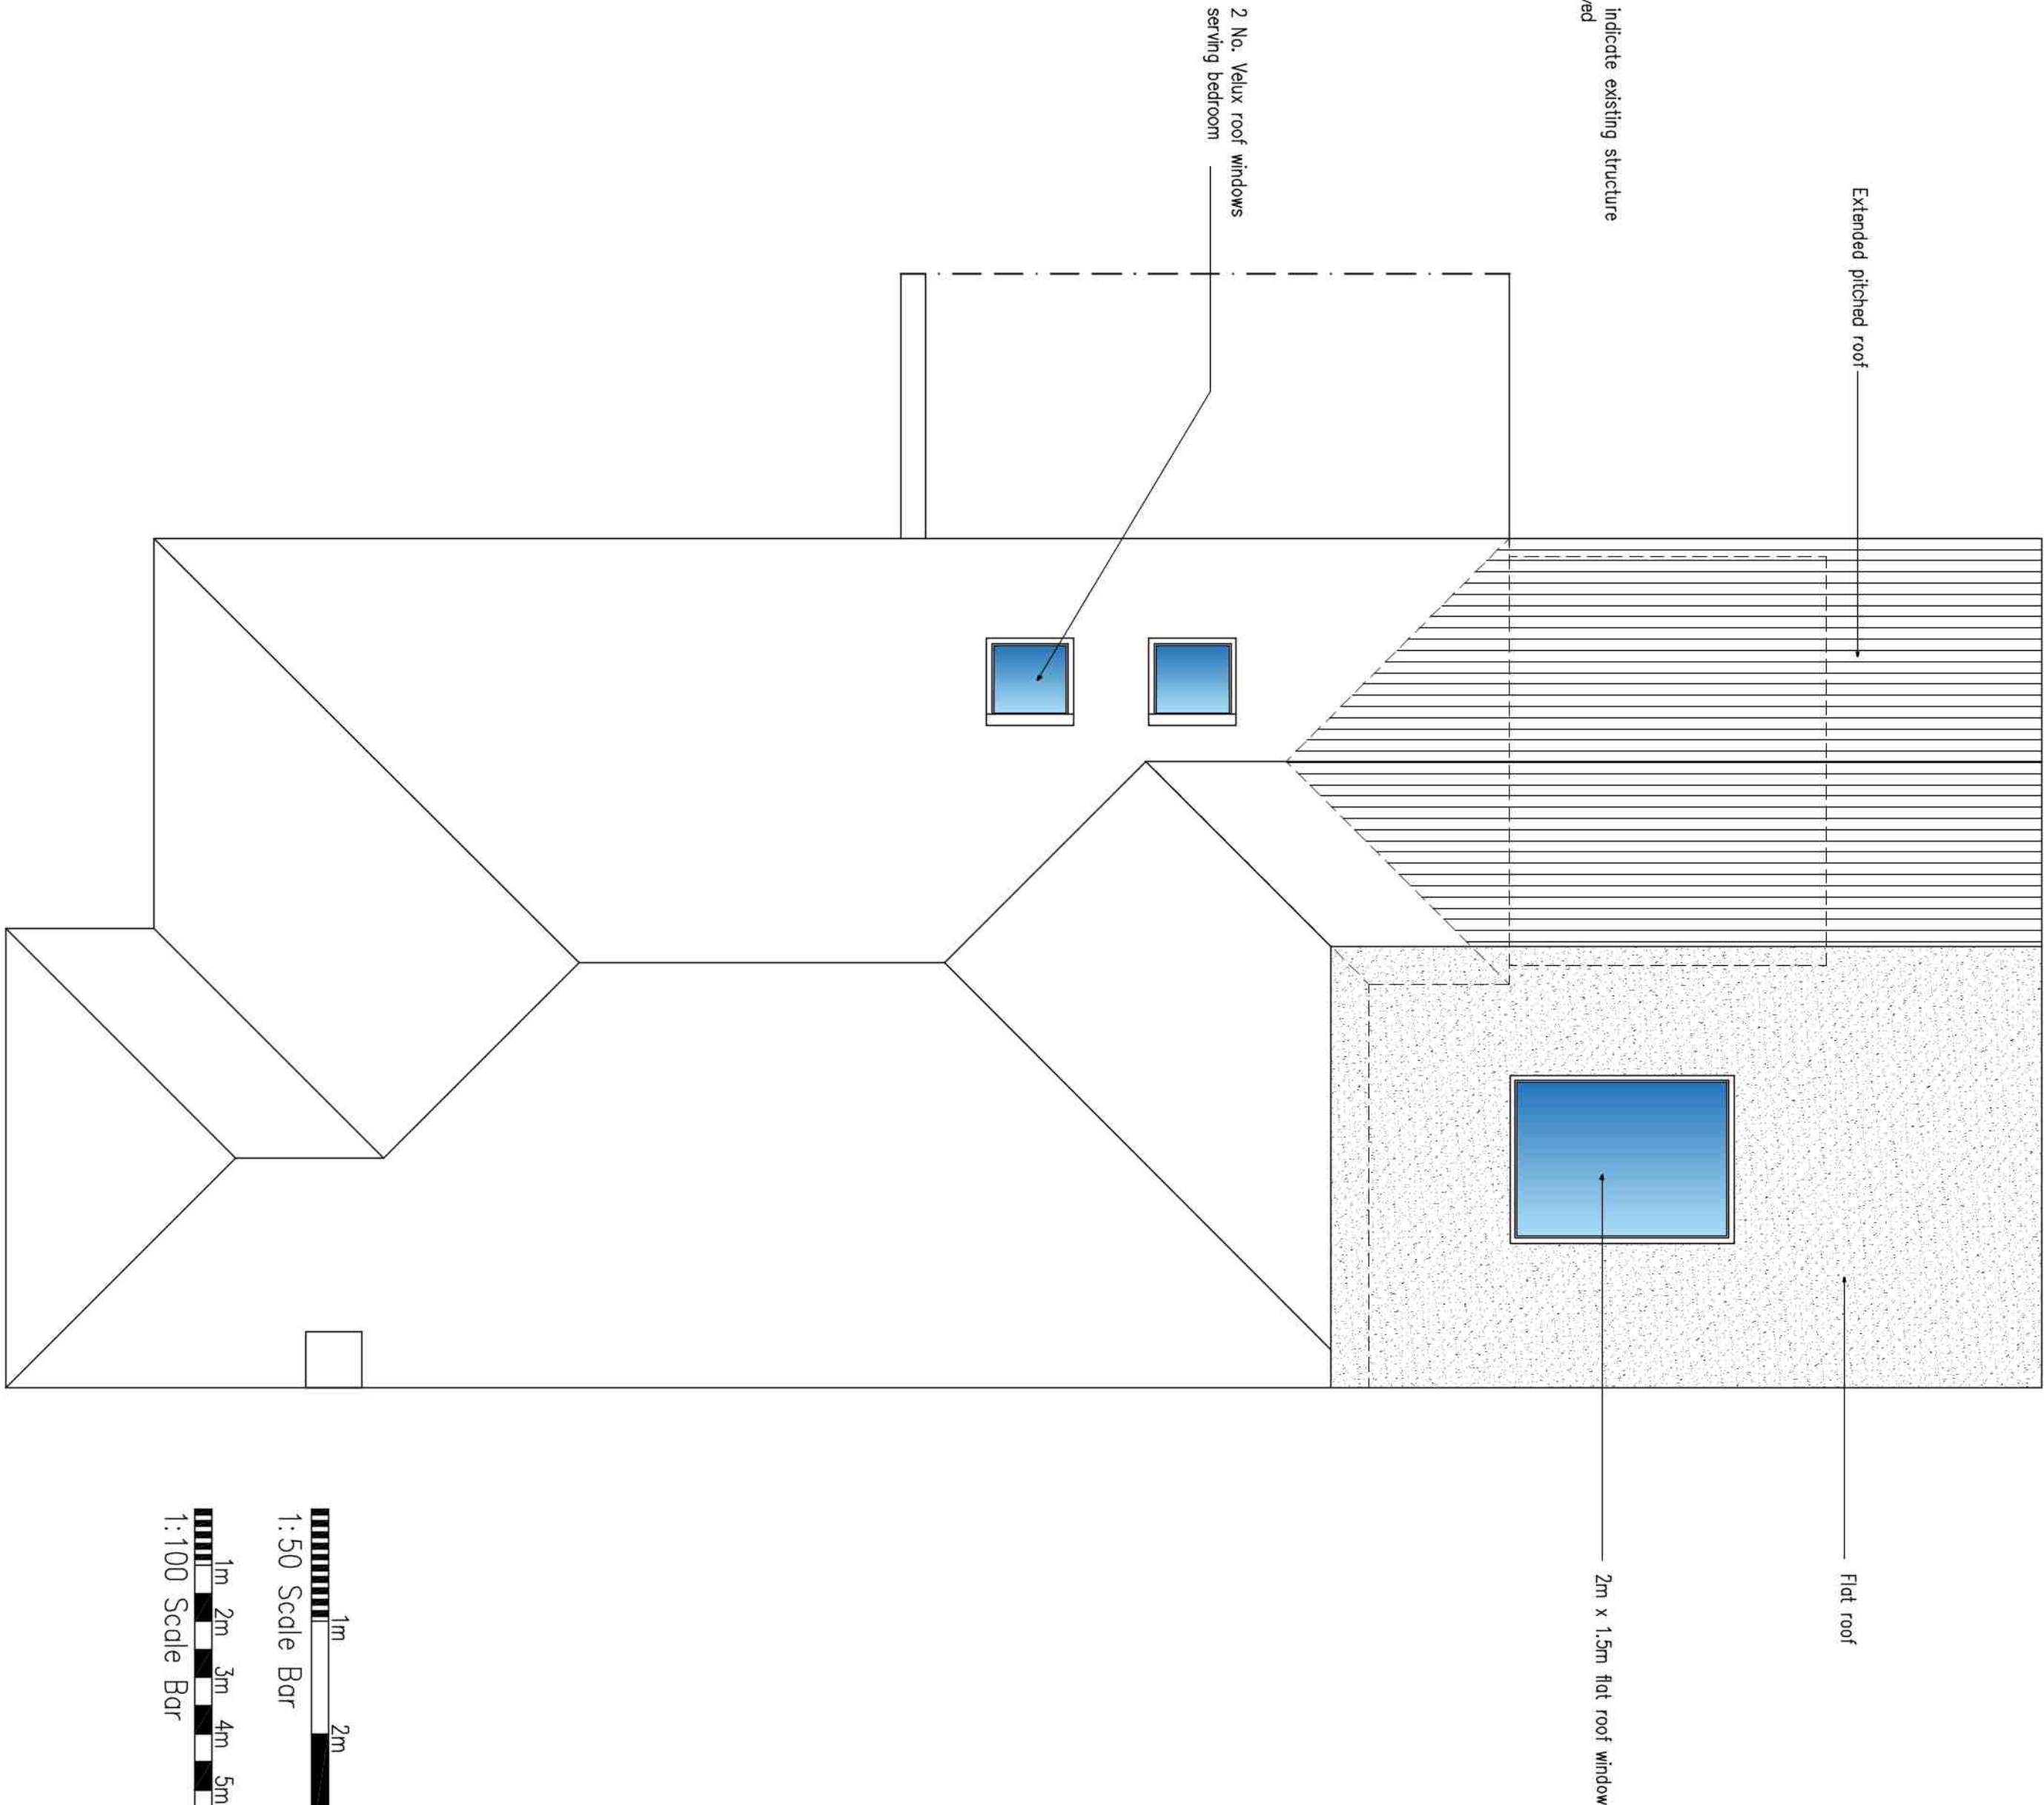

Proposed Single Storey Rear Extension & Internal Alterations at: Beverley, Montpelier Road, East Preston

JPS Planning & Building Consultants Ltd.
1st Floor
10 High Street
Shoreham-by-Sea
West Sussex BN13 3DA
t: 01273 467297 mob: 07971 375739
e: ree@jpbcc.co.uk web: www.jpbcc.co.uk

 

Chartered Institute of
Architectural Technologists

PROJECT:	Beverley, Montpelier Road, East Preston BN16 1UY
DRAWING TITLE:	Proposed Floor Plans & Elevations
CLIENT:	Mr & Mrs S. Surrey
DWG NO:	2/1617-02
REVISION:	A
SCALE:	1:50, 1:100 @ A1
DRAWN BY:	ex