


BOAT HOUSE.
SEA ROAD
EAST PRESTON.
W-SUREX

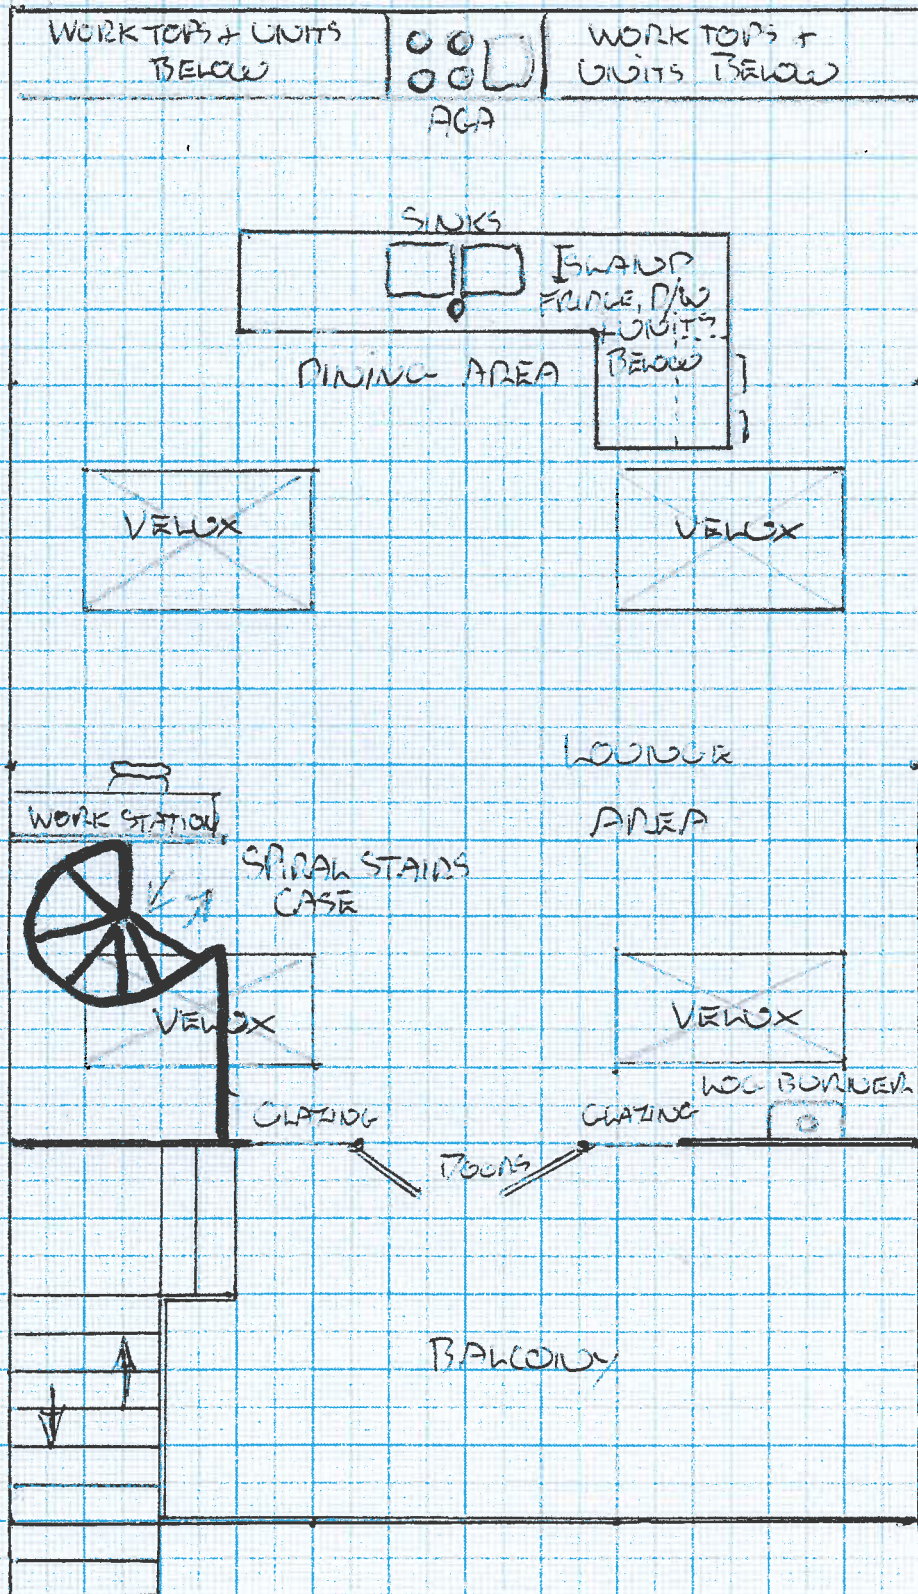

EXISTING + PROPOSED

FIRST FLOOR PLAN REV. 1

SCALE: 1:50