




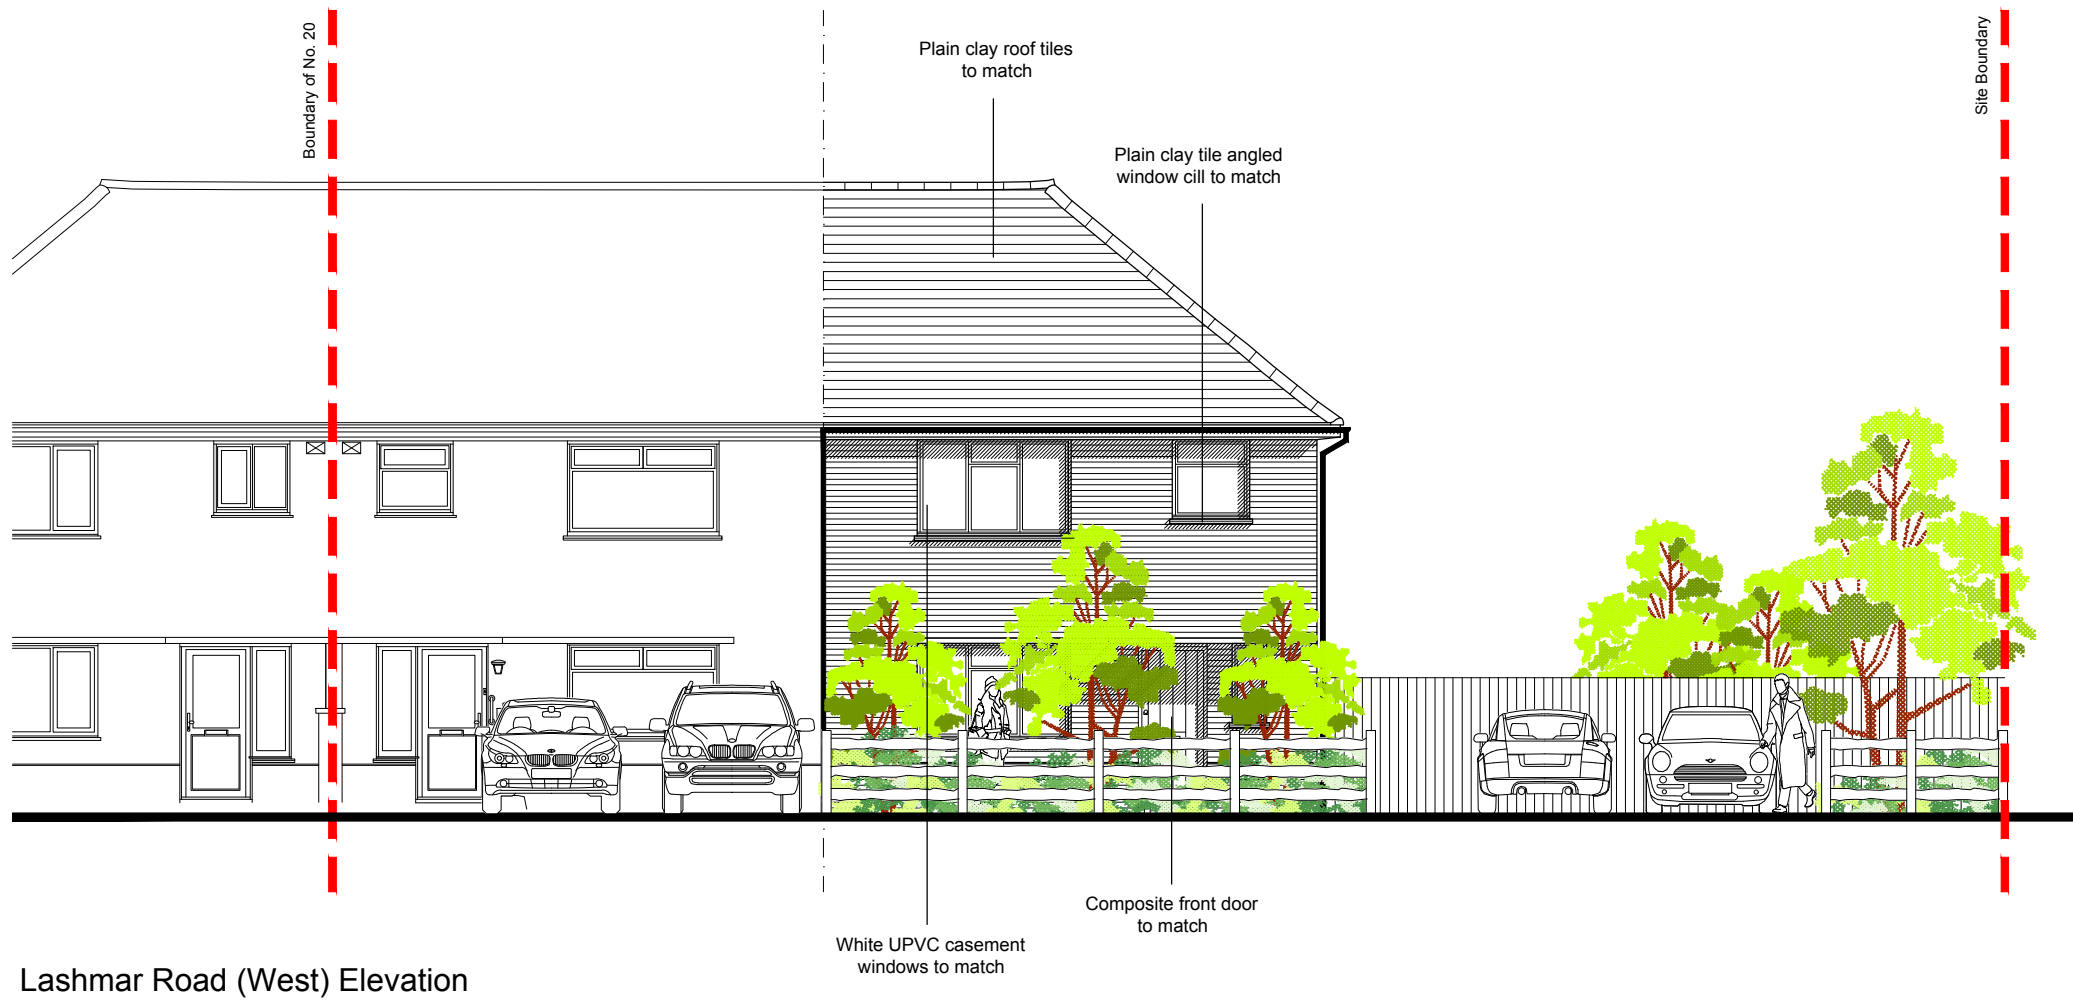


Lashmar Road (West) Elevation

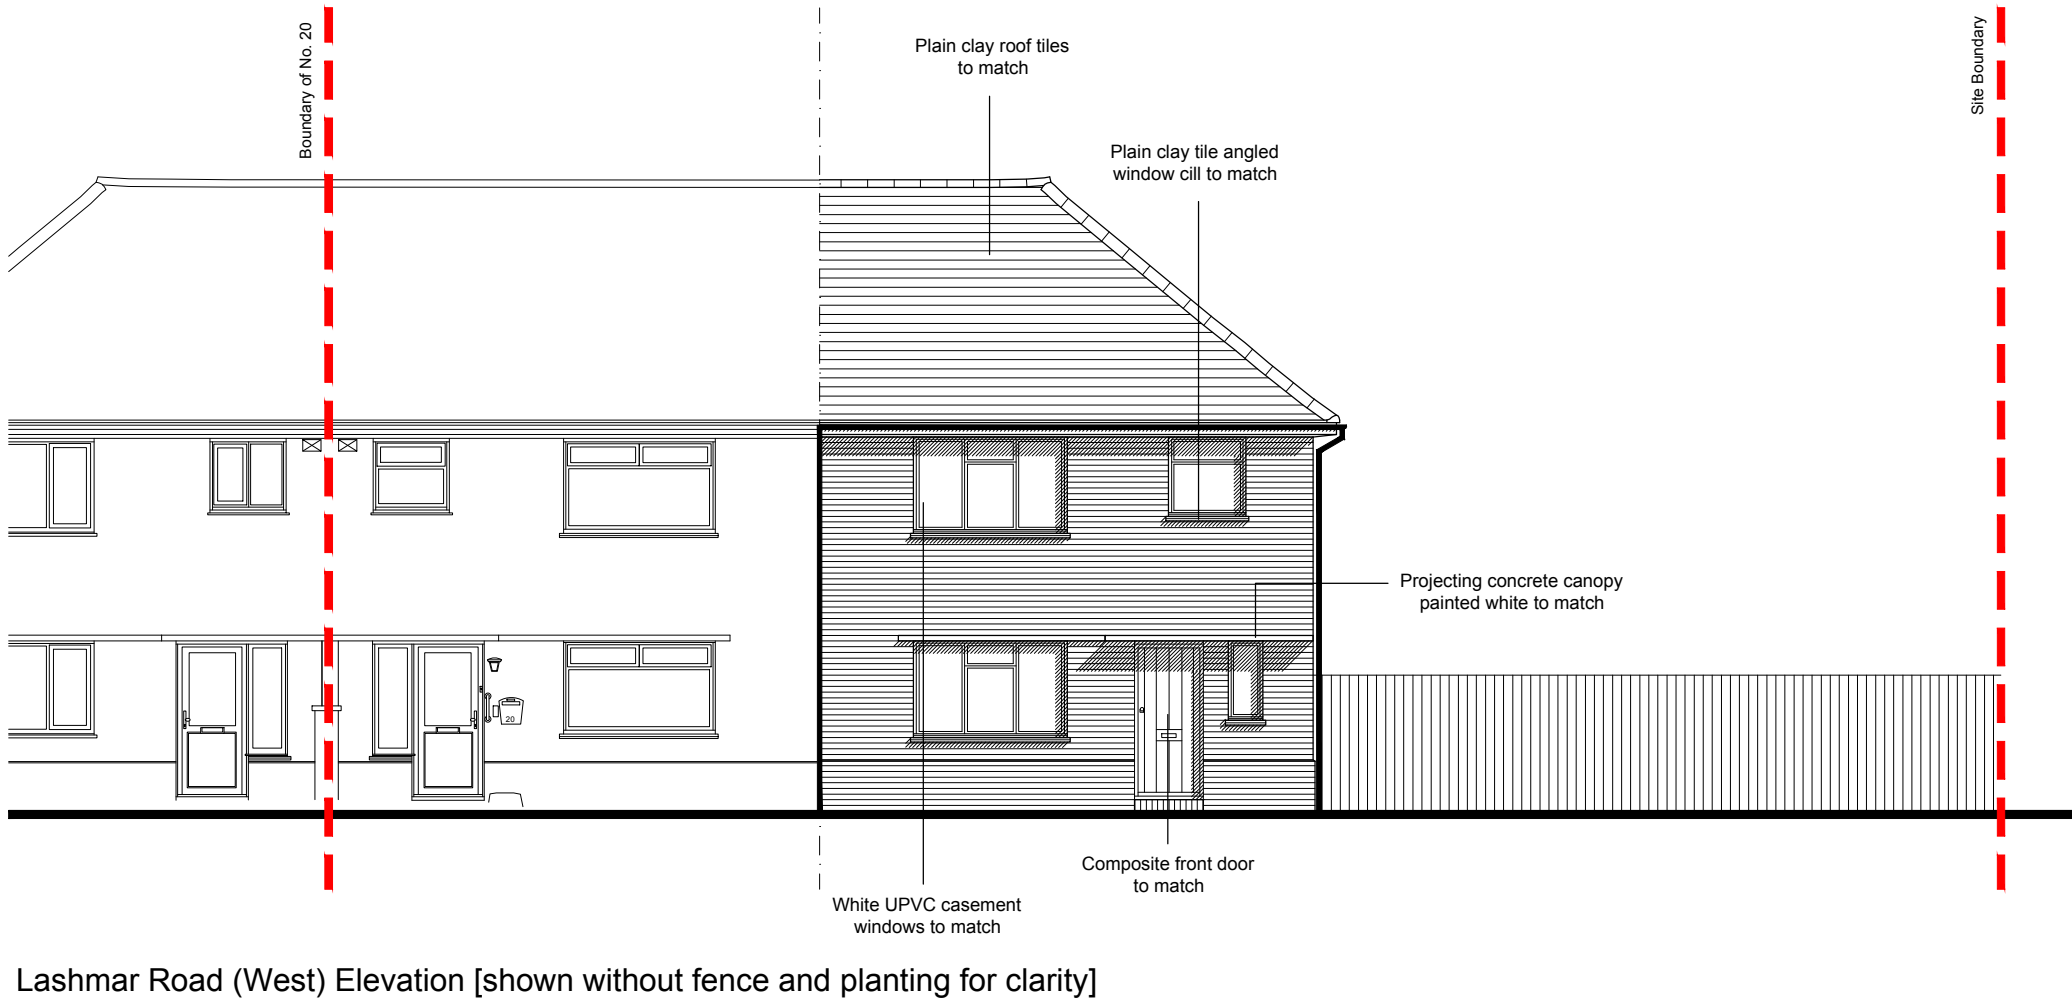

Lashmar Road (West) Elevation [shown without fence and planting for clarity]

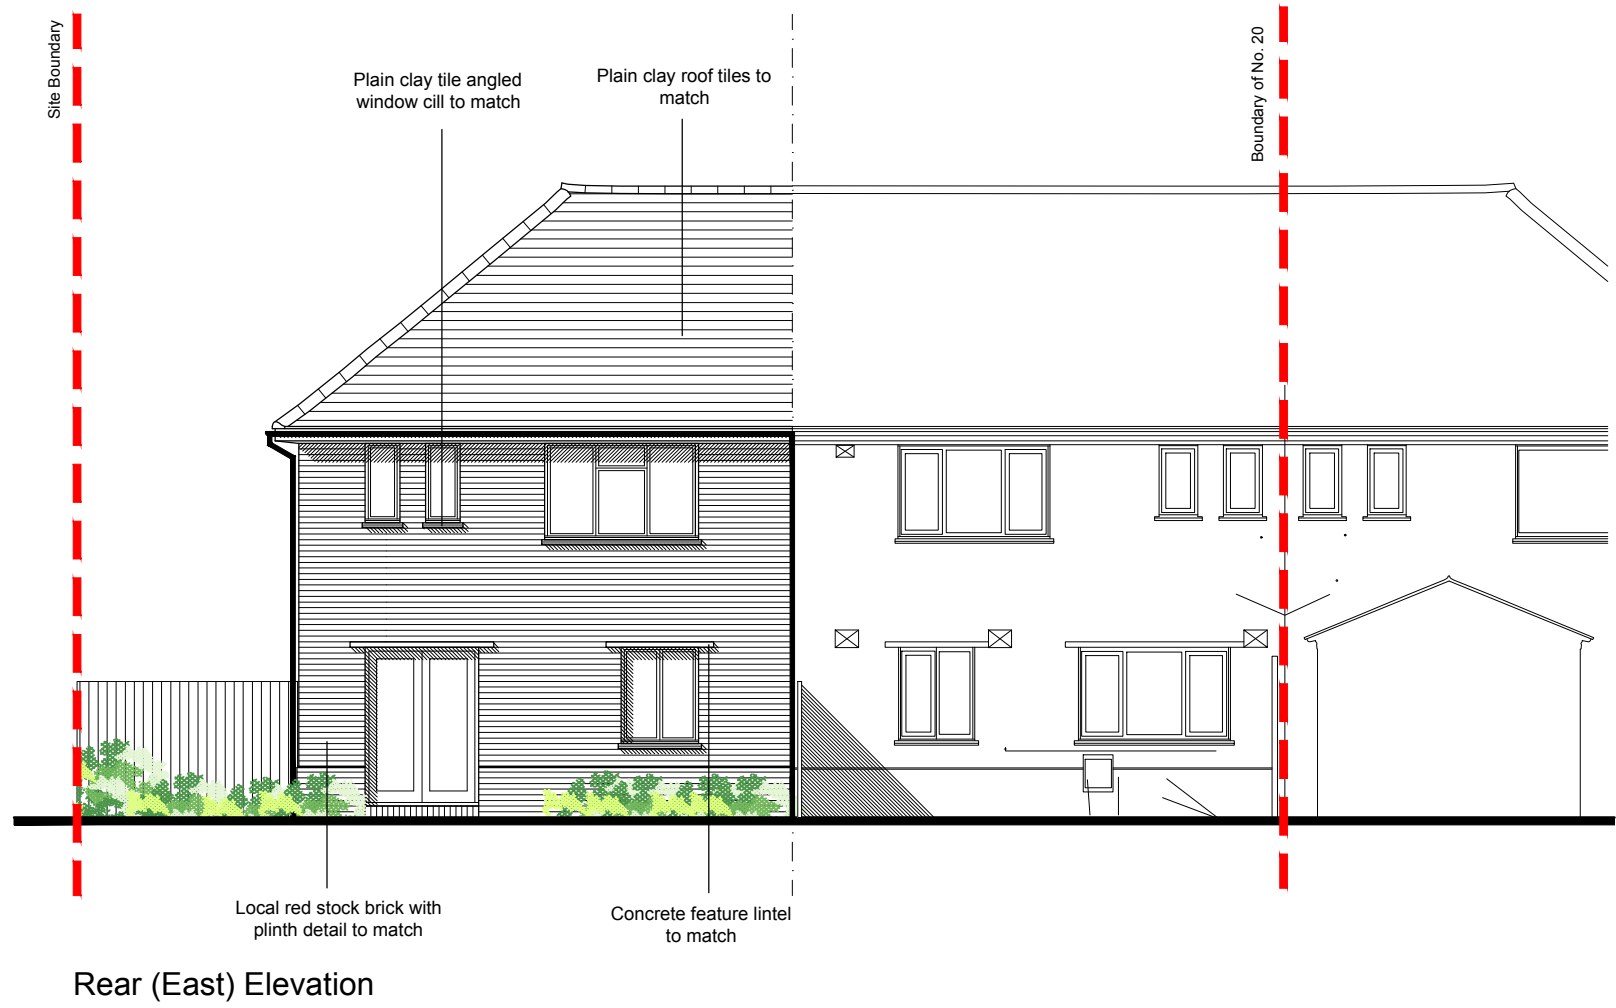


Rear (East) Elevation

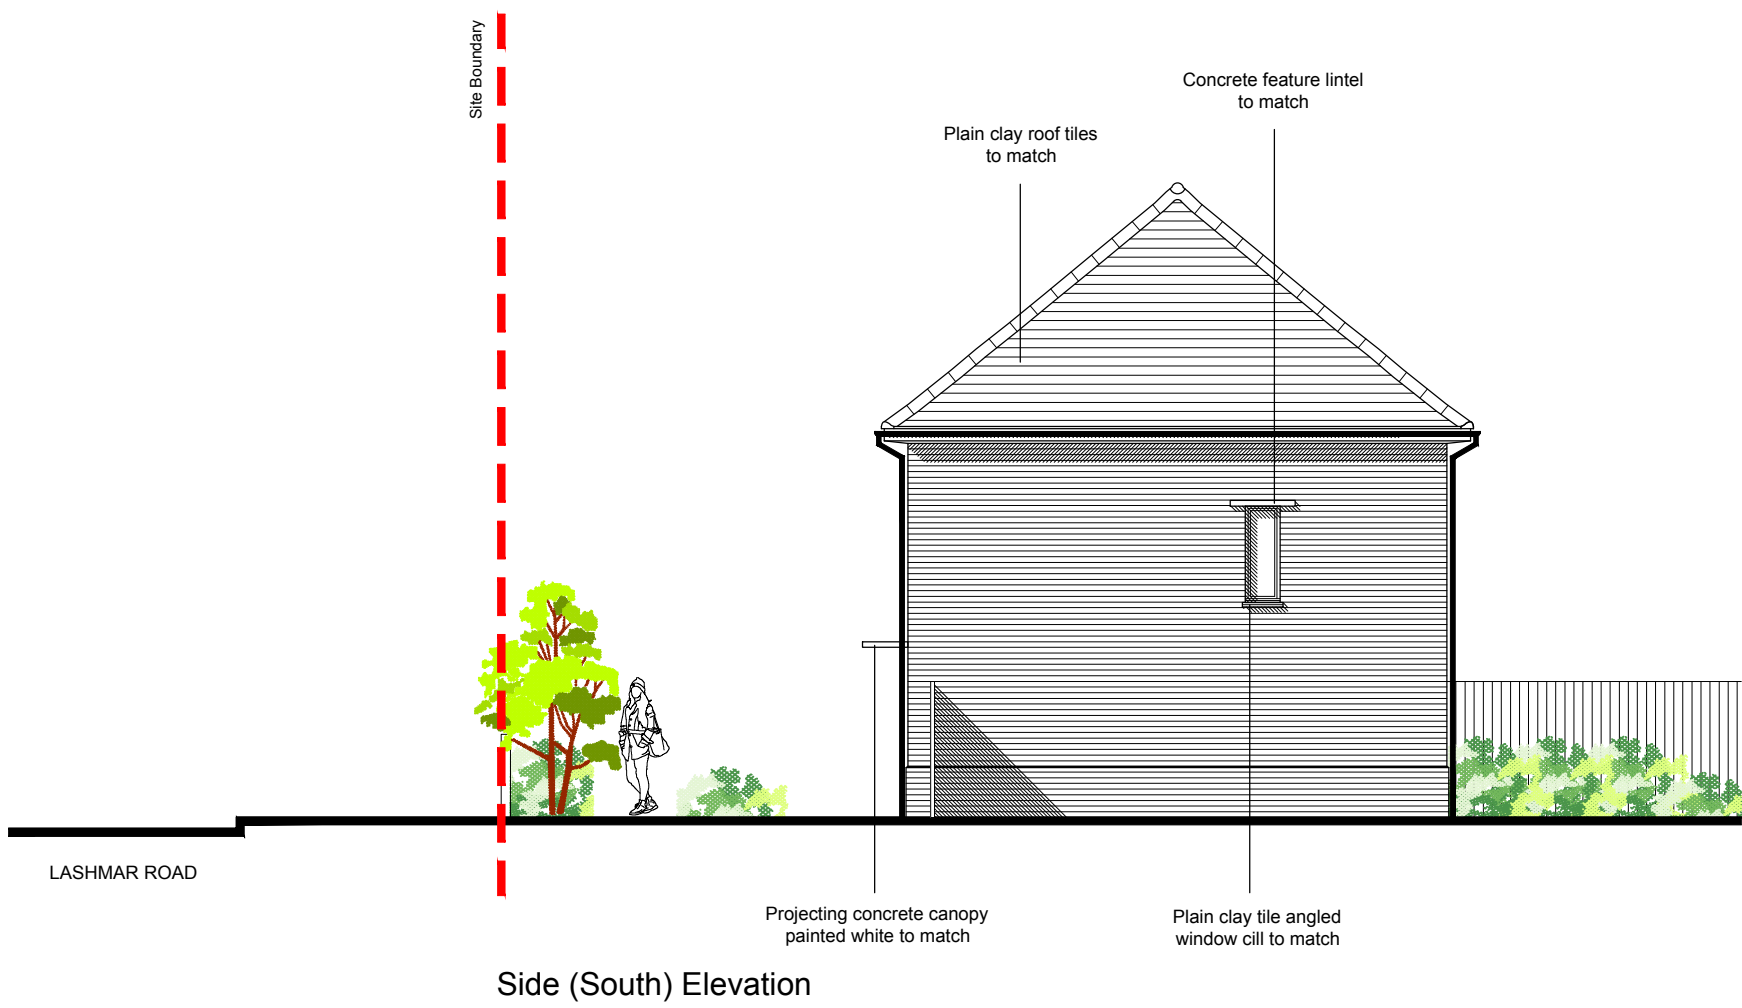


Side (South) Elevation


ELEVATIONS 1:100 @ A1

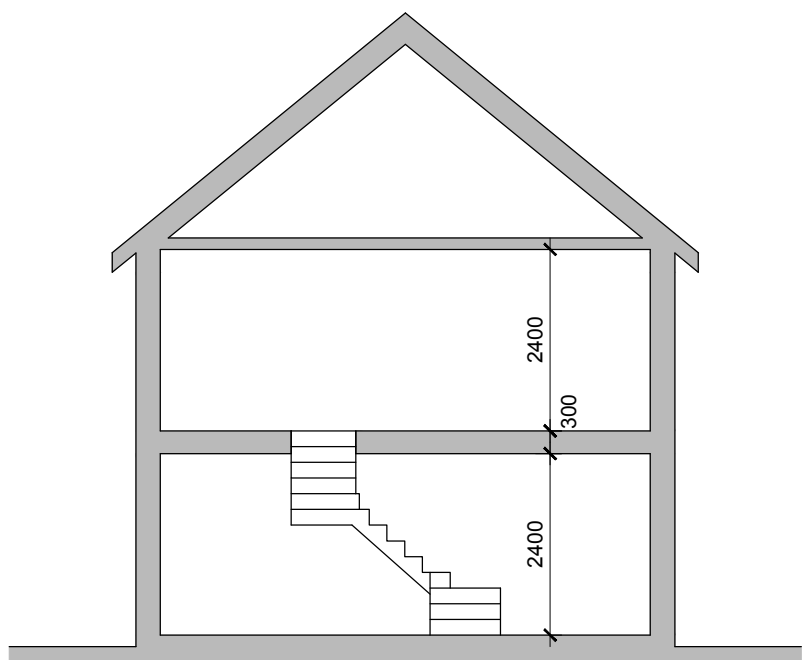

Section A-A

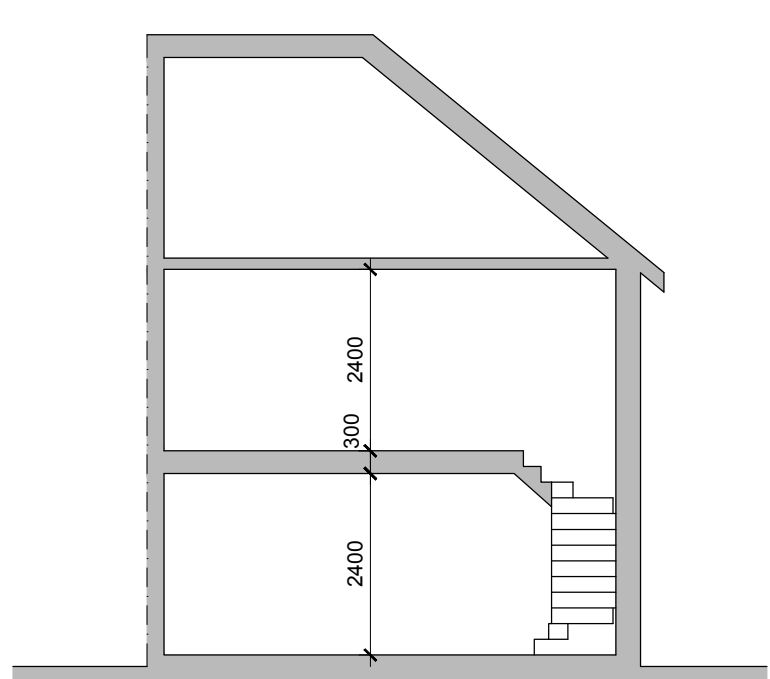

Section B-B

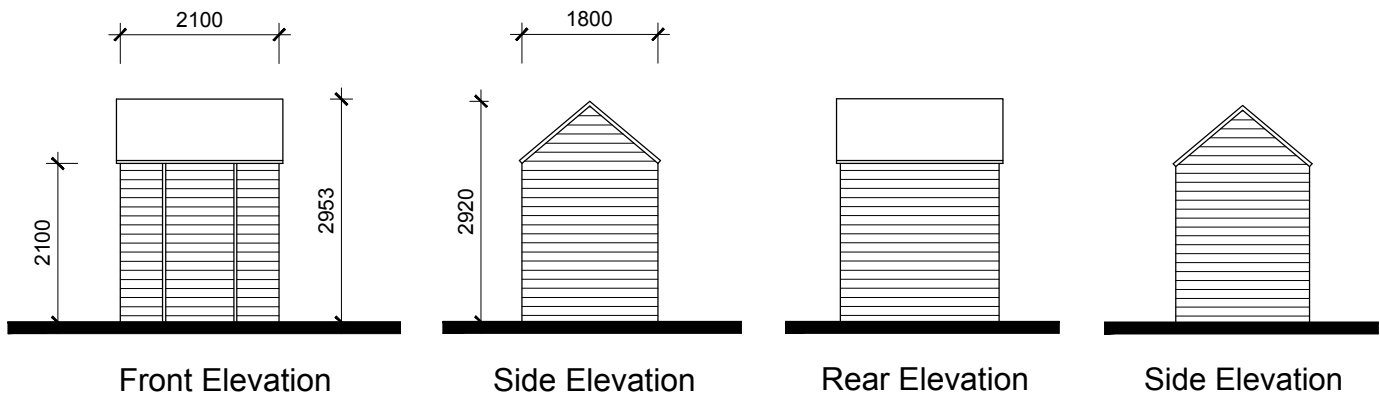


Front Elevation
Garden Shed


Side Elevation

Rear Elevation


Side Elevation

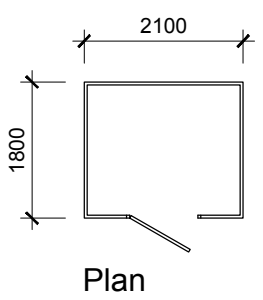

Plan

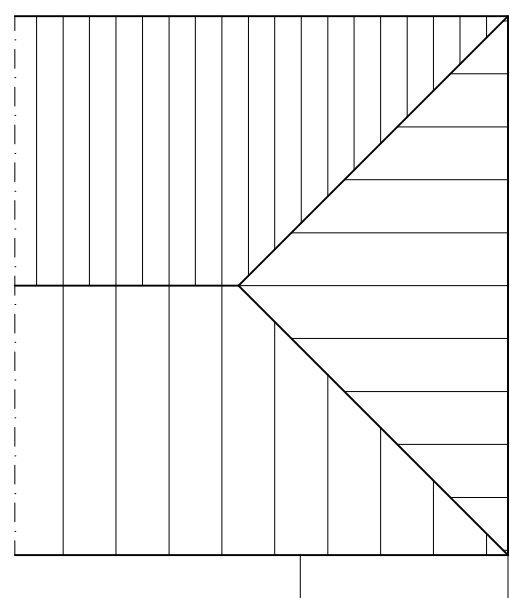


Roof Plan

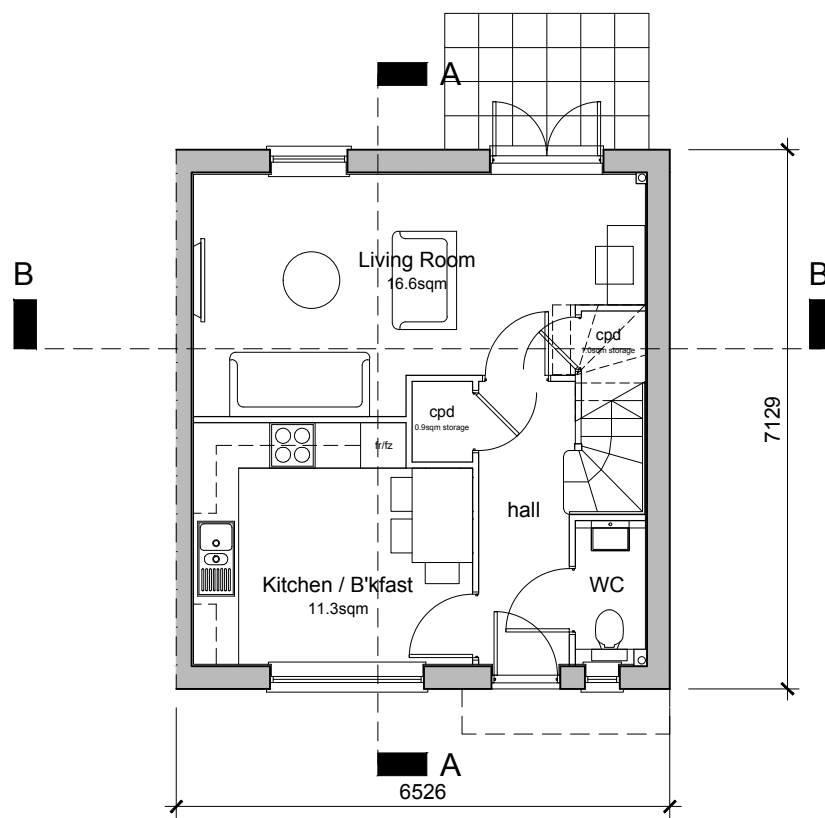

Ground Floor Plan

2-Bedroom House (4 person)
79sqm / 849 sqft GIA (to finishes)


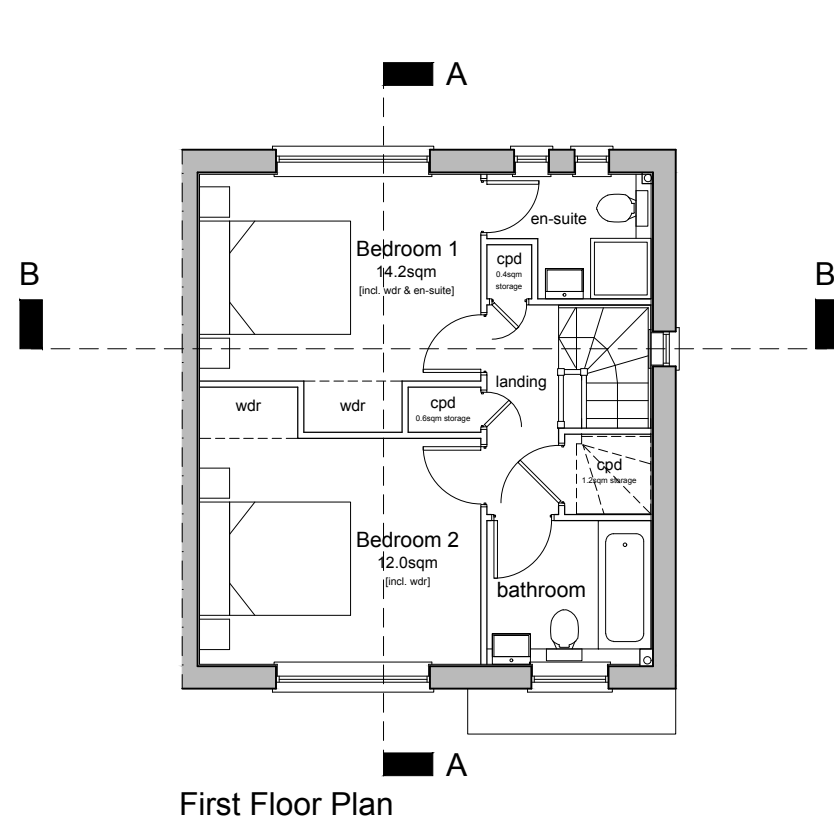


First Floor Plan

FLOOR PLANS AND SECTIONS

1:100 @ A1


© ECE Architecture Limited. No dimensions to be scaled from drawing except for the purposes of Planning Applications. The contractor should check all dimensions on site. It is the contractors responsibility to ensure compliance with Building Regulations.

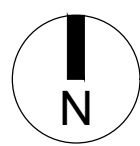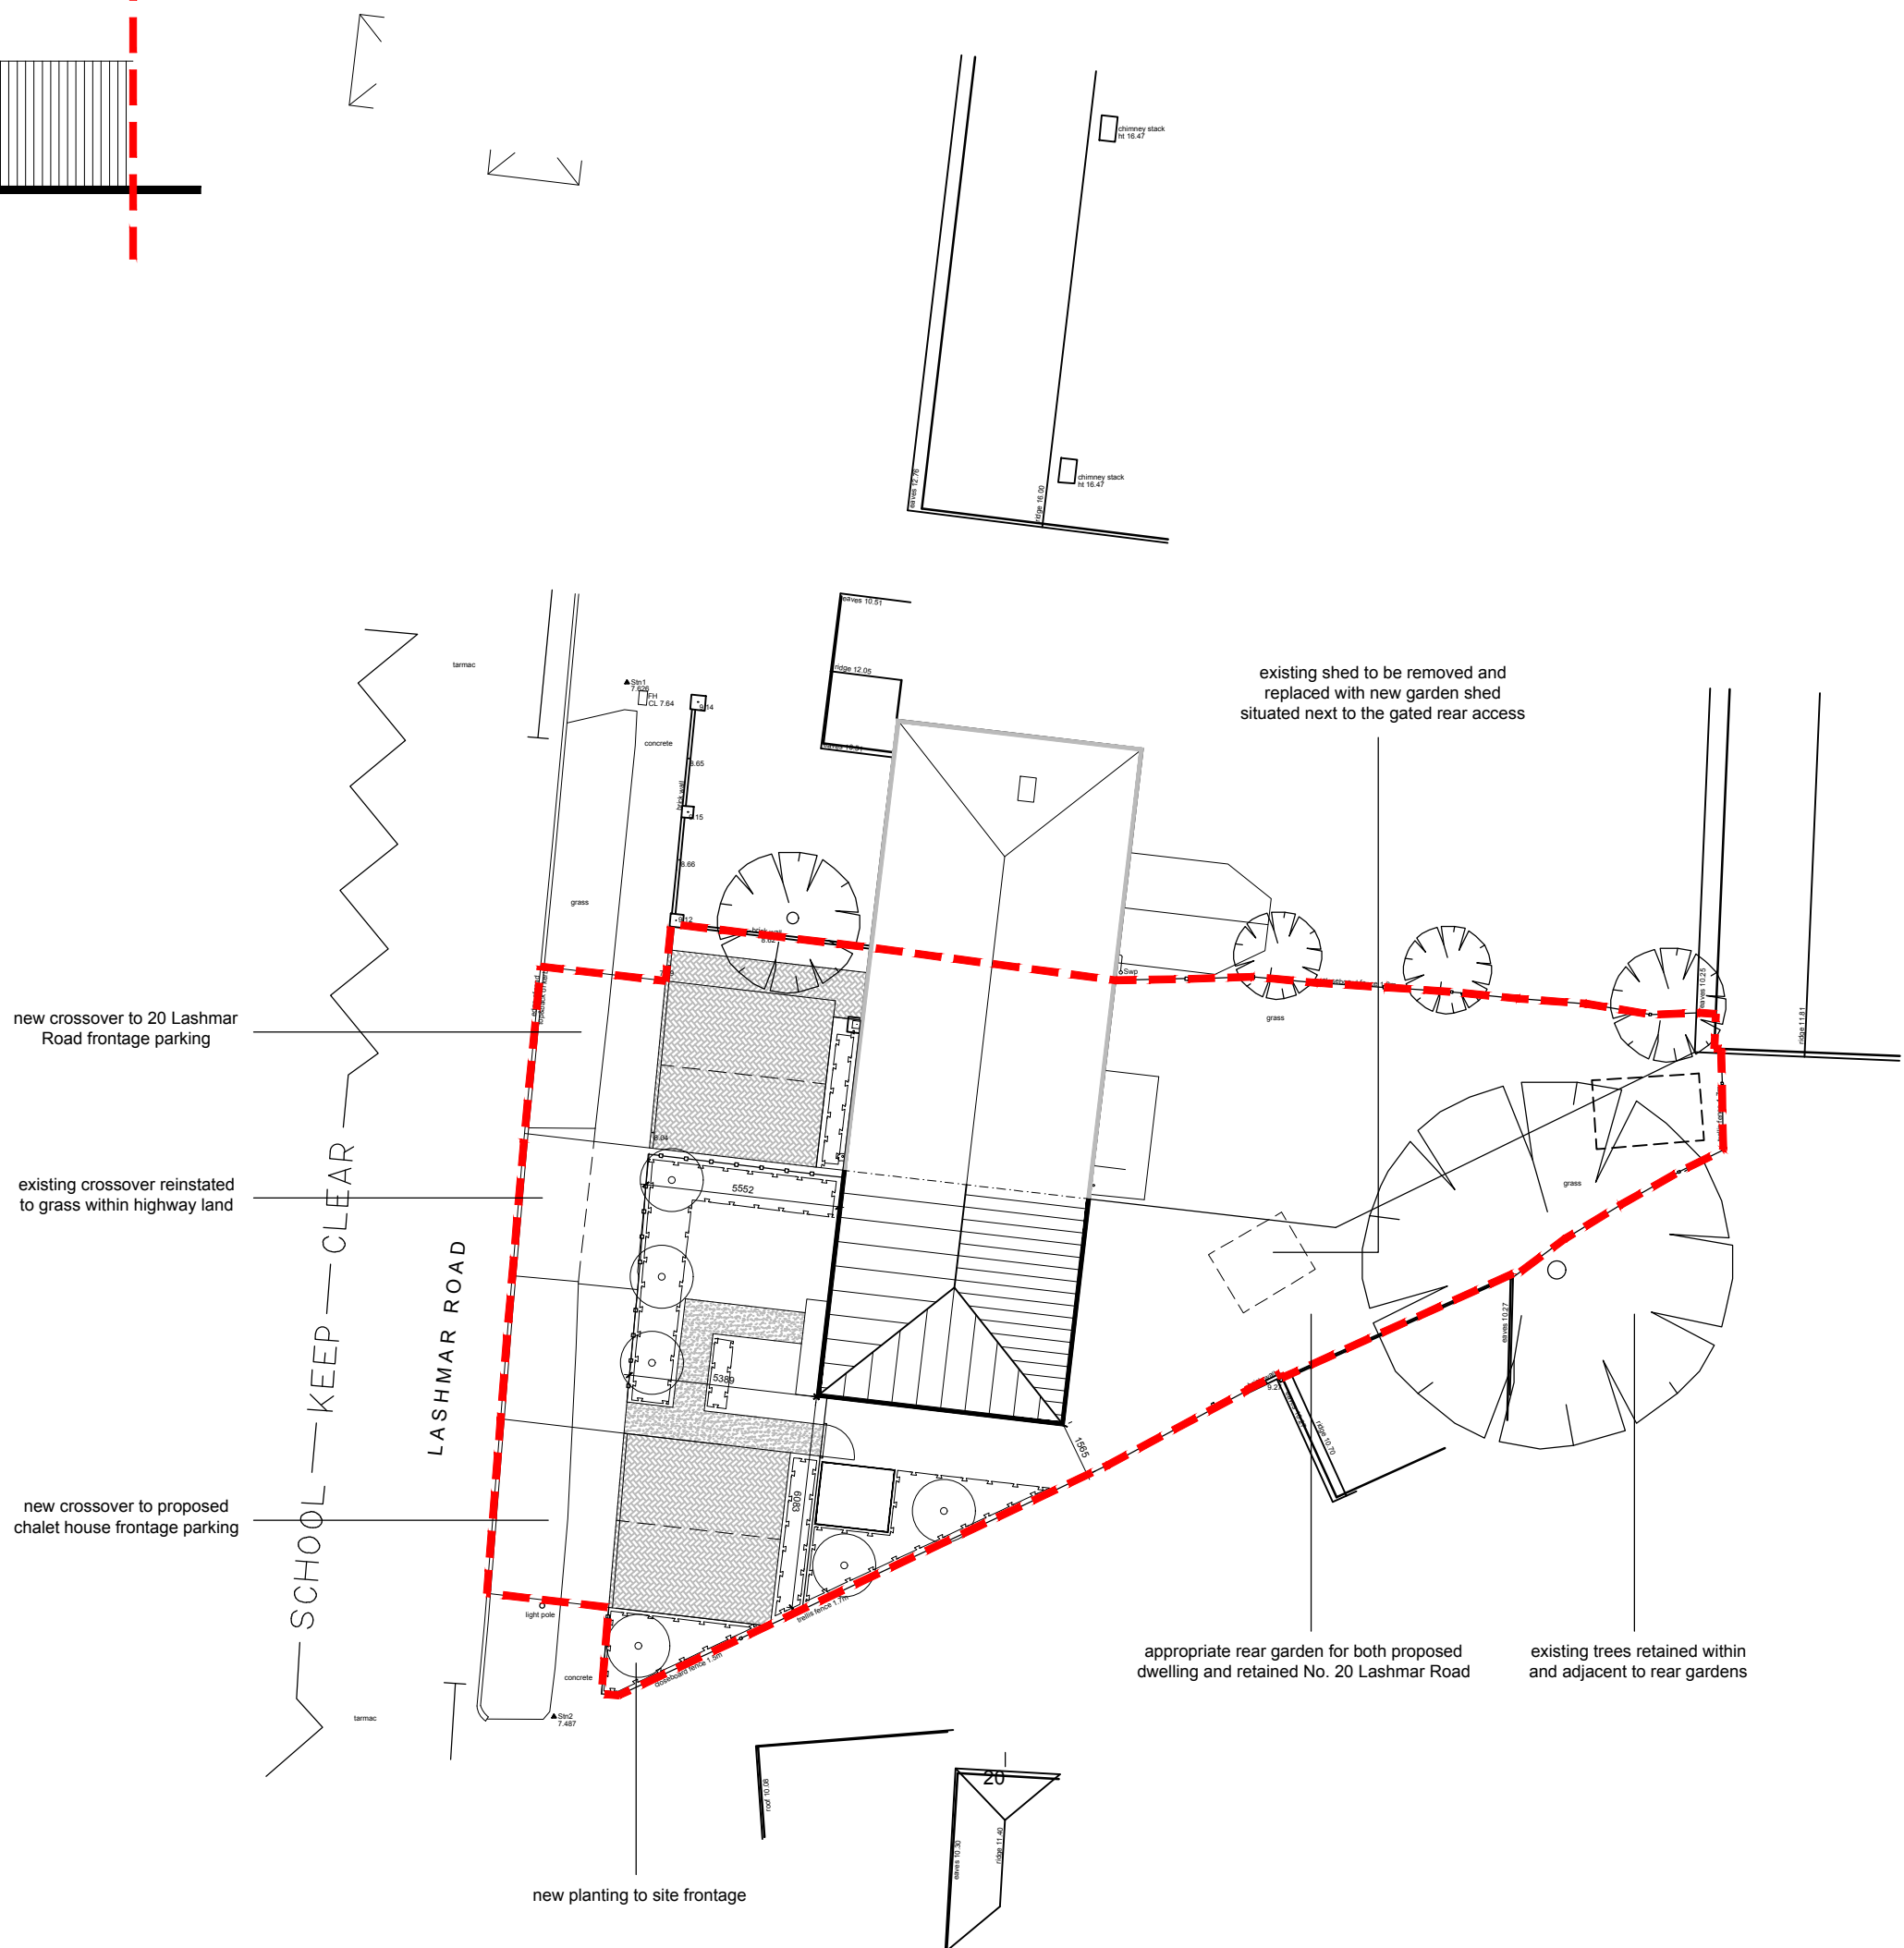


SITE PLAN

1:200 @ A1

metres 4 8 12 16

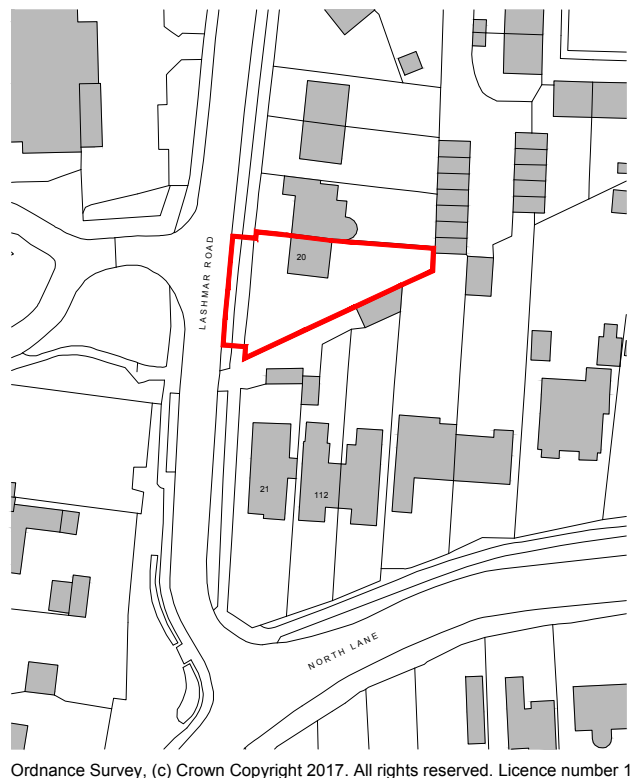

Ordnance Survey, (c) Crown Copyright 2017. All rights reserved. Licence number 100022432

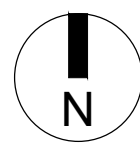

LOCATION PLAN

1:1250 @ A1

metres 20 40 60 80 100 120

Rev	Date	Revision Details	Dr	Ch
-----	------	------------------	----	----

ECE Architecture
www.ecearchitecture.com
London: 76 Great Suffolk Street, London, SE1 0BL
T 0207 928 2773 E london@ecearchitecture.com
Sussex: Brooklyn Chambers, 11 Goring Road, Worthing, West Sussex, BN12 4AP
T 01903 248777 E sussex@ecearchitecture.com
Bristol: Colston Tower, Colston Street, Bristol, BS1 4XE
T 0117 214 1101 E bristol@ecewestworks.com

Client's Name
Hamzah Karkar

Job Title
Plot at 20 Lashmar Road, East Preston, West Sussex

Drawing Title
Proposed End of Terrace House Site Plan, Floor Plans and Elevations

Scale
SCALE VARIES

Drawn
LT

Checked
AK

Date
11.12.18

Job No
MP/EP/FB

Drawing No
010

Rev
-

Status
APPROVAL

CAD Plot date: 11/12/2018 - 18:01:01 019 08 17 lashmar road n202.dwg