


NOTES

DO NOT SCALE OFF THIS DRAWING EXCEPT FOR PLANNING PURPOSES
ALL DIMENSIONS SHOULD BE CHECKED ON SITE PRIOR TO COMMENCEMENT OF WORK
ALL GOODS MATERIALS AND WORKMANSHIP MUST CONFORM WITH CURRENT BUILDING REGULATIONS, BRITISH STANDARDS AND RELEVANT LOCAL AUTHORITY REQUIREMENTS
COPYRIGHT OF THIS DRAWING IS RETAINED BY GARRY MOUNT CHARTERED ARCHITECTURAL TECHNOLOGIST AND IT MUST NOT BE REPRODUCED WITHOUT WRITTEN CONSENT

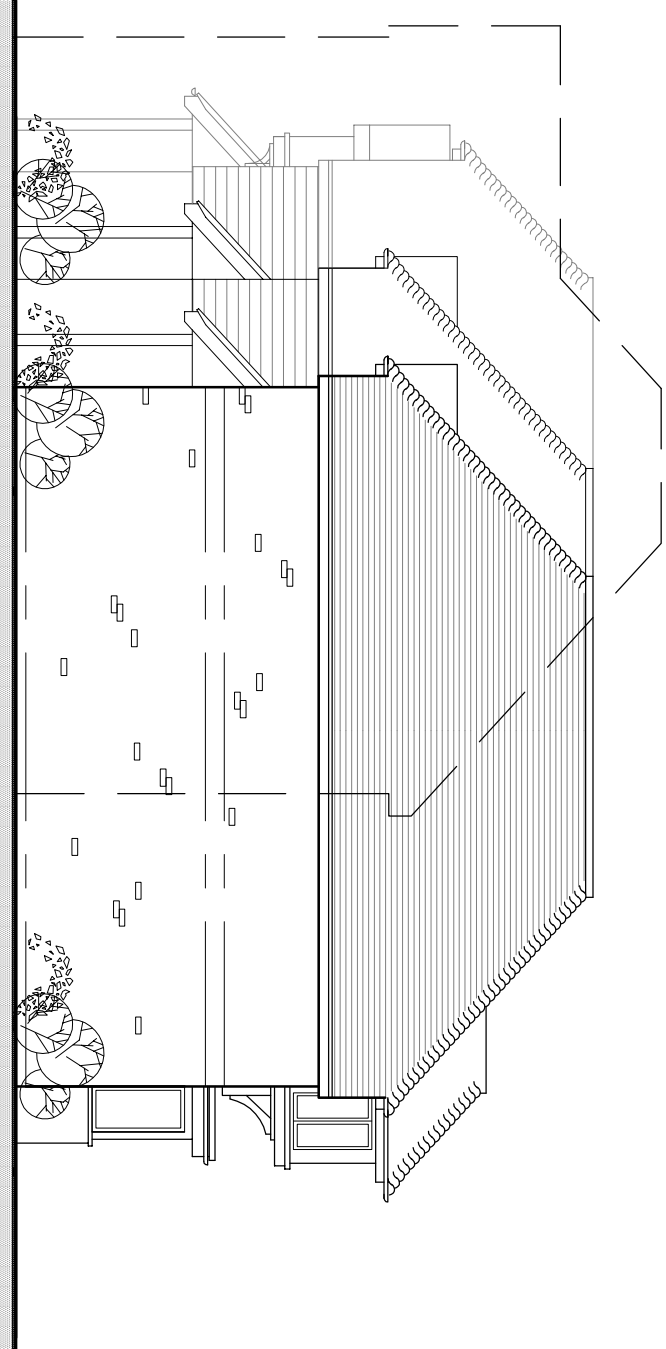


South Elevation (front)




East Elevation


- External Materials**
- Roof**
Roof clad with plain clay tiles with
burrhead tiles to hips
- Walls**
Walls constructed with red/brick
Walls located on elevations walls
clad at first floor level with three cement
boarding
- Joinery**
Doors and windows to be either white UPVC
or painted timber. Boards to be either white
painted timber or painted timber

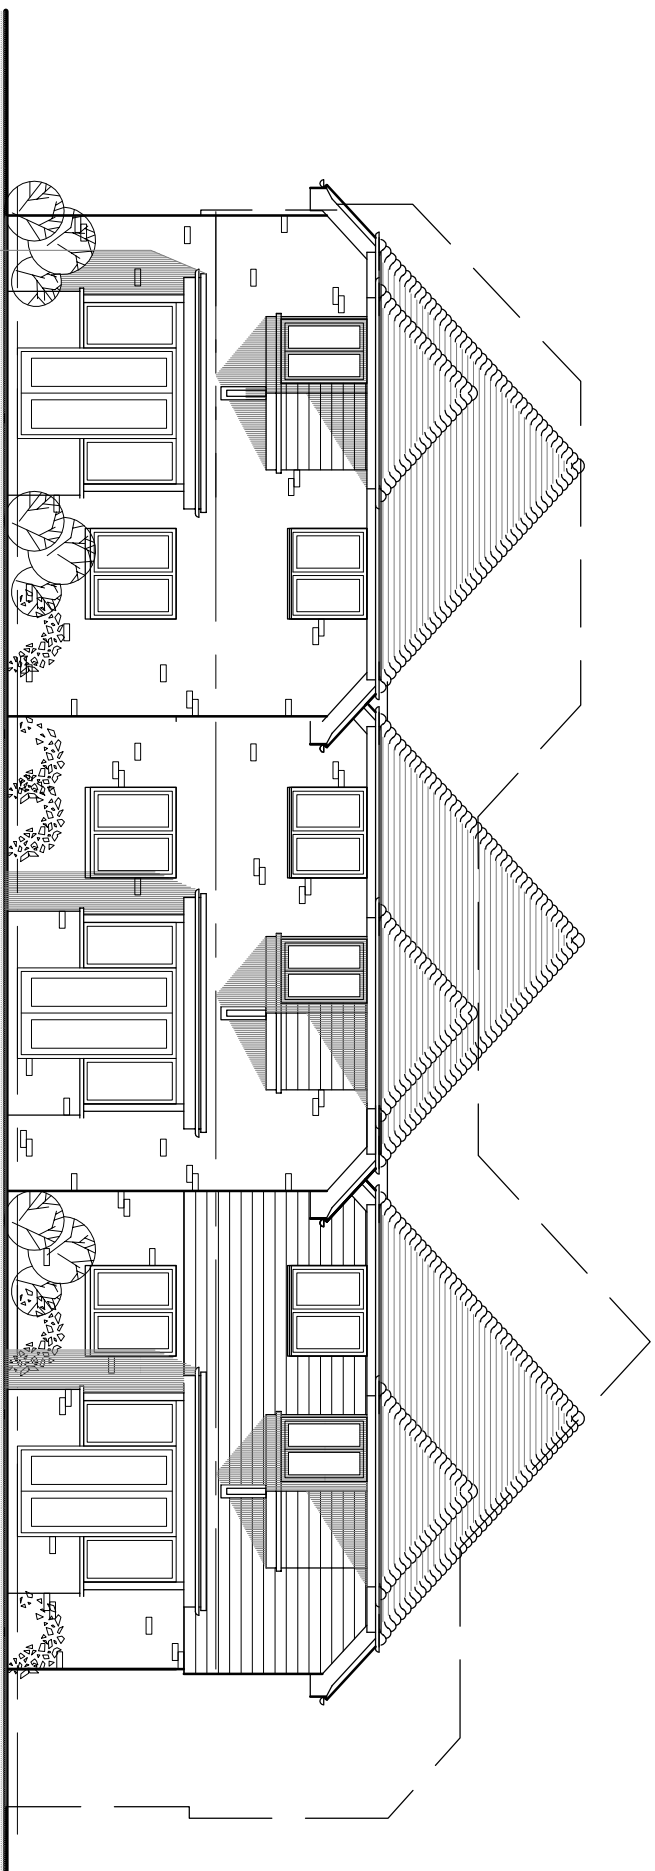


North Elevation

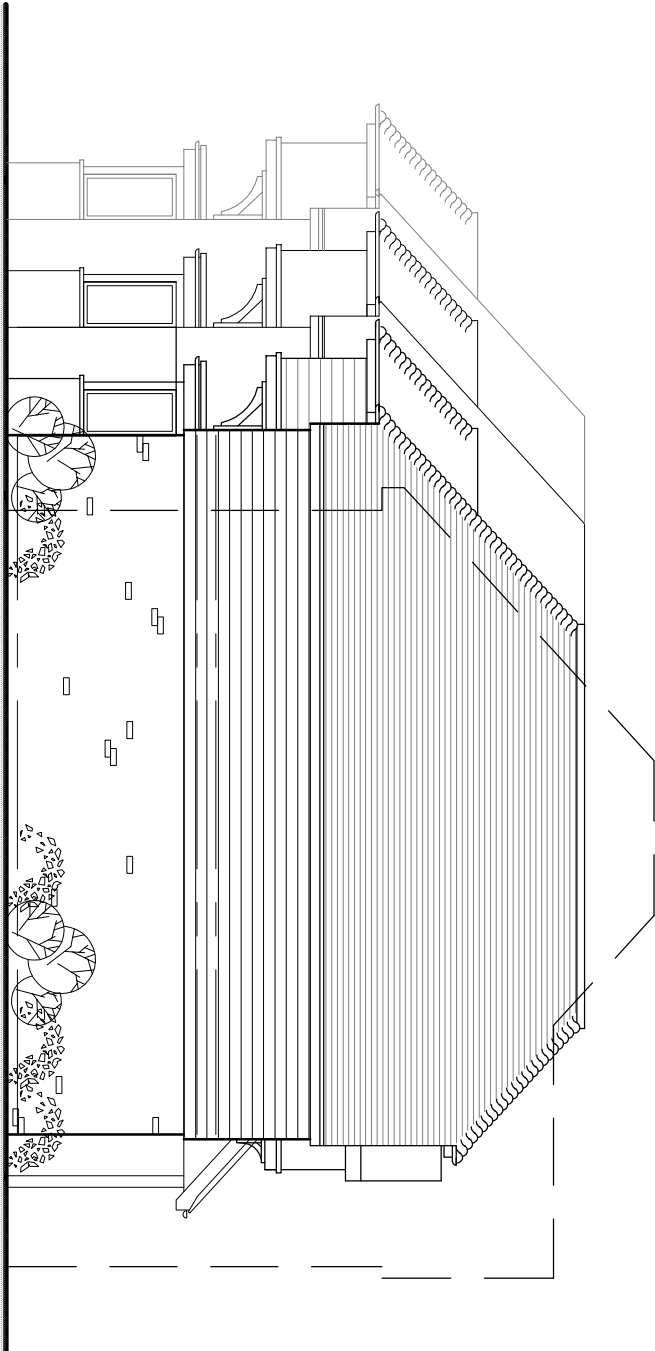


West Elevation

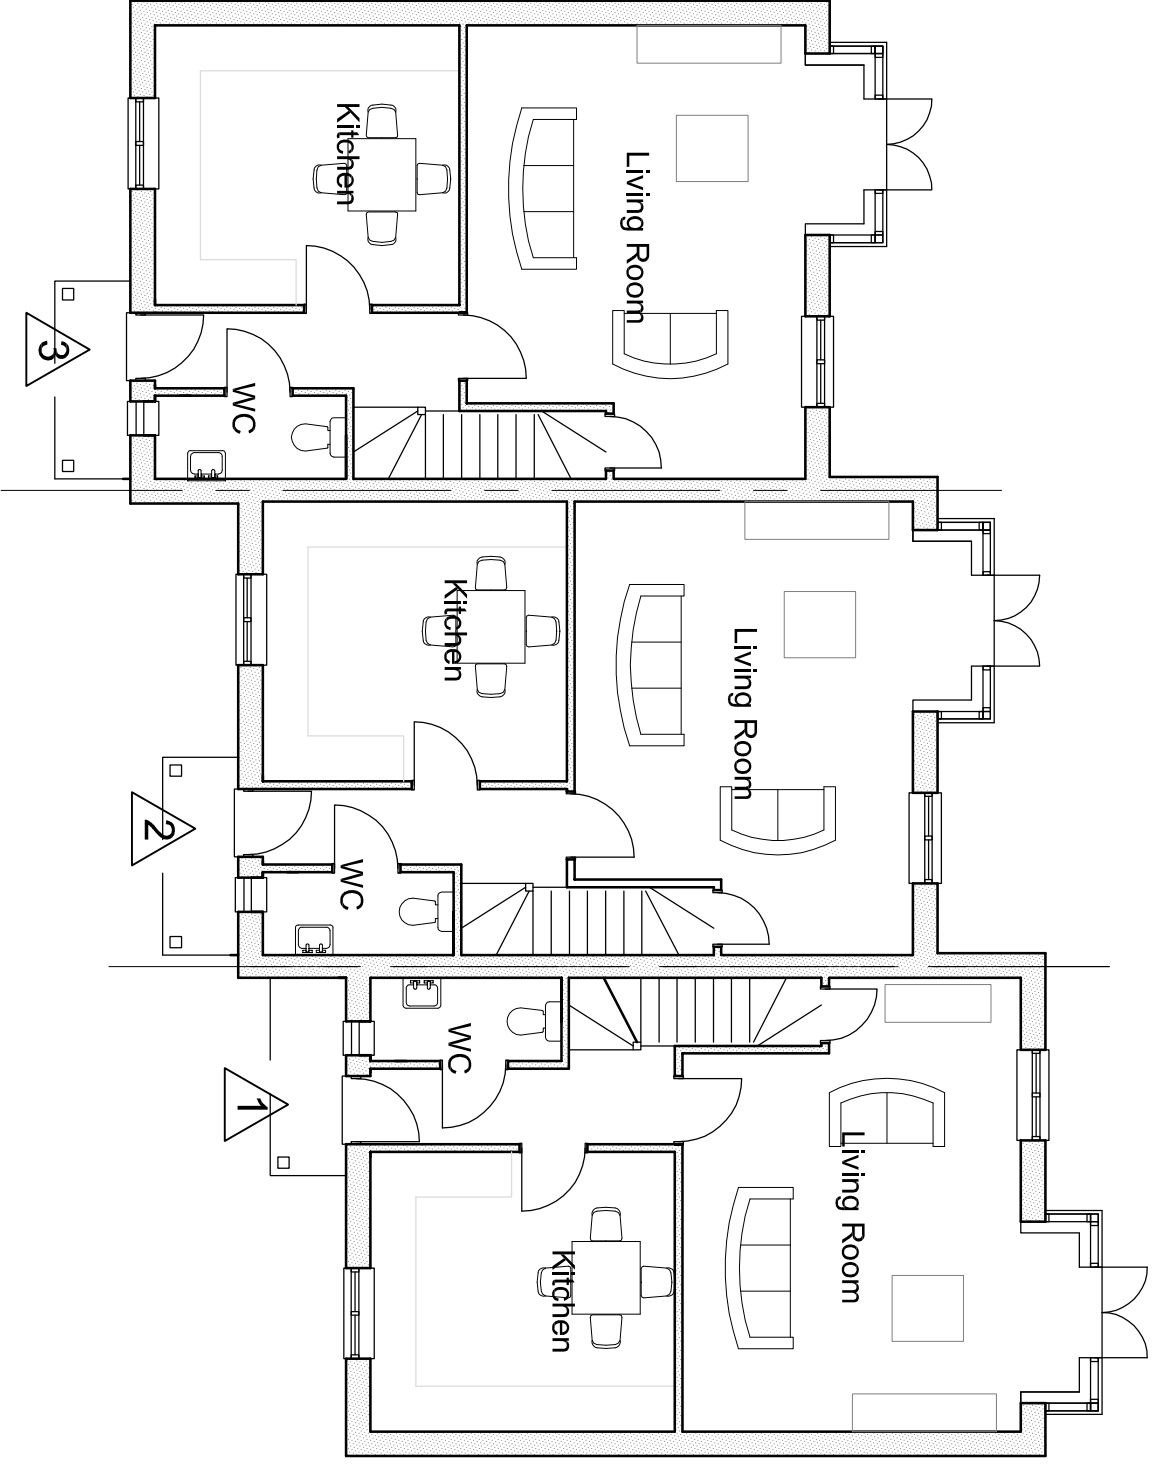


Ground Floor

 

Scale 1:100 @ A1

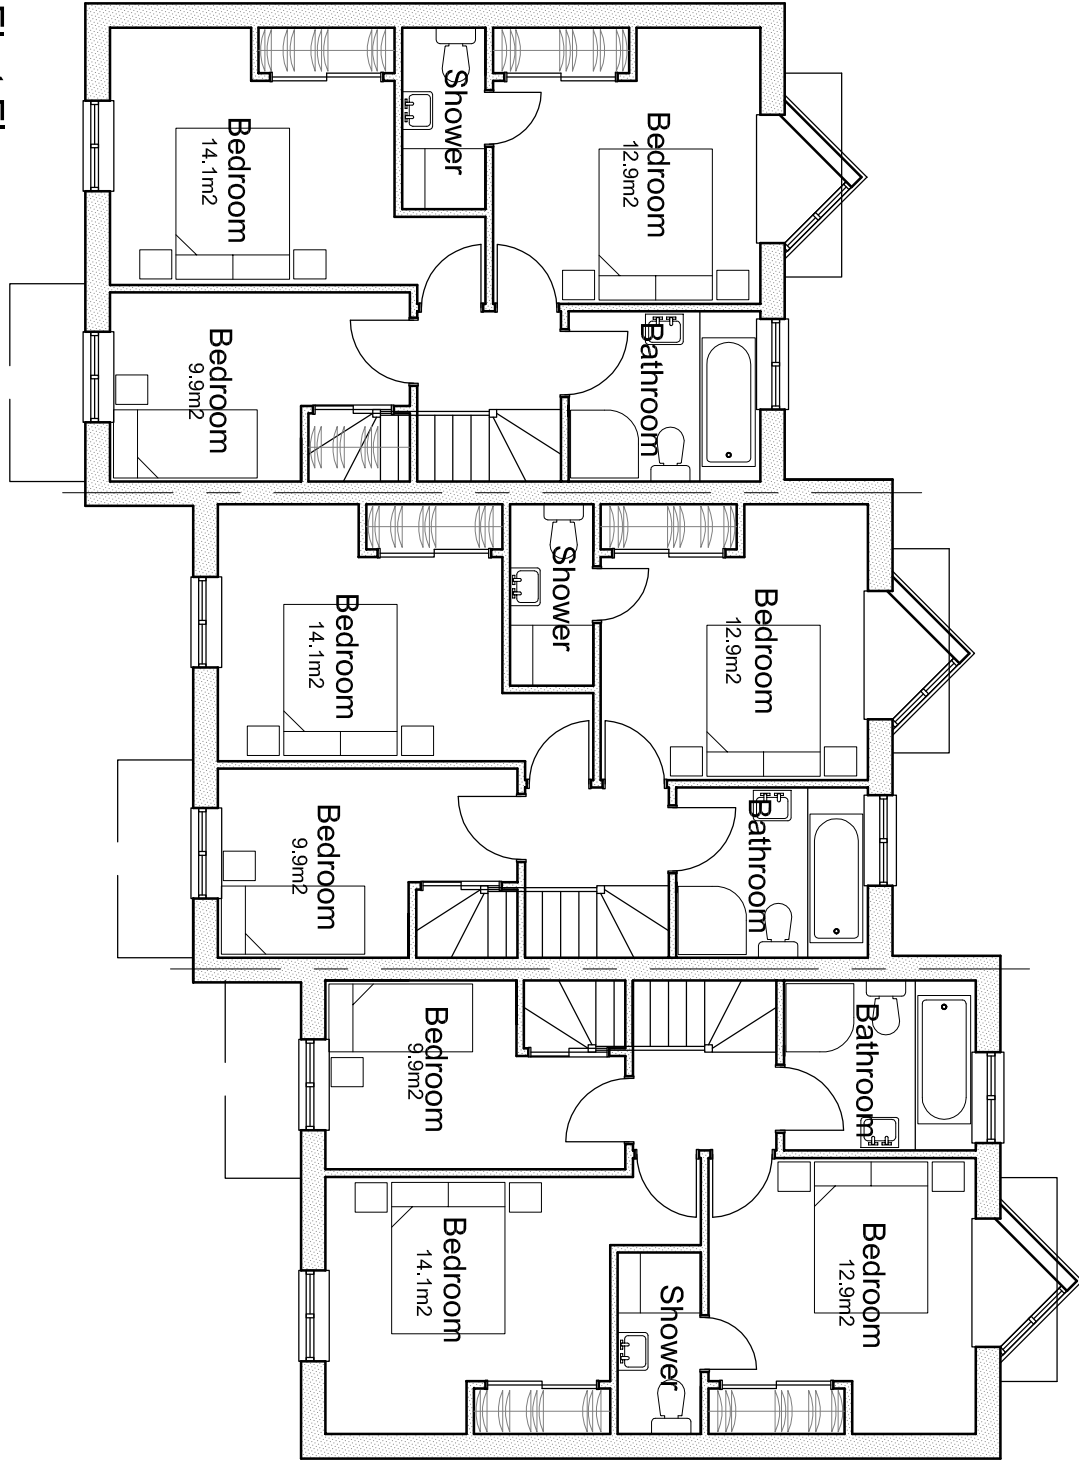

First Floor

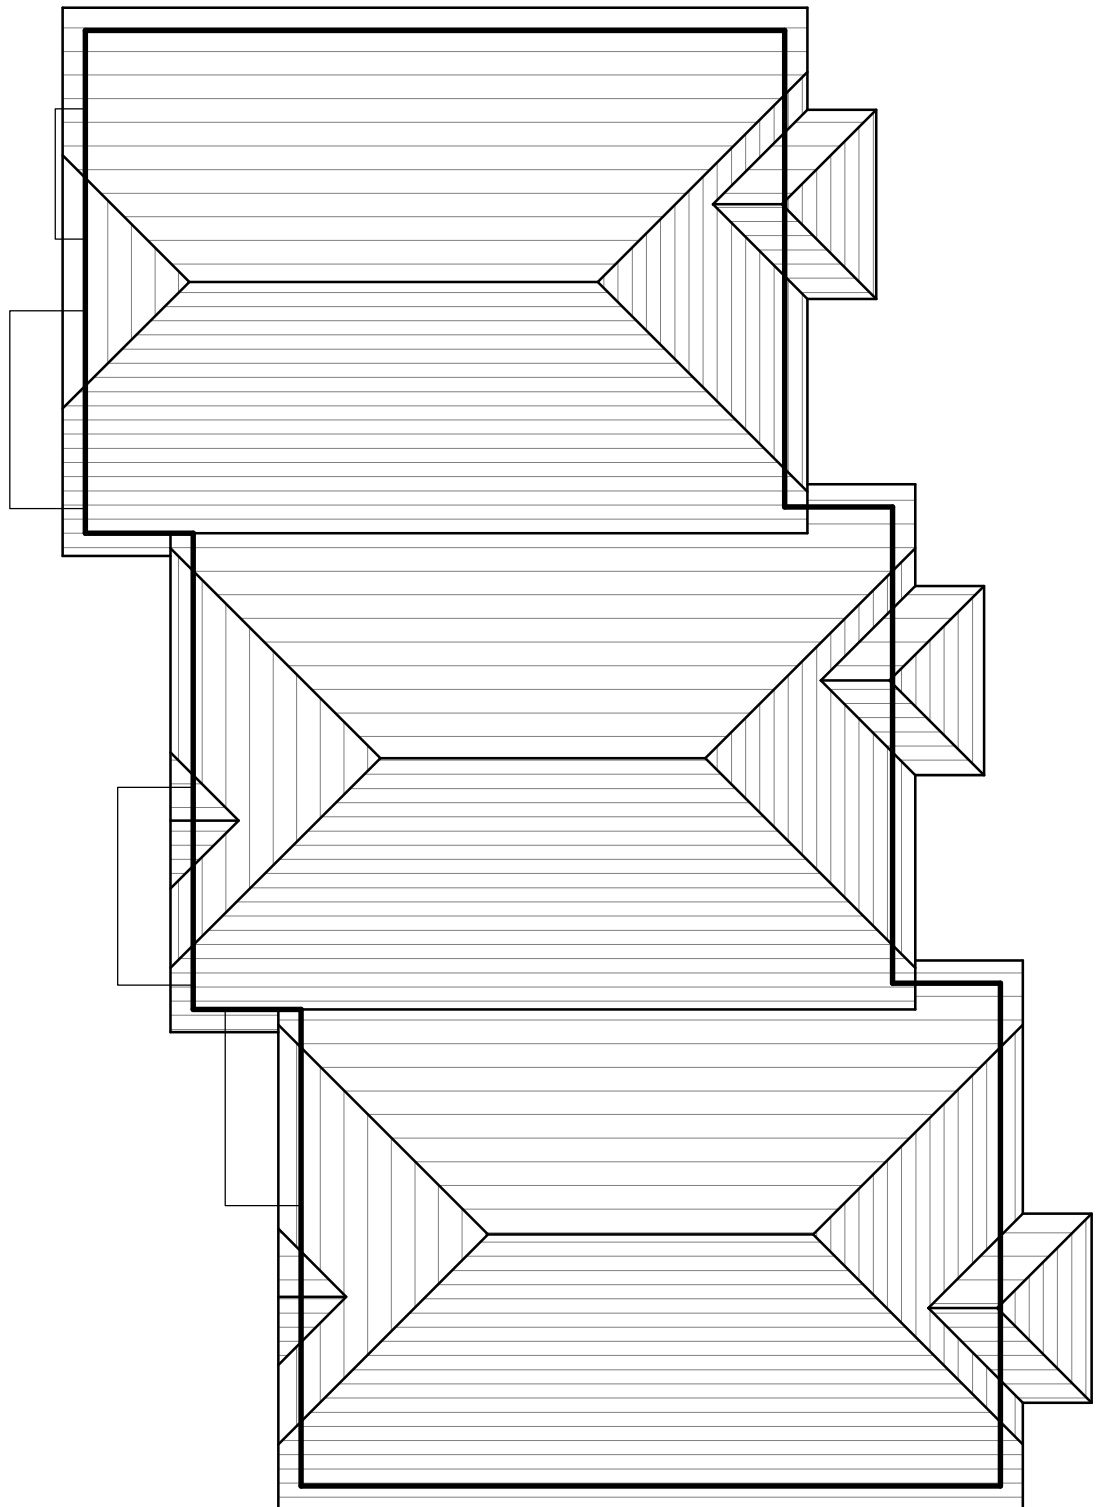

DRAWING TITLE
Proposed Floor Plans and Elevations

DATE	SCALE	DRAWN BY
------	-------	----------

Nov 2018 1:100 @ A1

CHECKED BY

JOB NO.	DRAWING NO.	REVISION
1804	2.02	

Garry Mount MCIAAT
Chartered Architectural Technologist

34 Perry Lane
Polegate
West Sussex
PO19 6DY
Tel : 07951 332812 email : garmount@gmail.com