

NOTES

DO NOT SCALE OFF THIS DRAWING EXCEPT FOR PLANNING PURPOSES
ALL DIMENSIONS SHOULD CHECKED ON SITE PRIOR TO COMMENCEMENT OF WORK
ALL GOODS MATERIALS AND WORKMANSHIP MUST CONFORM WITH CURRENT BUILDING REGULATIONS, BRITISH STANDARDS AND CODES OF PRACTICE
COPYRIGHT OF THIS DRAWING IS RETAINED BY GARRY MOUNT CHARTERED ARCHITECTURAL TECHNOLOGIST AND IT MUST NOT BE REPRODUCED WITHOUT WRITTEN CONSENT

REV	DATE	BY	AMENDMENT



CLIENT
Dearden Homes

JOB TITLE
Proposed development at
Beechlands Close, East Preston

DRAWING TITLE Site Plan as Existing		
DATE	SCALE	DRAWN BY
Nov 2018		CHECKED BY

JOB NO.	DRAWING NO.	REVISION
1804	2.03	

Garry Mount MCIAT
Chartered Architectural Technologist
34 Penny Acre
Chichester
West Sussex
PO19 6DY
Tel : 07951 332812 email : garrymount@gmail.com

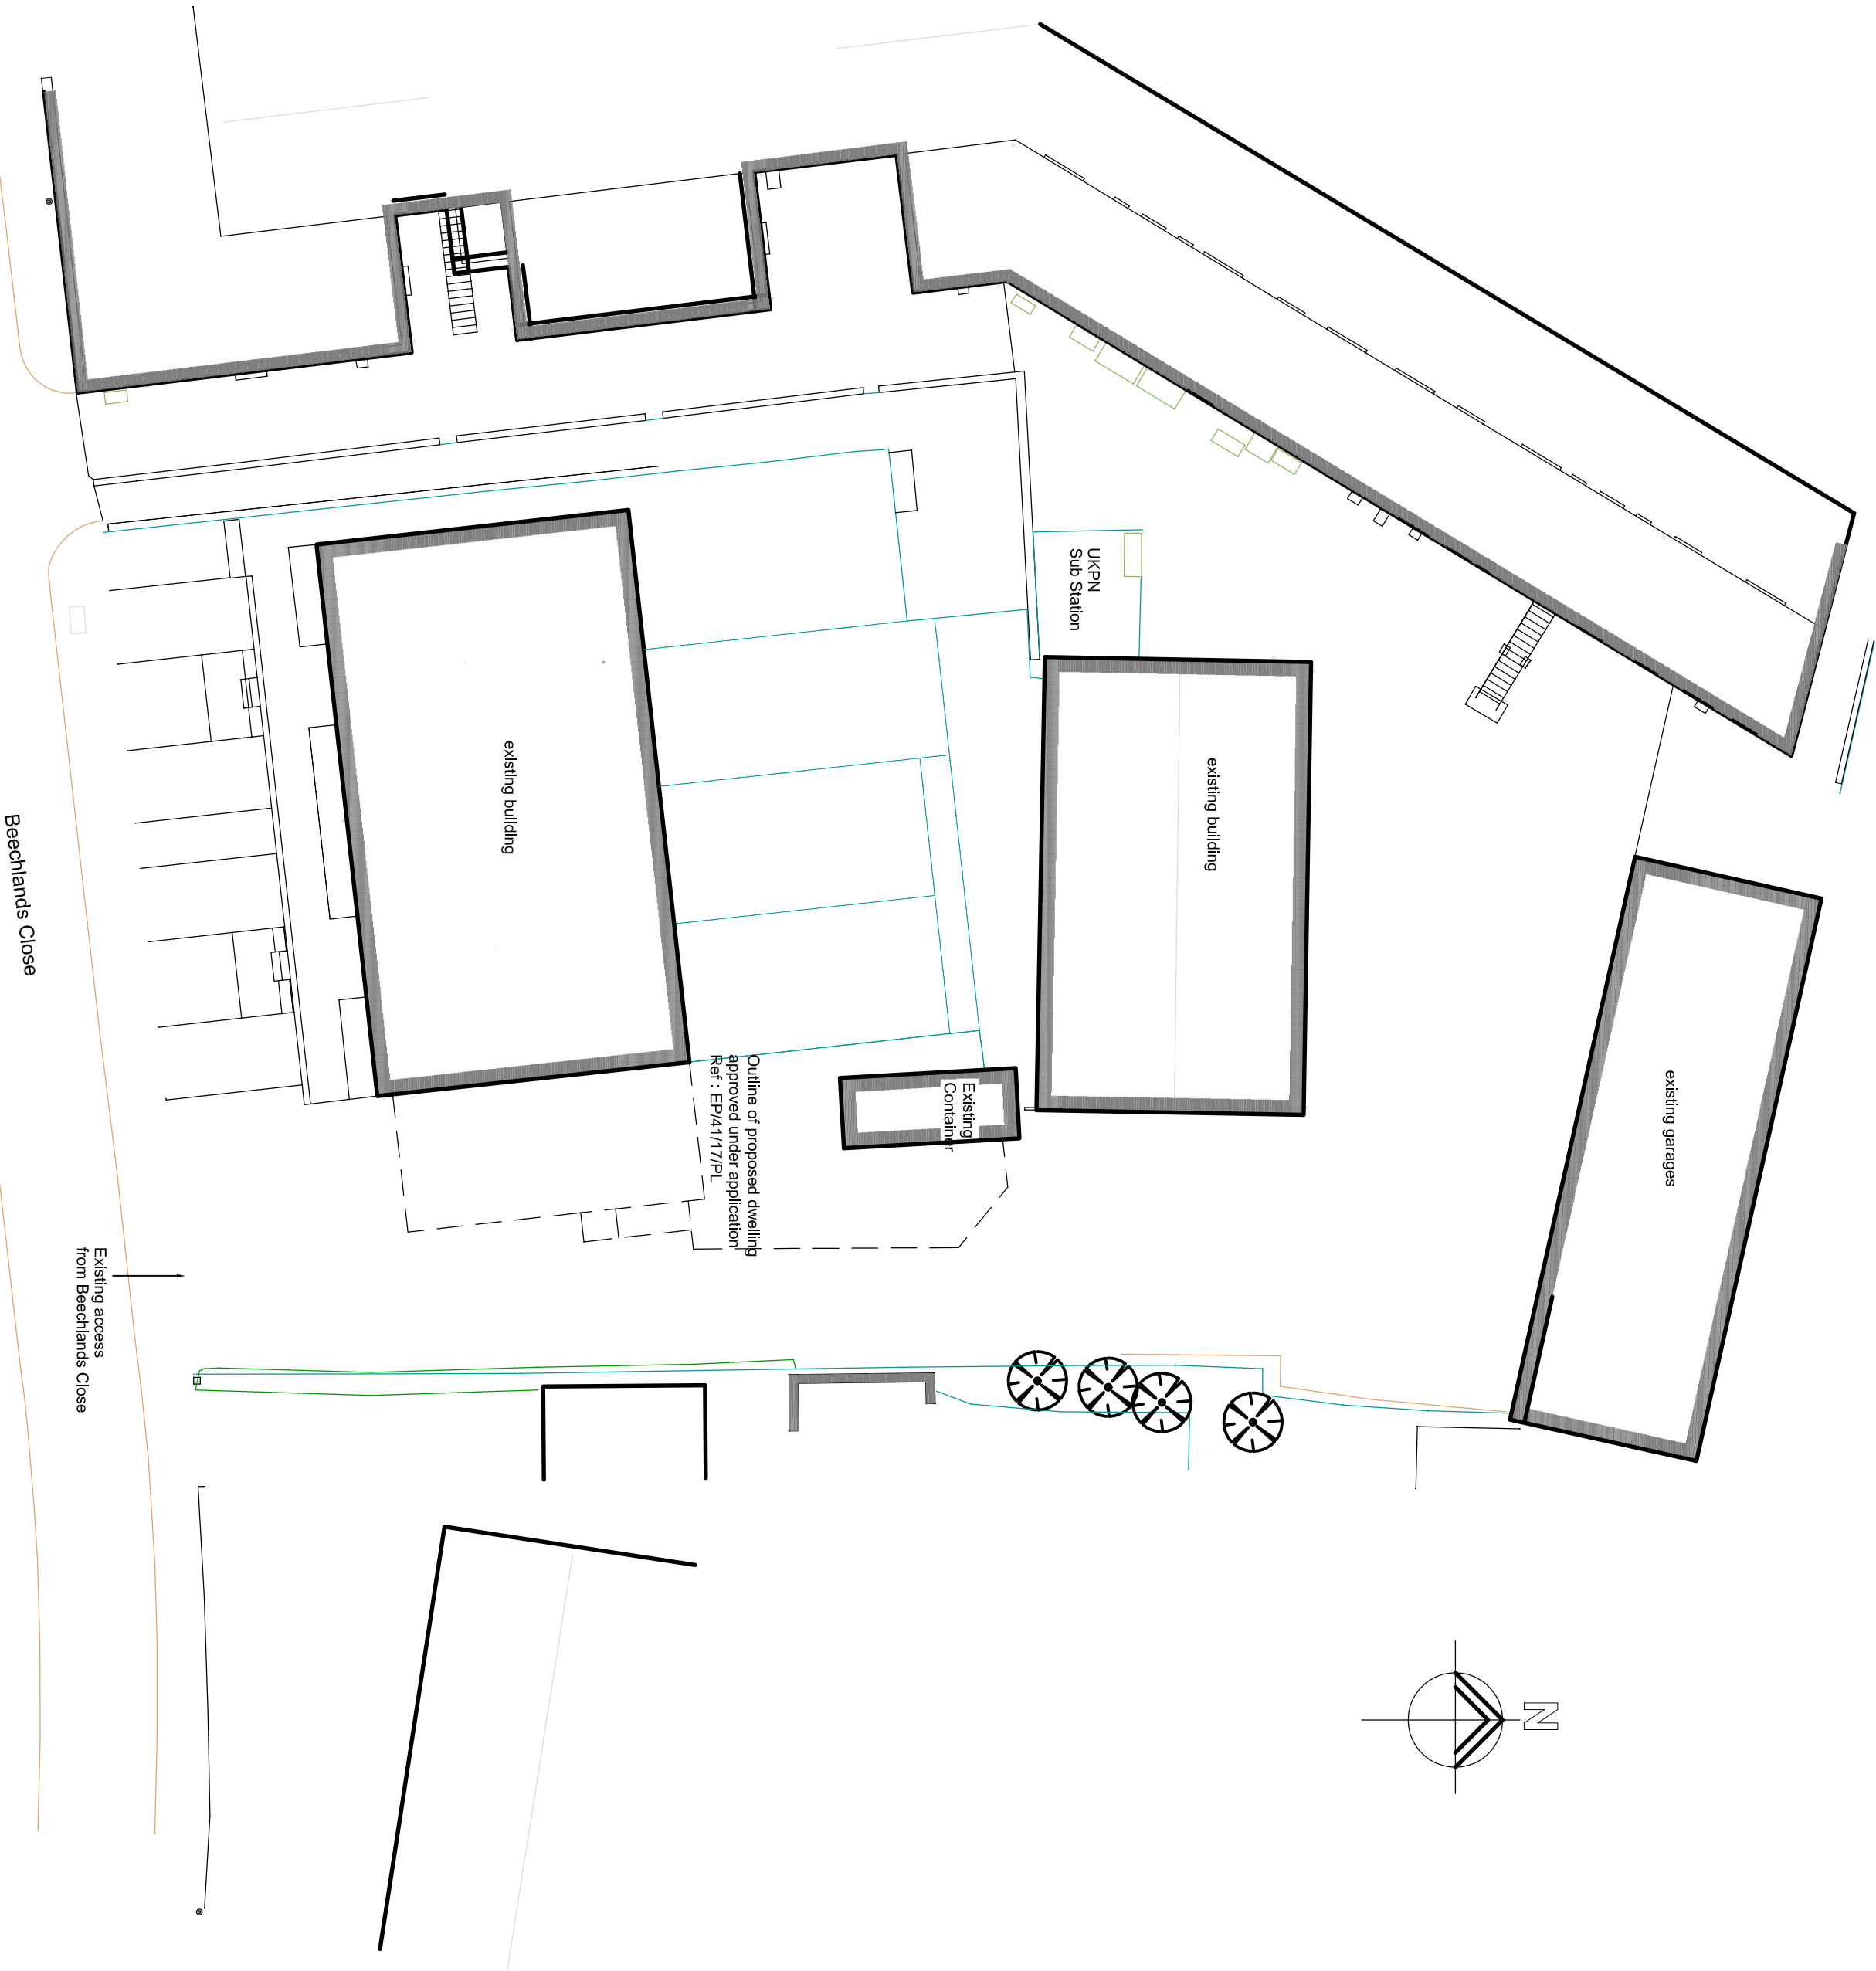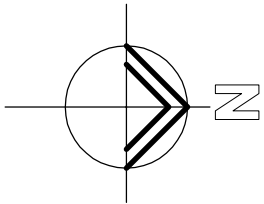

Existing Site Plan
scale 1:200 @ A2