




NOTES
DO NOT SCALE OFF THIS DRAWING.
CHECK ALL DIMENSIONS ON SITE BEFORE ANY WORK IS COMMENCED.
ALL GOODS MATERIALS AND WORKMANSHIP MUST CONFORM WITH CURRENT BUILDING REGULATIONS, BRITISH STANDARDS AND CODES OF PRACTICE.
COPYRIGHT OF THIS DRAWING IS RETAINED BY THE ARCHITECT AND IT MUST NOT BE REPRODUCED WITHOUT WRITTEN CONSENT.

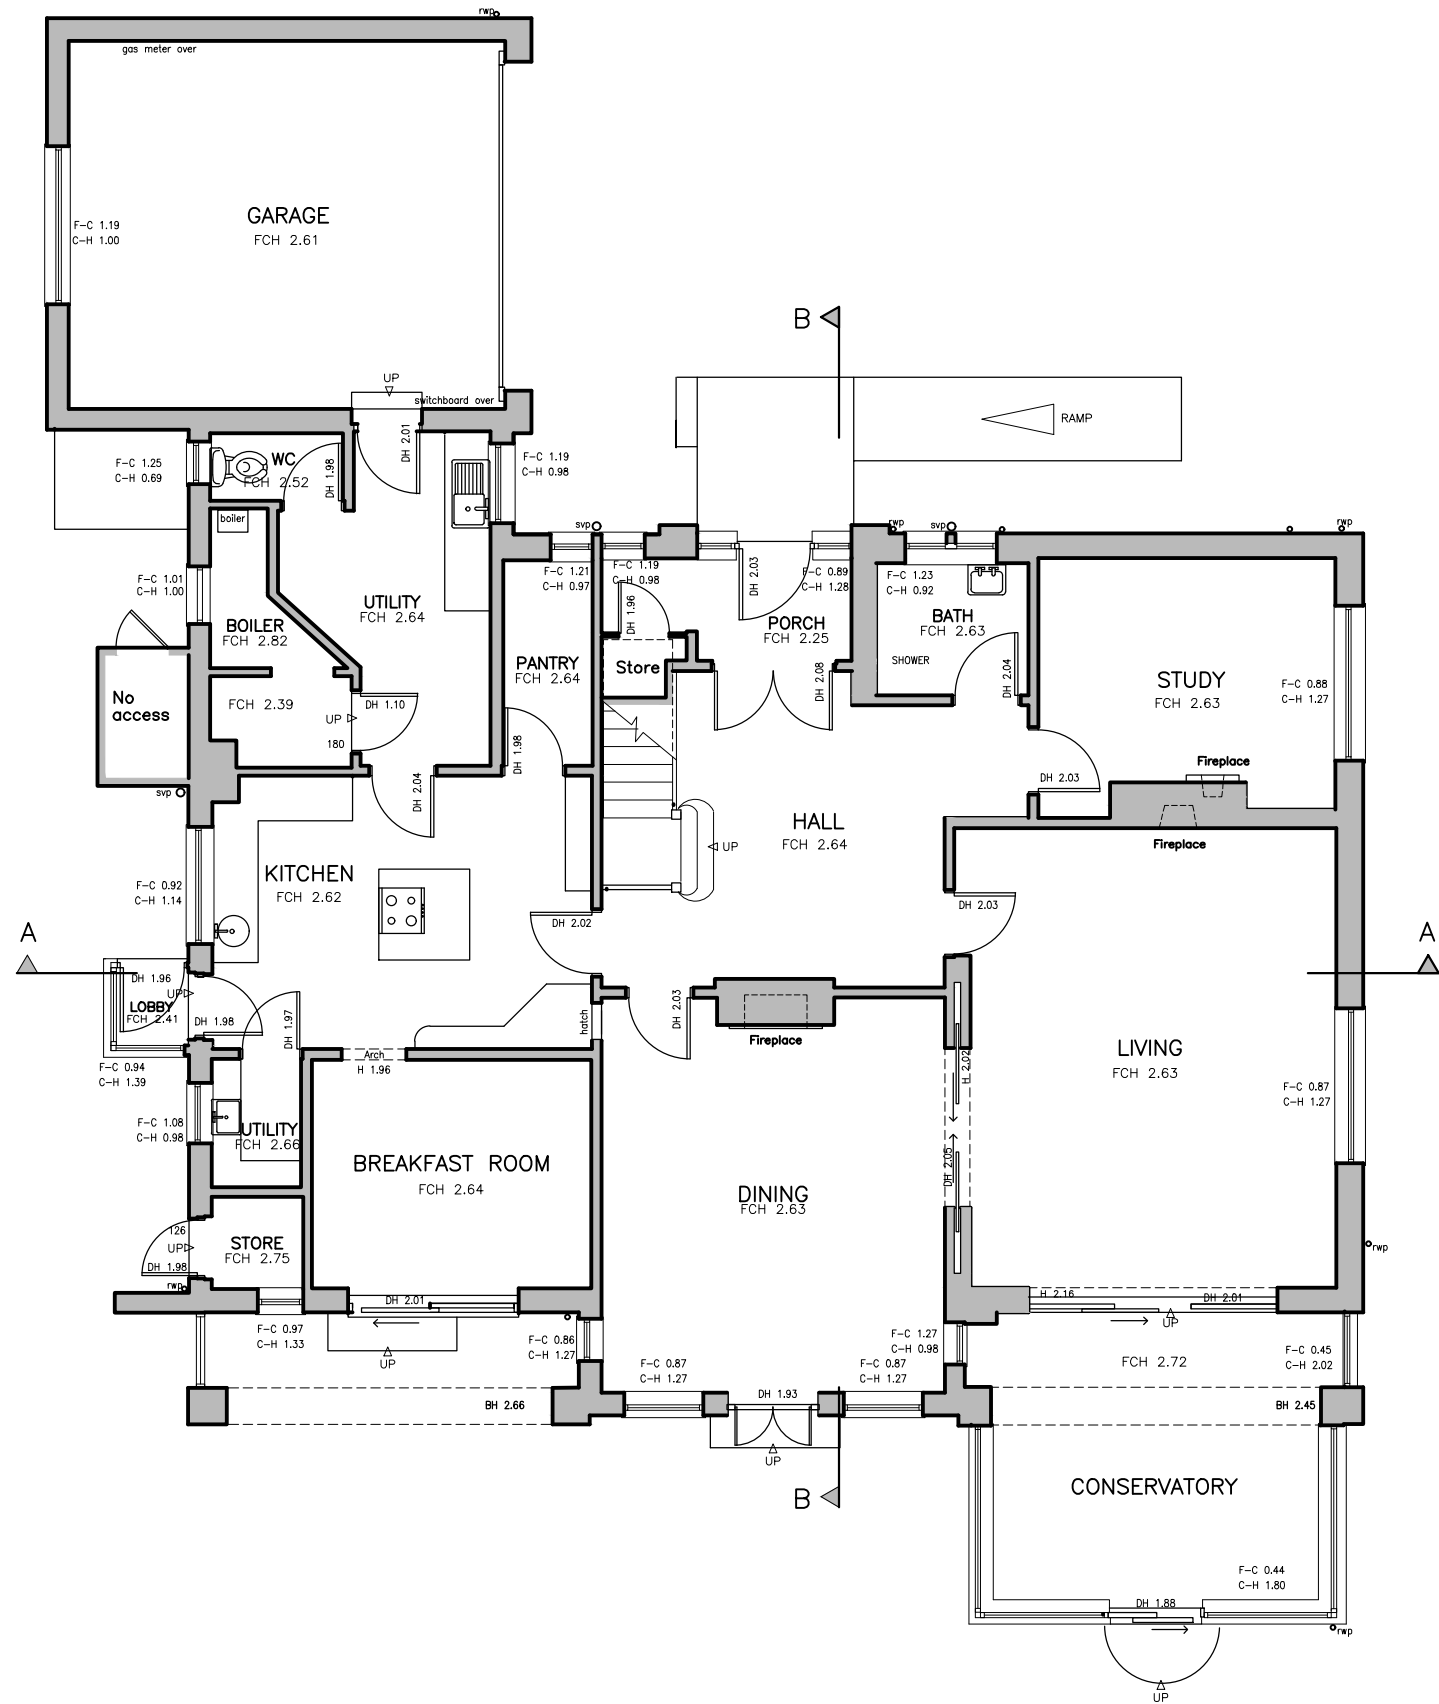


EXISTING GROUND FLOOR PLAN

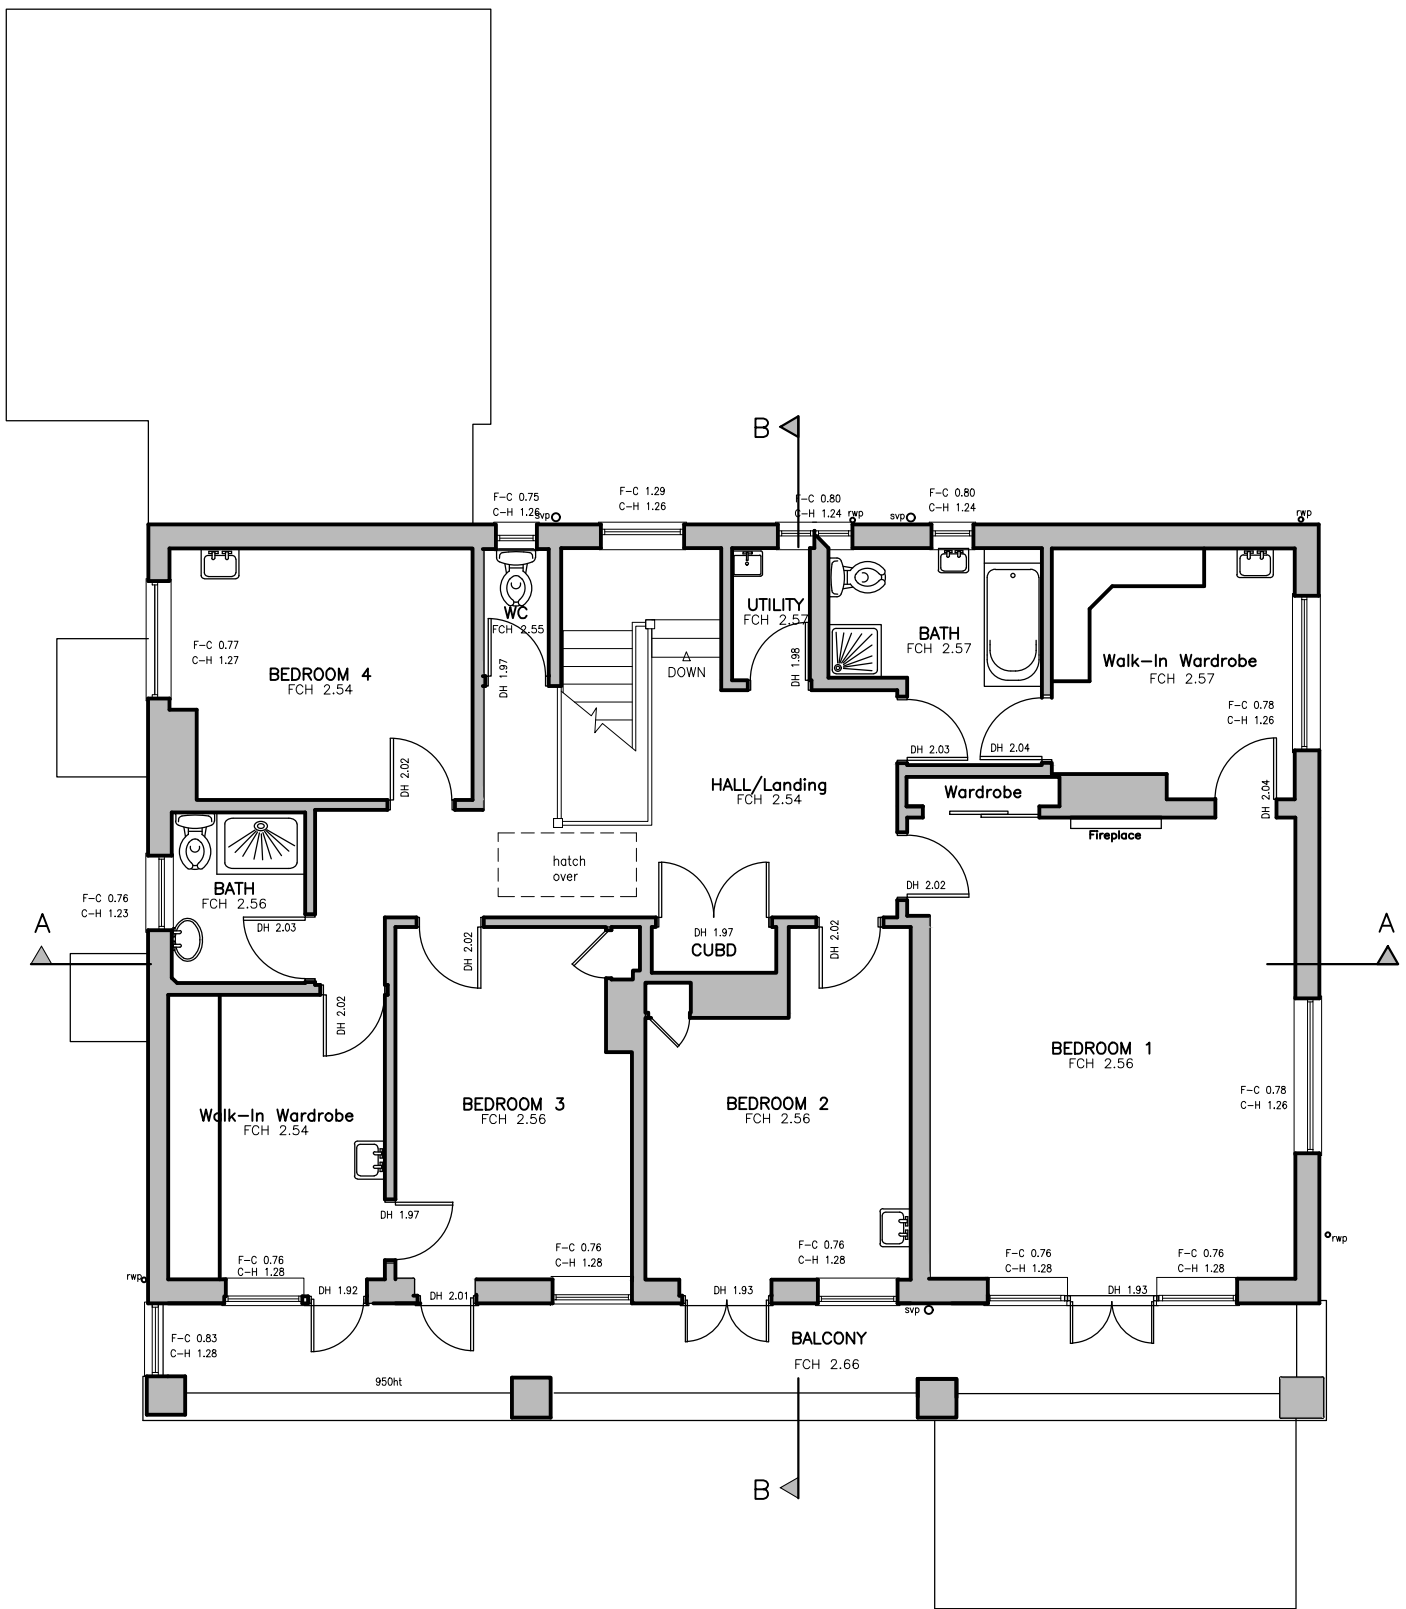

EXISTING FIRST FLOOR PLAN

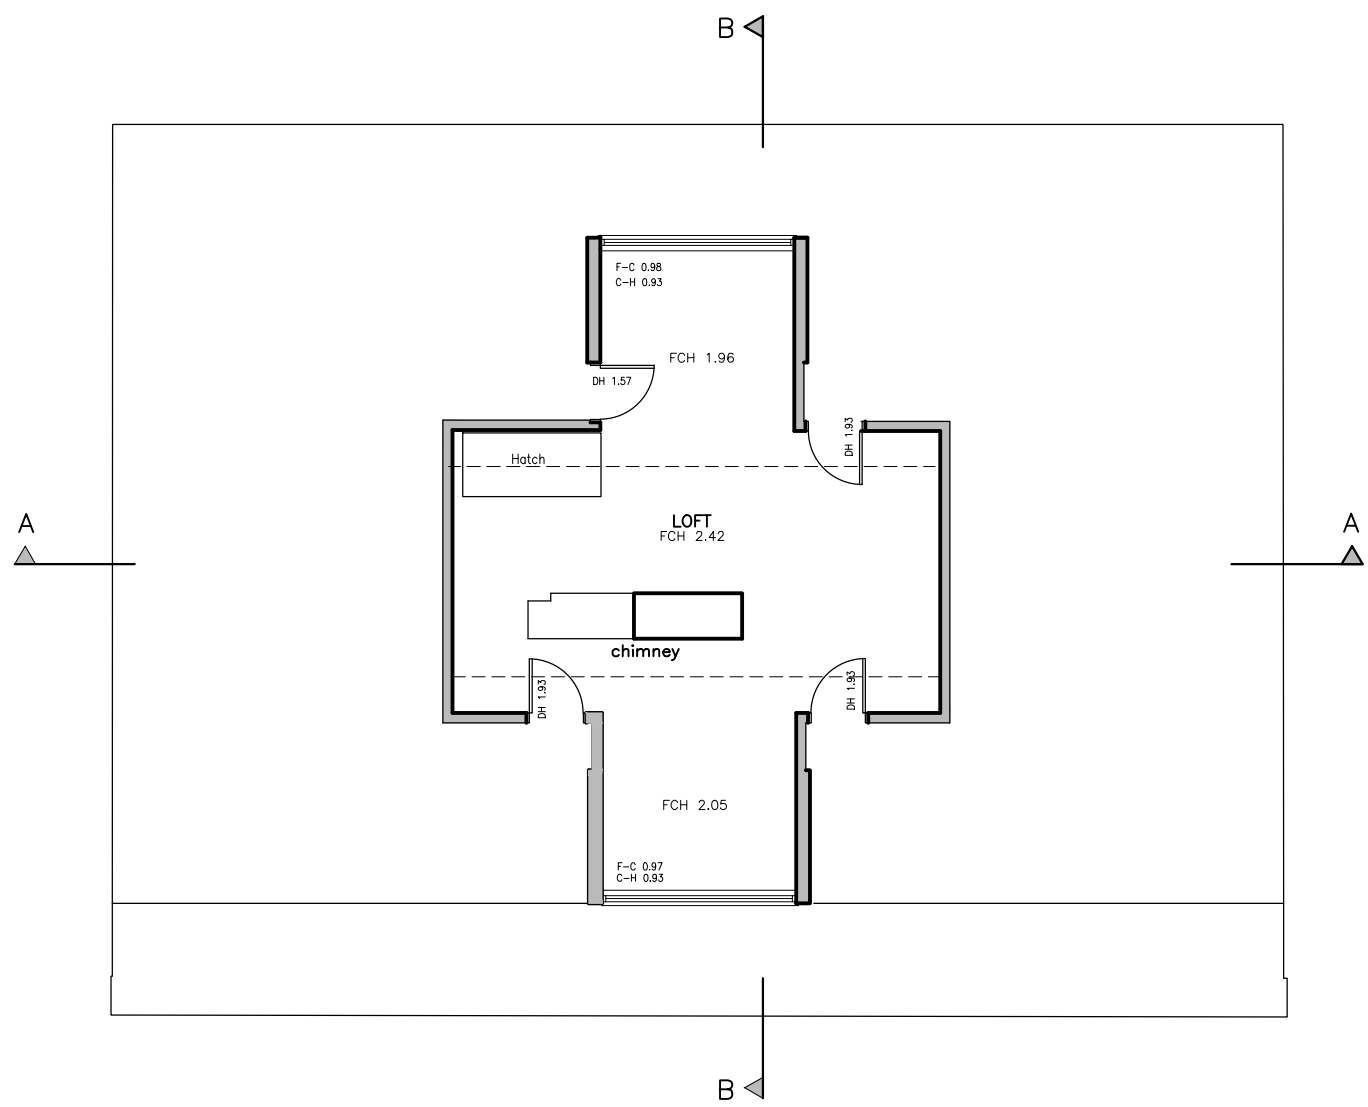

EXISTING LOFT/SECOND FLOOR PLAN

 

SCALE 1:100

REV	DATE	BY	AMENDMENT
-----	------	----	-----------



folkes architects

THE DESIGN STUDIO

94 High Street

Seymour

West Sussex

BN144 3RD

t. 01903 866629

f. 01903 816496

info@folkesarchitects.co.uk

CLIENT
Mark Nicholls

JOB TITLE
1 Tamarisk Way
East Preston
BN16 2TF

DRAWING TITLE
Existing Floor Plans
PLANNING ISSUE

DATE	SCALE	DRAWN BY
15.02.18	1:100	DJ
		CHECKED BY
		MF

JOB NO.	DRAWING NO.	REVISION
18006	1.02	