



NORTH ELEVATION




WEST ELEVATION




SOUTH ELEVATION




EAST ELEVATION

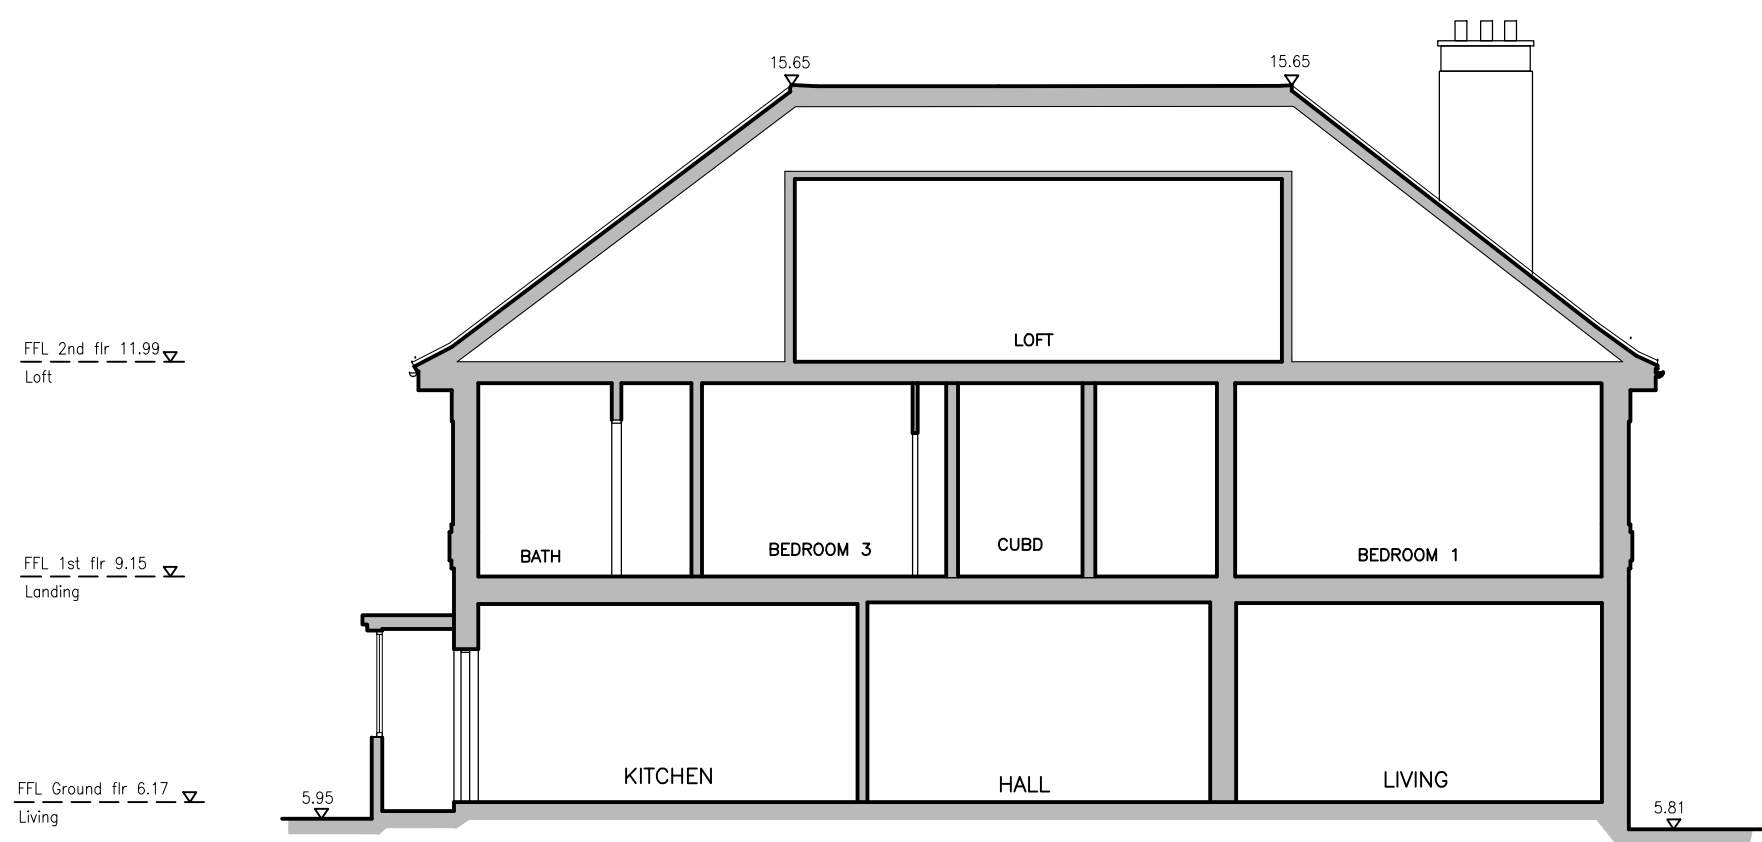

SECTION A-A

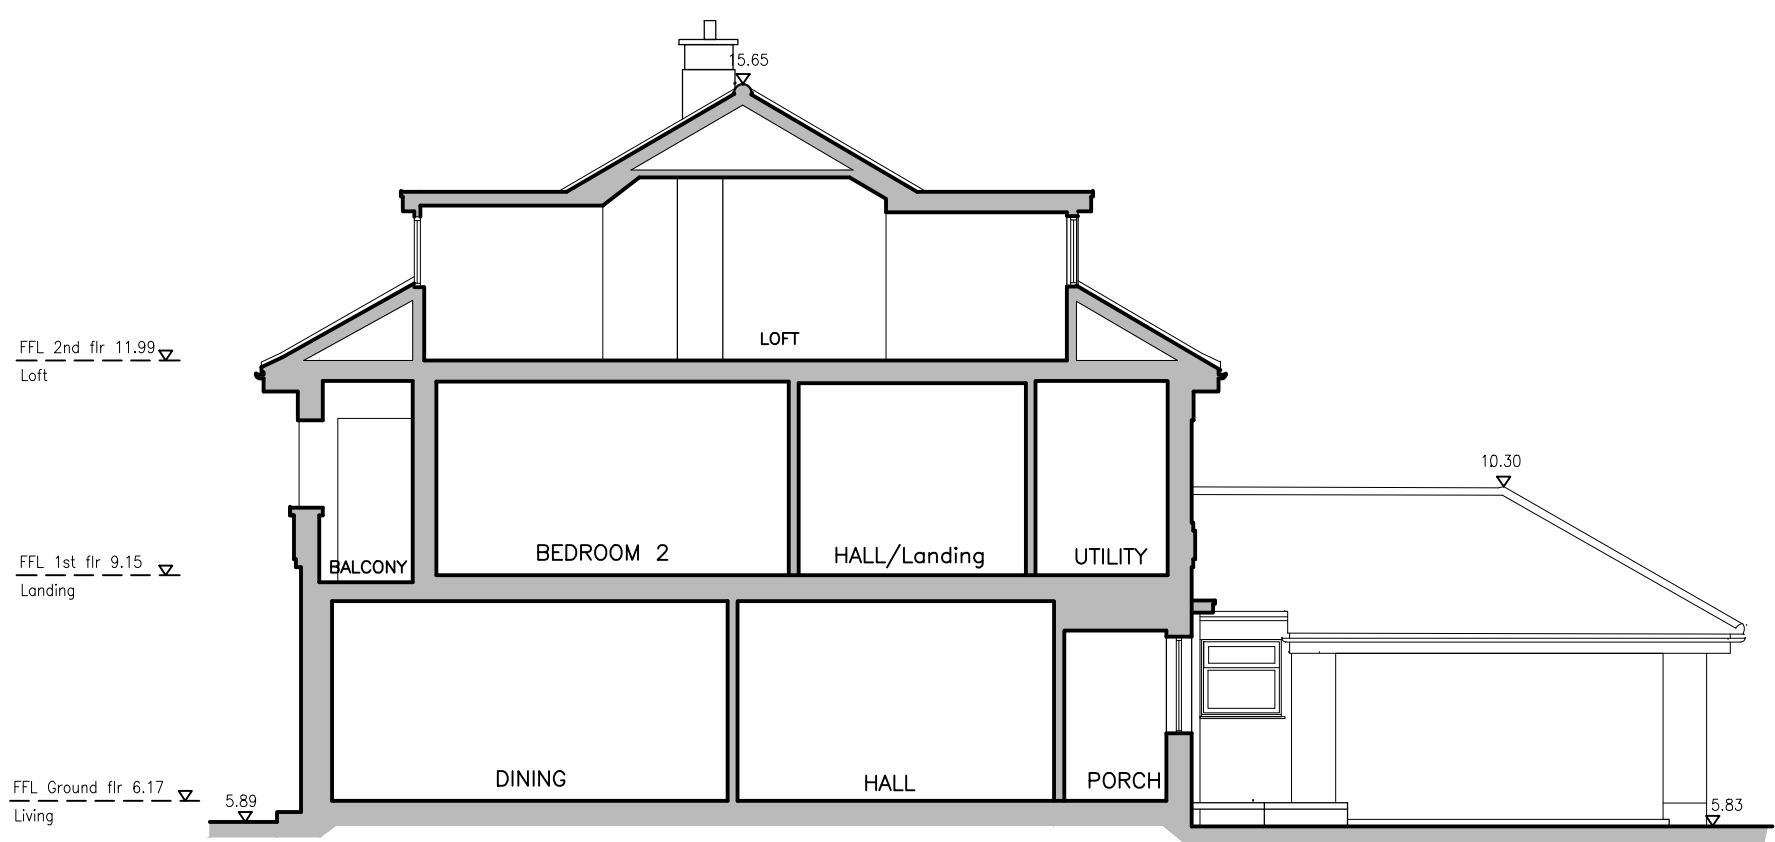

SECTION B-B

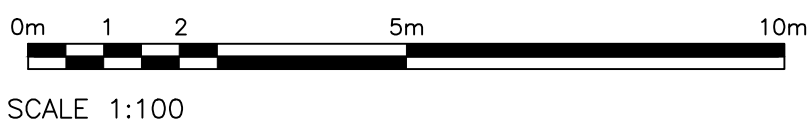

NOTES
DO NOT SCALE OFF THIS DRAWING.
CHECK ALL DIMENSIONS ON SITE BEFORE ANY WORK IS COMMENCED
ALL GOODS MATERIALS AND WORKMANSHIP MUST CONFORM WITH CURRENT BUILDING REGULATIONS, BRITISH STANDARDS AND CODES OF PRACTICE
COPYRIGHT OF THIS DRAWING IS RETAINED BY THE ARCHITECT AND IT MUST NOT BE REPRODUCED WITHOUT WRITTEN CONSENT

REV	DATE	BY	AMENDMENT
folkes architects THE DESIGN STUDIO 94 High Street Seymour West Sussex BN144 3RD t. 01903 866629 f. 01903 816496 info@folkesarchitects.co.uk			
CLIENT Mark Nicholls			
JOB TITLE 1 Tamarisk Way East Preston BN16 2TF			
DRAWING TITLE Existing Elevations & Sections PLANNING ISSUE			
DATE 15.02.18	SCALE 1:100	DRAWN BY DJ	
		CHECKED BY MF	
JOB NO. 18006	DRAWING NO. 1.03	REVISION	