


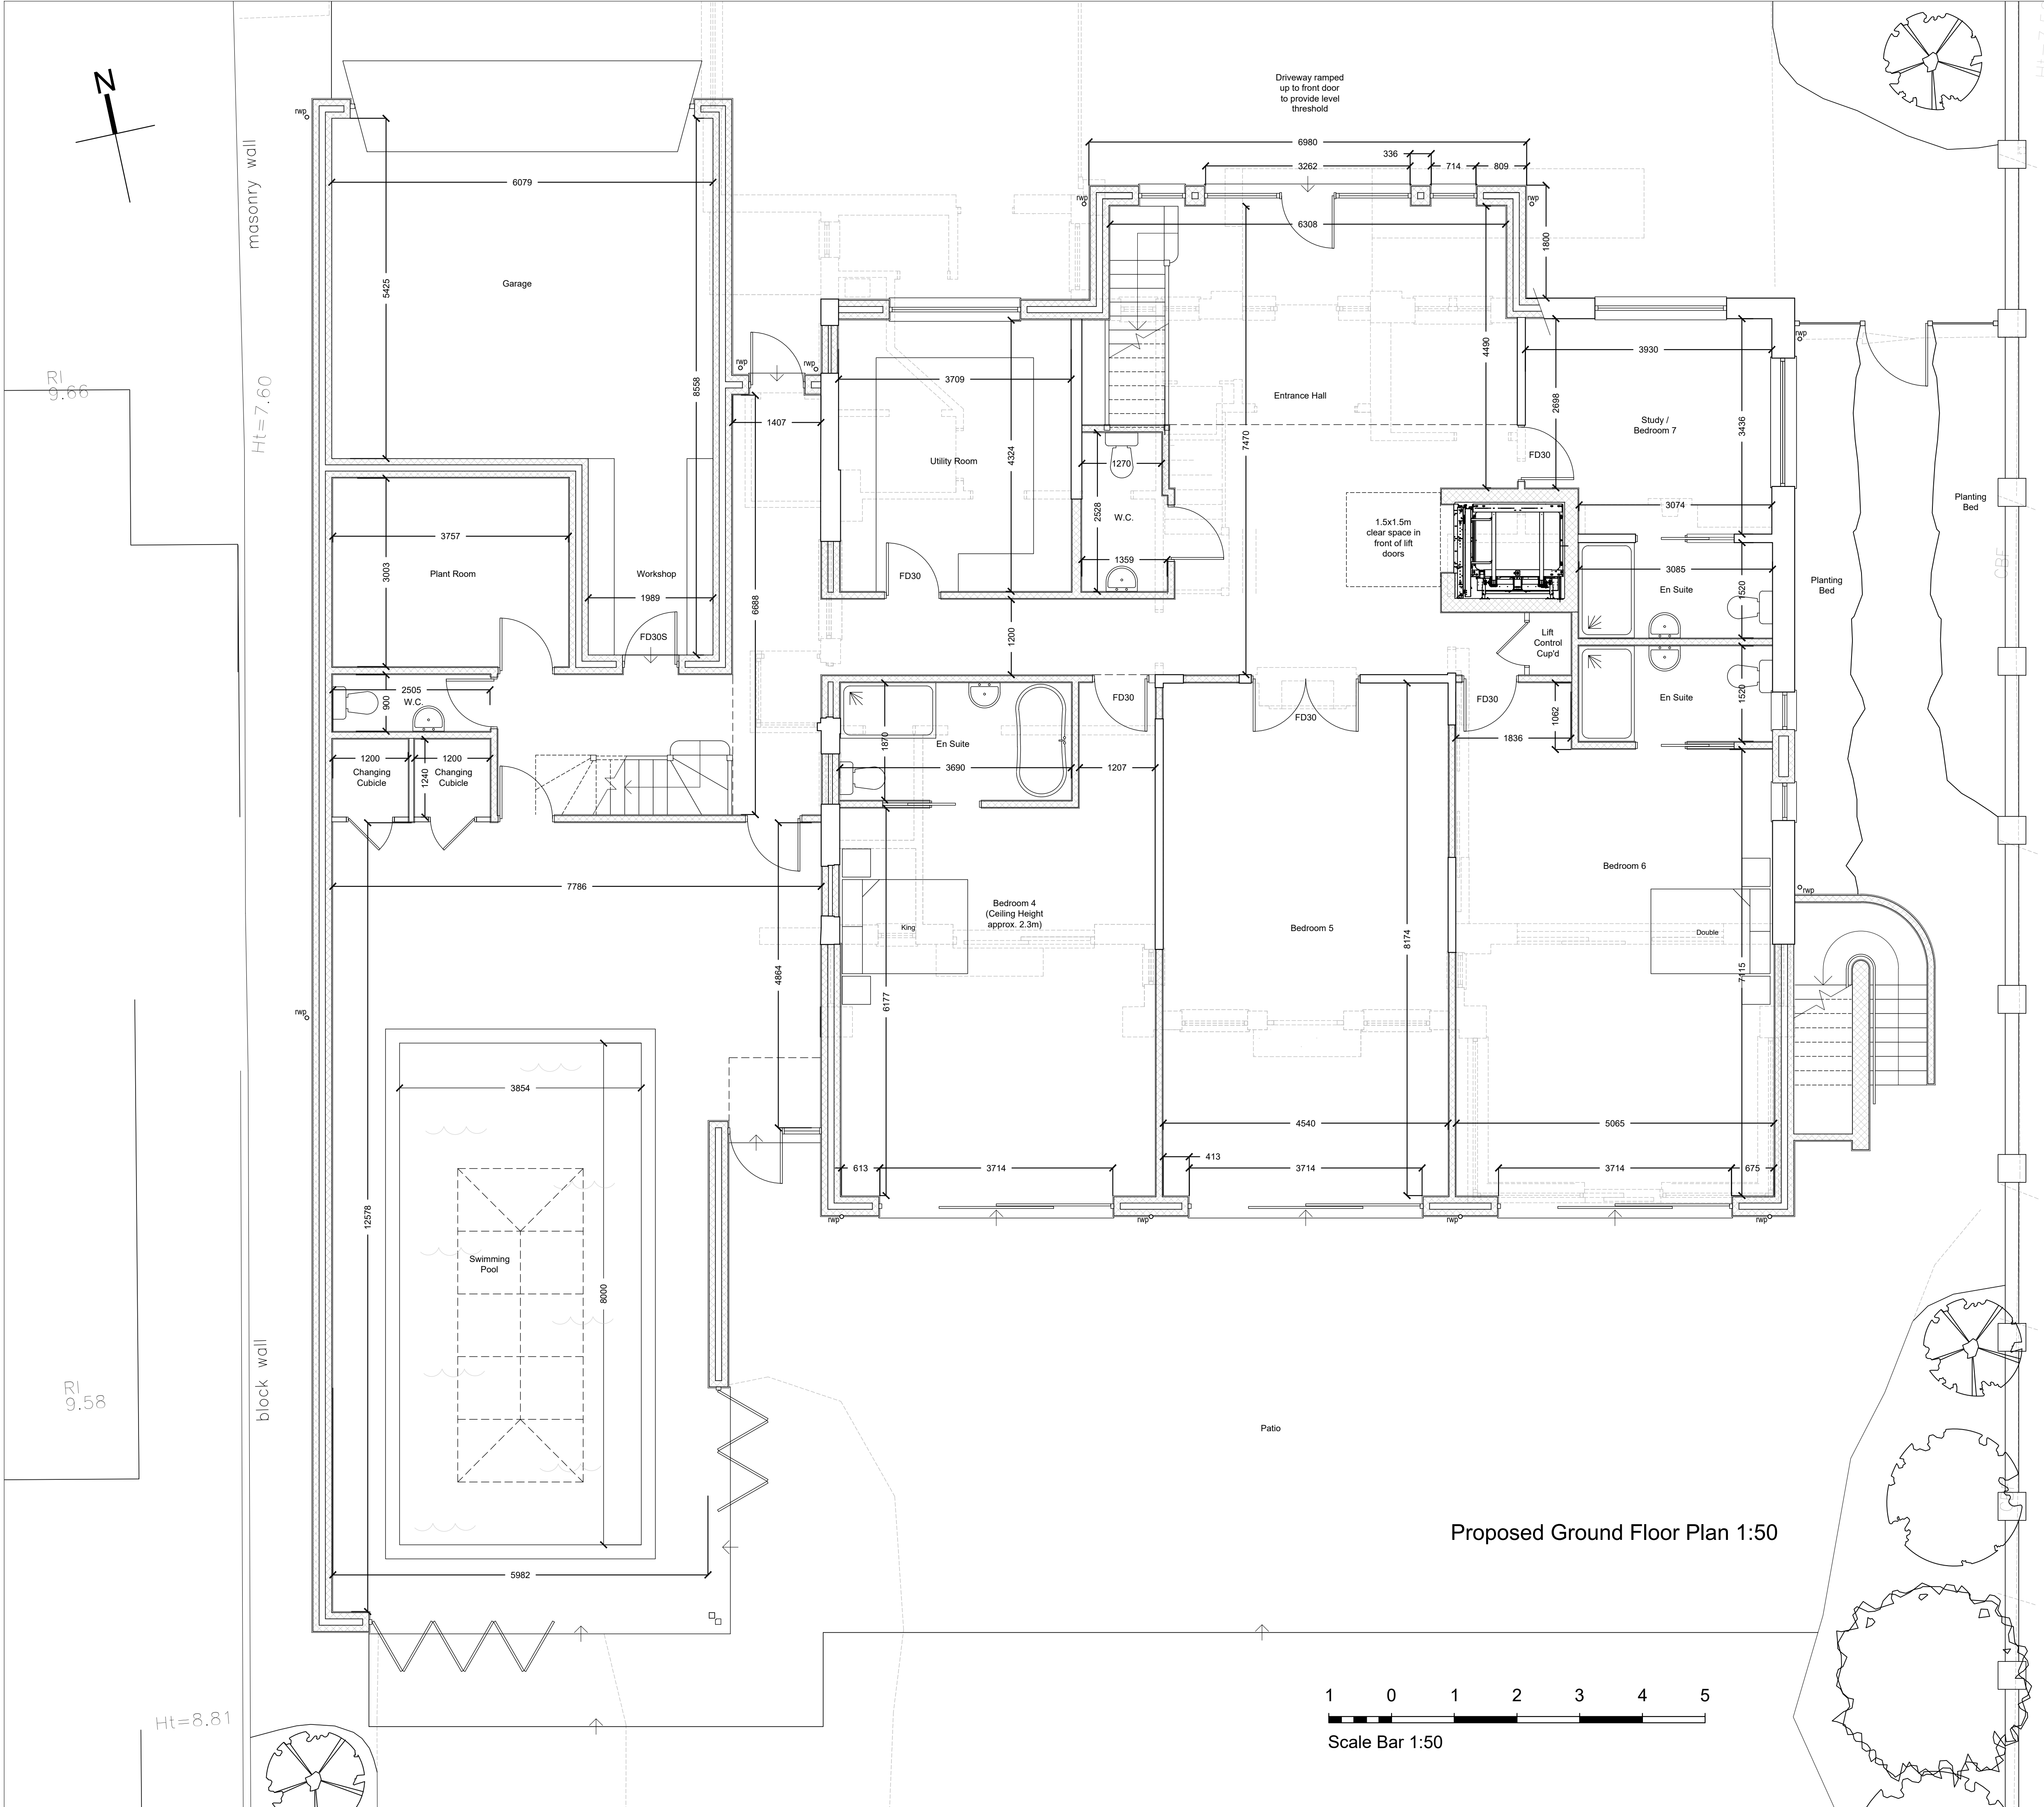

- NOTES
- DO NOT SCALE OFF THIS DRAWING EXCEPT FOR PLANNING PURPOSES
 - CHECK ALL DIMENSIONS ON SITE BEFORE ANY WORK IS COMMENCED
 - ALL GOODS MATERIALS AND WORKMANSHIP MUST CONFORM WITH CURRENT BUILDING REGULATIONS, BRITISH STANDARDS AND CODES OF PRACTICE
 - COPYRIGHT OF THIS DRAWING IS RETAINED BY THE ARCHITECT AND IT MUST NOT BE REPRODUCED WITHOUT WRITTEN CONSENT

C	11.12.18	RM	Glazing & ext. staircase
B	26.11.18	RM	Various client amendments
A	26.10.18	RM	Various client amendments
REV	DATE	BY	AMENDMENT



folkes architects

t. 01903 868629
info@folkesarchitects.co.uk

The Old Forge
6 Church Street
Storrington
West Sussex
RH20 4LA

CLIENT
Mr Mark Nicholls

JOB TITLE
1 Tamarisk Way
East Preston
West Sussex
BN16 2TF

DRAWING TITLE
Proposed Ground Floor Plan
PLANNING ISSUE

DATE	SCALE	DRAWN BY	RM
24.10.18	Shown on A1	CHECKED BY	MF

JOB NO.	DRAWING NO.	REVISION
18006	2.00	C