

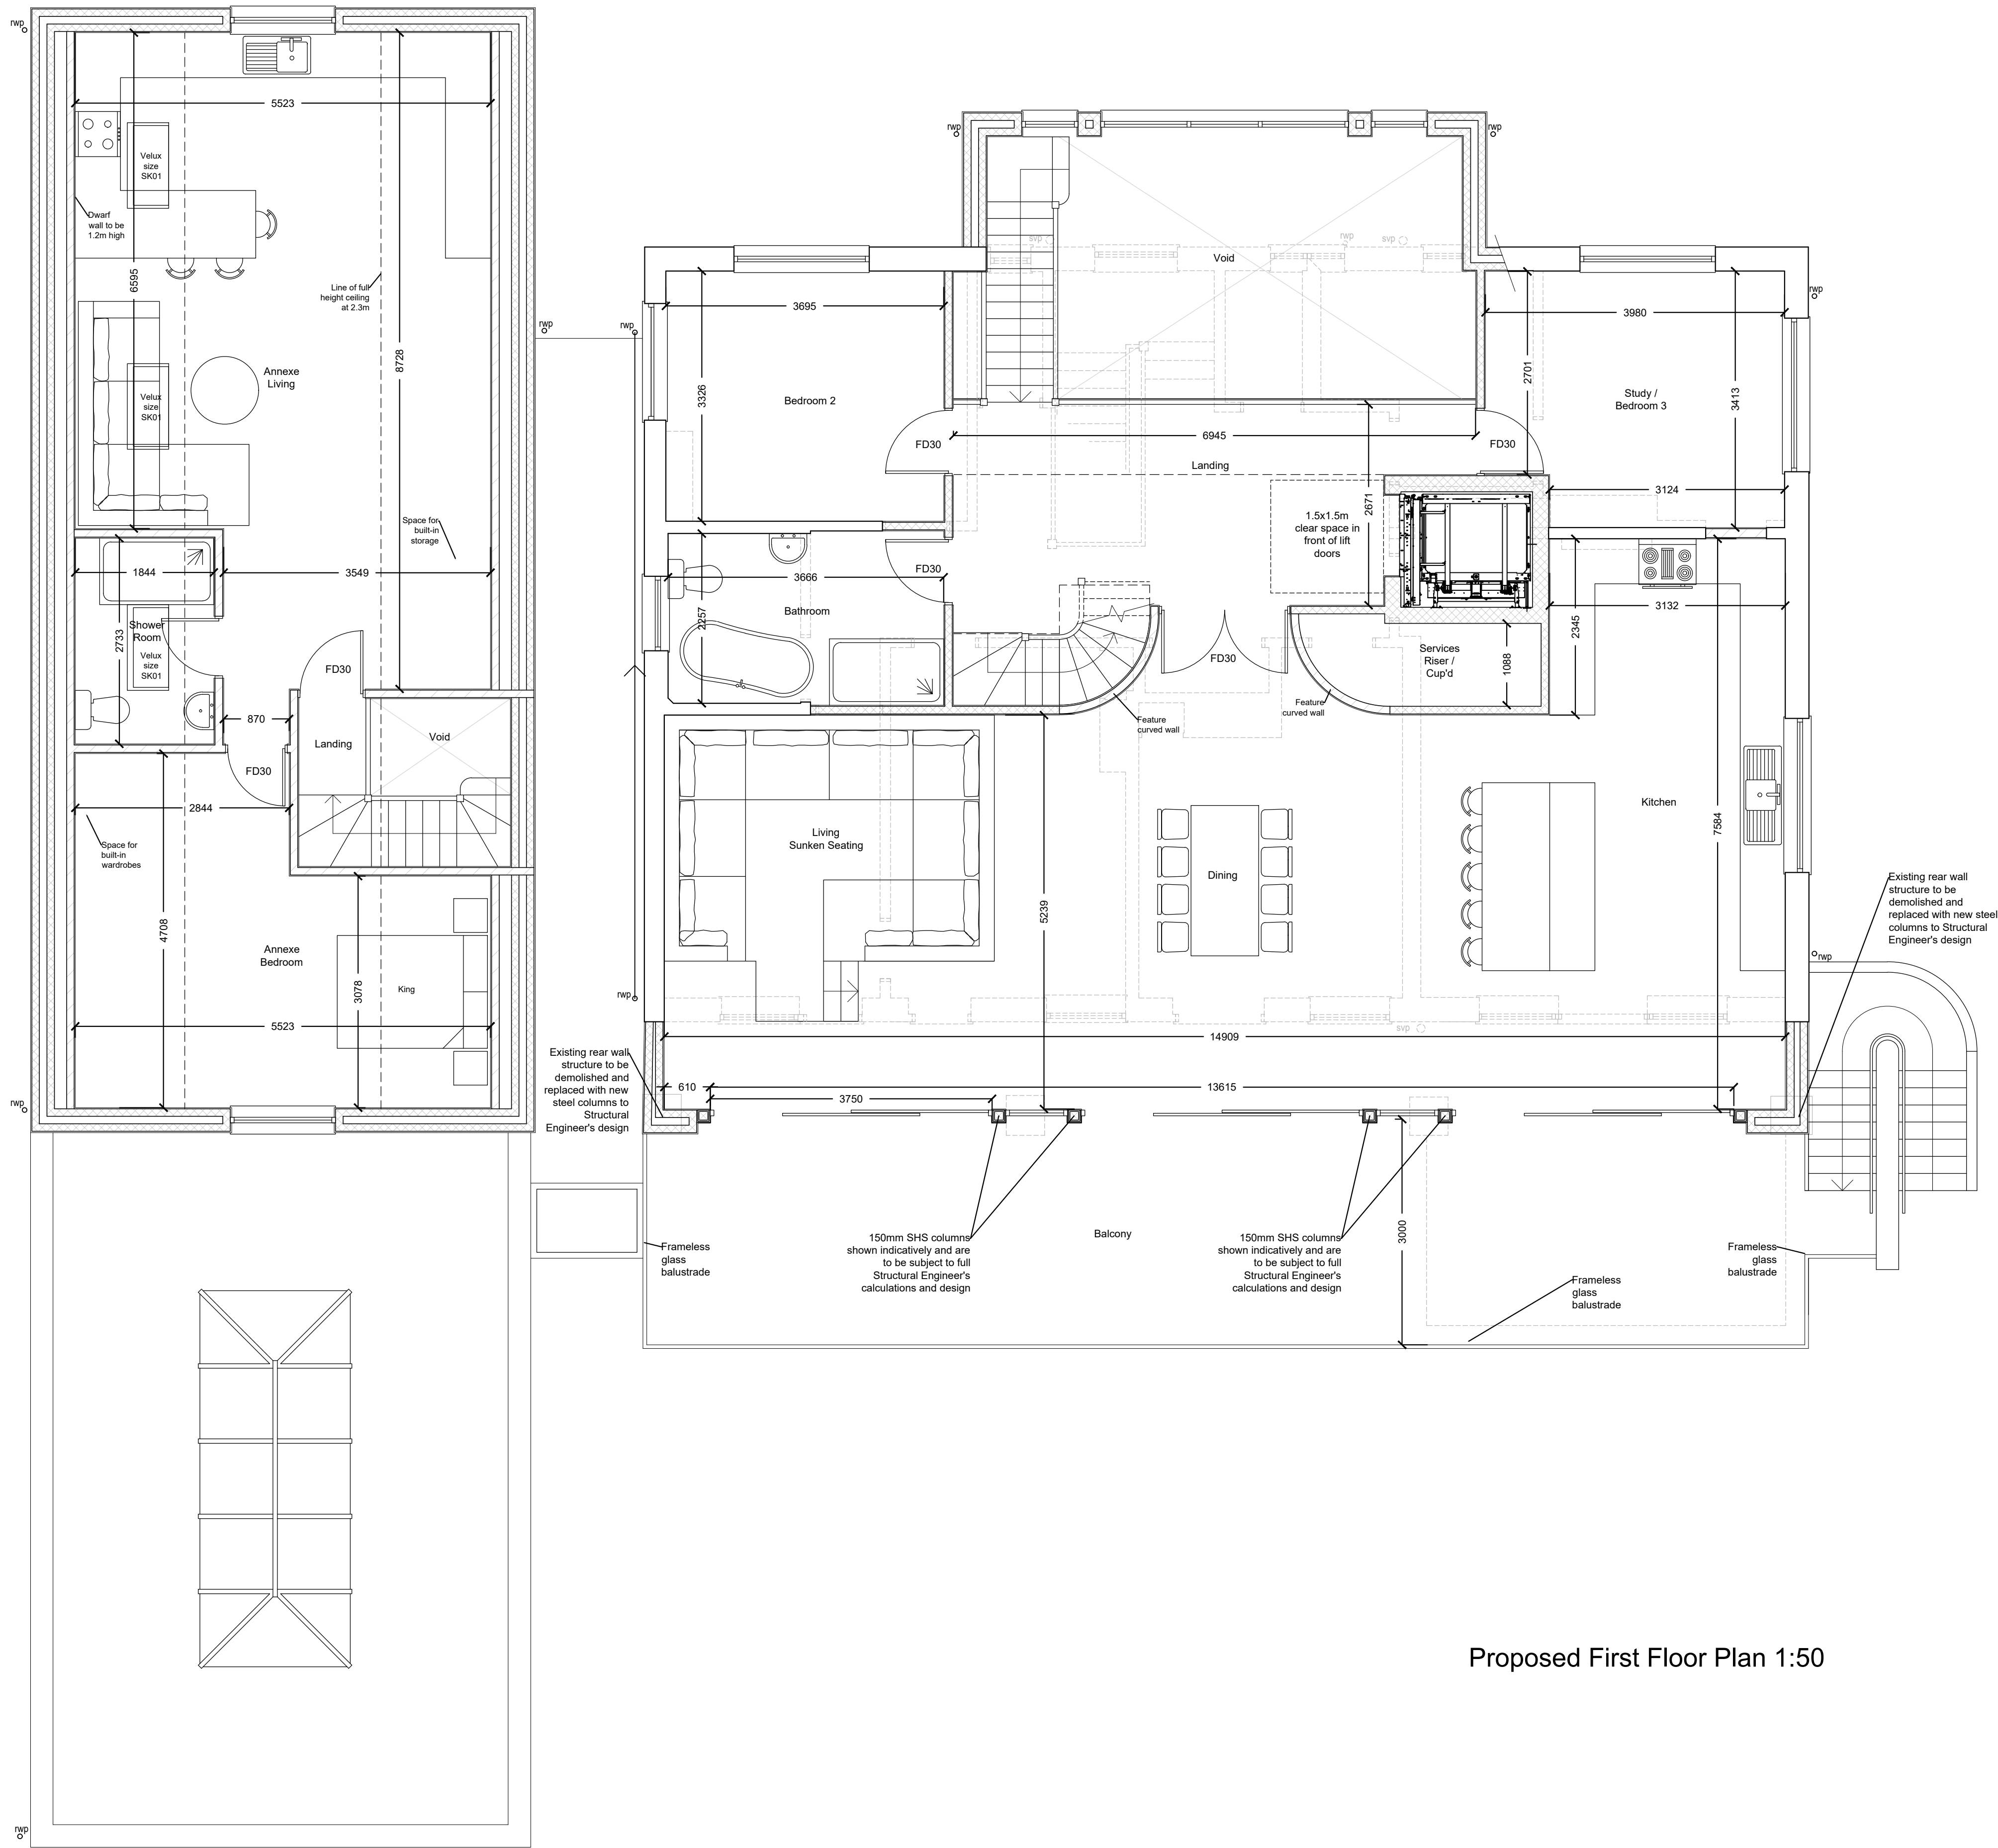


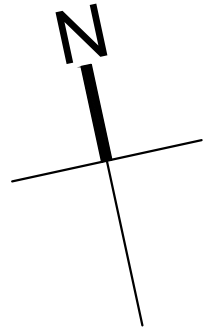

Proposed First Floor Plan 1:50

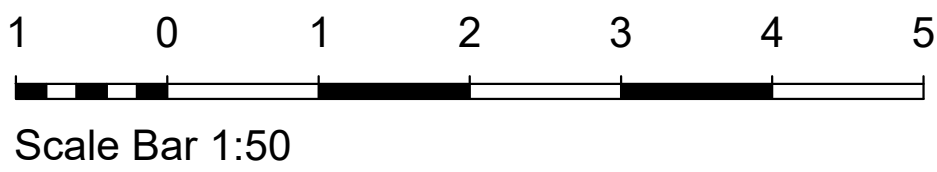

- NOTES**
- DO NOT SCALE OFF THIS DRAWING EXCEPT FOR PLANNING PURPOSES
 - CHECK ALL DIMENSIONS ON SITE BEFORE ANY WORK IS COMMENCED
 - ALL GOODS MATERIALS AND WORKMANSHIP MUST CONFORM WITH CURRENT BUILDING REGULATIONS, BRITISH STANDARDS AND CODES OF PRACTICE
 - COPYRIGHT OF THIS DRAWING IS RETAINED BY THE ARCHITECT AND IT MUST NOT BE REPRODUCED WITHOUT WRITTEN CONSENT

D	20.12.18	RM	Sunken seating & sliding doors
C	11.12.18	RM	Glazing & ext. staircase
B	26.11.18	RM	Various client amendments
A	26.10.18	RM	Various client amendments
REV	DATE	BY	AMENDMENT



folkes architects

The Old Forge
6 Church Street
Storrington
West Sussex
RH20 4LA

t. 01903 868629
info@folkesarchitects.co.uk

CLIENT
Mr Mark Nicholls

JOB TITLE
**1 Tamarisk Way
East Preston
West Sussex
BN16 2TF**

DRAWING TITLE
**Proposed First Floor Plan
PLANNING ISSUE**

DATE 24.10.18	SCALE Shown on A1	DRAWN BY RM
JOB NO. 18006	DRAWING NO. 2.01	CHECKED BY MF
	REVISION D	