




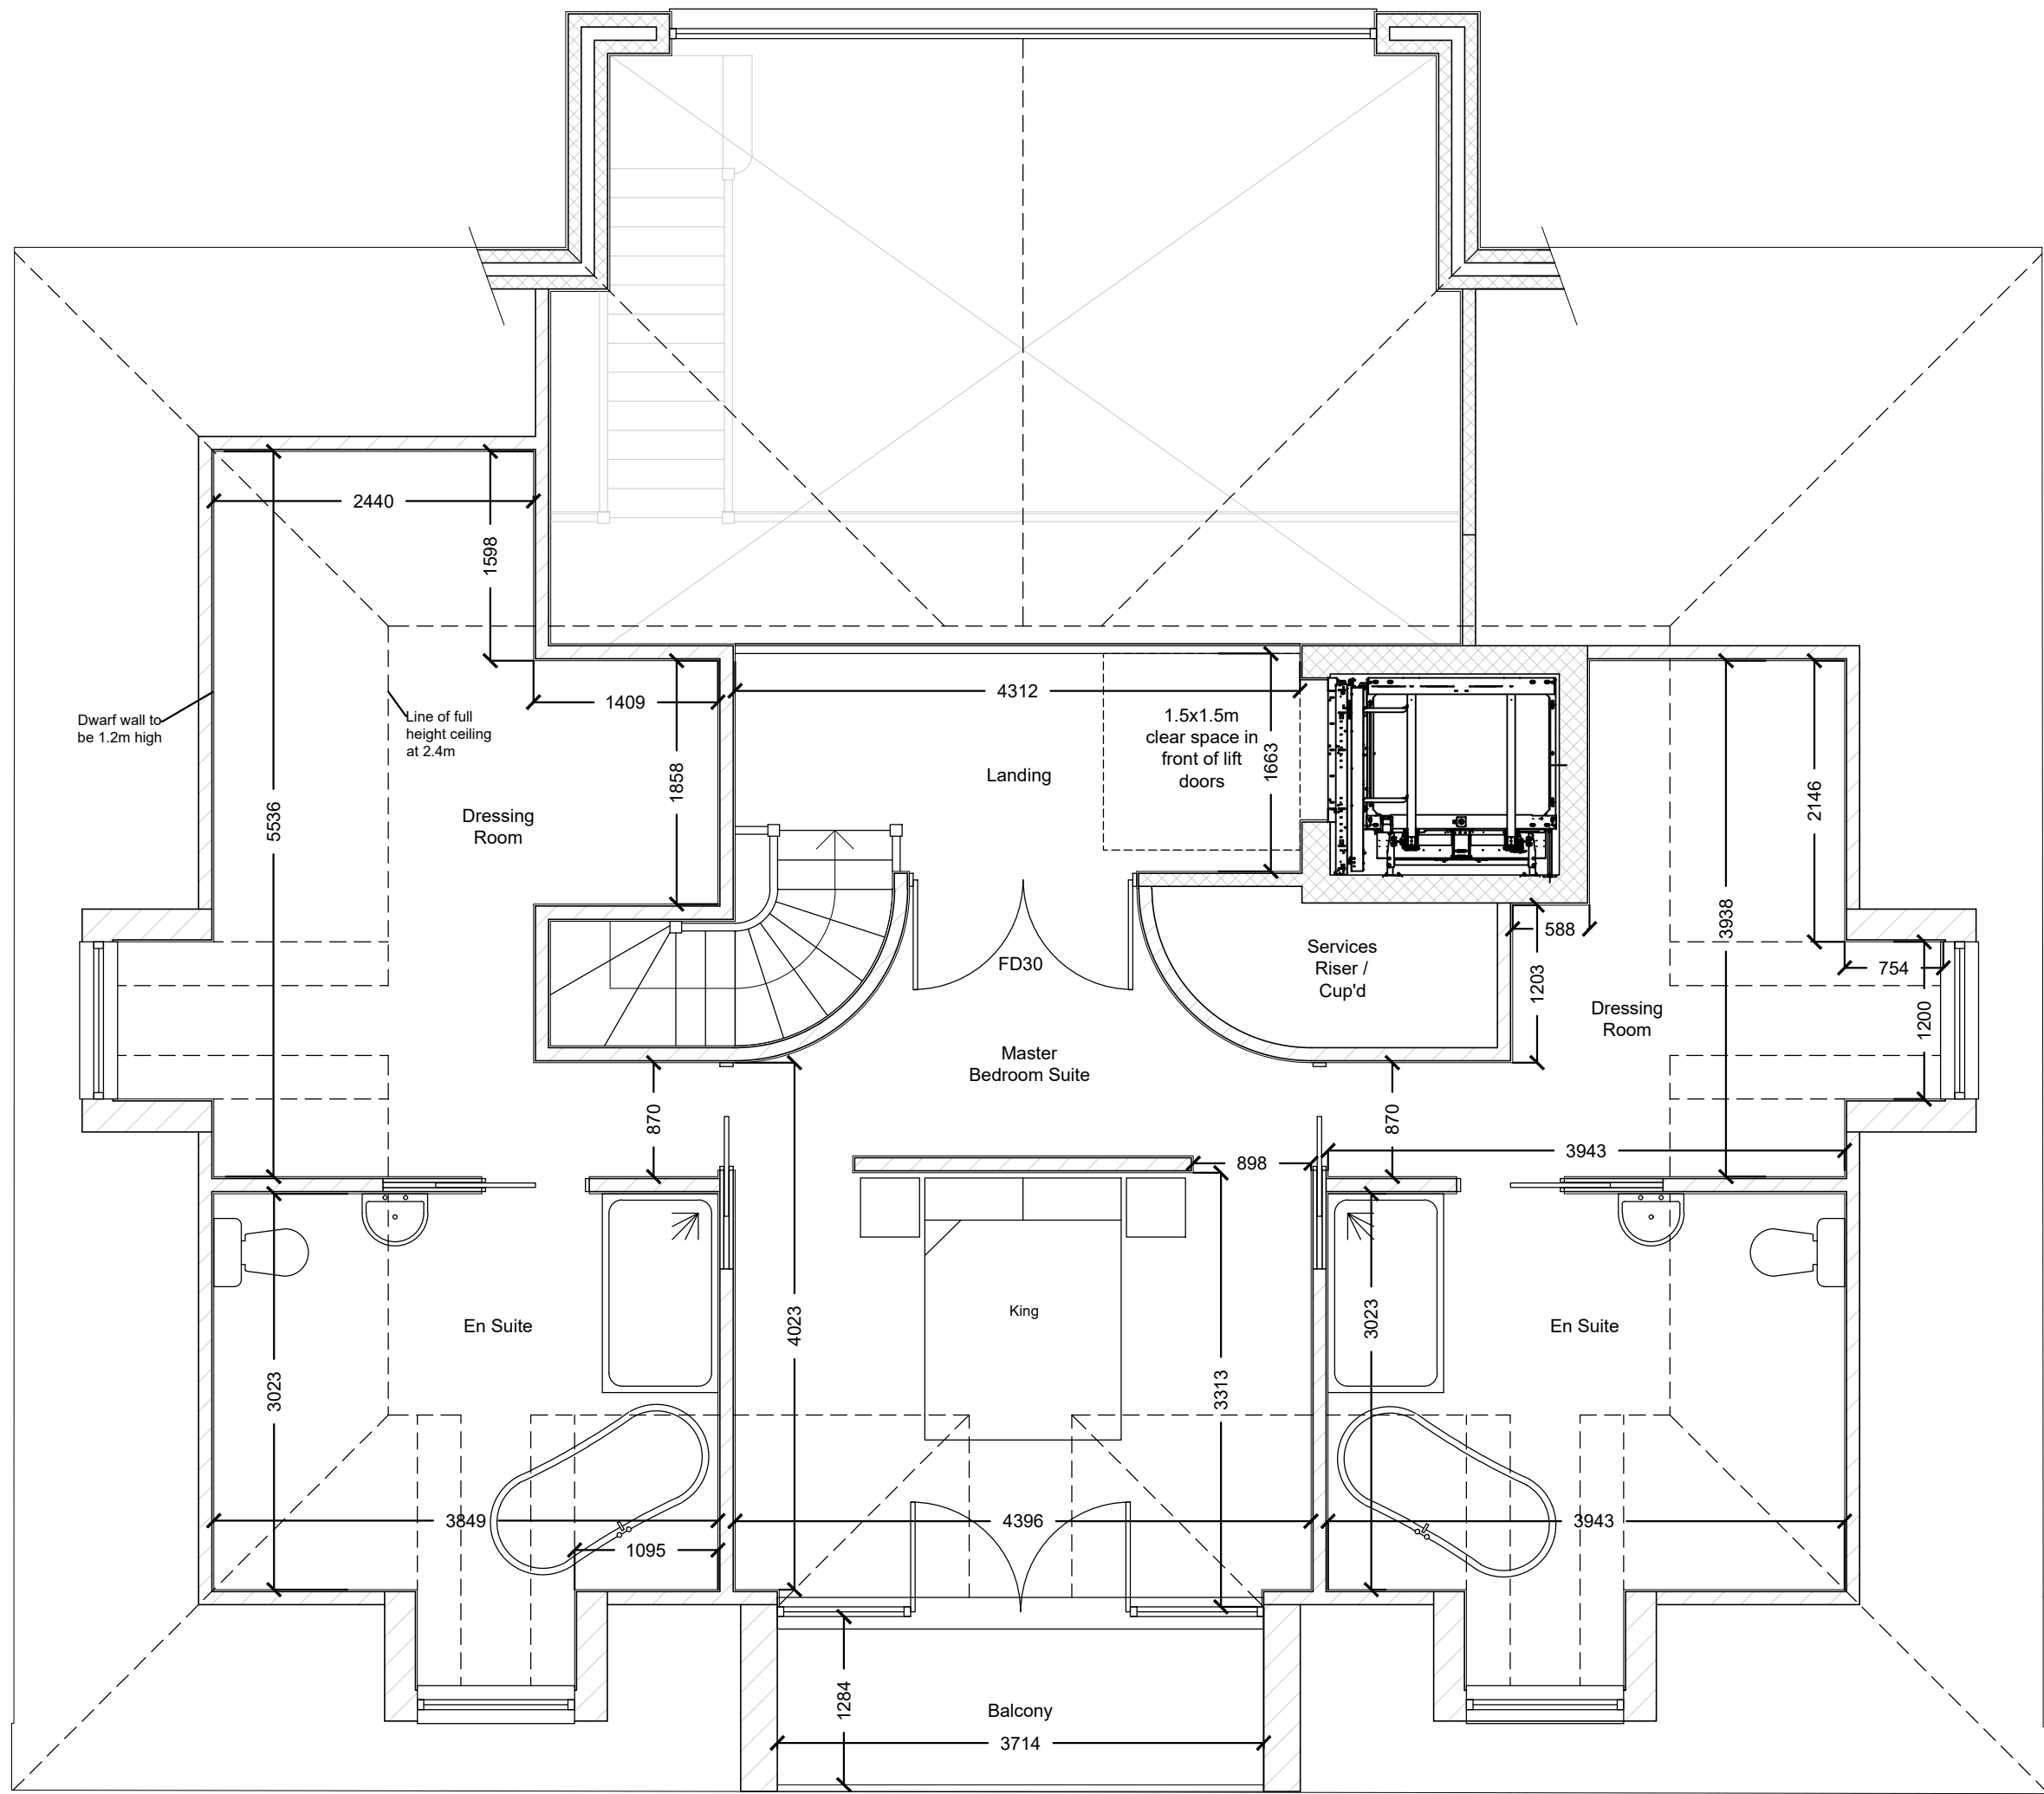

Proposed Second Floor Plan 1:50

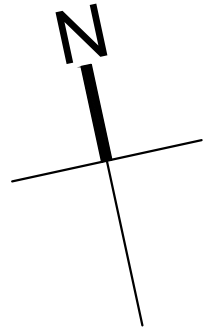

Scale Bar 1:100

 

Scale Bar 1:50



Proposed Rear Elevation 1:100
South



Proposed Side Elevation 1:100
West



Proposed Front Elevation 1:100
North



Proposed Side Elevation 1:100
East

NOTES

- DO NOT SCALE OFF THIS DRAWING EXCEPT FOR PLANNING PURPOSES
- CHECK ALL DIMENSIONS ON SITE BEFORE ANY WORK IS COMMENCED
- ALL GOODS MATERIALS AND WORKMANSHIP MUST CONFORM WITH CURRENT BUILDING REGULATIONS, BRITISH STANDARDS AND CODES OF PRACTICE
- COPYRIGHT OF THIS DRAWING IS RETAINED BY THE ARCHITECT AND IT MUST NOT BE REPRODUCED WITHOUT WRITTEN CONSENT

D	20.12.18	RM	Window sill amendments
C	11.12.18	RM	Glazing & ext. staircase
B	26.11.18	RM	Various client amendments
A	26.10.18	RM	Various client amendments
REV	DATE	BY	AMENDMENT

**folkes architects**

t. 01903 868629
info@folkesarchitects.co.uk

The Old Forge
6 Church Street
Storrington
West Sussex
RH20 4LA

CLIENT
Mr Mark Nicholls

JOB TITLE
1 Tamarisk Way
East Preston
West Sussex
BN16 2TF

DRAWING TITLE
Proposed Second Floor Plan &
Elevations
PLANNING ISSUE

DATE	SCALE	DRAWN BY	RM
24.10.18	Shown on A1	CHECKED BY	MF

JOB NO.	DRAWING NO.	REVISION
18006	2.02	D