

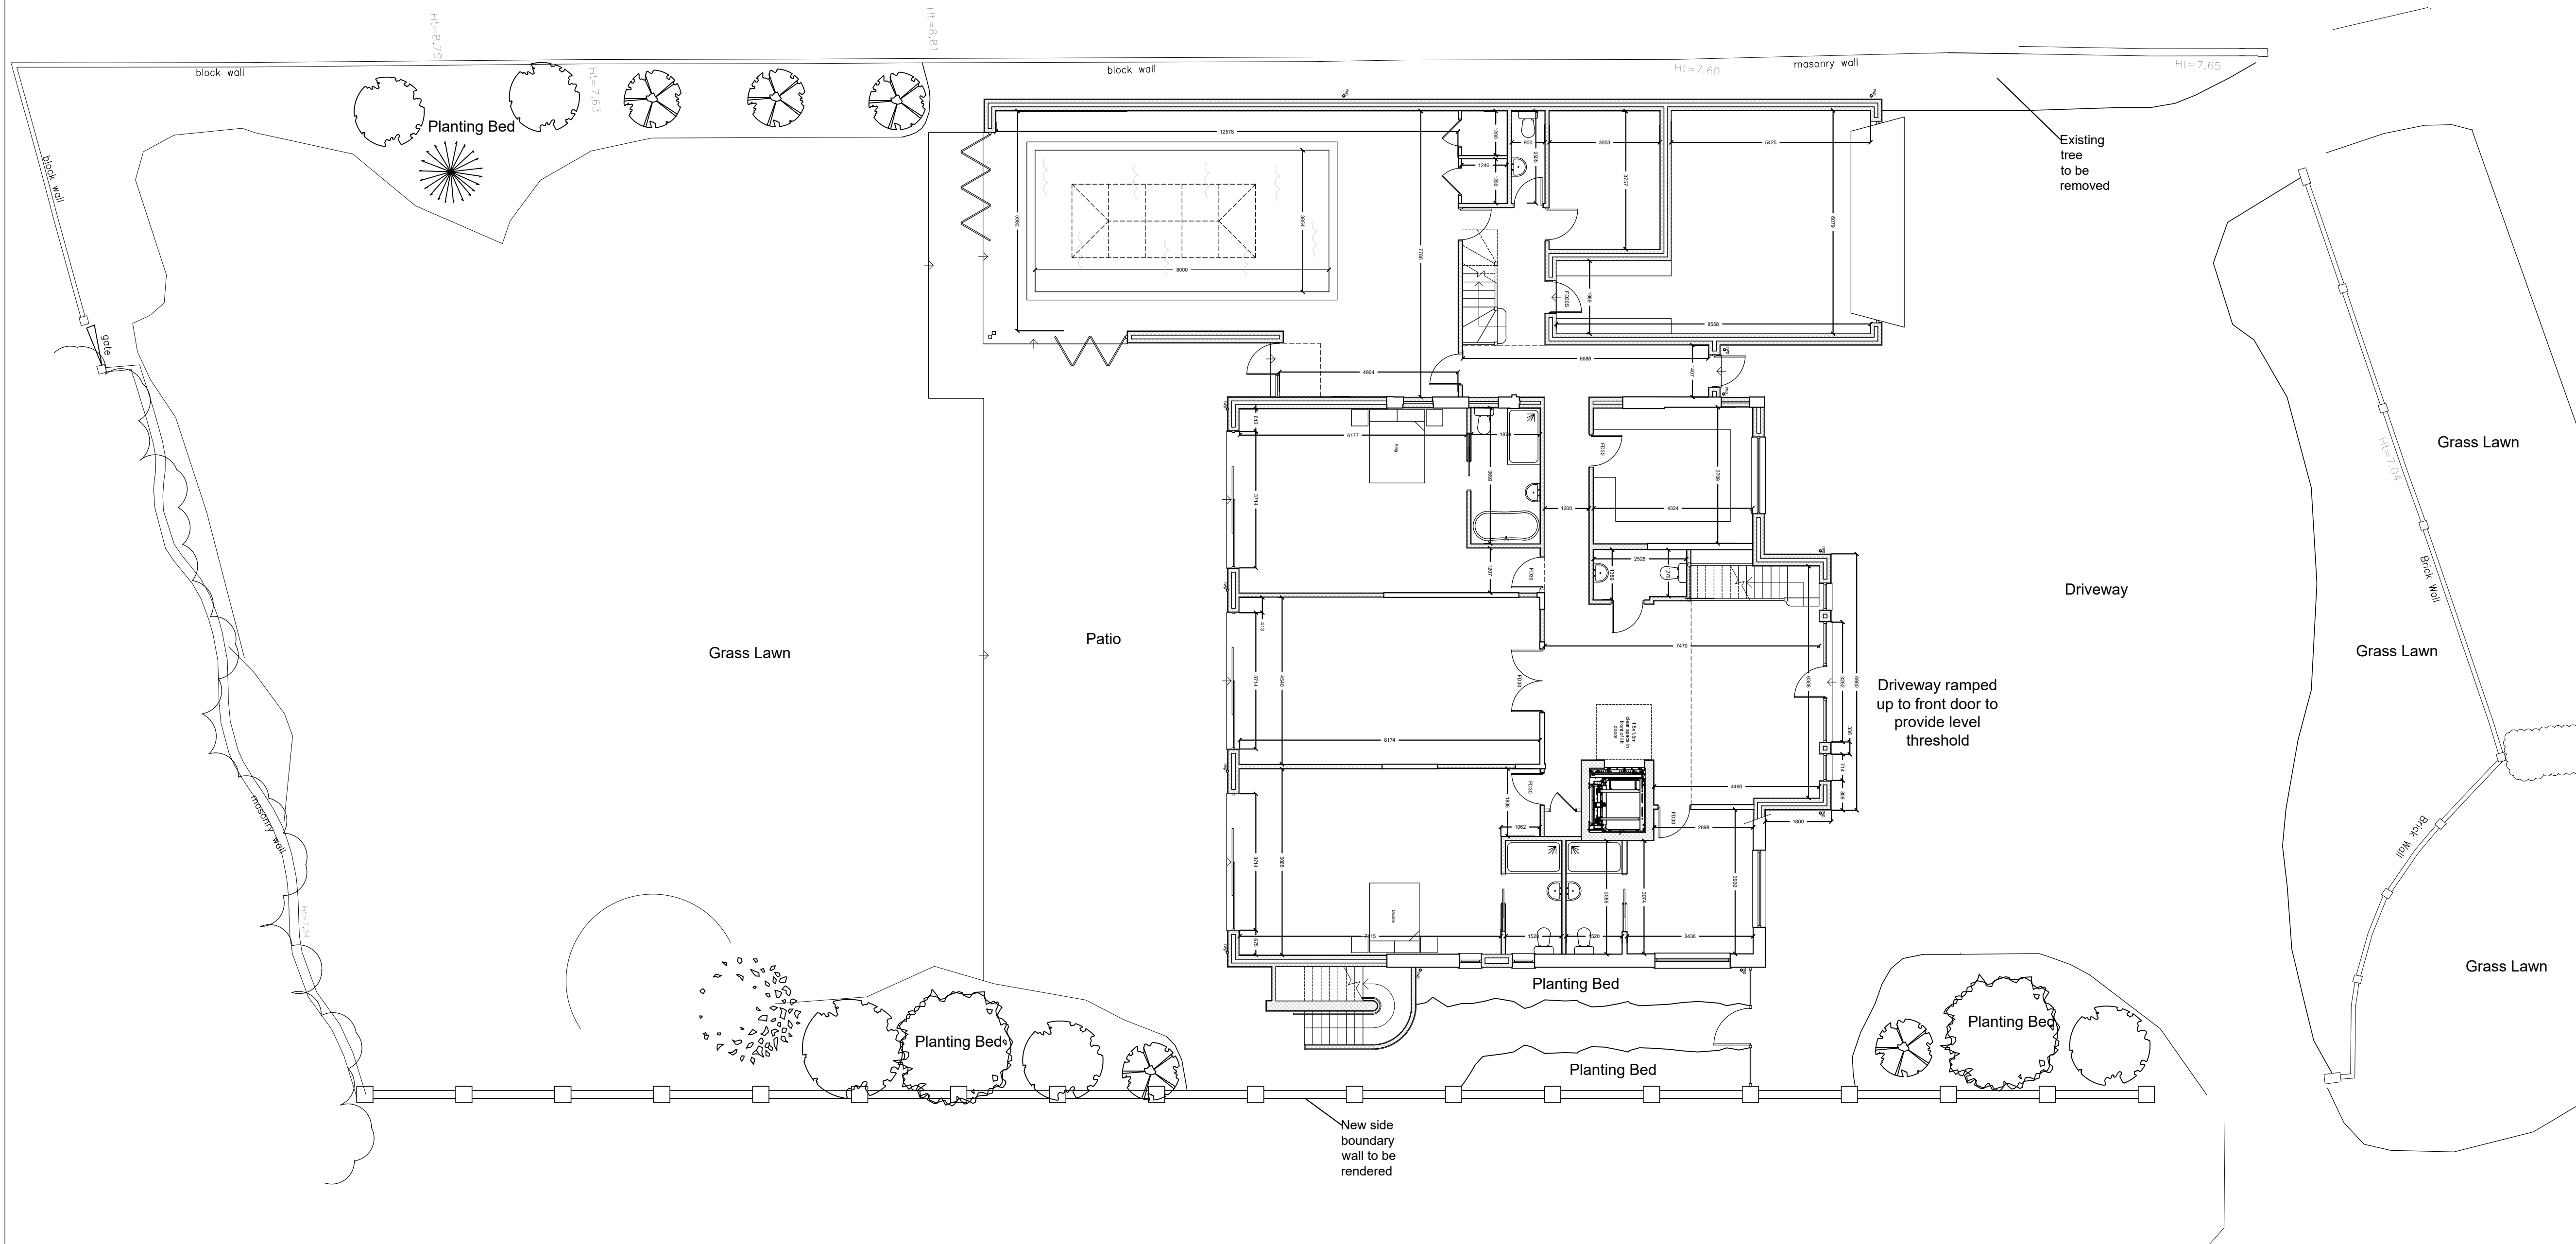
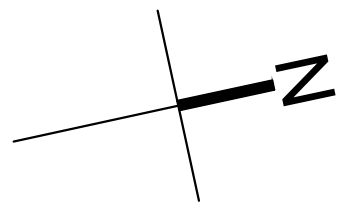
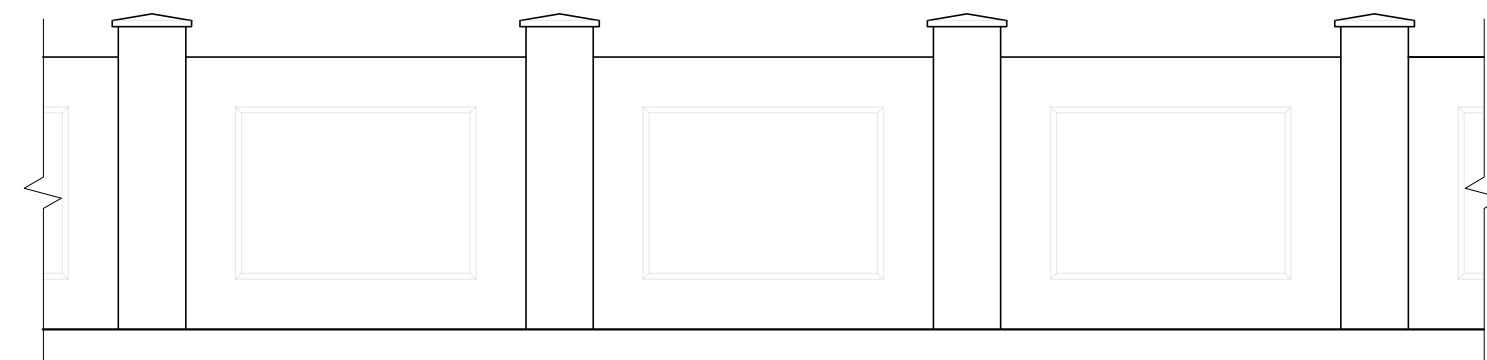


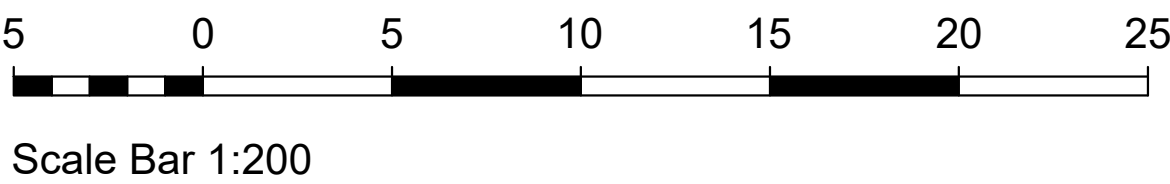

Proposed Site Plan 1:200

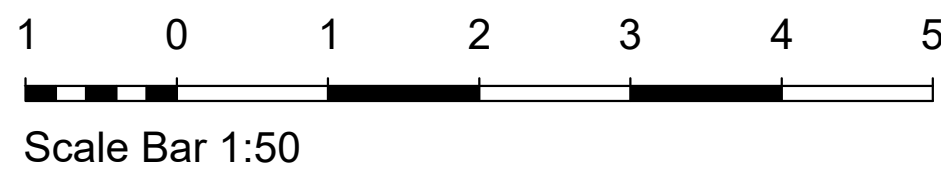

Indicative Proposed Side Boundary Wall Elevation 1:50

- NOTES**
- DO NOT SCALE OFF THIS DRAWING EXCEPT FOR PLANNING PURPOSES
 - CHECK ALL DIMENSIONS ON SITE BEFORE ANY WORK IS COMMENCED
 - ALL GOODS MATERIALS AND WORKMANSHIP MUST CONFORM WITH CURRENT BUILDING REGULATIONS, BRITISH STANDARDS AND CODES OF PRACTICE
 - COPYRIGHT OF THIS DRAWING IS RETAINED BY THE ARCHITECT AND IT MUST NOT BE REPRODUCED WITHOUT WRITTEN CONSENT

REV	DATE	BY	AMENDMENT

**folkes architects**

t. 01903 868629
info@folkesarchitects.co.uk

The Old Forge
6 Church Street
Storrington
West Sussex
RH20 4LA

CLIENT
Mr Mark Nicholls

JOB TITLE
**1 Tamarisk Way
East Preston
West Sussex
BN16 2TF**

DRAWING TITLE
**Proposed Site Plan
PLANNING ISSUE**

DATE	SCALE	DRAWN BY	RM
11.12.18	Shown on A1	CHECKED BY	MF

JOB NO.	DRAWING NO.	REVISION
18006	2.03	