

Elevations (1:100)



Front Elevation (north)




Side Elevation (west)




Rear Elevation (south)



Side Elevation (east)

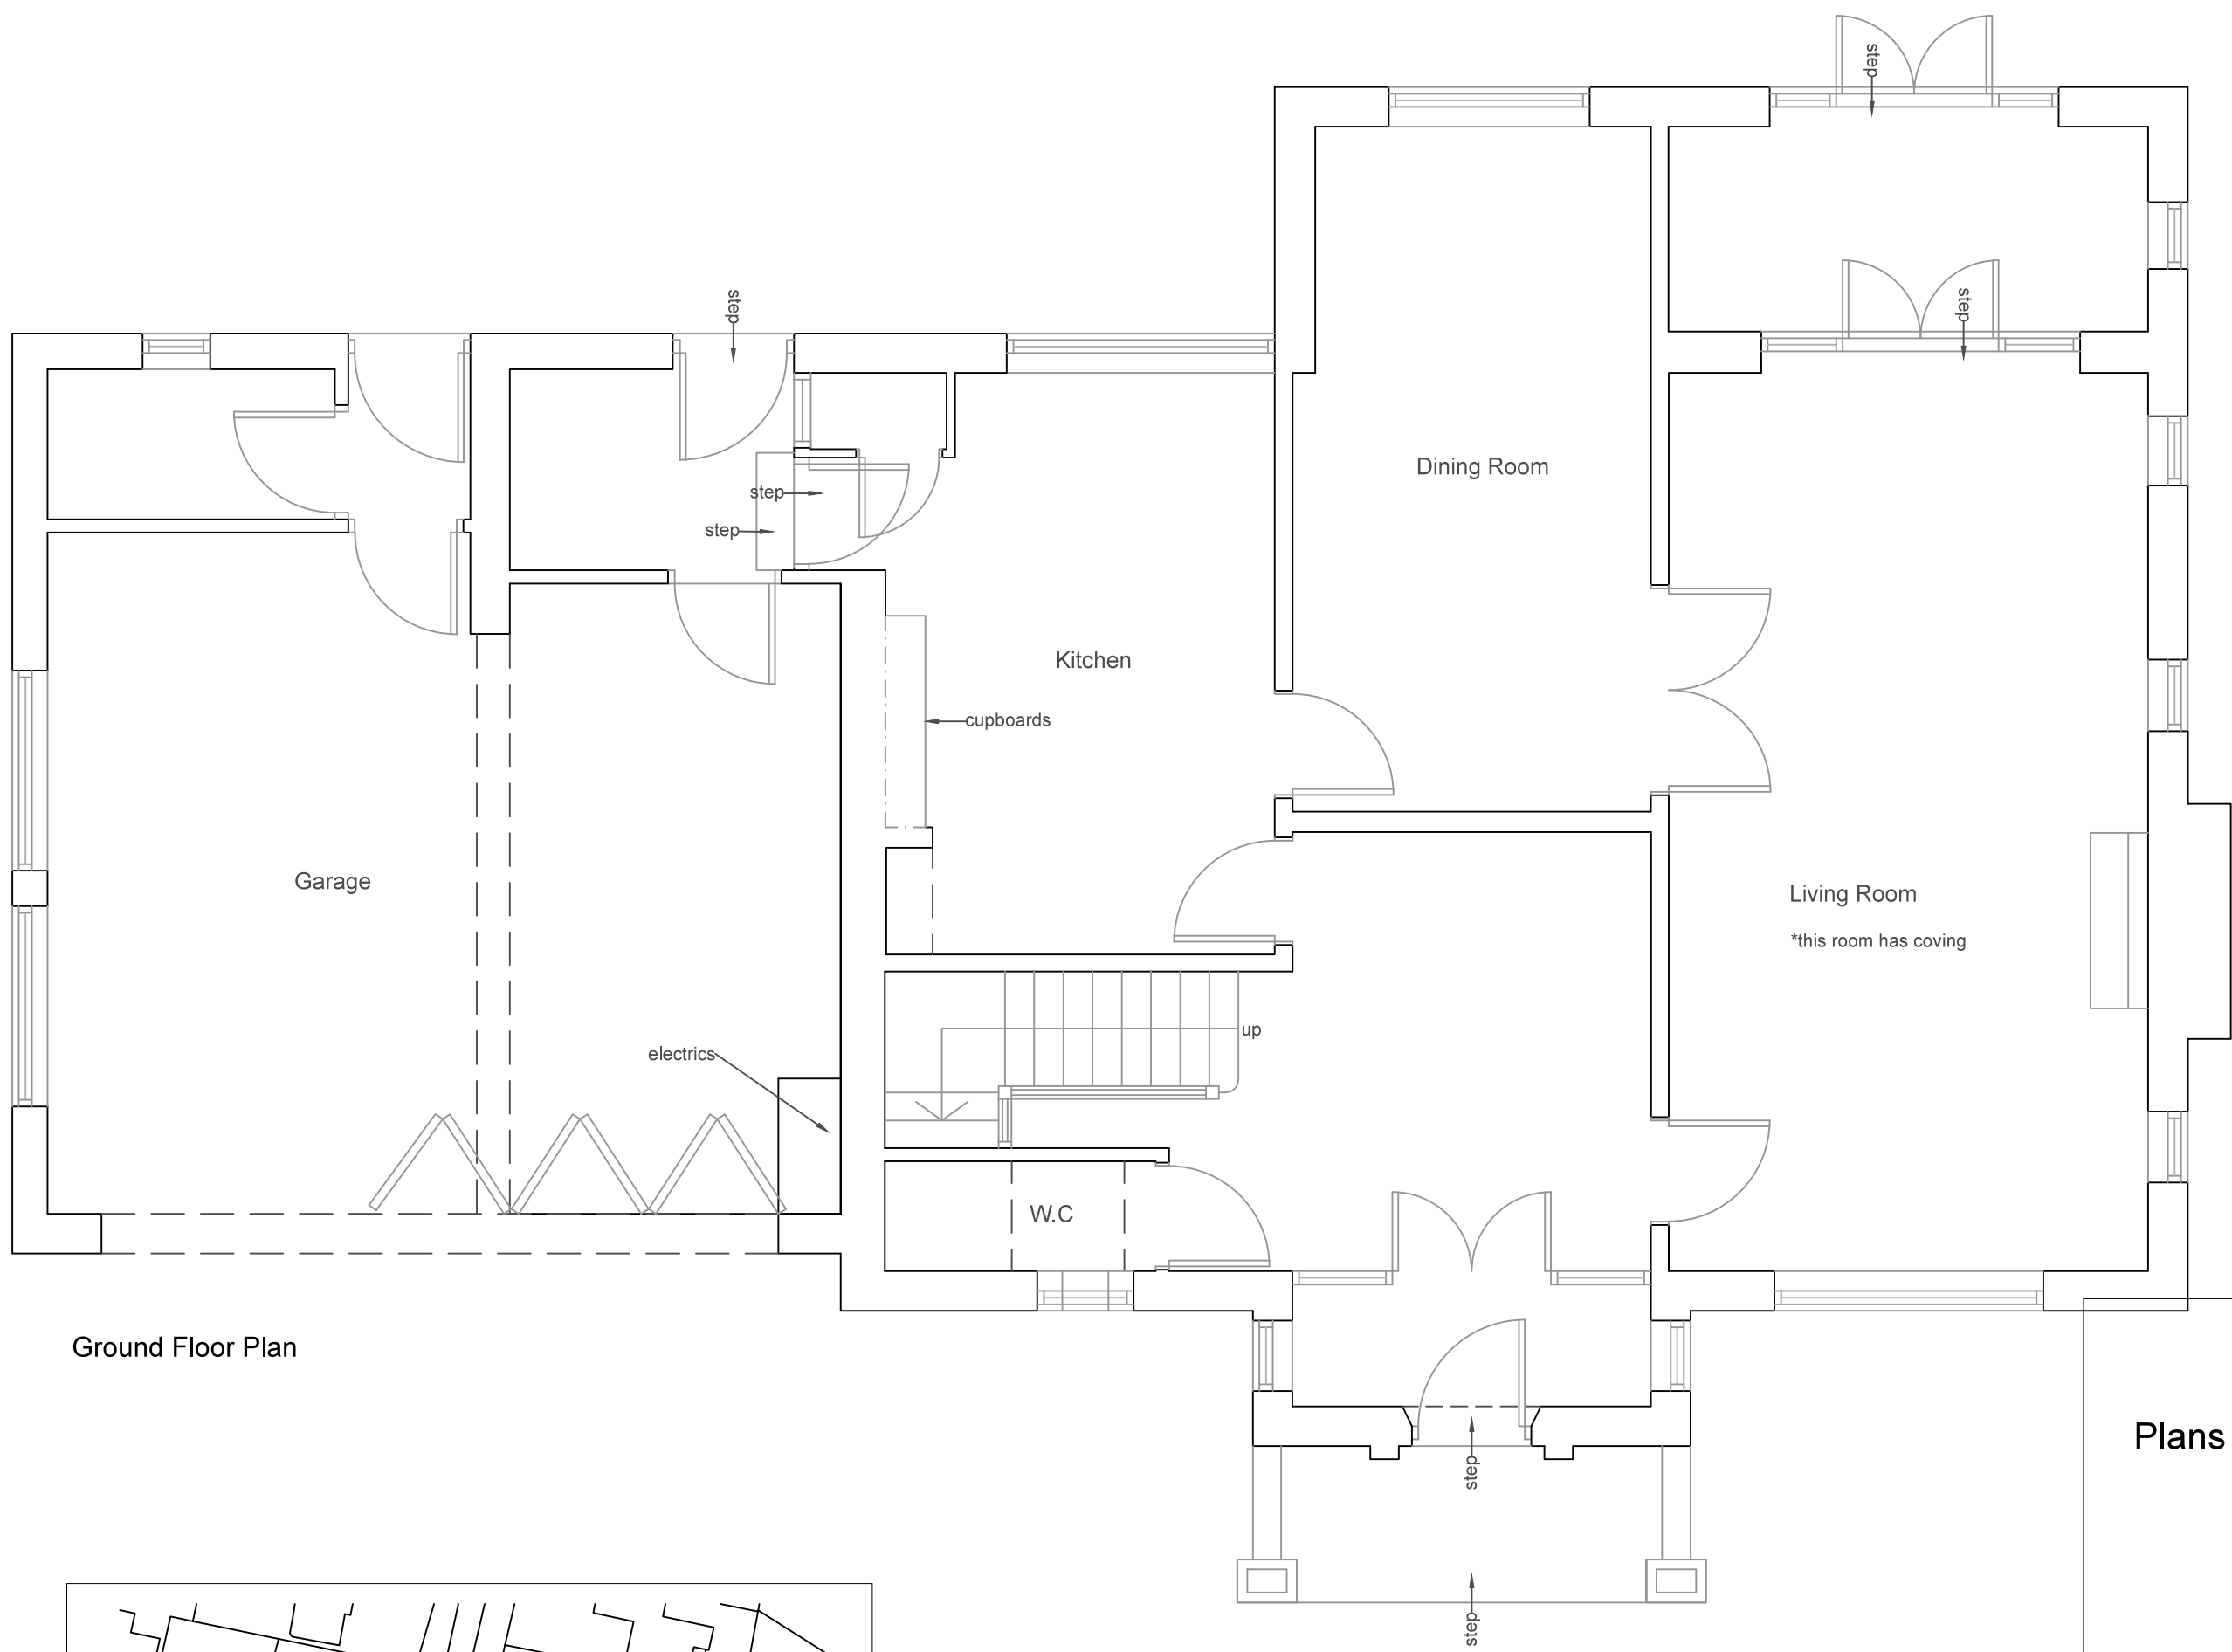


Ground Floor Plan

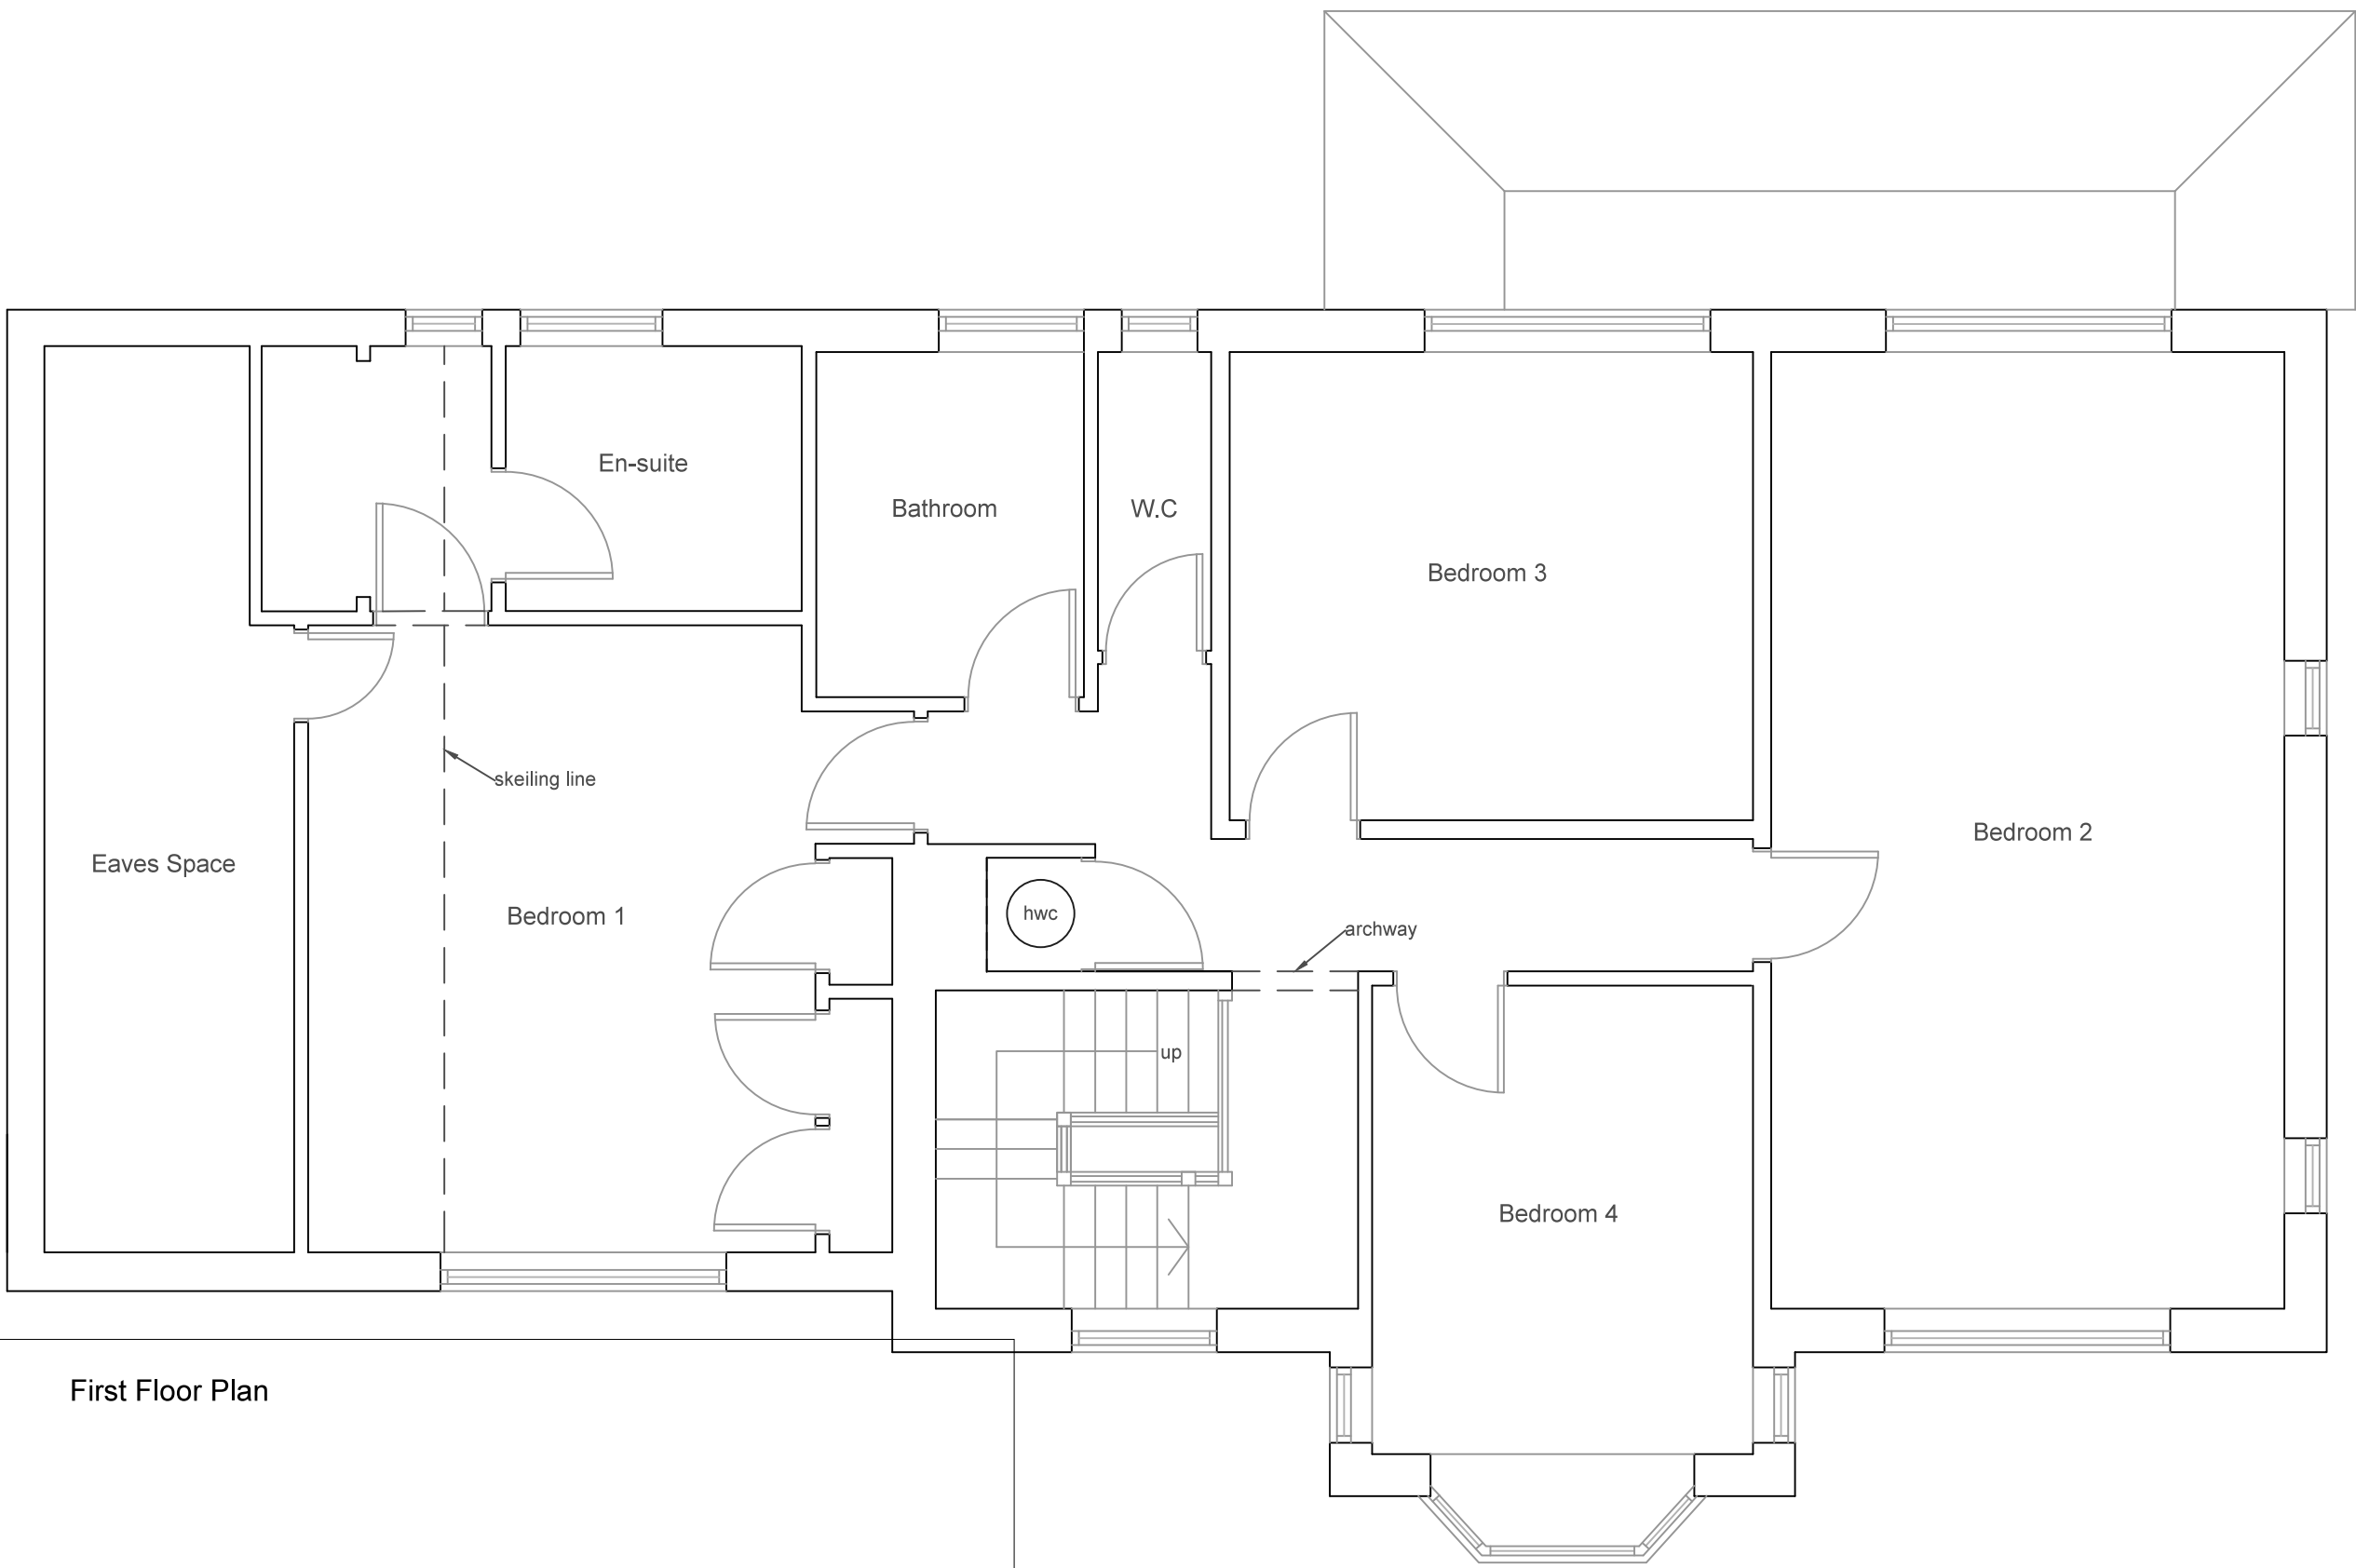


First Floor Plan

Plans (1:50)

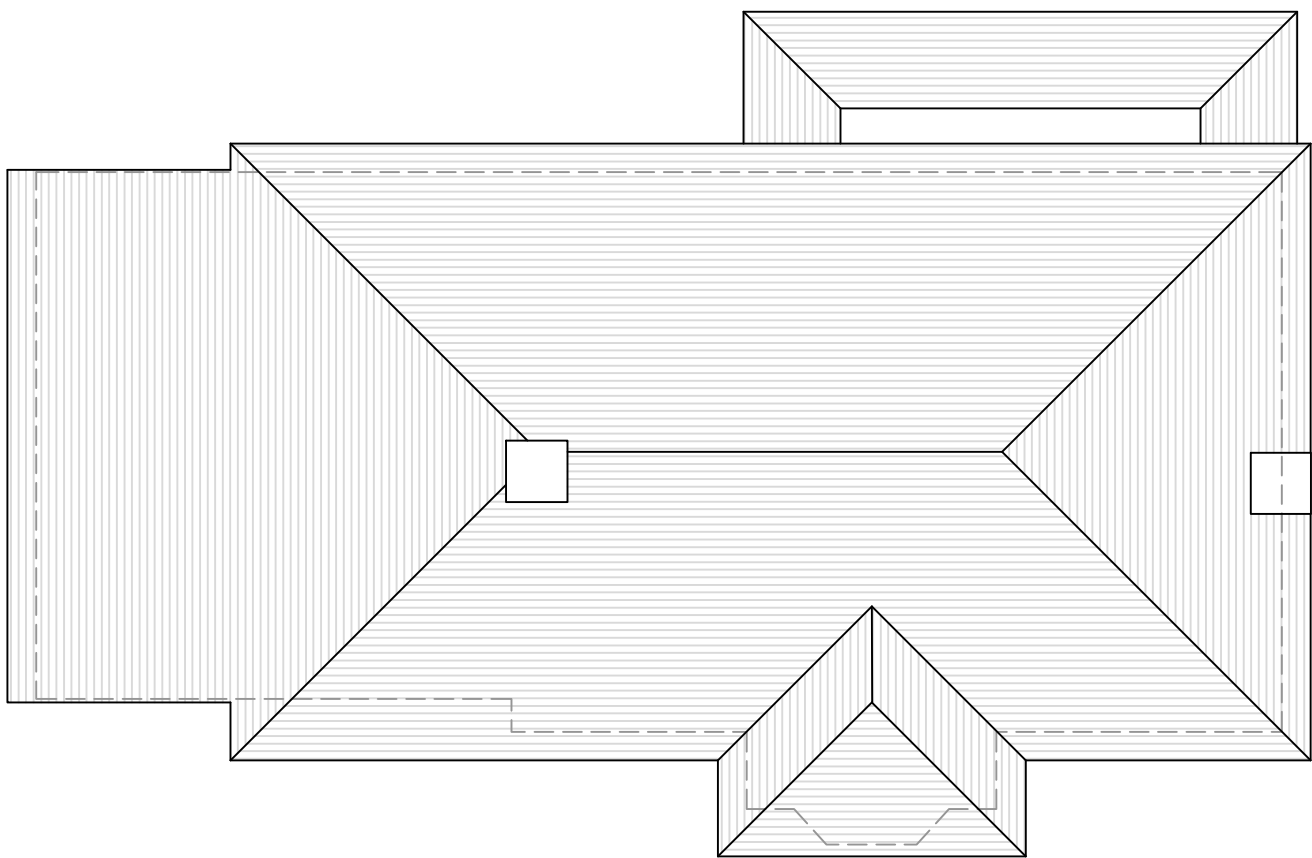

Roof Plan (scale 1:100)

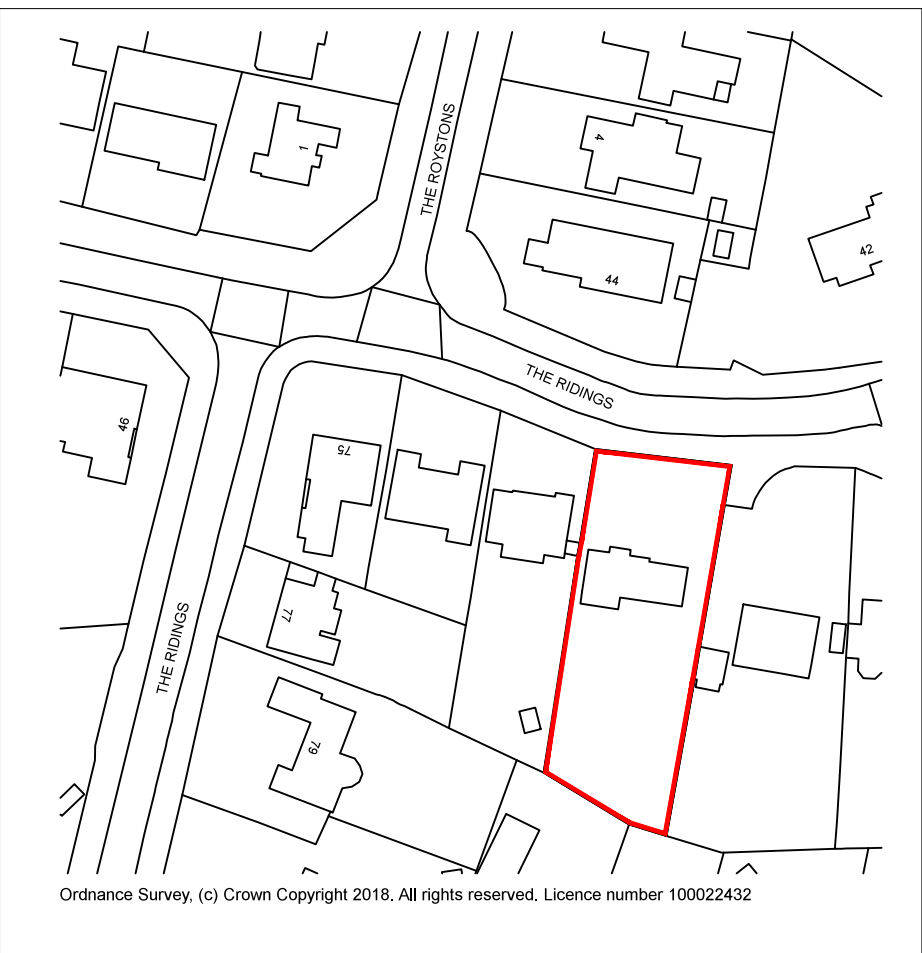

Site Location Plan (scale 1:1250)



Revisions		
Rev	Description	By

All dimensions to be checked on site prior to commencement of work, except for planning purposes. This drawing is the copyright of Inspired Design Studio Ltd. and may not be copied, altered or reproduced in any way without written authority.	
Client:	Mr & Mrs Knowlton
Project Address:	69 The Ridings East Preston West Sussex
Drawing Title:	Existing Floor Plans, Elevations
Drawing Number:	1188.01
Scale:	As stated printed @ A1
Date:	28.11.2018