



Notes:


1. THE COPYRIGHT OF THIS DRAWING IS VESTED IN WARWICK LANE DEVELOPMENTS AND IT MAY NOT BE REPRODUCED IN WHOLE OR PART OR USED FOR THE MANUFACTURE OF ANY ARTICLE WITHOUT THE EXPRESS PERMISSION OF THE COPYRIGHT HOLDERS.
2. WORK TO FIGURED DIMENSIONS ONLY.
3. THIS DRAWING IS TO BE READ IN CONJUNCTION WITH ALL RELEVANT ARCHITECTS, SERVICE ENGINEER'S AND WARWICK LANE DEVELOPMENTS DRAWINGS AND SPECIFICATIONS.

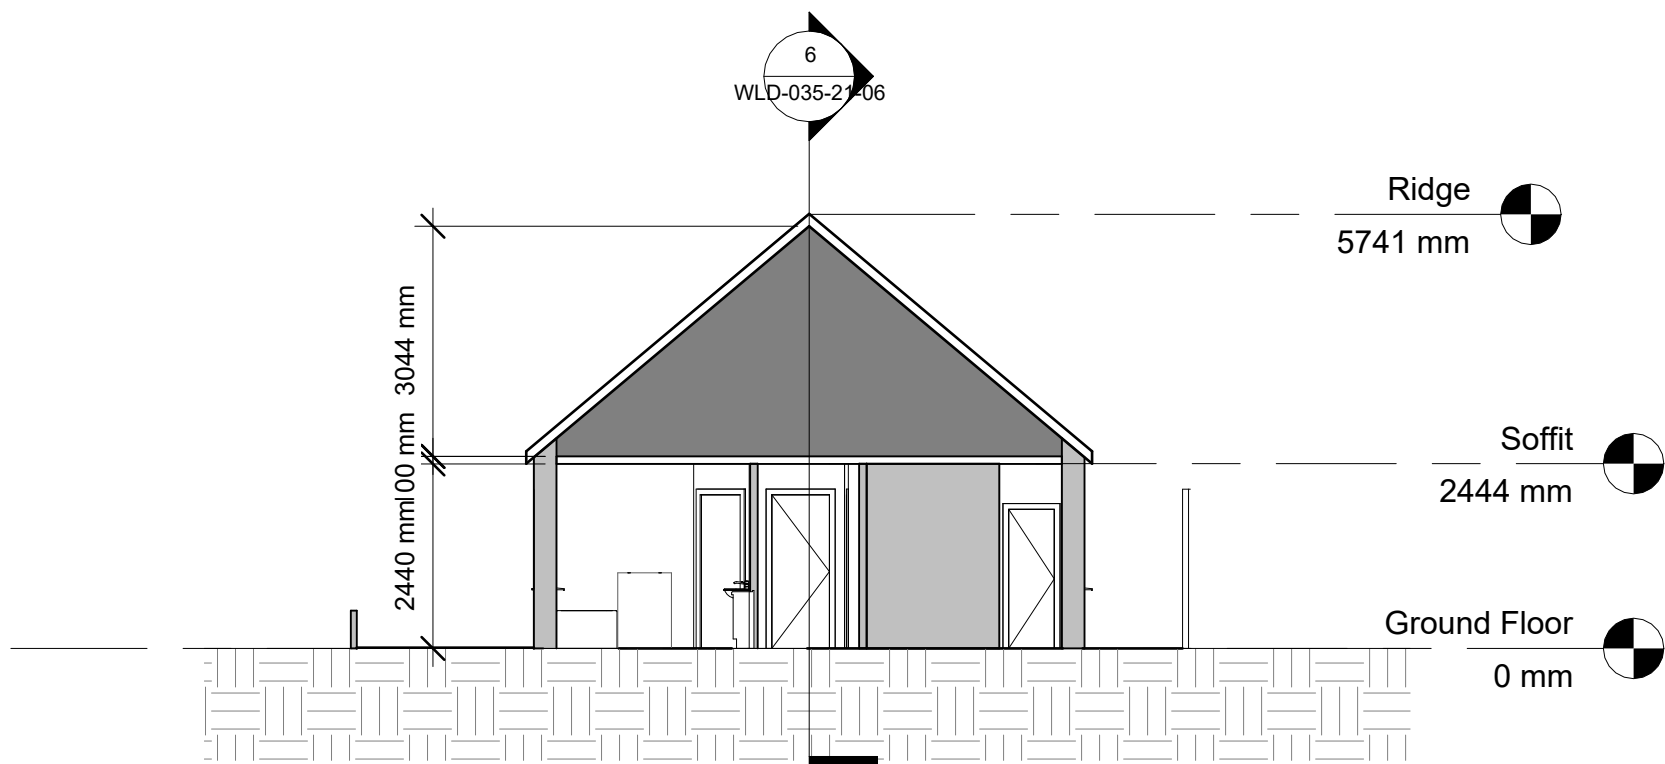


7 Section 2
1 : 100

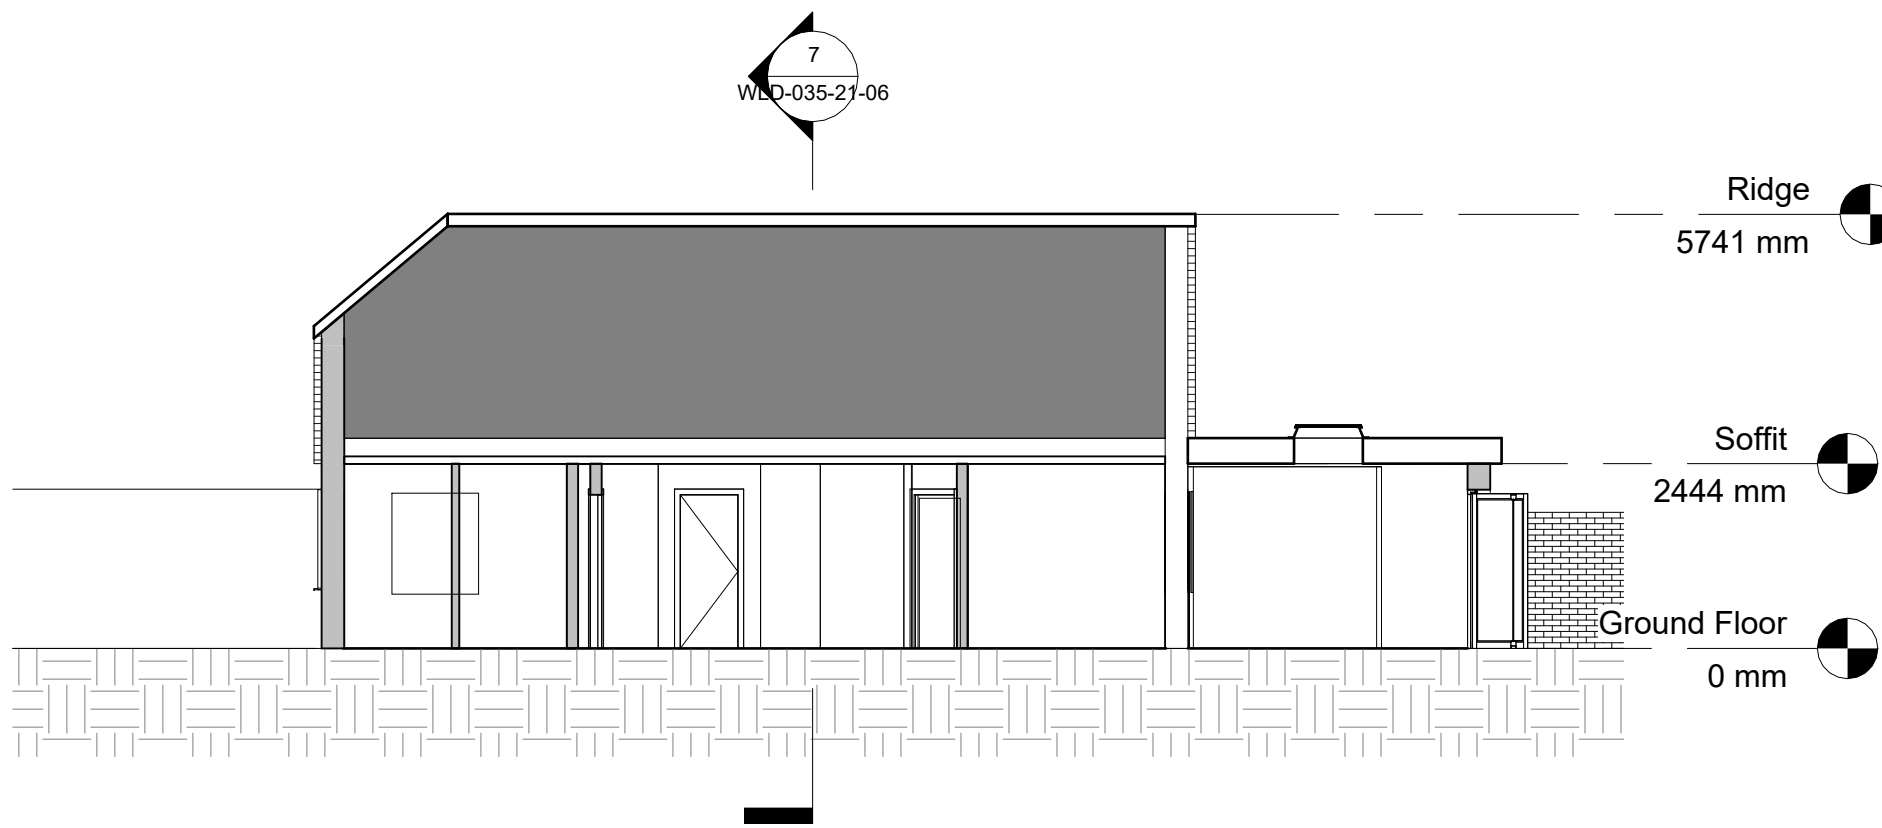


6 Section 1
1 : 100

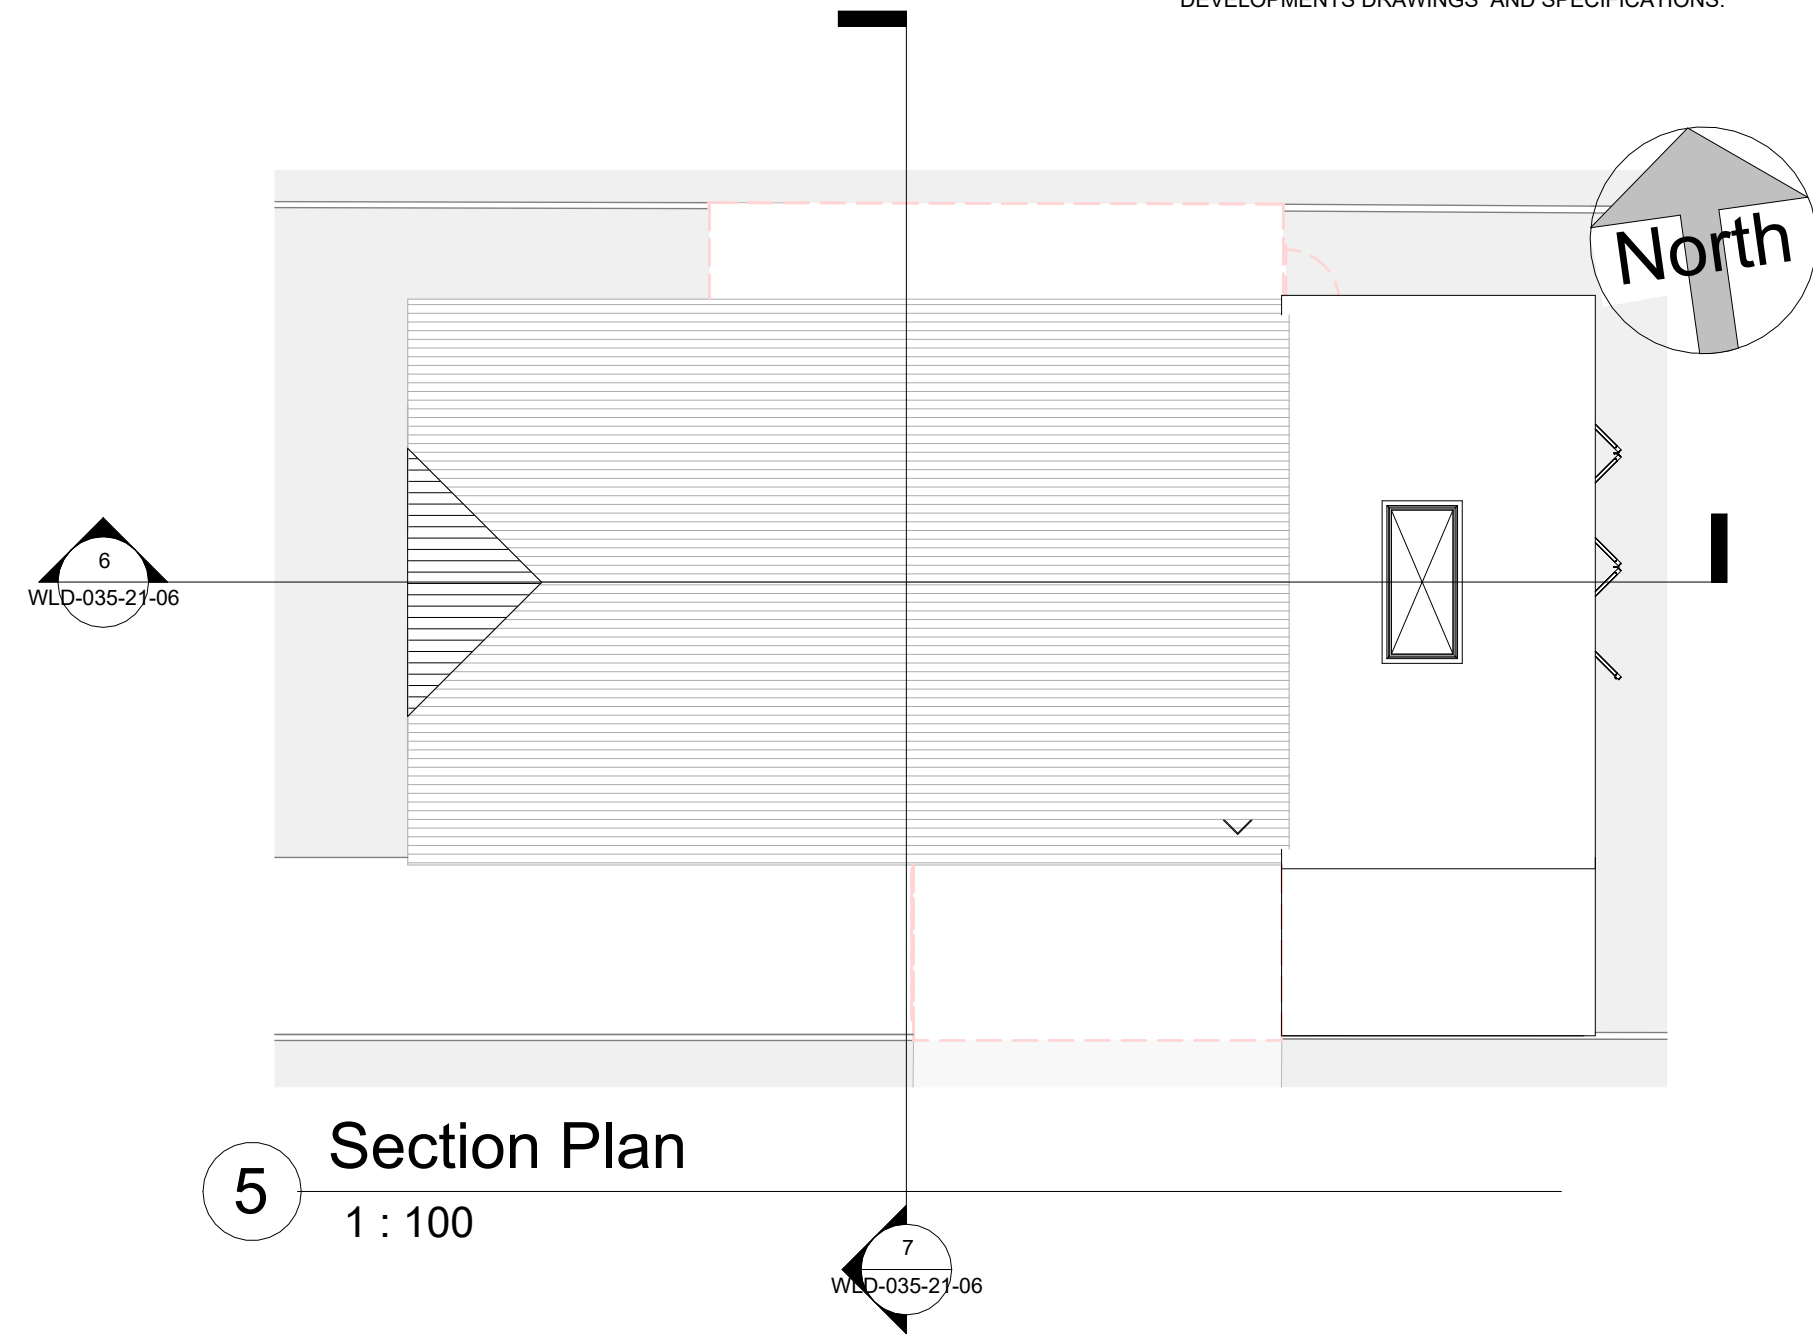


5 Section Plan
1 : 100

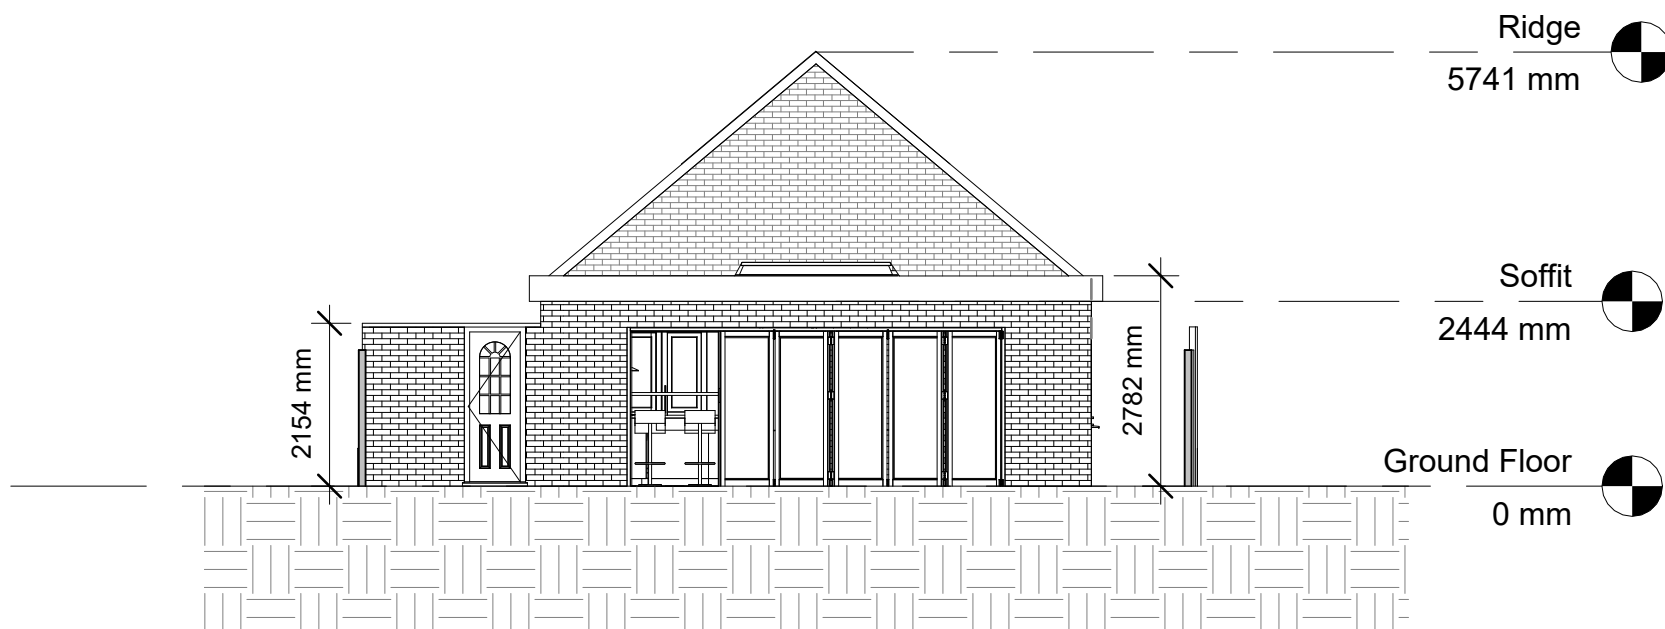


1 Rear Elevation (East)
1 : 100

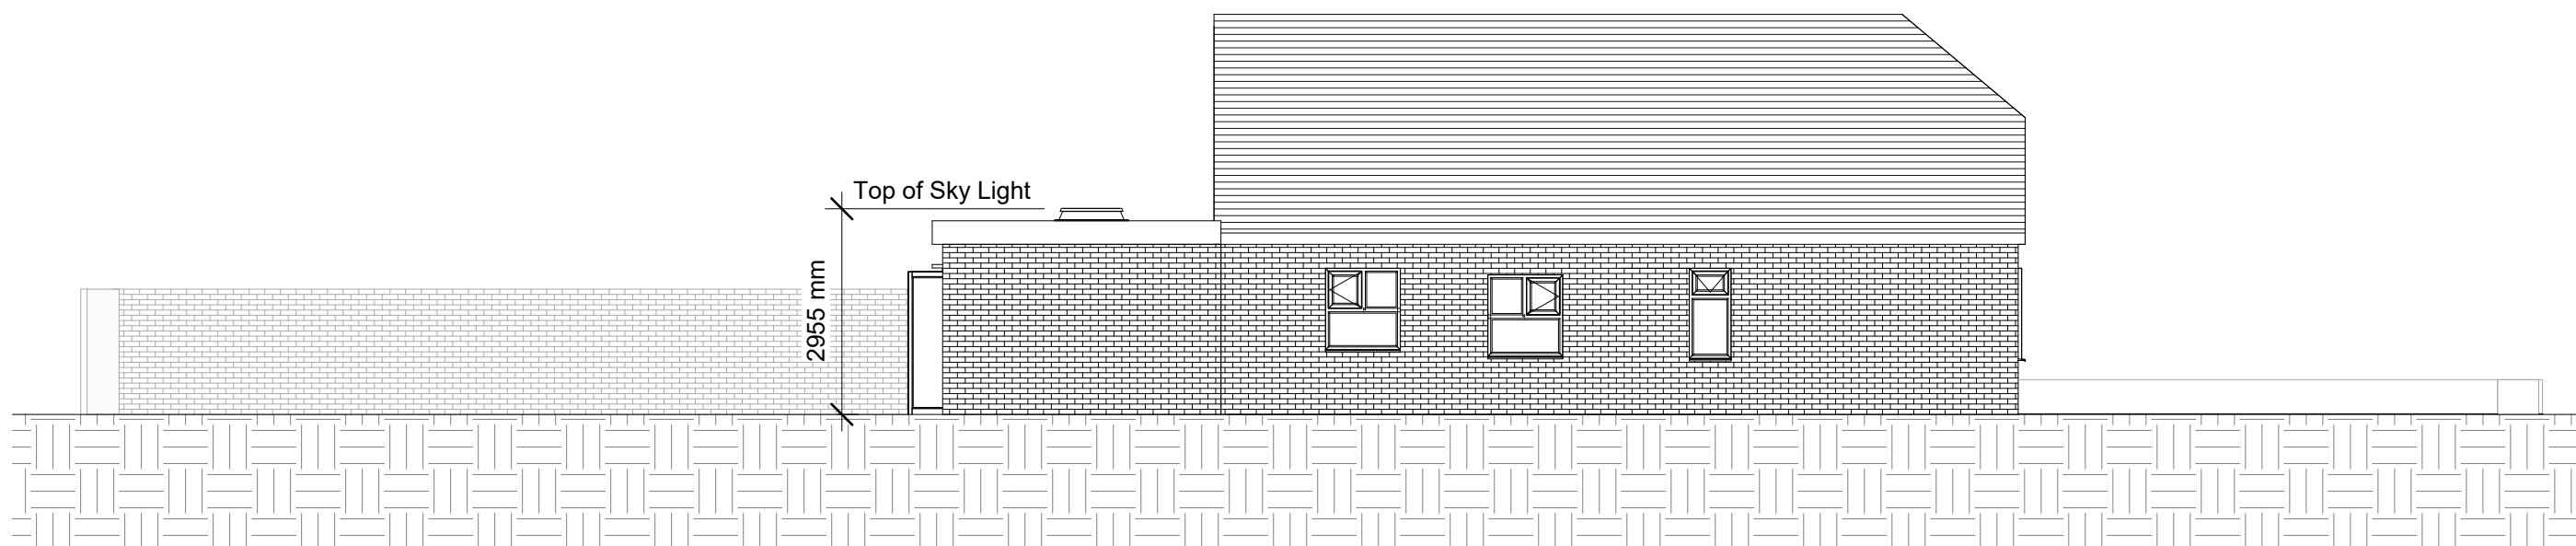

2 Side Elevation (North)
1 : 100

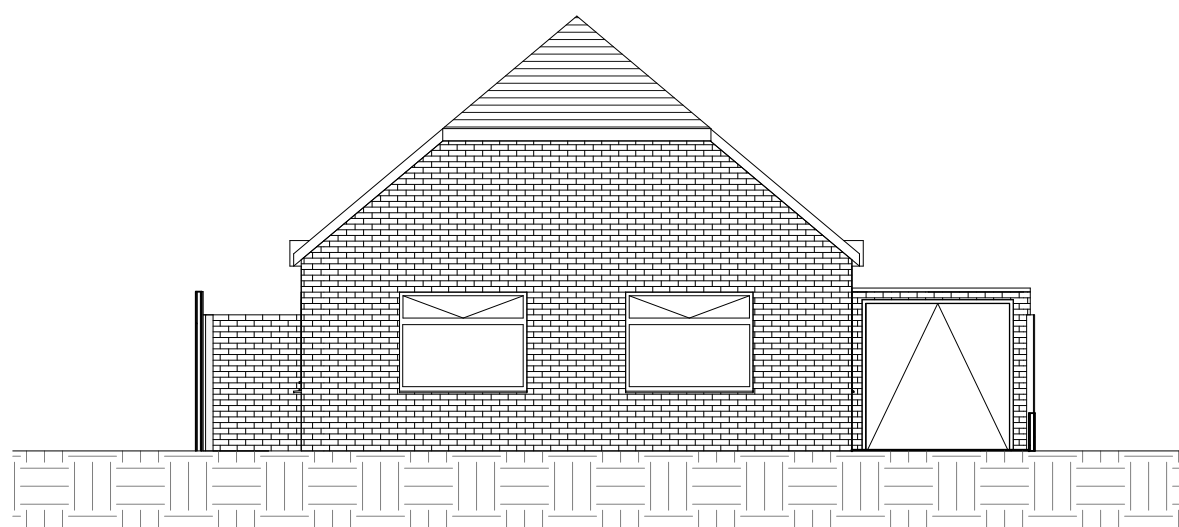

4 Front Elevation (West)
1 : 100

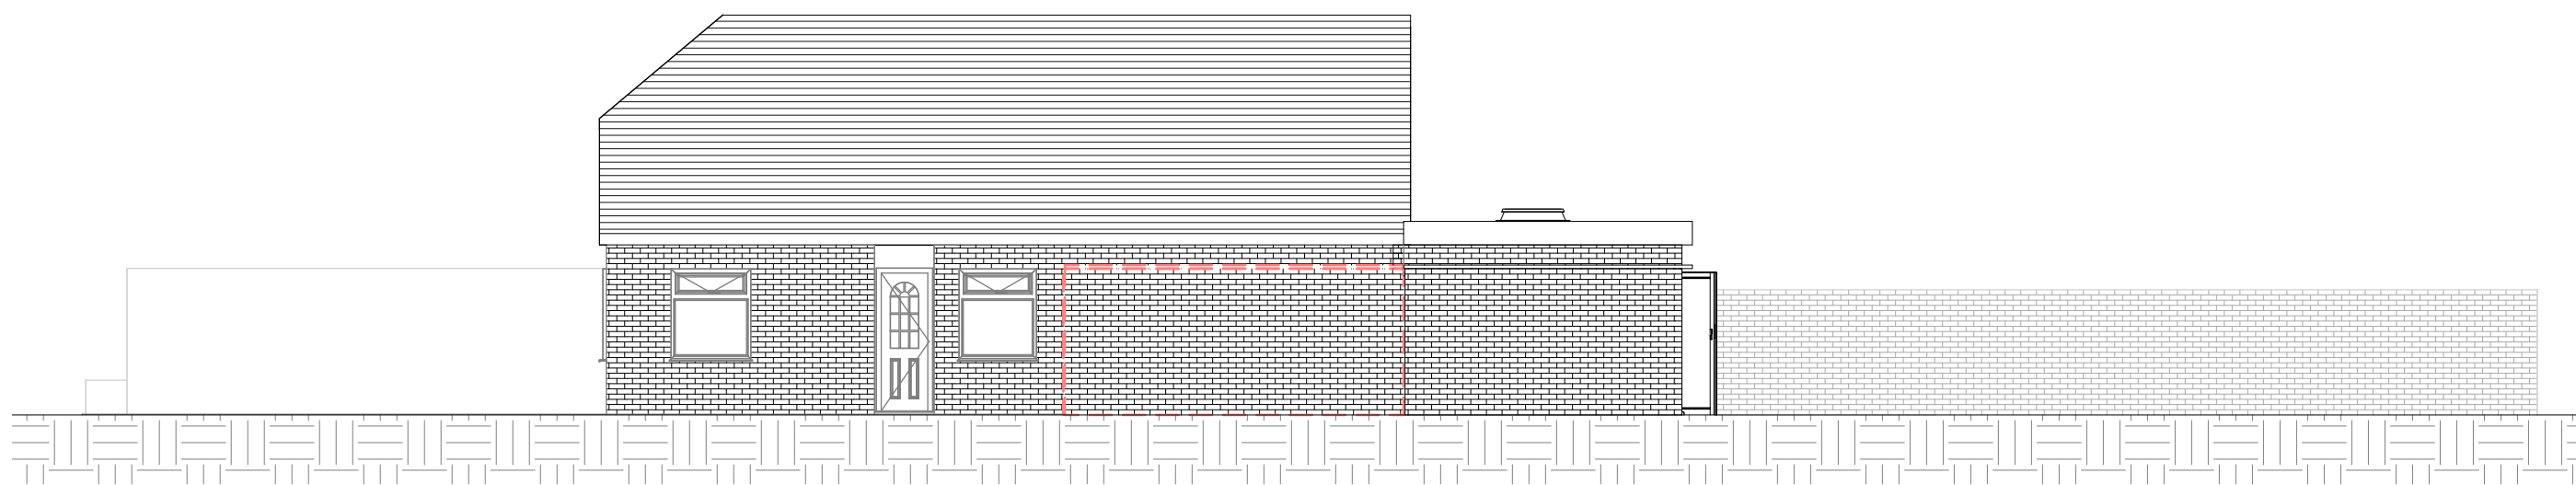

3 Side Elevation (South)
1 : 100


0m 2m 4m 6m 8m 10m

VISUAL SCALE 1:100 @ A1

Rev. A Revision 1 EL 01/02/22

Revision Number	Revision Description	Issued by	Revision Date
-----------------	----------------------	-----------	---------------

STATUS: Planning Issue

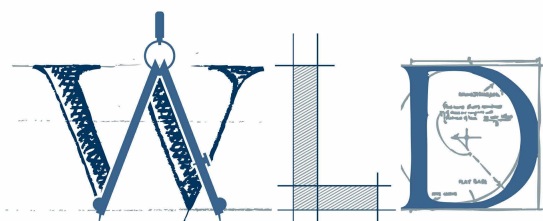

T 01903 233332 Ext 131 | DF 01903 206 908 | E acp@wld-group.co.uk
1 The Steyne, Worthing, West Sussex, BN11 3DS

CLIENT: Church Barn Group SITE ADDRESS:
42 Normandy Lane, East
Preston, West Sussex,
BN16 1LY

DRAWING:
Renovation and Extension of No.56

TITLE:
Proposed Elevations &
Sections

SCALE AT A1:	DATE:	DRAWN:	CHECKED:
1 : 100	12/01/2022	EL	AP

PROJECT NO:	DRAWING NO:	REVISION:
NRM LN	WLD-035-21-06	Rev_A