
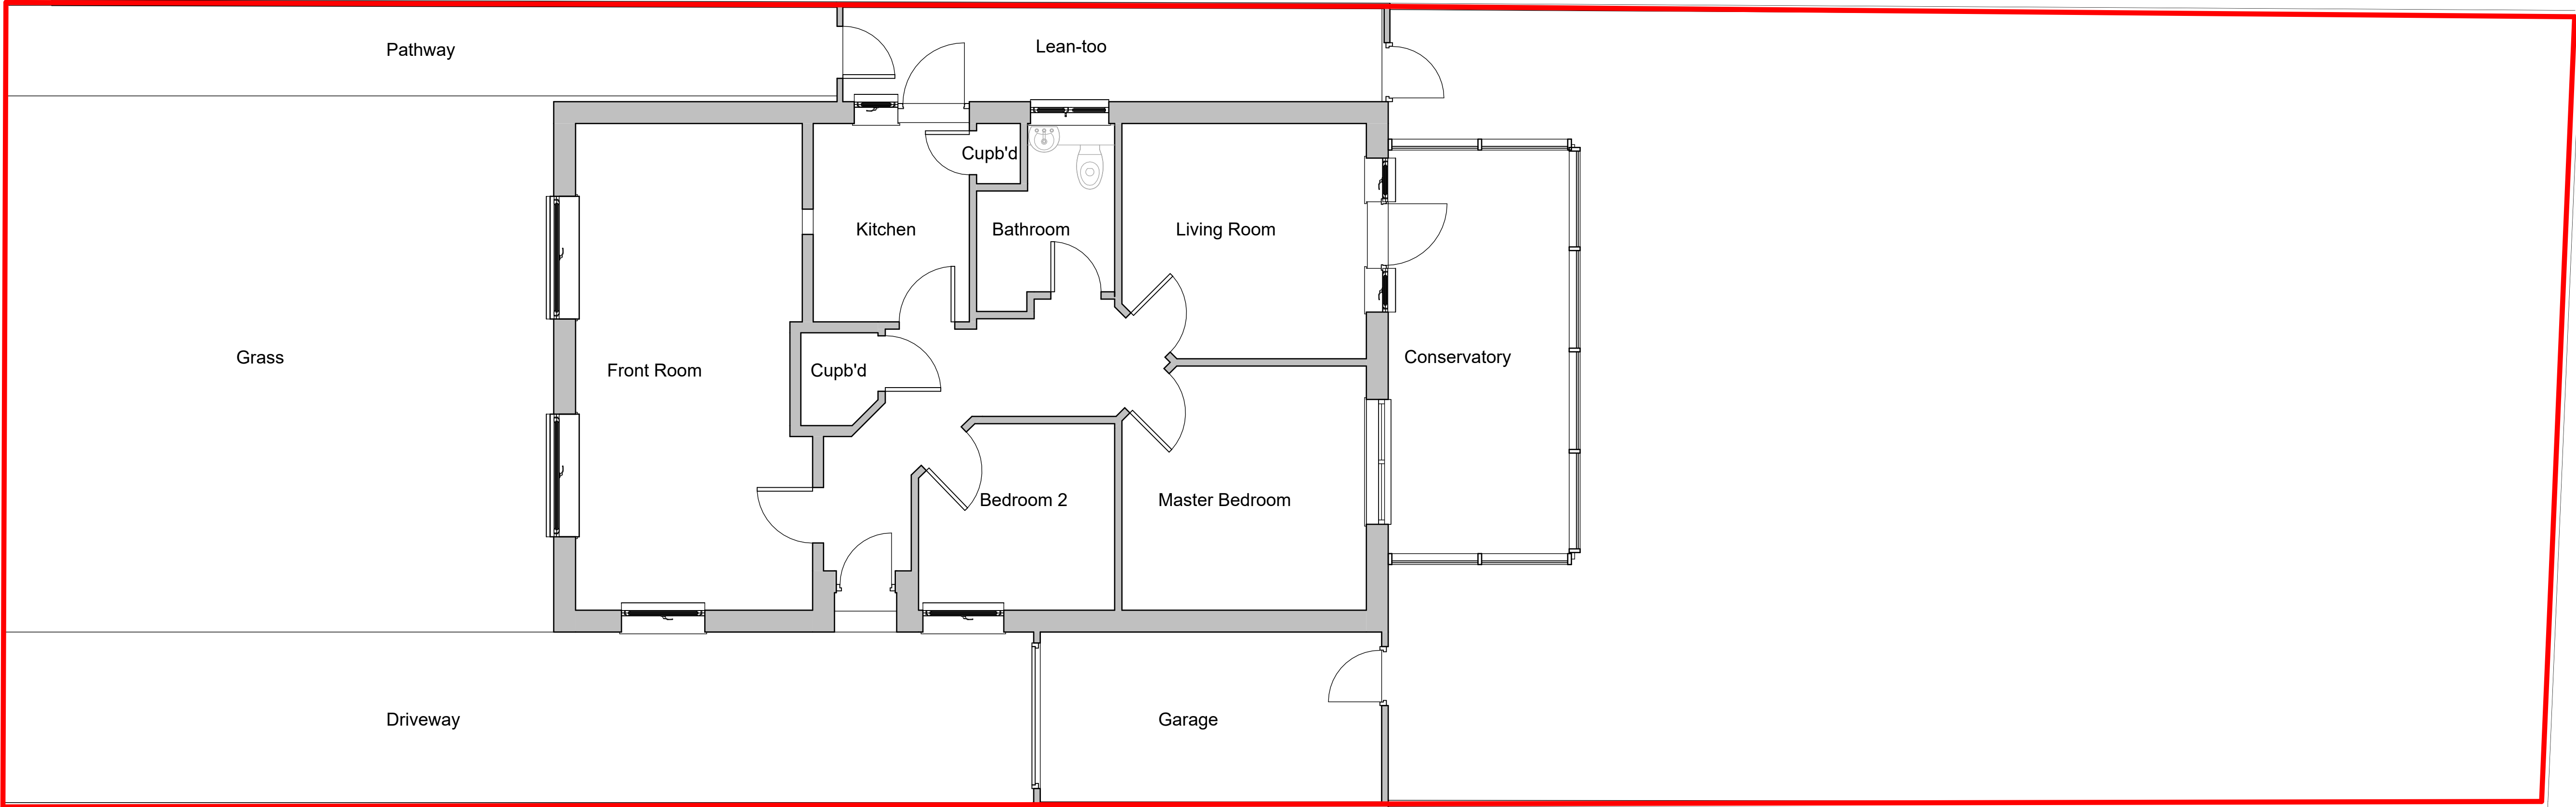



Notes:

1. THE COPYRIGHT OF THIS DRAWING IS VESTED IN WARWICK LANE DEVELOPMENTS AND IT MAY NOT BE REPRODUCED IN WHOLE OR PART OR USED FOR THE MANUFACTURE OF ANY ARTICLE WITHOUT THE EXPRESS PERMISSION OF THE COPYRIGHT HOLDERS.
2. WORK TO FIGURED DIMENSIONS ONLY.
3. THIS DRAWING IS TO BE READ IN CONJUNCTION WITH ALL RELEVANT ARCHITECTS, SERVICE ENGINEER'S AND WARWICK LANE DEVELOPMENTS DRAWINGS AND SPECIFICATIONS.

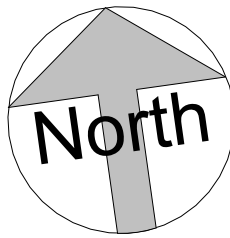

1 Ground Floor

1 : 50

 


VISUAL SCALE 1:50 @ A1

Rev. A	Labelled	AP	21/02/22
--------	----------	----	----------

Revision Number	Revision Description	Issued by	Revision Date
-----------------	----------------------	-----------	---------------

STATUS: Planning Issue

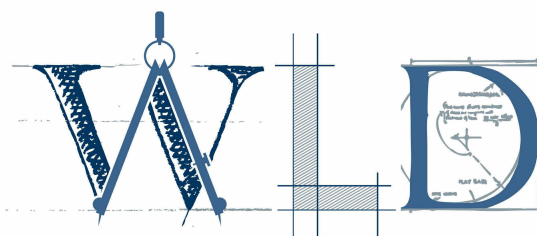

Warwick Lane.
Developments Ltd

T 01903 233332 Ext 131 | DF 01903 206 908 | E acp@wld-group.co.uk
1 The Steyne, Worthing, West Sussex, BN11 3DS

CLIENT: Church Barn Group

SITE ADDRESS:

42 Normandy Lane,
East Preston, West
Sussex, BN16 1LY

DRAWING:

Renovation and Extension of No.56

TITLE:
Existing Floor Plans

SCALE AT A1: 1 : 50	DATE: 12/01/2022	DRAWN: EL	CHECKED: AP
PROJECT NO: NRM LN	DRAWING NO: WLD-035-21-01	REVISION: Rev_A	