


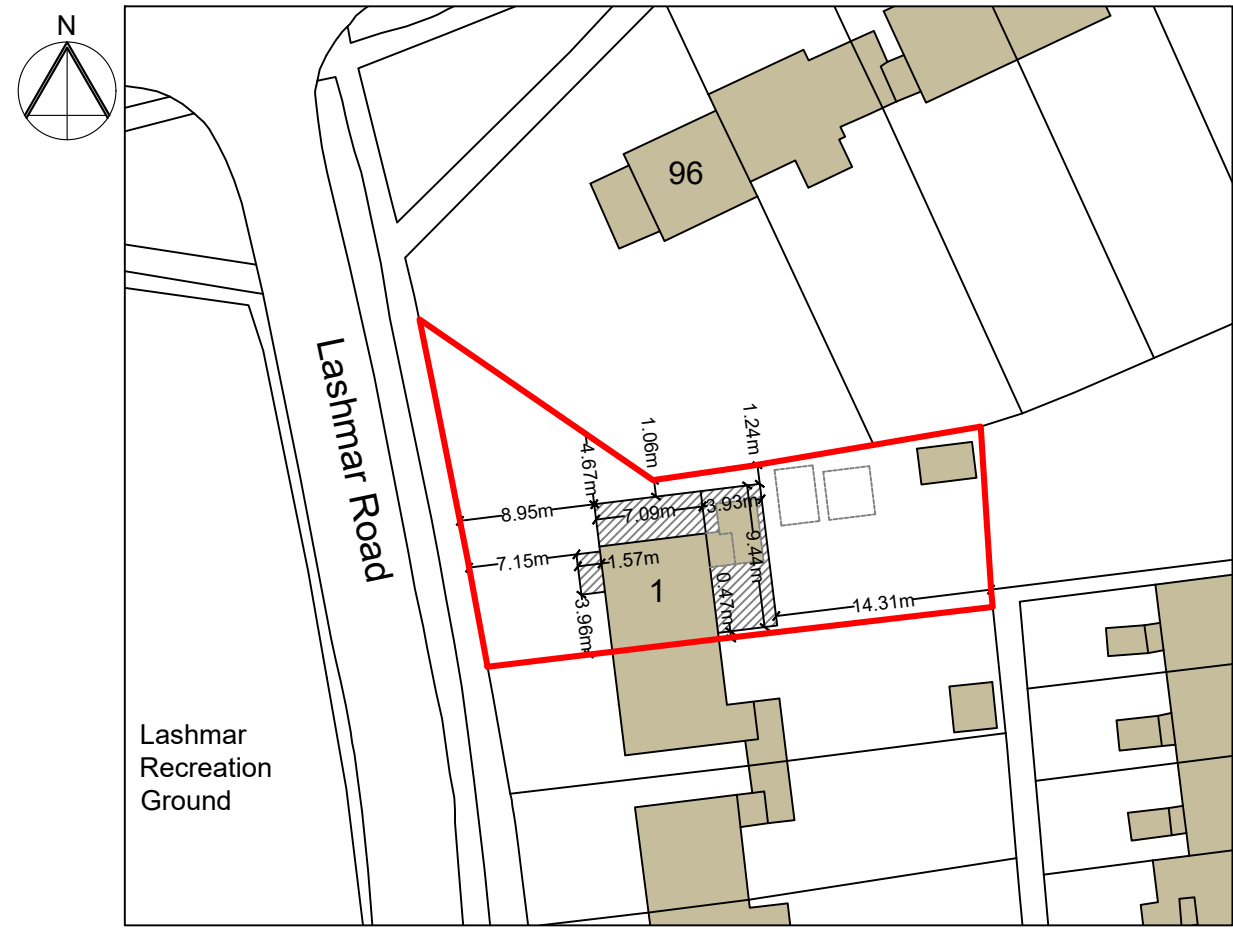


 



Proposed Block Plan 1:500

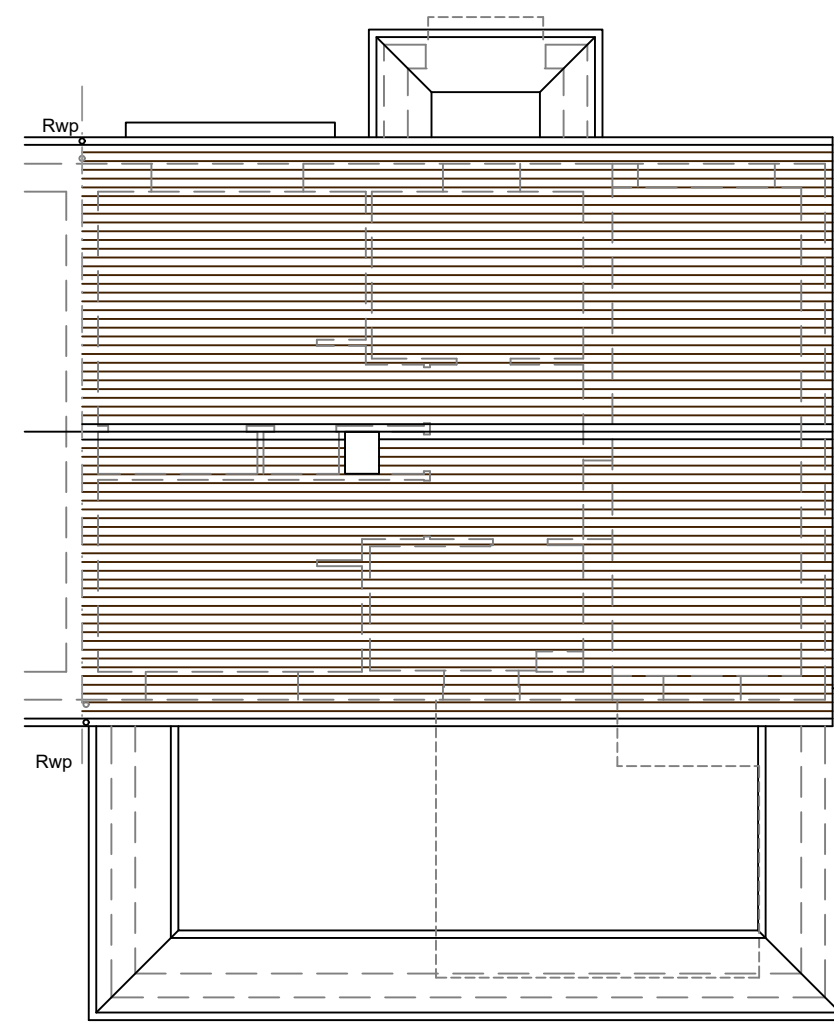


Proposed Location Plan 1:1250

 


Proposed Roof Plan 1:100

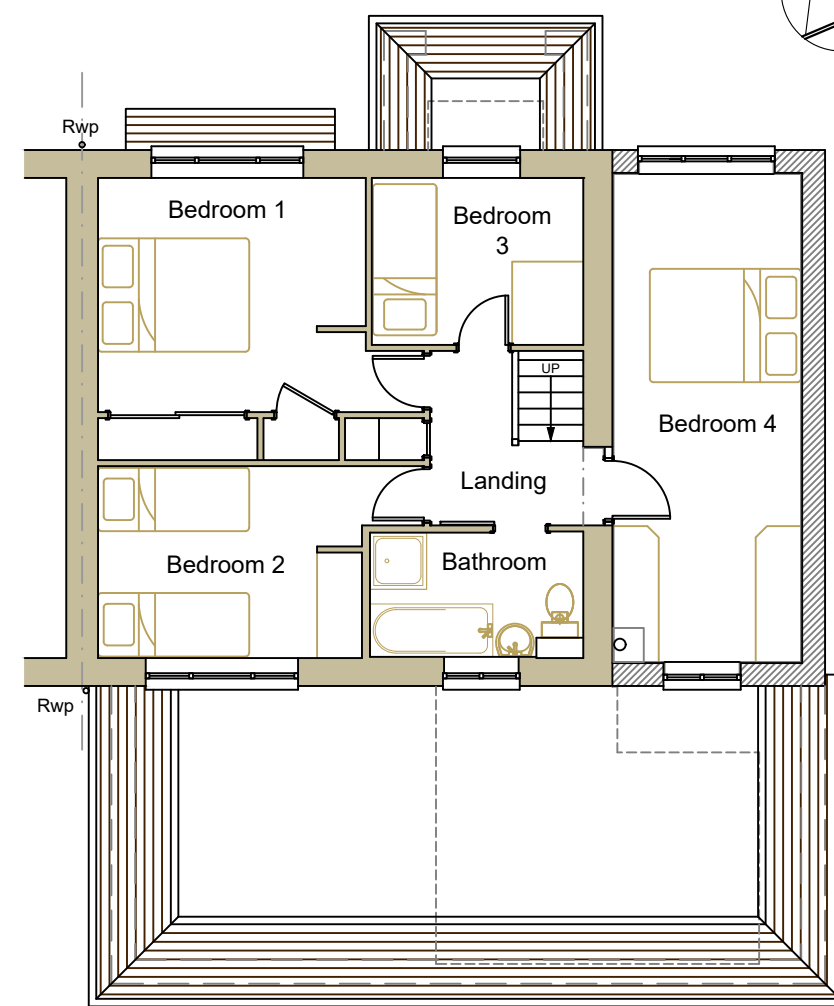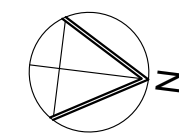

Proposed First Floor Plan 1:100

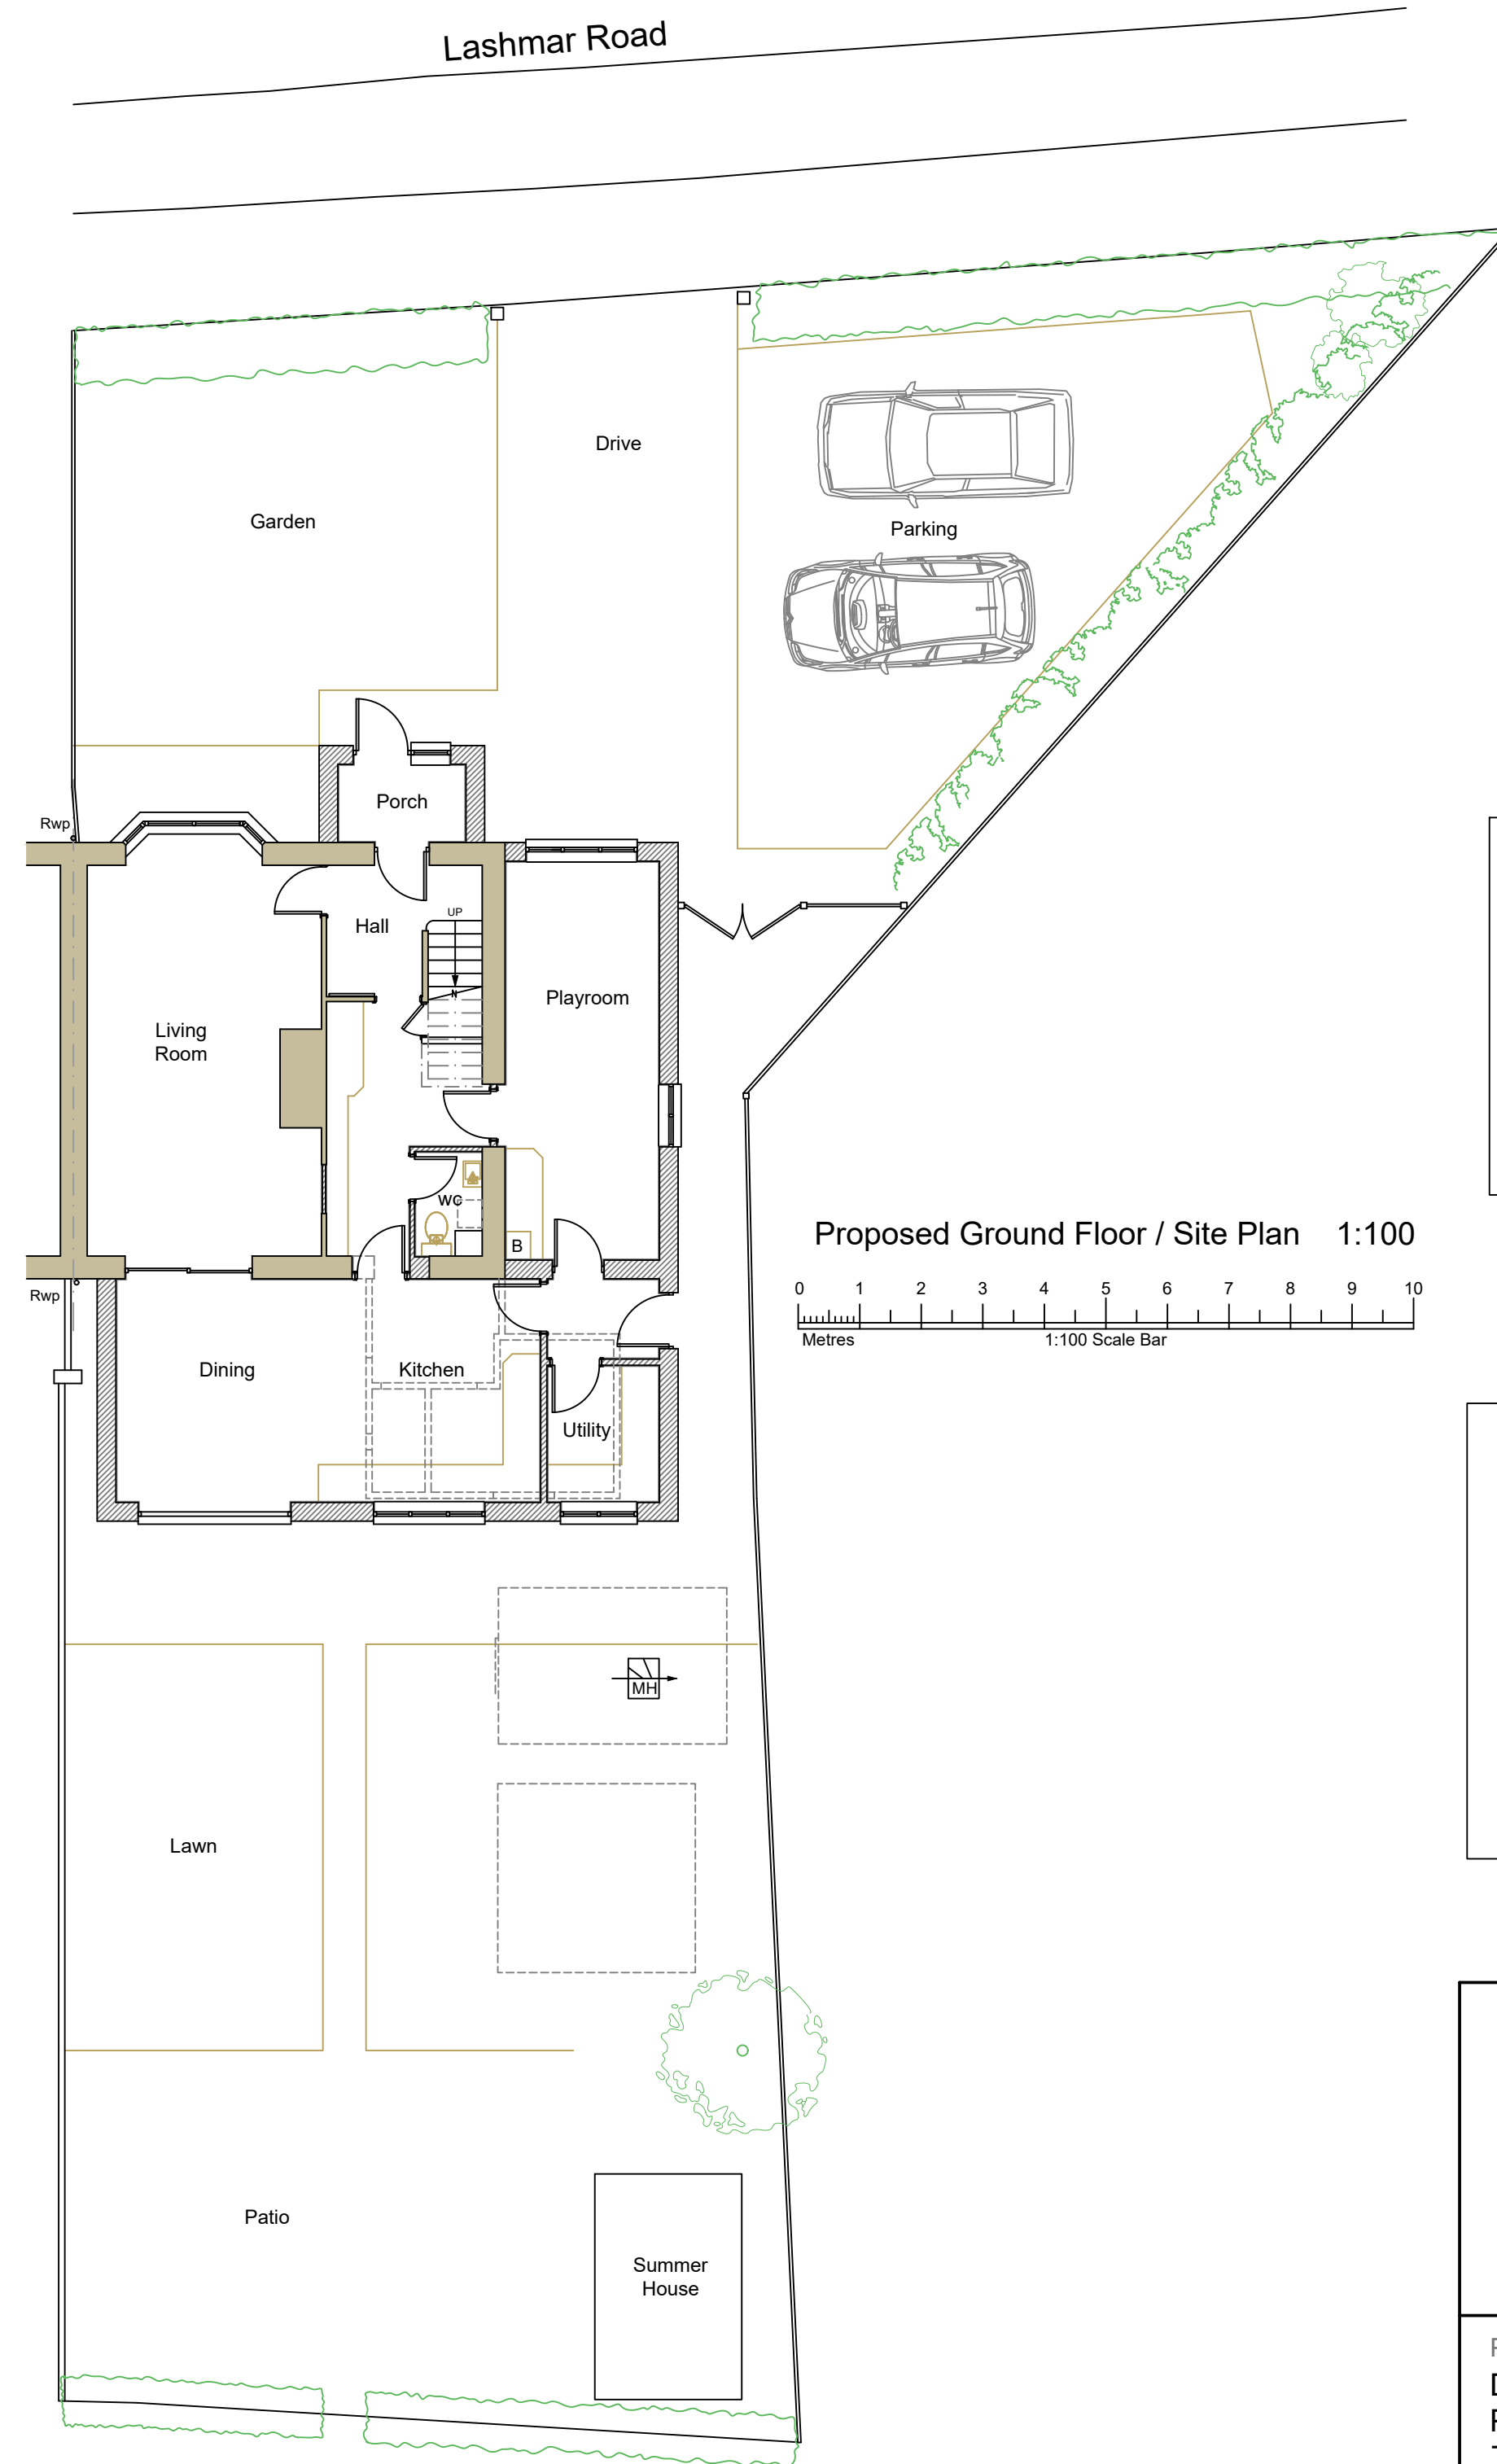

Proposed Ground Floor / Site Plan 1:100

 

Key:-	
	Indicates existing walls.
	Indicates new / infill masonry walls.
	Indicates line of walls to be removed.
	Indicates line of structure over.
	Indicates line of structure under.

Schedule Of Proposed Materials:-

- Roof - Tiled pitched roofs to match existing with central flat areas.
- Walls - Facing brickwork to match existing.
- Doors & Windows - White finish to match existing.
- Rainwater Goods - Finished black to match existing.

J H Pfeiffer
BA Hons Dip Arch
Architecture & Design

76 Brougham Road
Worthing, West Sussex, BN11 2NU
Tel: 07776 253076
E-mail: heidipfeiffer@hotmail.com

Project:-
Demolition of Existing Outbuilding &
Proposed Single-Storey Rear Extension,
Two-Storey Side Extension and new
Porch at 1 Lashmar Road, East Preston


Client:-
Mr & Mrs R Brown

Address:-
1 Lashmar Road,
East Preston, Littlehampton
West Sussex, BN16 1ES


Drawing Title:-
Proposed Location & Block Plans,
Plans & Elevations.

Scale:- 1:1250 / 1:500 / 1:100 @ A1	Date:- Jan 2019
--	--------------------

Drawing No:- 1411 / PL01	Rev:-
-----------------------------	-------

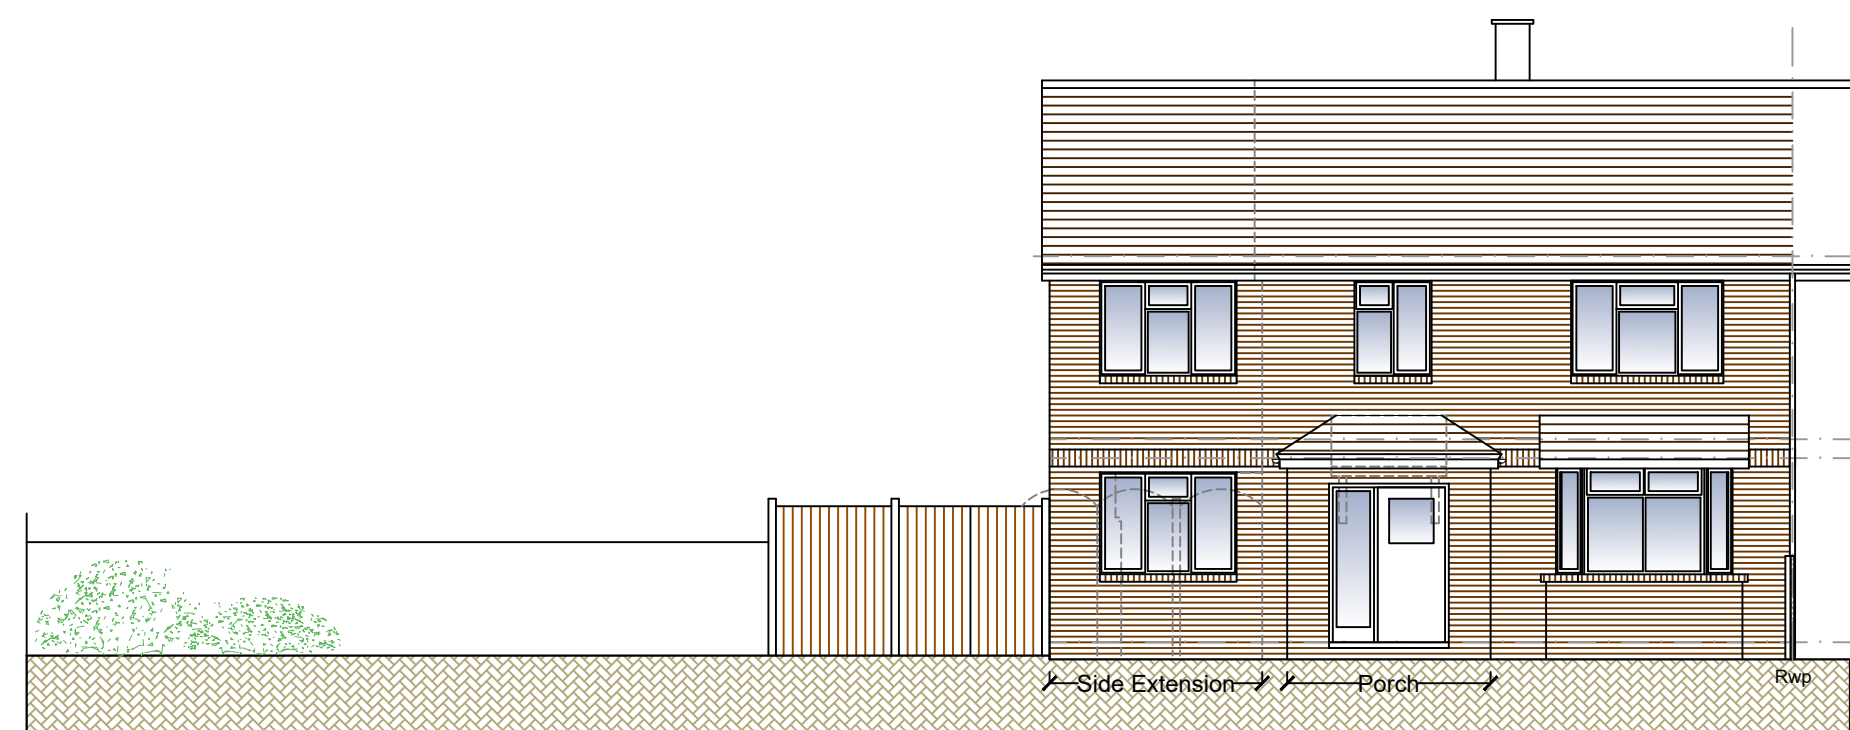


Proposed West (Front) Elevation 1:100

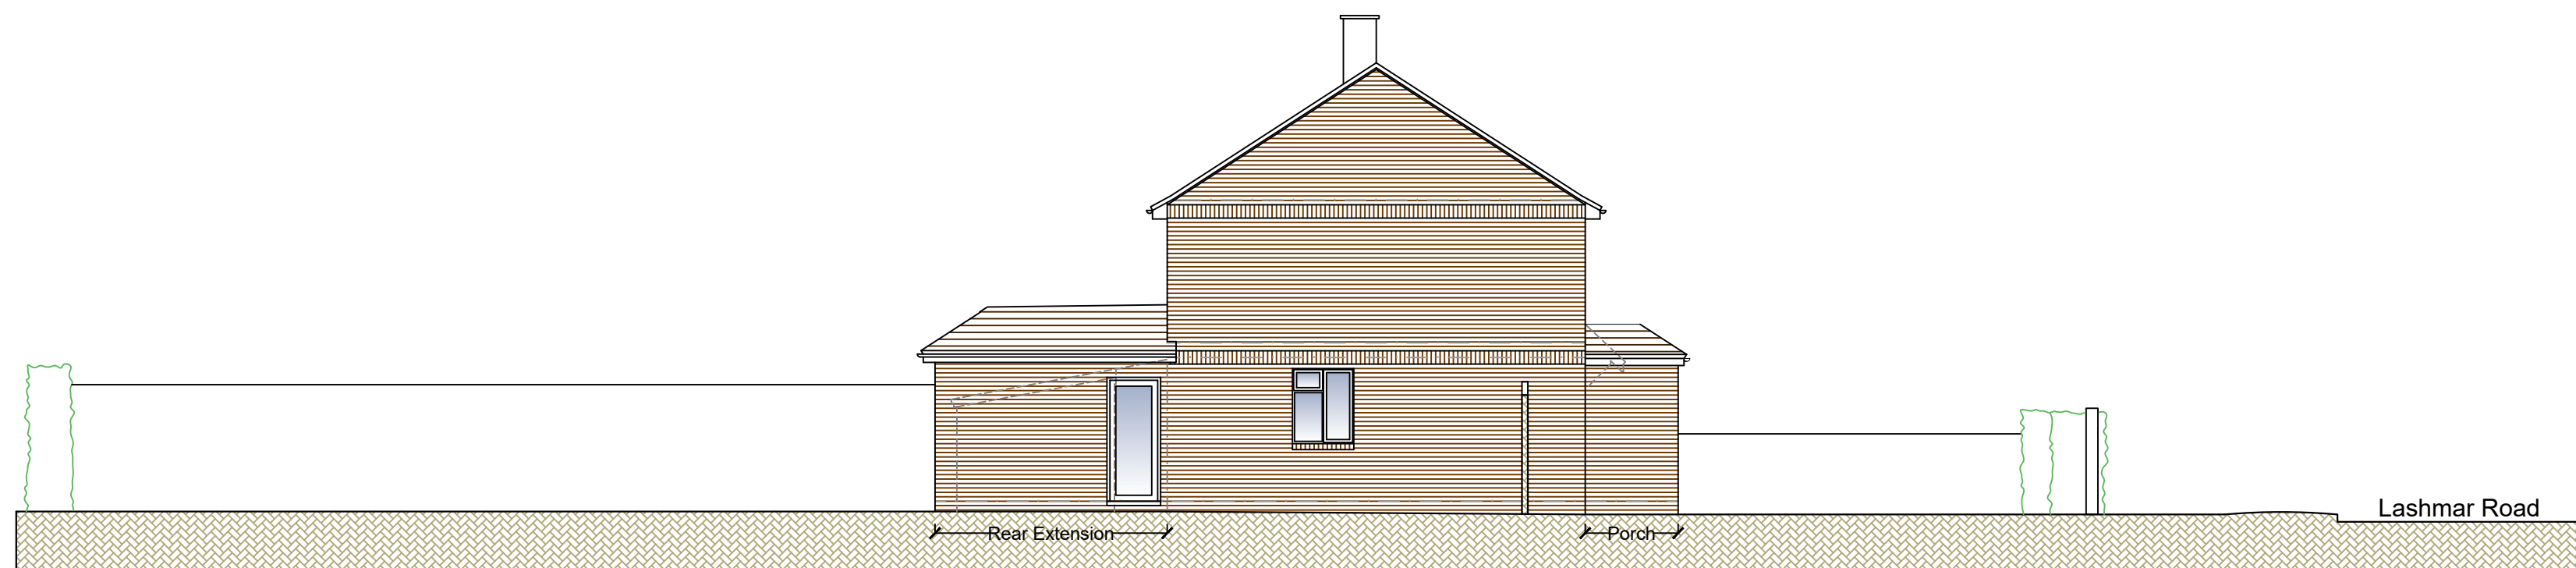

Proposed North (Side) Elevation 1:100



Proposed East (Rear) Elevation 1:100

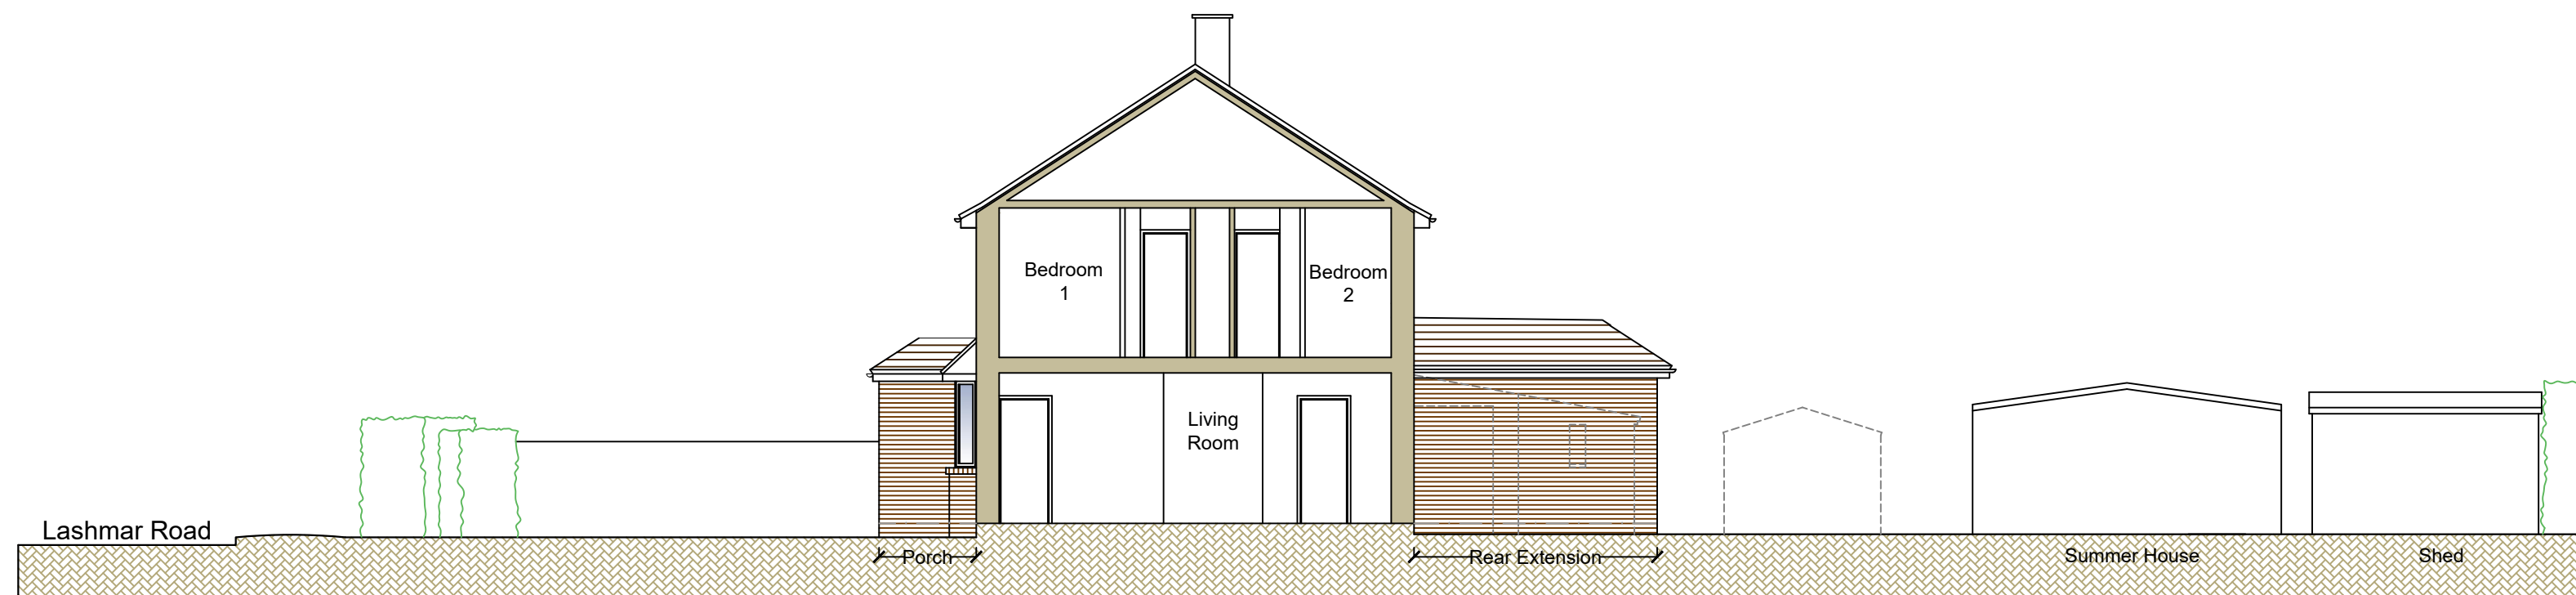

Proposed East (Side) Elevation / Section 1:100

The contractor is responsible for setting out and must check all levels and dimensions prior to work being put in hand.

This drawing may be scaled for planning purposes only. For construction purposes only written dimensions are to be taken in respect of this project.

Rev Date Comment