






Existing Block Plan 1:500

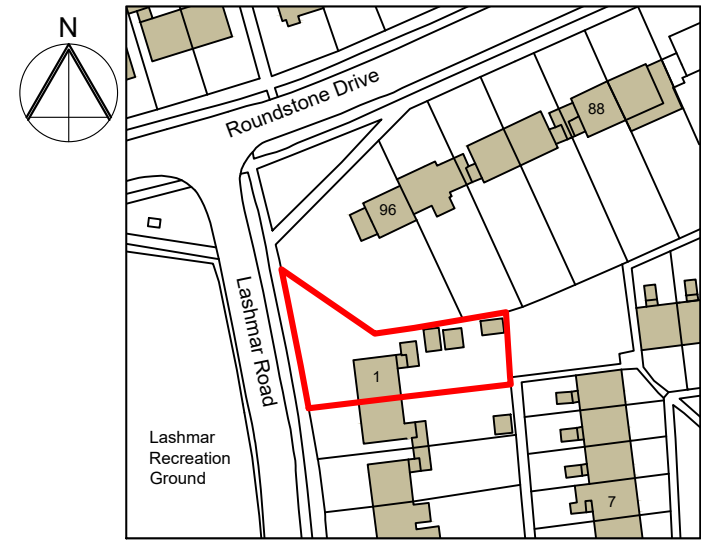


Existing Location Plan 1:1250

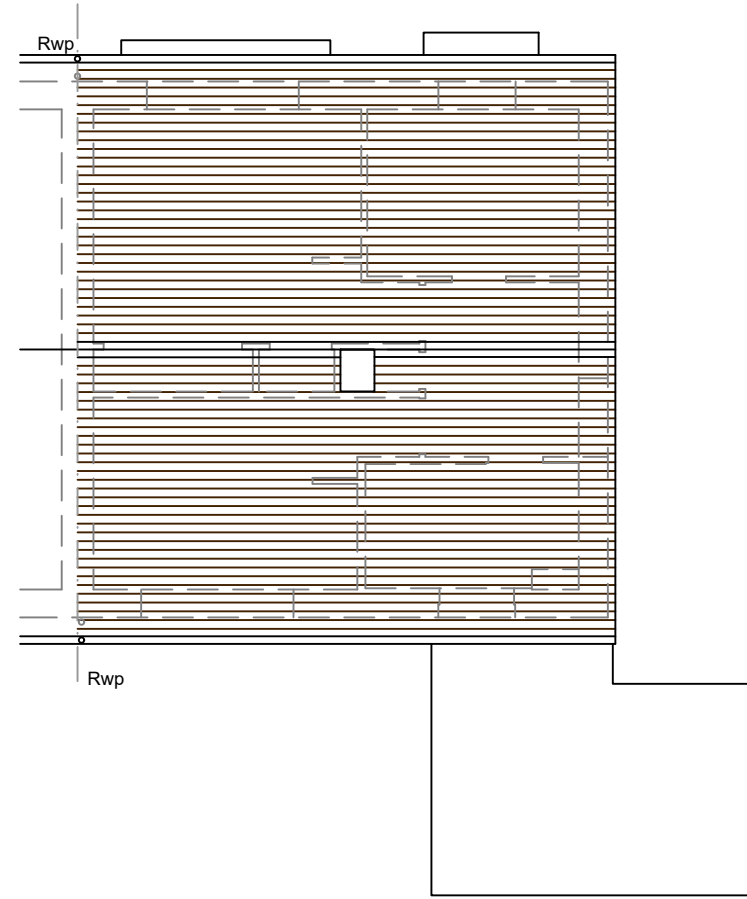


Existing Roof Plan 1:100

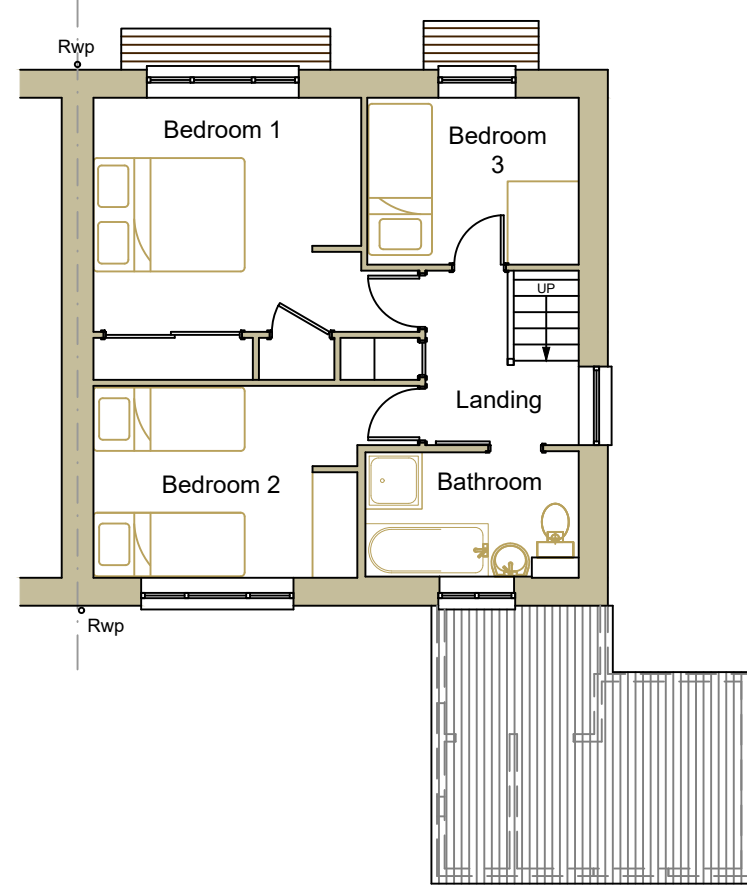


Existing First Floor Plan 1:100

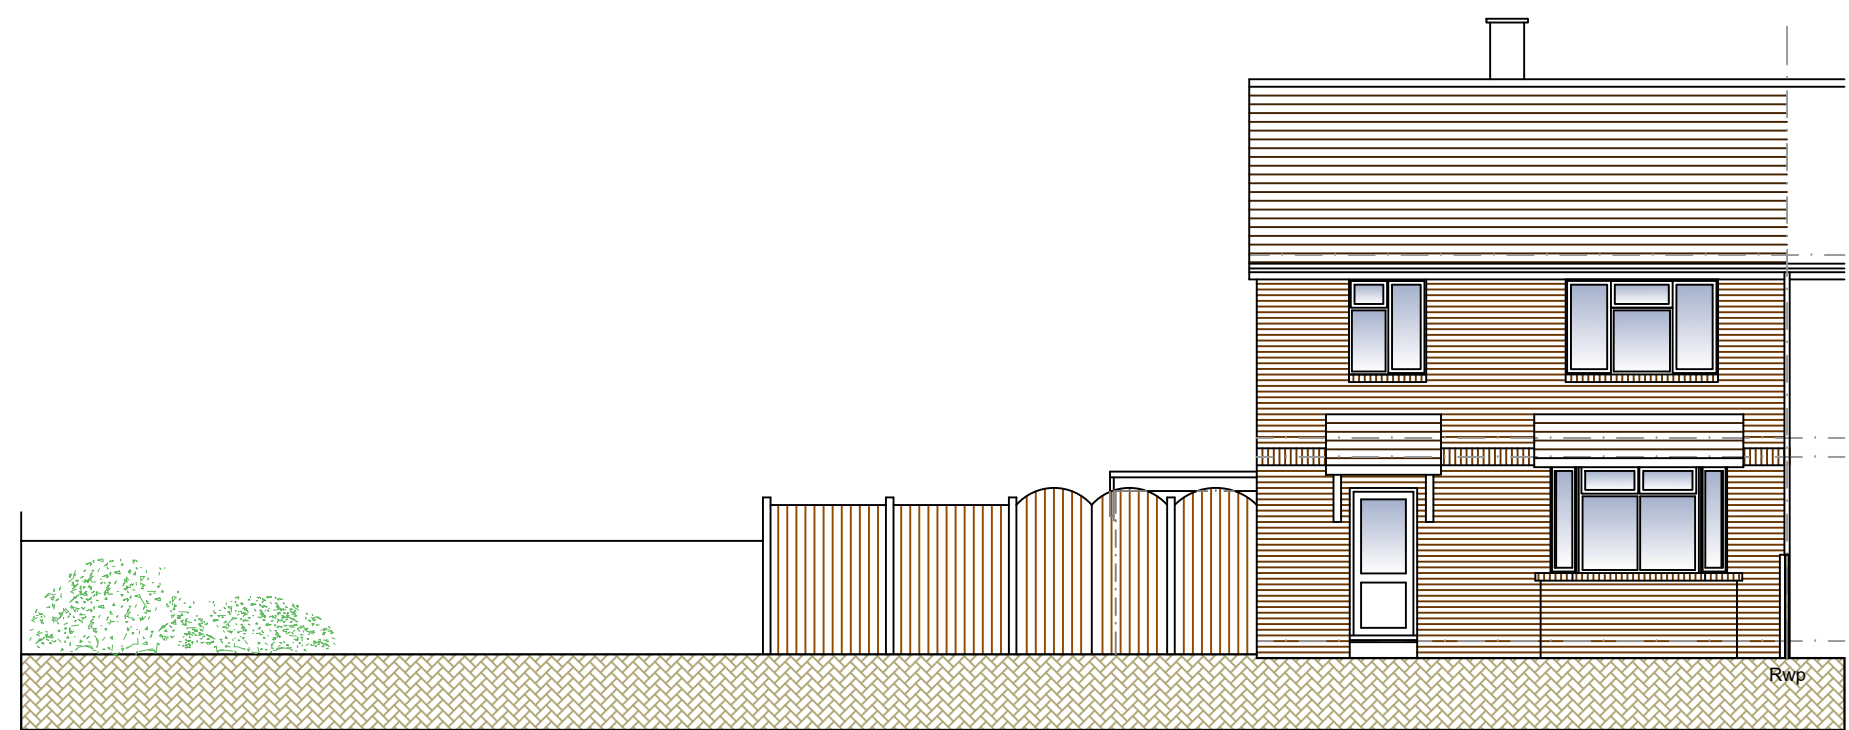


Existing West (Front) Elevation 1:100

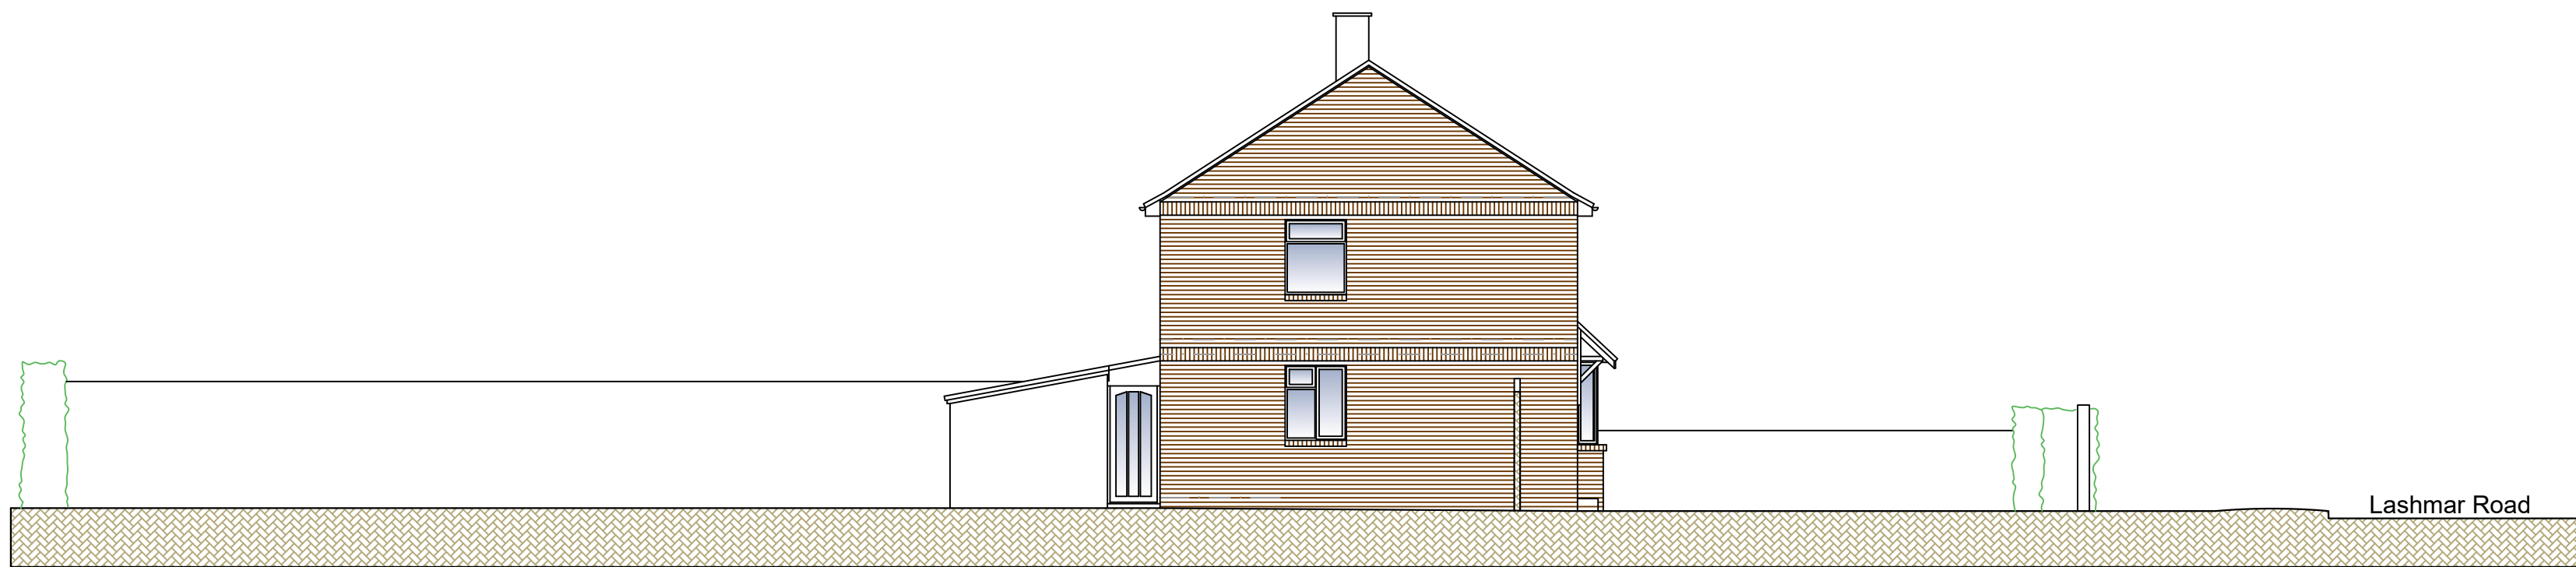


Existing North (Side) Elevation 1:100

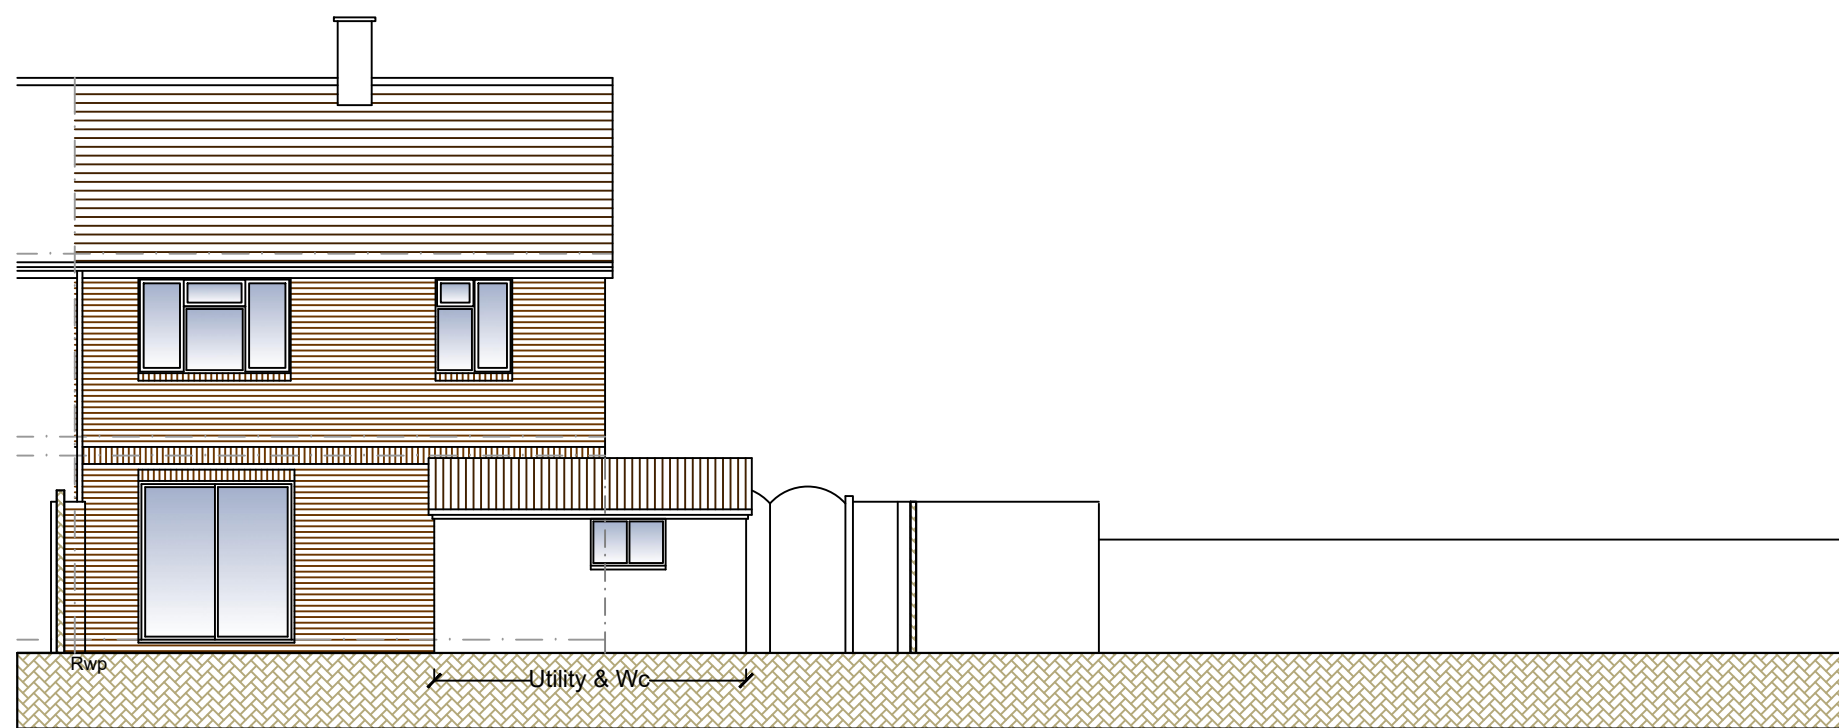

Existing East (Rear) Elevation 1:100

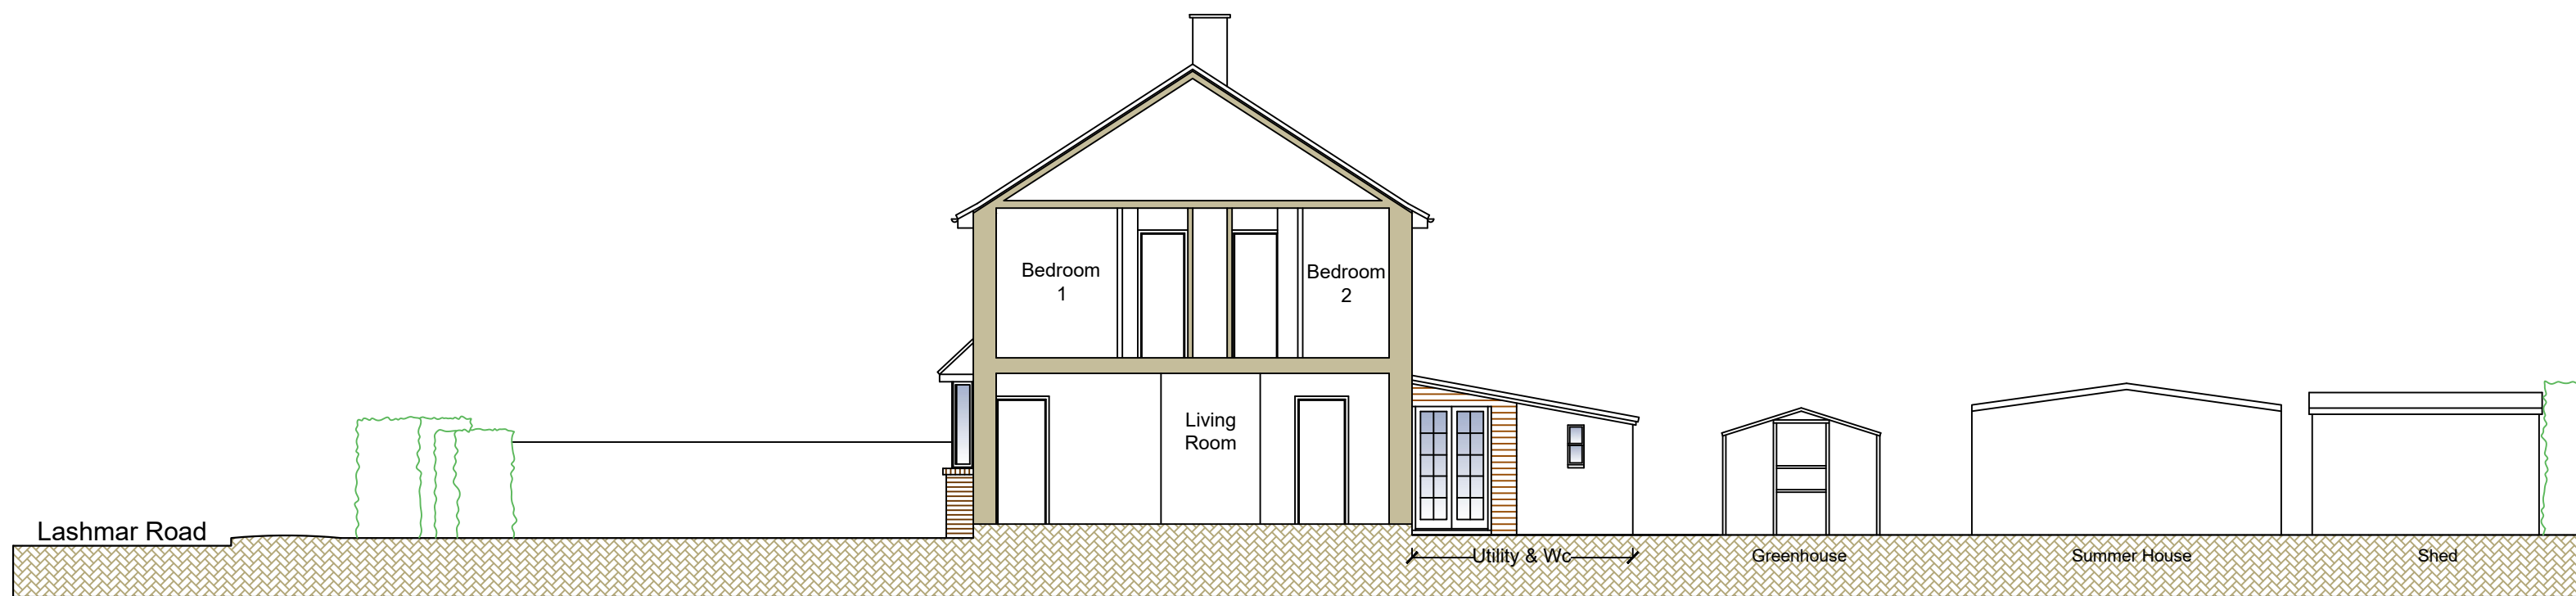

Existing East (Side) Elevation / Section 1:100

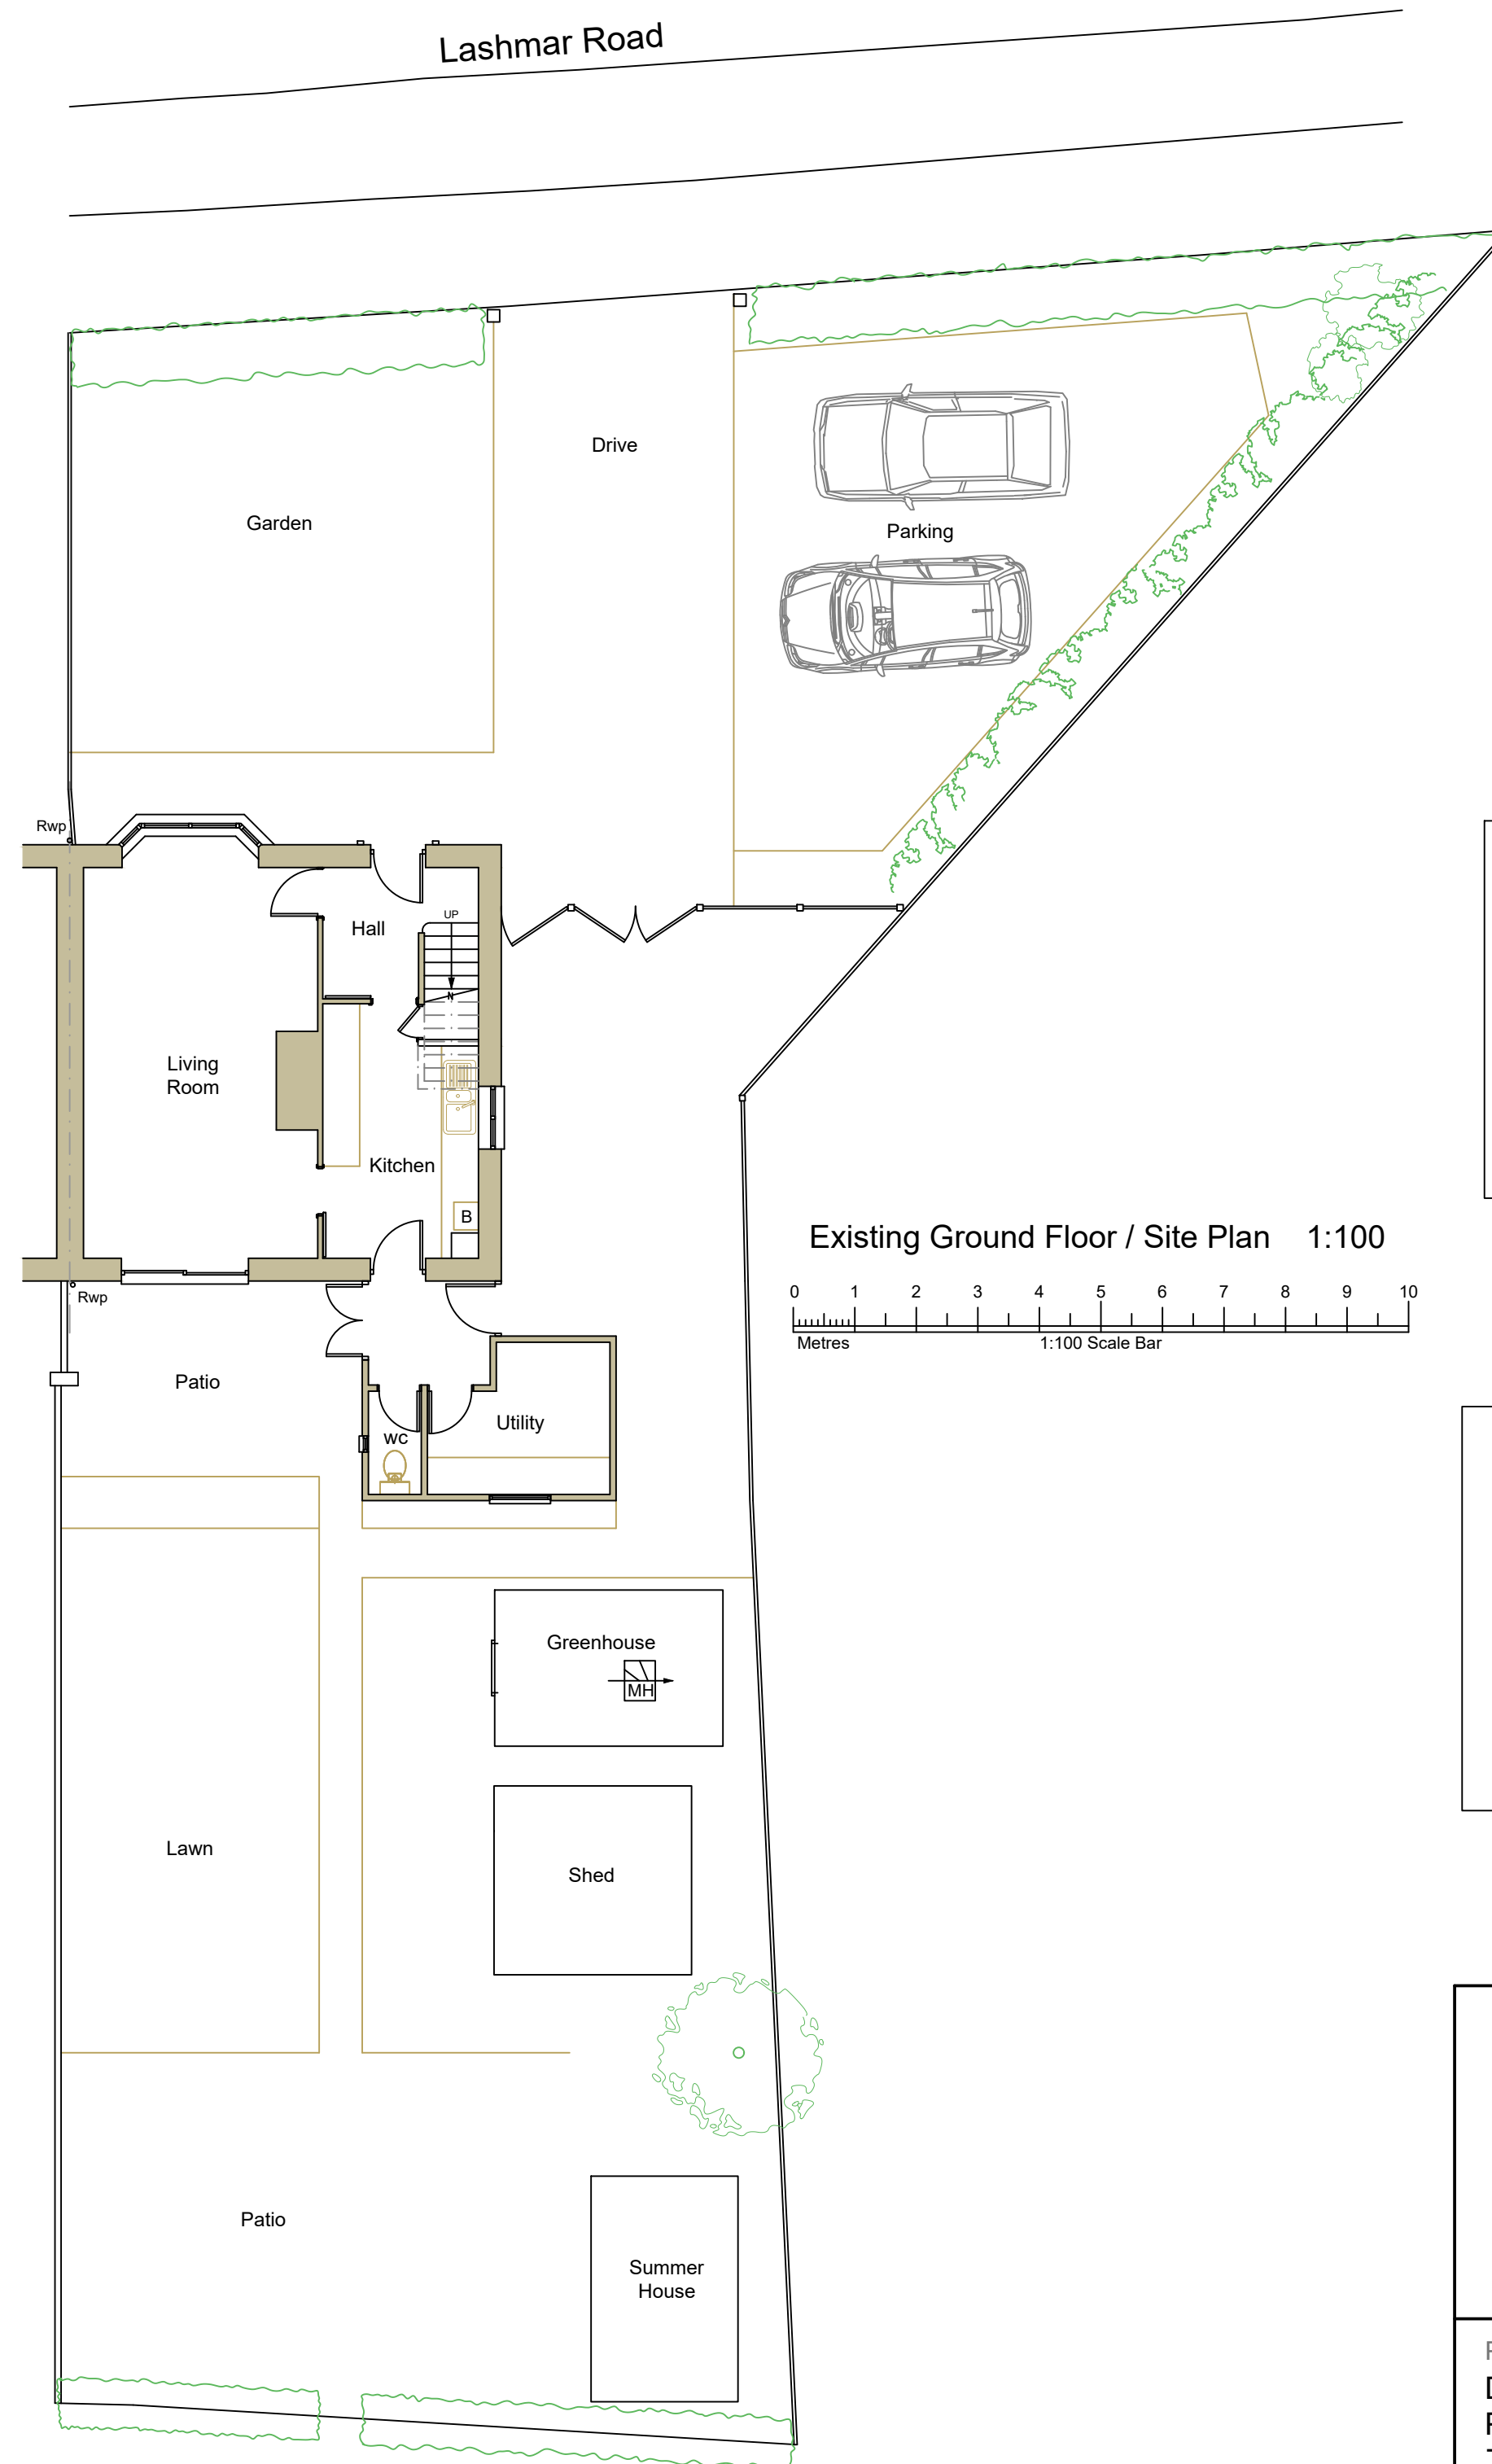

Existing Ground Floor / Site Plan 1:100

Key:-

- Indicates existing walls.
- Indicates new / infill masonry walls.
- Indicates line of walls to be removed.
- Indicates line of structure over.
- Indicates line of structure under.

Schedule Of Existing Materials:-

- Roof - Tiled pitched roof to house, corrugated sheet roof to outbuildings.
- Walls - Facing brickwork.
- Doors & Windows - White finish.
- Rainwater Goods - Finished black.

J H Pfeiffer
BA Hons Dip Arch
Architecture & Design

76 Brougham Road
Worthing, West Sussex, BN11 2NU
Tel: 07776 253076
E-mail: heidipfeiffer@hotmail.com

Project:-
Demolition of Existing Outbuilding &
Proposed Single-Storey Rear Extension,
Two-Storey Side Extension and new
Porch at 1 Lashmar Road, East Preston

Client:-
Mr & Mrs R Brown

Address:-
1 Lashmar Road,
East Preston, Littlehampton
West Sussex, BN16 1ES

Drawing Title:-
Existing Location & Block Plans,
Plans & Elevations.

Scale:-
1:1250 / 1:500 / 1:100 @ A1

Date:-
Jan 2019

Drawing No:-
1411 / EX01

Rev:-

The contractor is responsible for setting out and must check all levels and dimensions prior to work being put in hand.

This drawing may be scaled for planning purposes only. For construction purposes only written dimensions are to be taken in respect of this project.

Rev Date Comment