



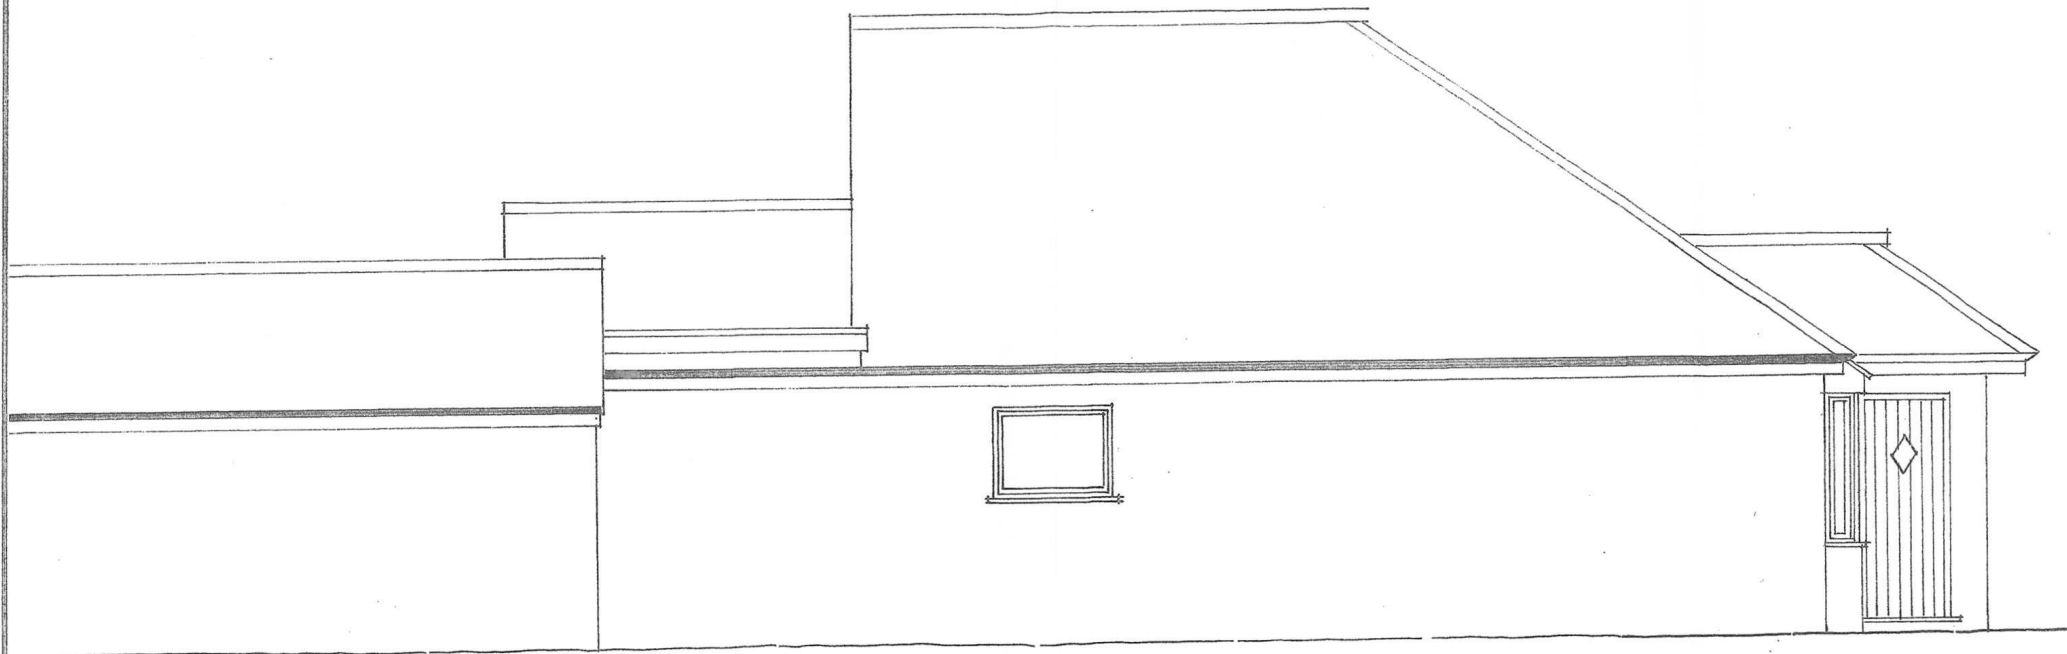

SIDE ELEVATION (WEST) ~ EXISTING

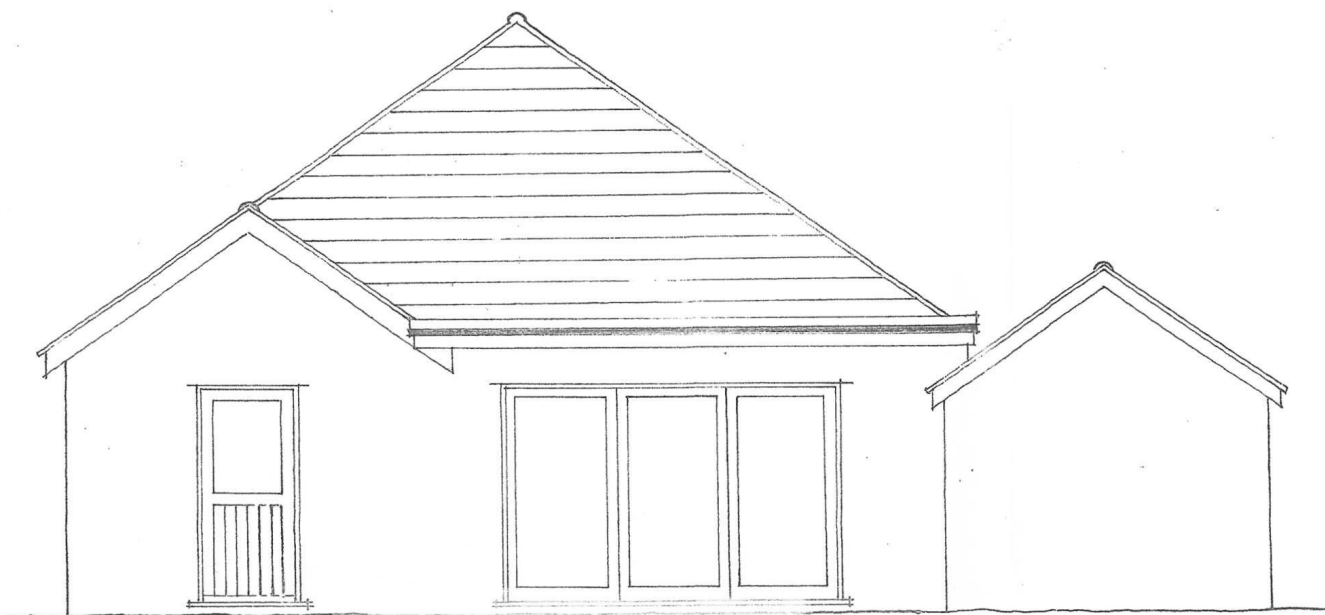

REAR ELEVATION (NORTH) ~ AS EXISTING

67, WORTHING ROAD, EAST PRESTON, WEST SUSSEX

1: 50 FEBRUARY 2022 75/22/02

Clive Fish ~ Building & Design Consultant

Tel ; (01903) 732942

SCALE 1 : 50 @ A3 PAPER SIZE

