


Further to e.mail dated 29th March 2022 I enclose two copies of amended drawings
No's. 75/22/02 'A', 03 'A', 05 'A' & 06 'A' as requested.

I remain.

Yours Faithfully

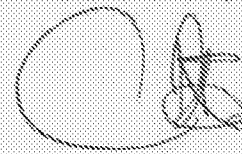


C. R. Fish


Sent to us in
e/m.

Ado-e Gathney
Council

5-4-22

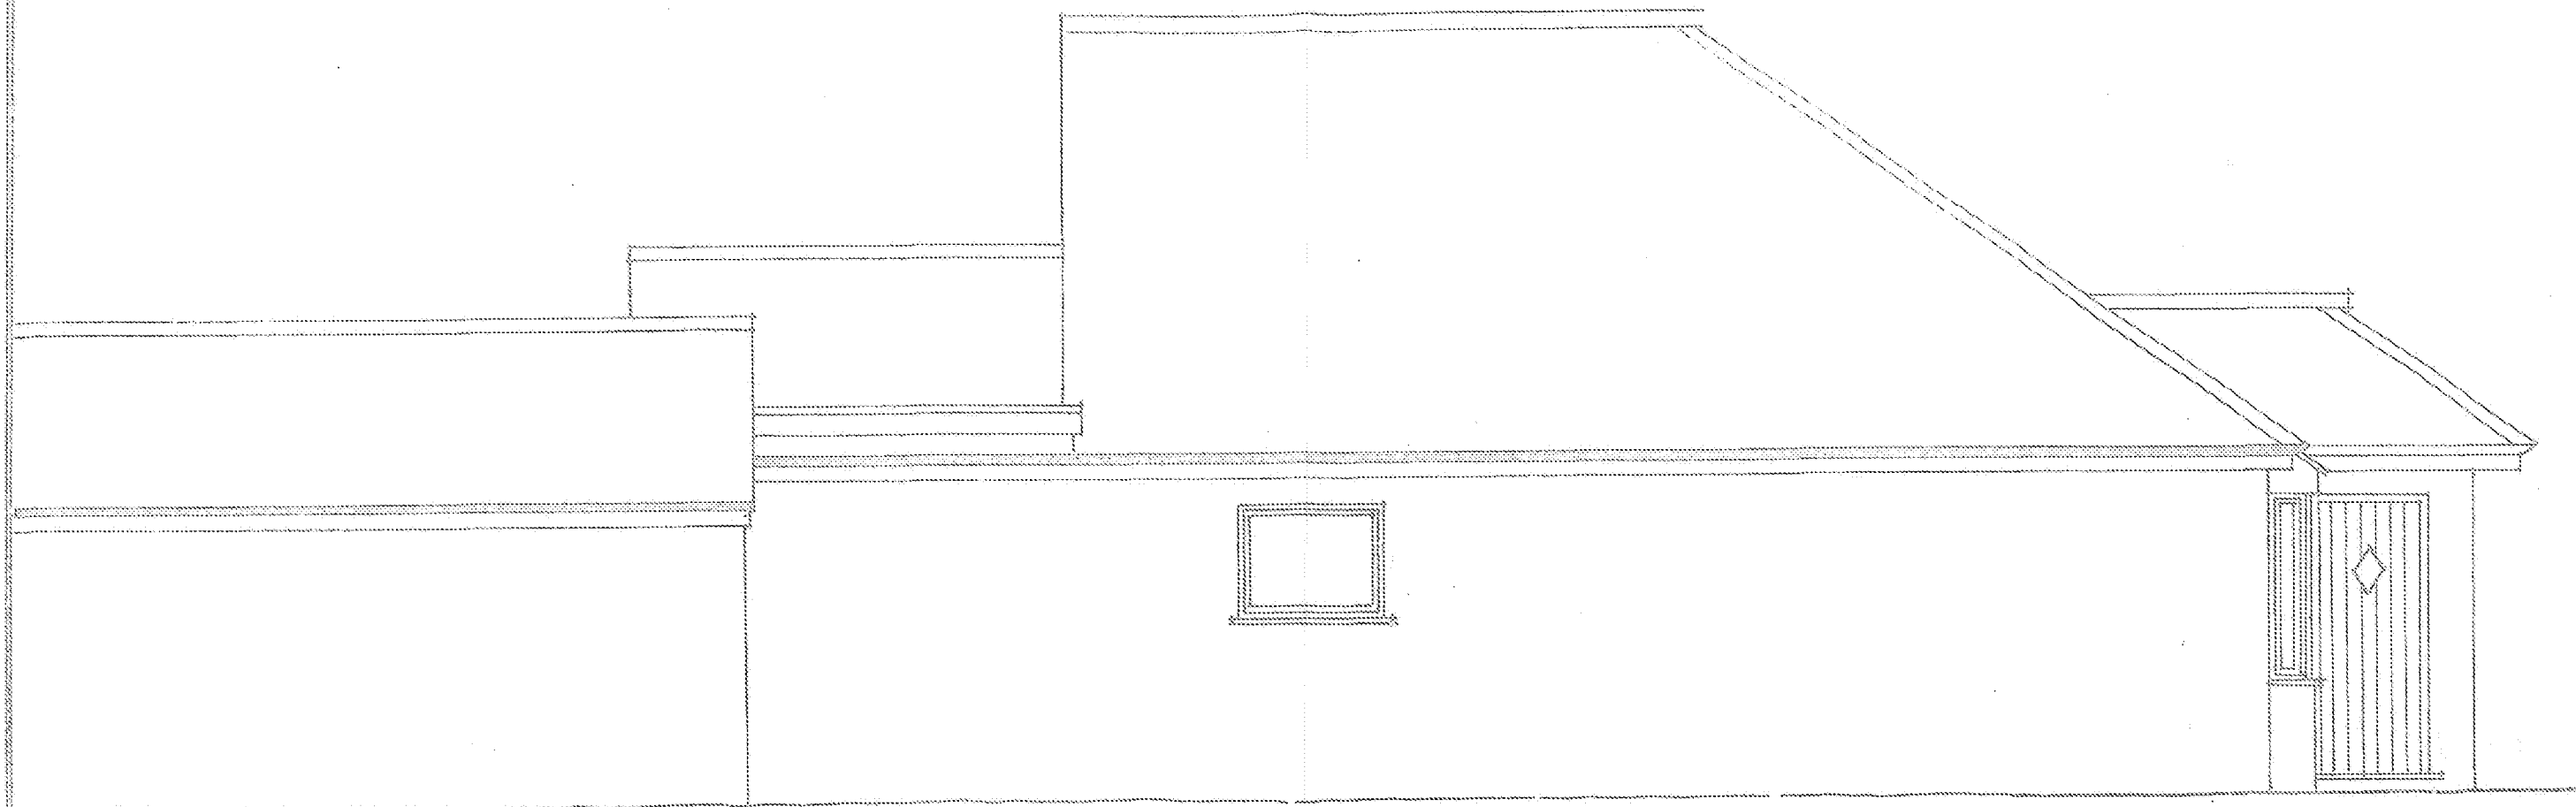

SIDE ELEVATION (WEST) ~ AS EXISTING

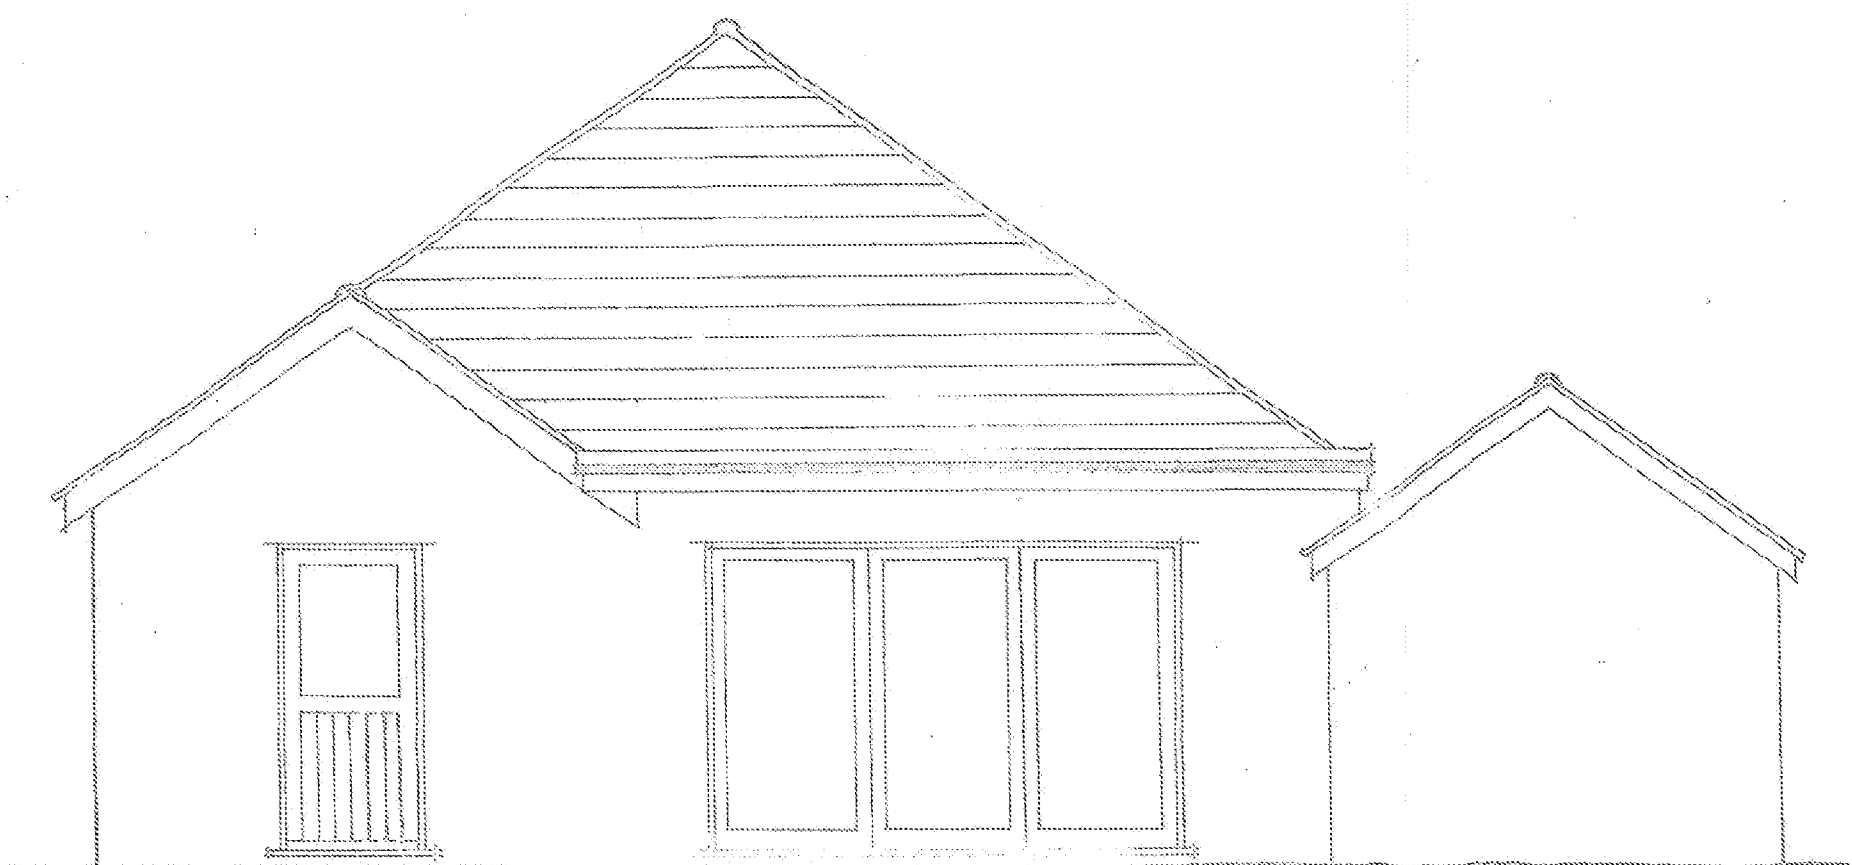

REAR ELEVATION (NORTH) ~ AS EXISTING


67, WORTHING ROAD, EAST PRESTON, WEST SUSSEX


1:50 FEBRUARY 2022 75/22/02 X

Clive Fish ~ Building & Design Consultant

Tel : (01903) 732942


SCALE 1 : 50 @ A3 PAPER SIZE

 

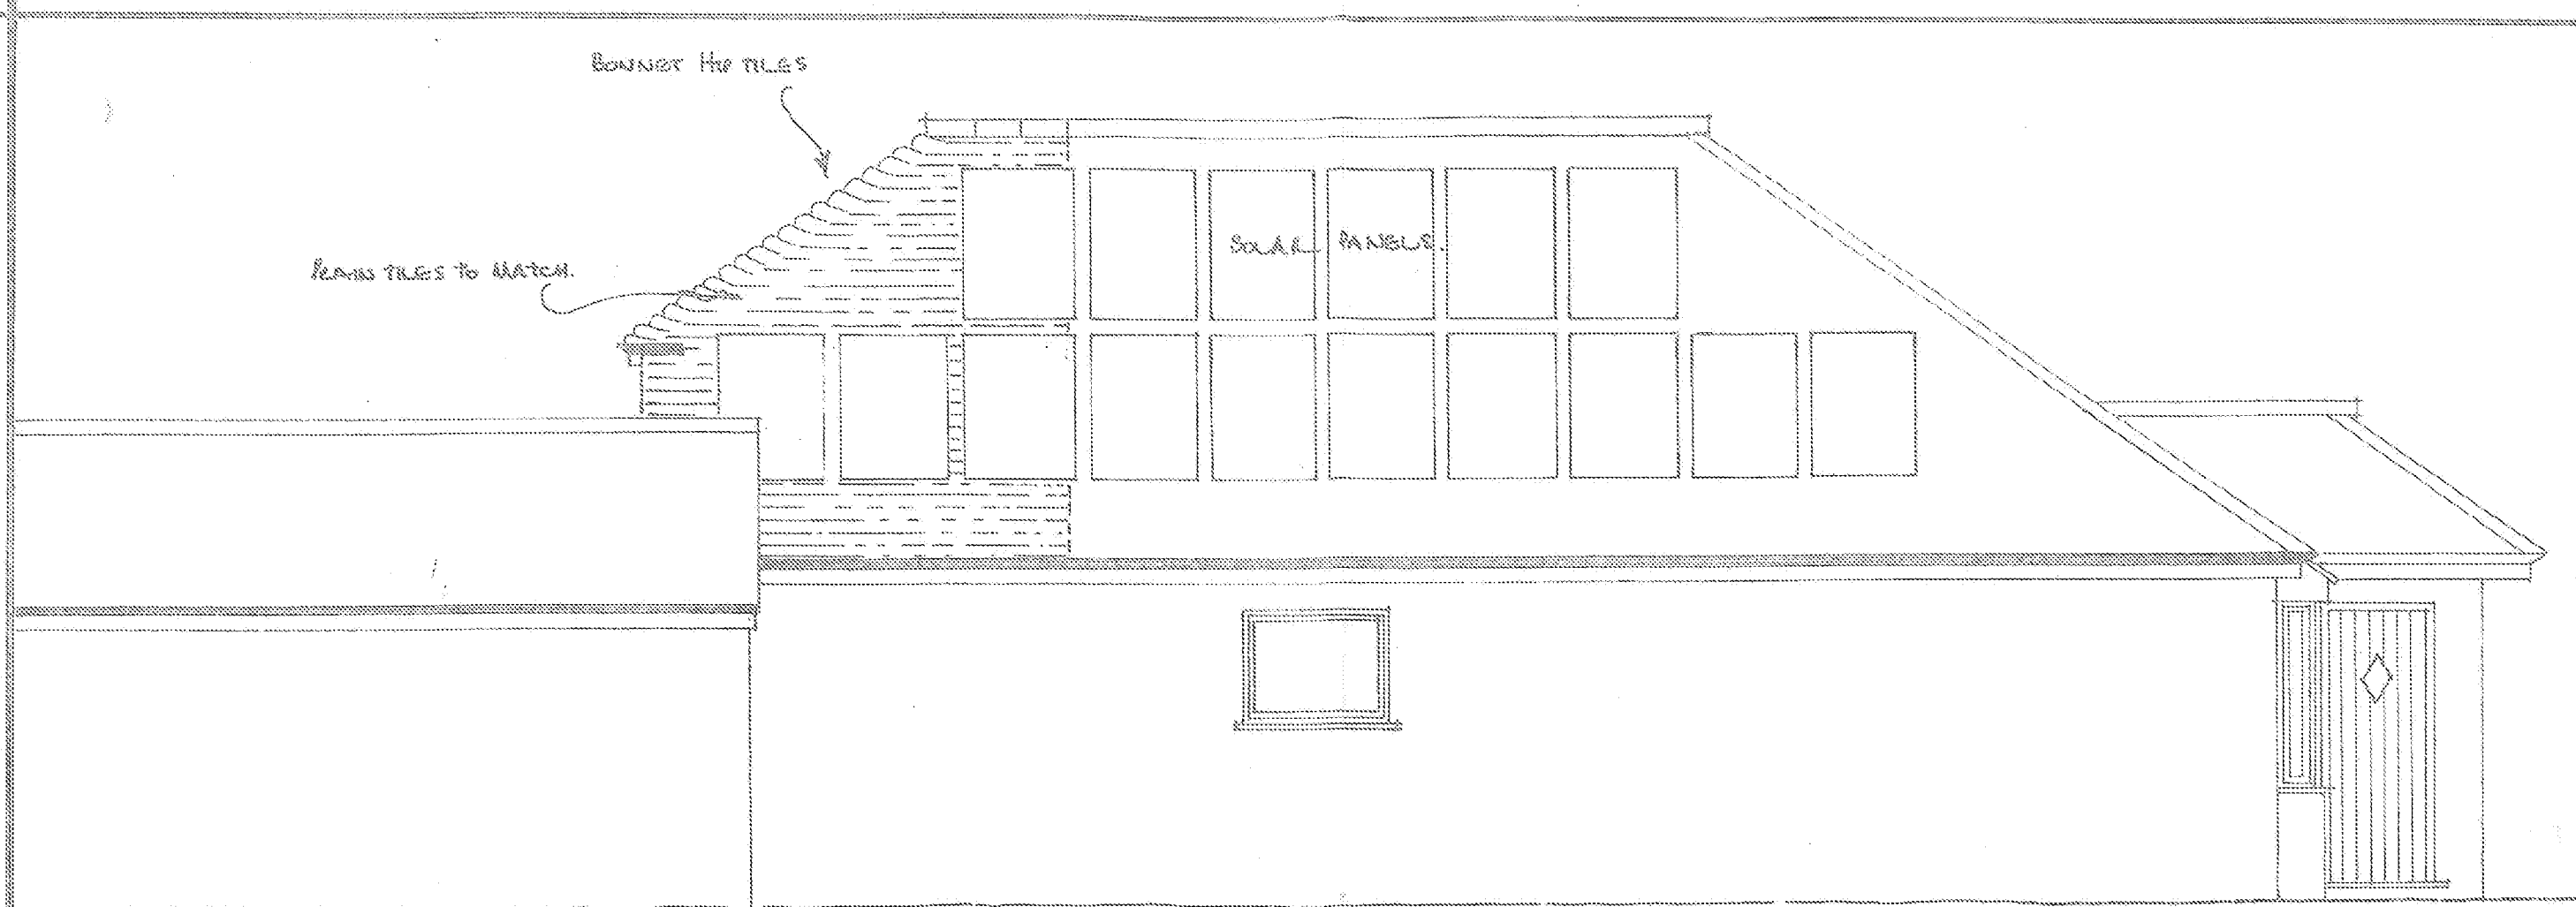

PLAIN TILES TO MATCH EXISTING

SIDE ELEVATION (WEST) ~ AS PROPOSED

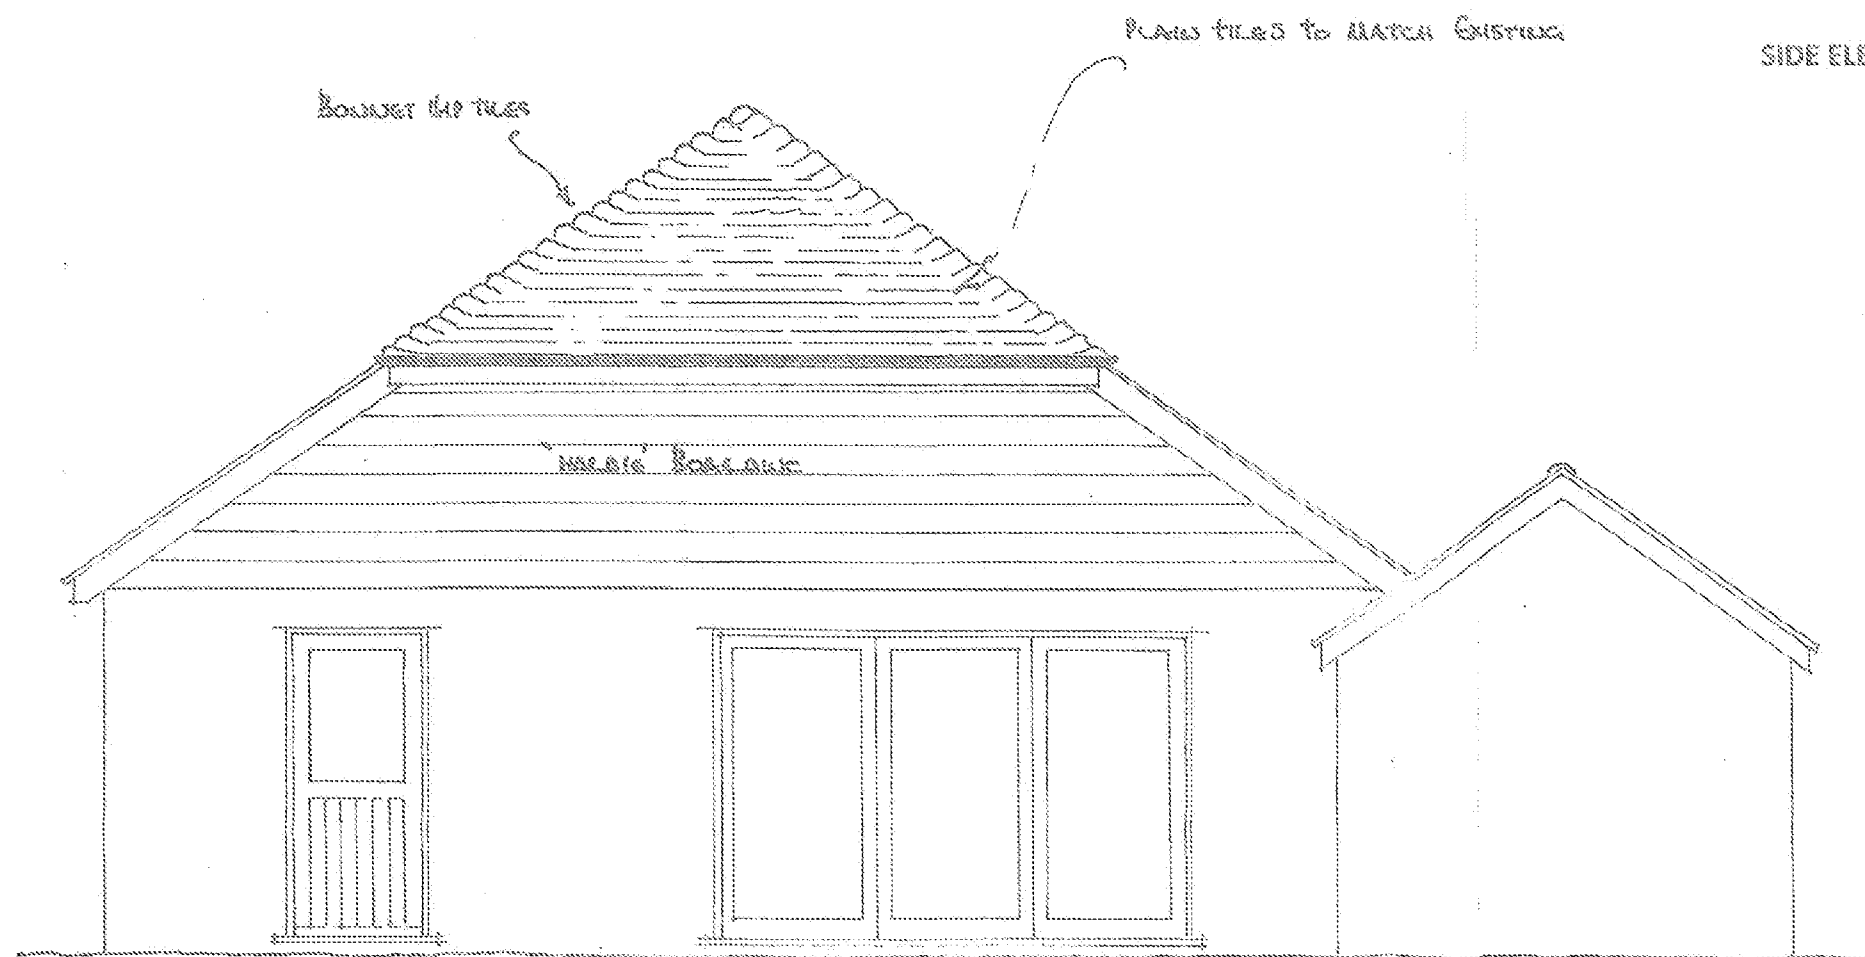

REAR ELEVATION (NORTH) ~ AS PROPOSED

67, WORTHING ROAD, EAST PRESTON, WEST SUSSEX


1: 50 FEBRUARY 2022 75/22/05

Clive Fish ~ Building & Design Consultant

Tel ; (01903) 752942


SCALE 1 : 50 @ A3 PAPER SIZE



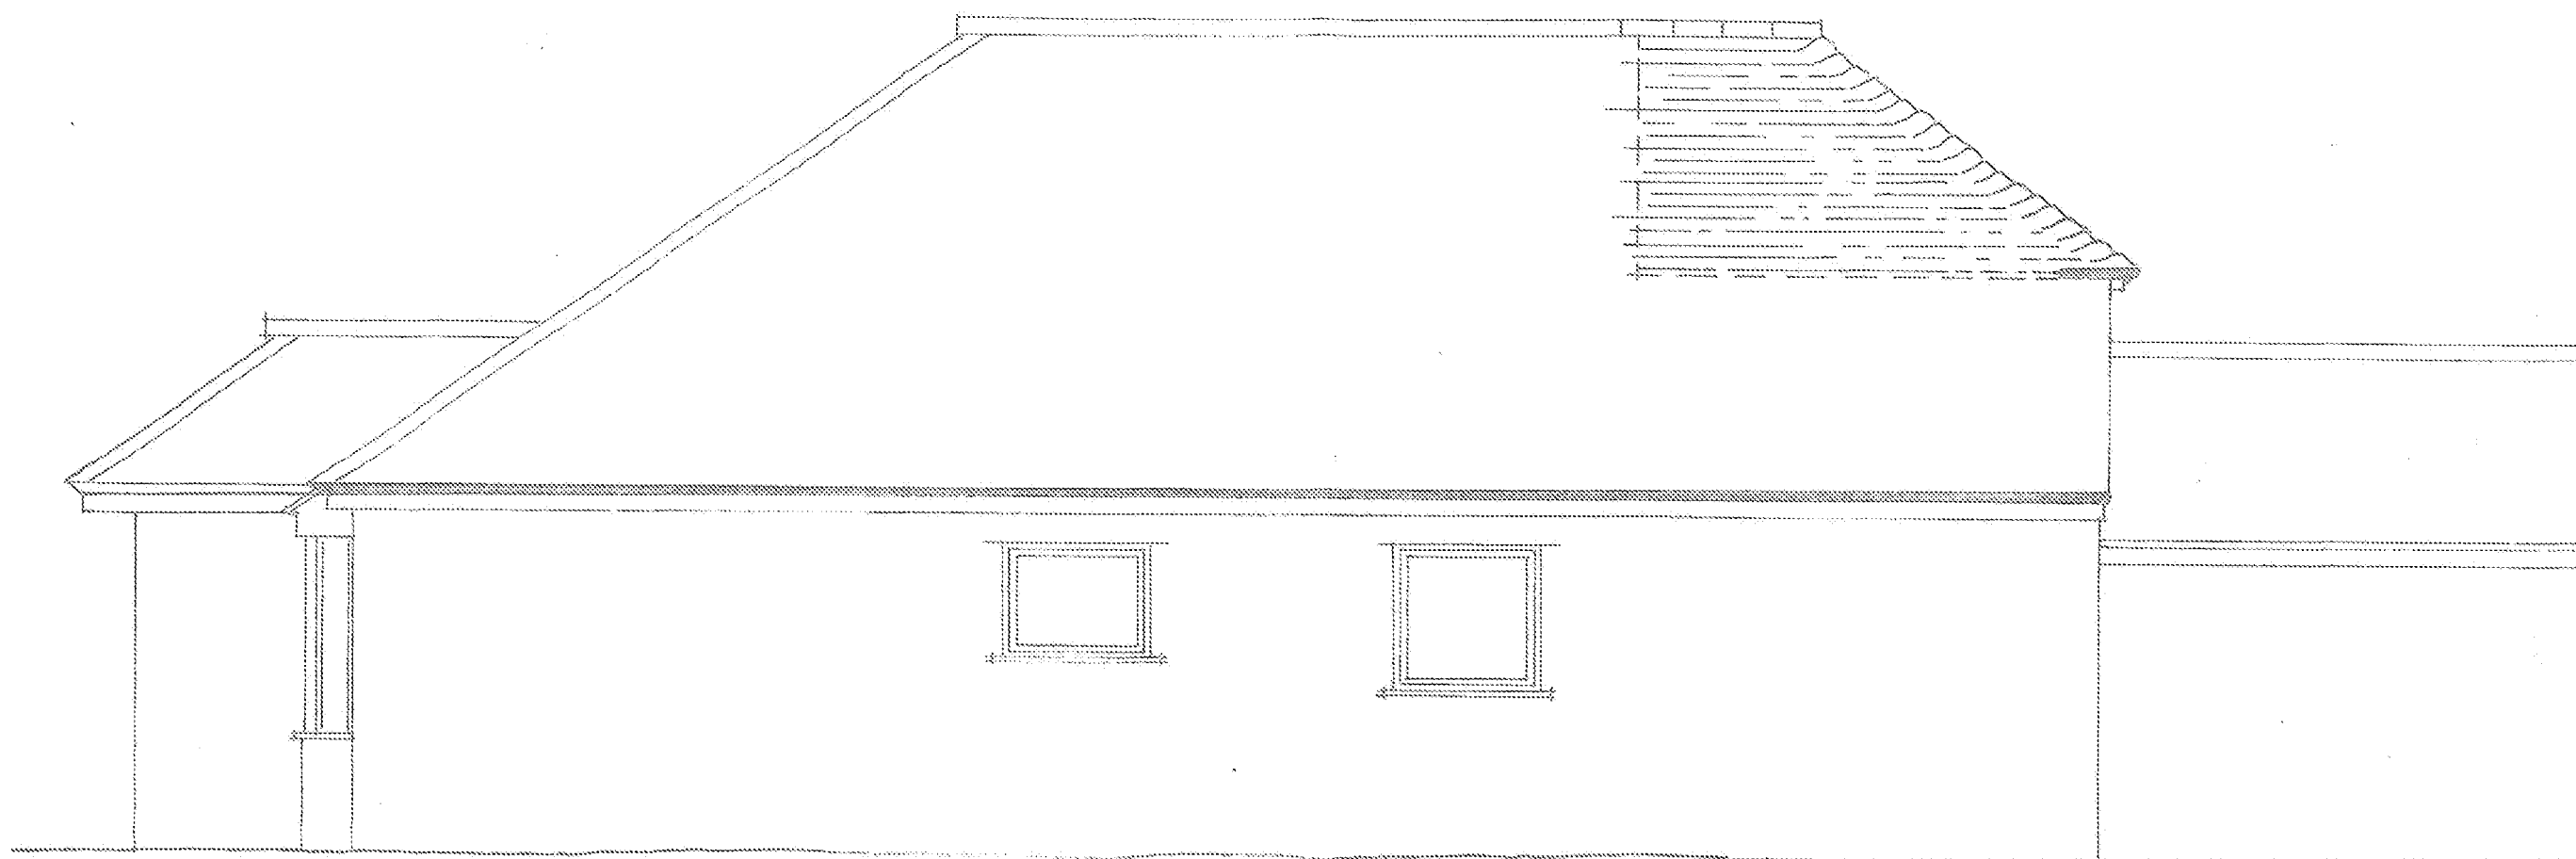

SIDE ELEVATION (EAST) ~ AS PROPOSED

SCALE 1 : 50 @ A3 PAPER SIZE

 

57, WORTHING ROAD, EAST PRESTON, WEST SUSSEX

1:50 FEBRUARY 2022 75/22/06 A

Clive Fish ~ Building & Design Consultant

Tel ; (01903) 732942