



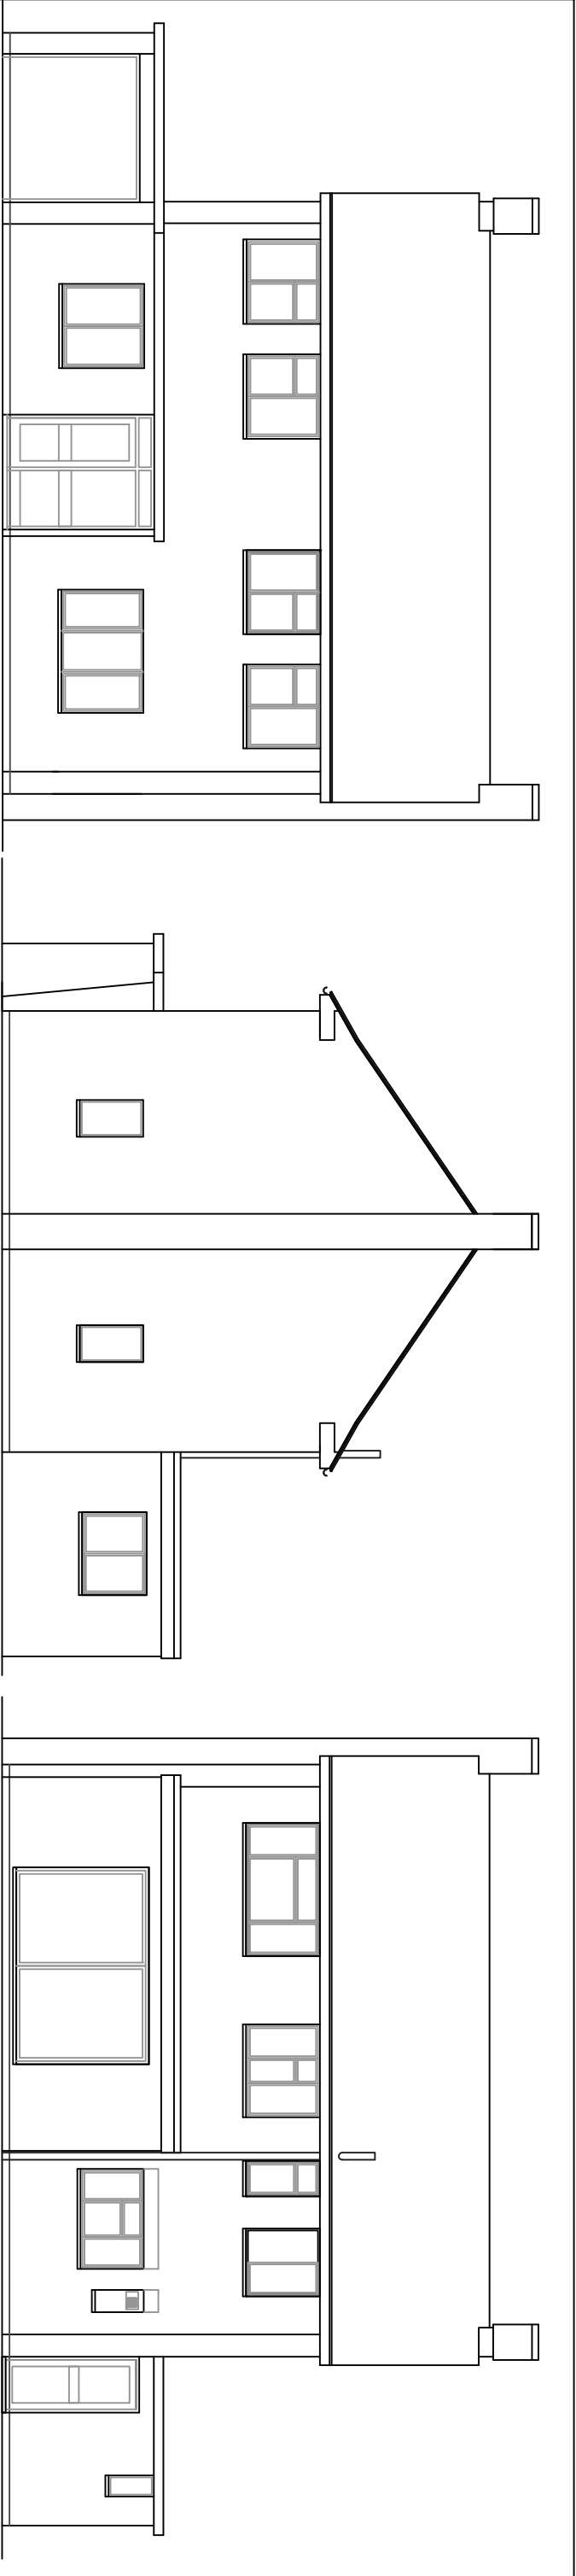


FRONT ELEVATION (WEST)

SIDE ELEVATION (SOUTH)



REAR ELEVATION (EAST)

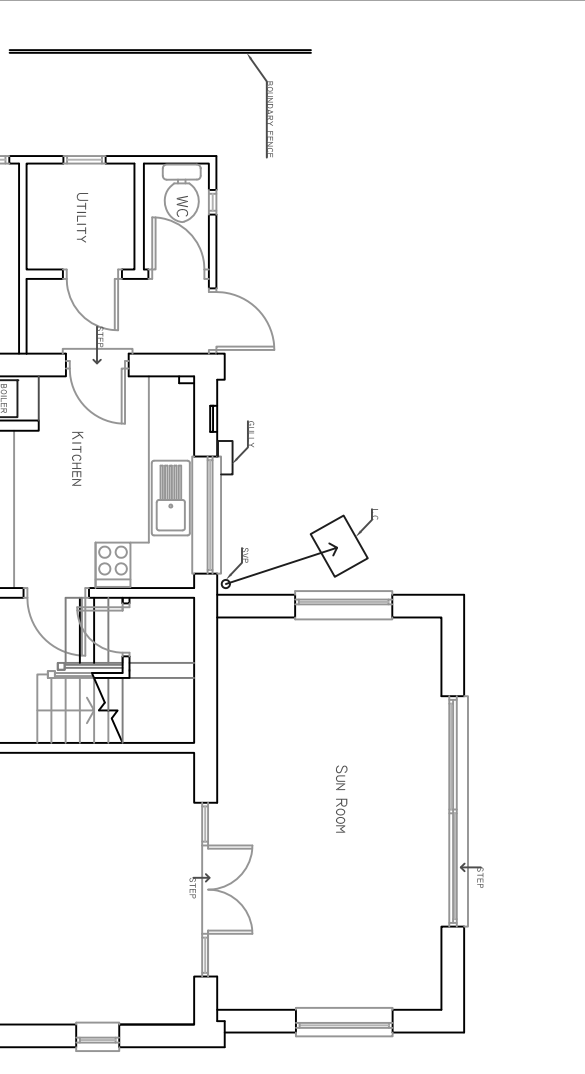

FIRST FLOOR PLAN

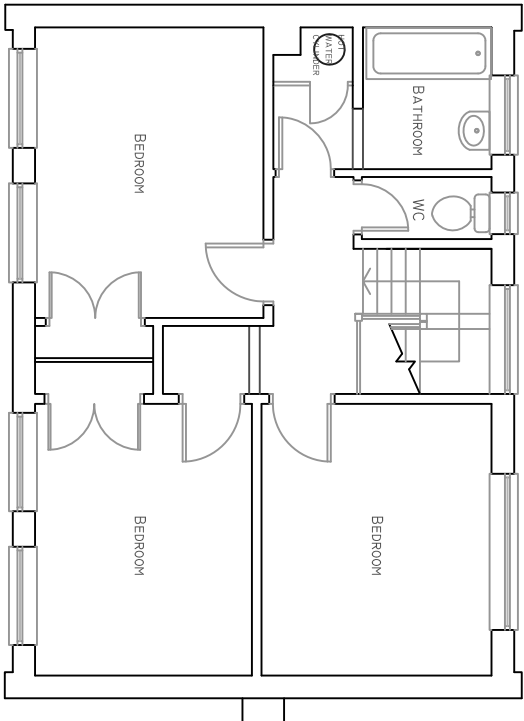

ROOF PLAN (1:200)

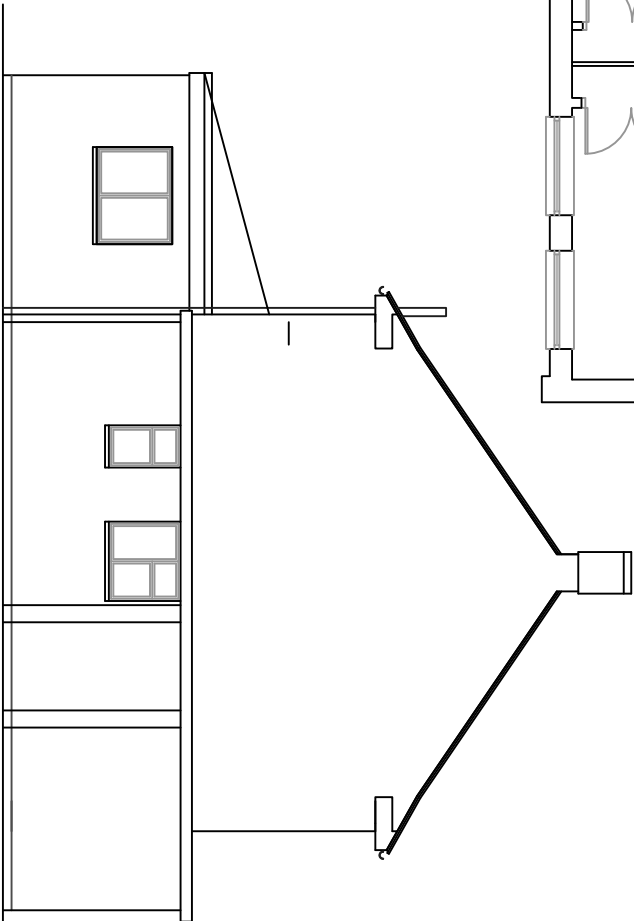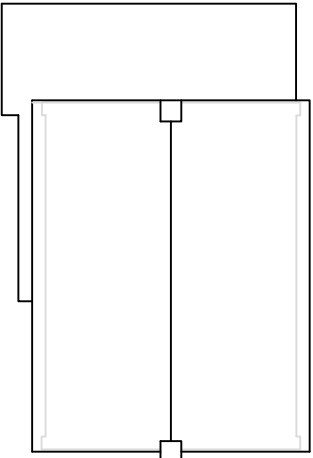

SIDE ELEVATION (NORTH)

Revisions	
Rev	Description
By	
All dimensions to be checked on site prior to commencement of work, except for planning purposes. This drawing is the copyright of Lauren Willard Solutions at Work and may not be copied, altered or reproduced in any way without written authority.	
Client: Mr & Mrs A Banister	
Project Address: North Lane East Preston West Sussex	
Drawing Title: Existing Plans & Elevations	
Drawing Number: 850.01	
Scale: 1:100 @ A3	
Date: 16/01/2012	