
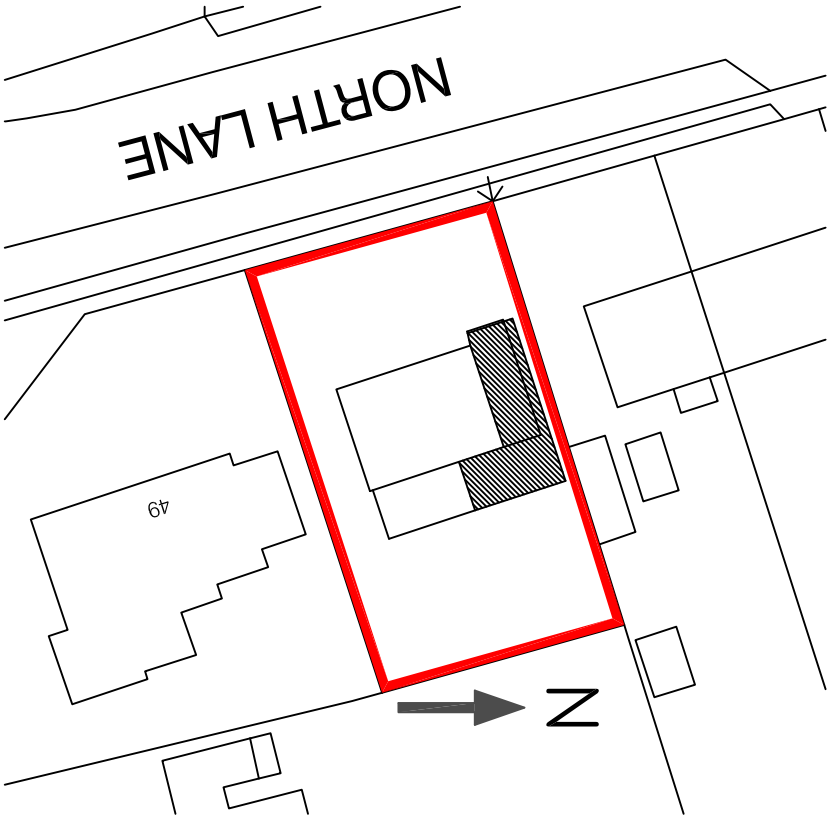


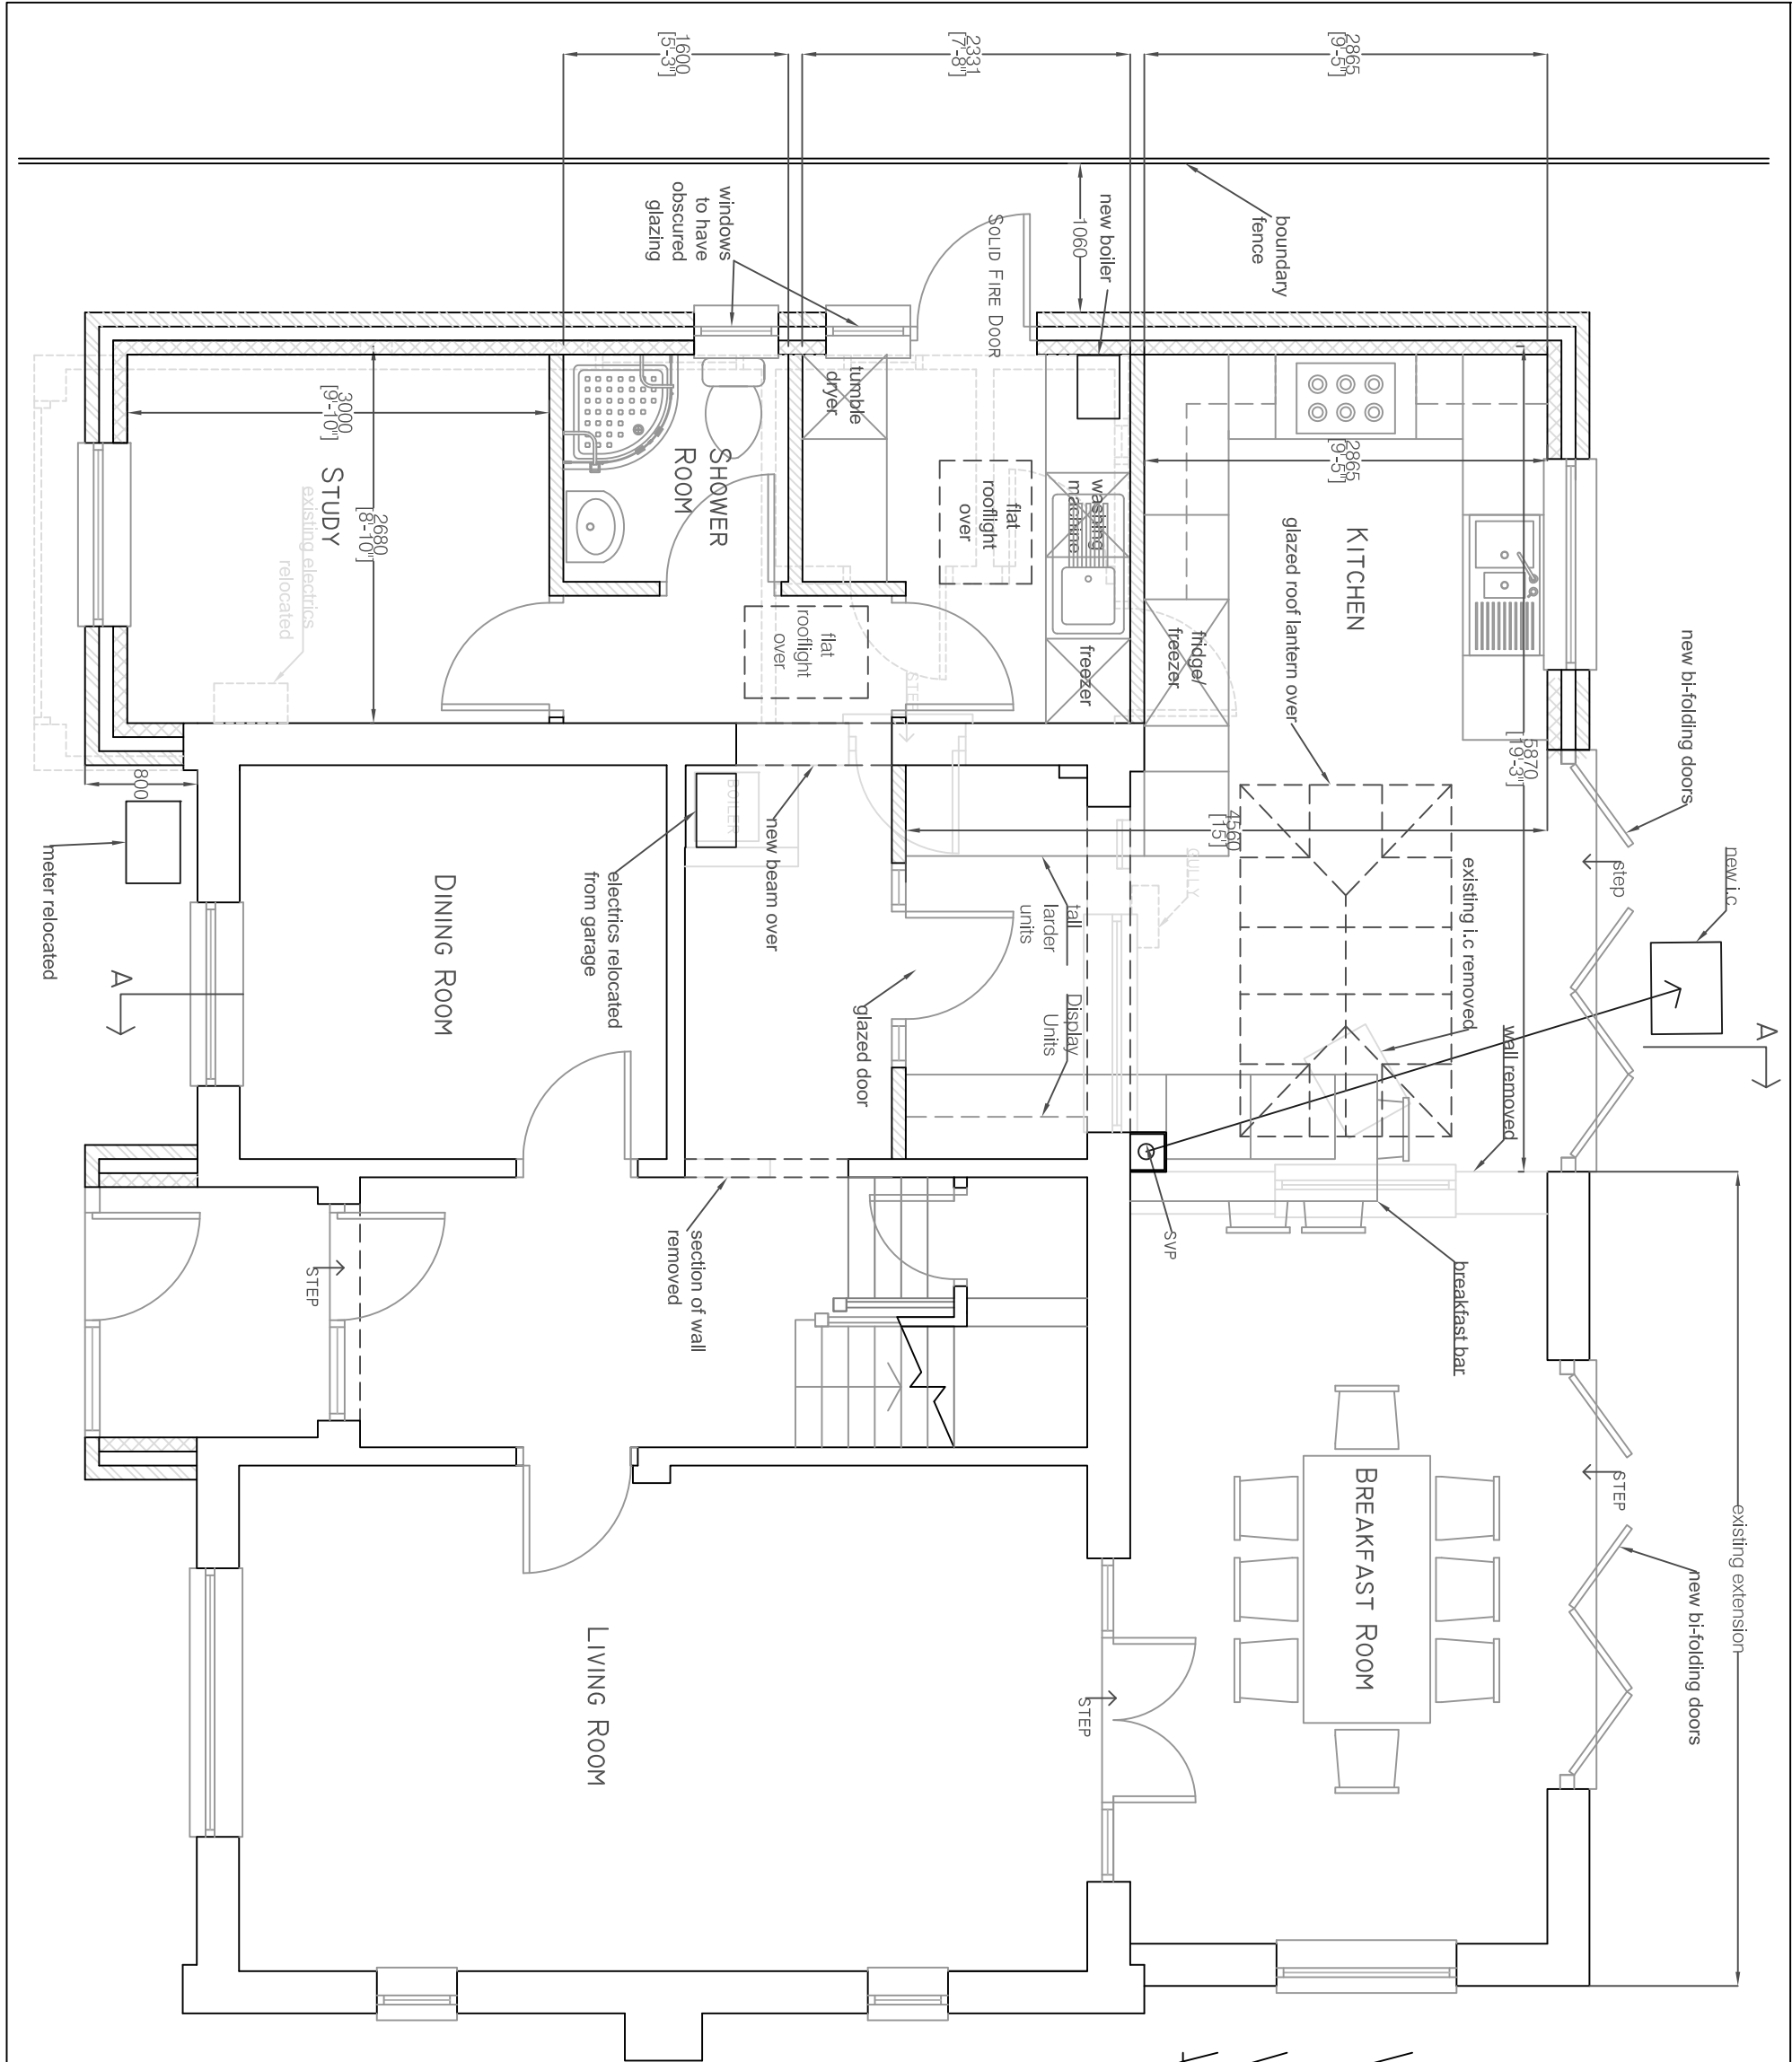

SITE BLOCK PLAN (1:500)

Revisions	
Rev	Description
a	Planning Amendments
All dimensions to be checked on site prior to commencement of work, except for planning purposes. This drawing is the copyright of Lauren Willard Solutions at Work and may not be copied, altered or reproduced in any way without written authority.	
Client: Mr & Mrs A Banister	
Project Address: 47 North Lane East Preston West Sussex	
Drawing Title: SK1 Proposed Ground Floor Plan	
Drawing Number: 850.02.a	
Scale: 1:50 & 1:500 @ A3	
Date: 20/01/2012	