




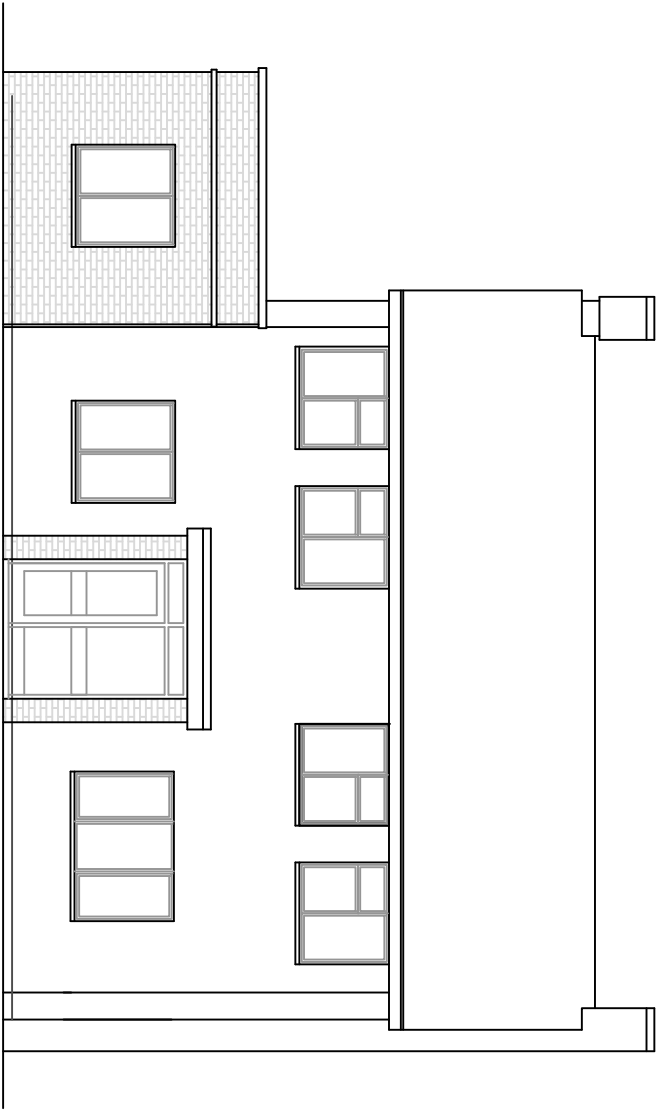


FRONT ELEVATION (WEST)

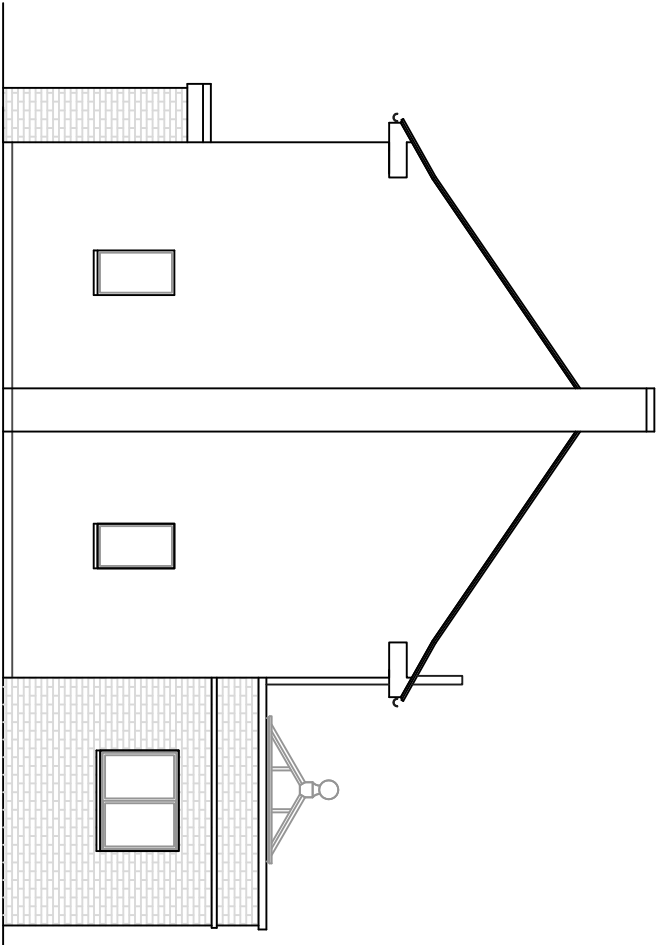


SIDE ELEVATION (SOUTH)

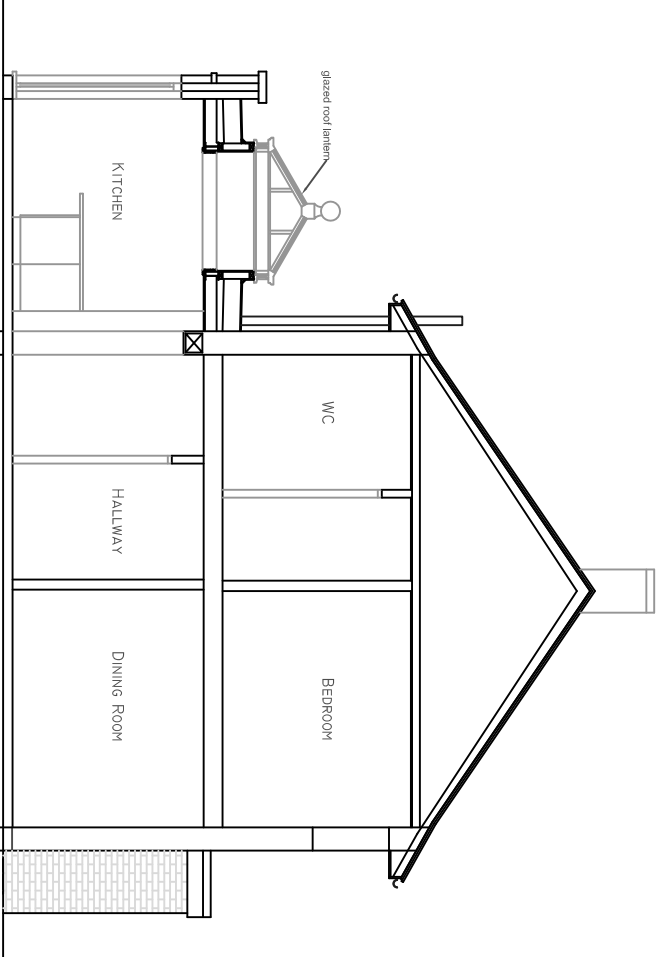

SECTION A-A

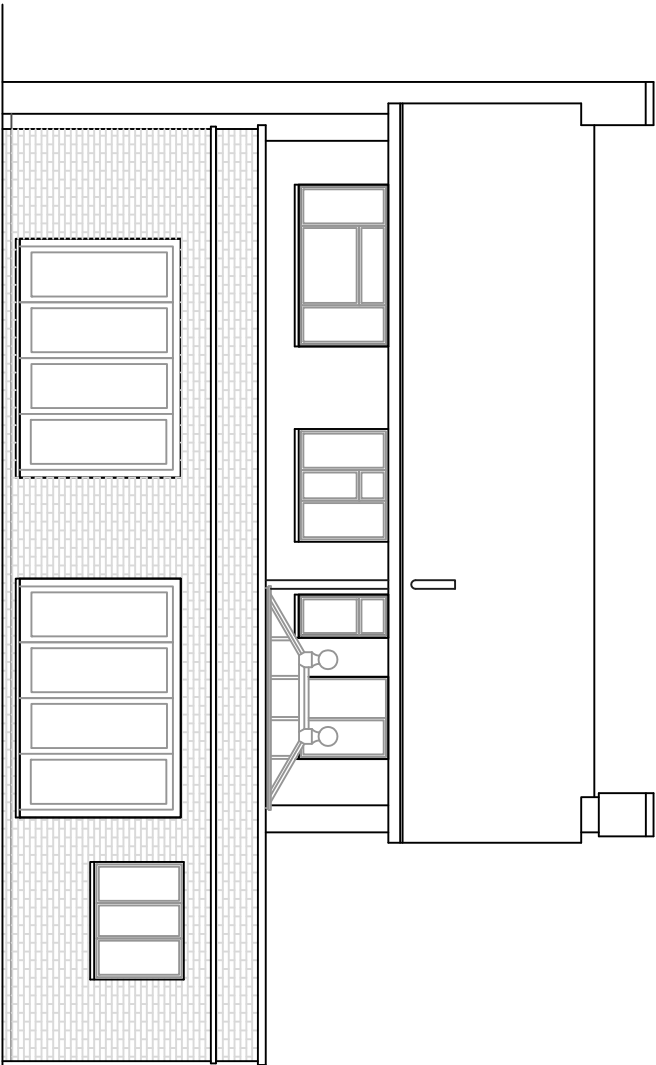

REAR ELEVATION (EAST)

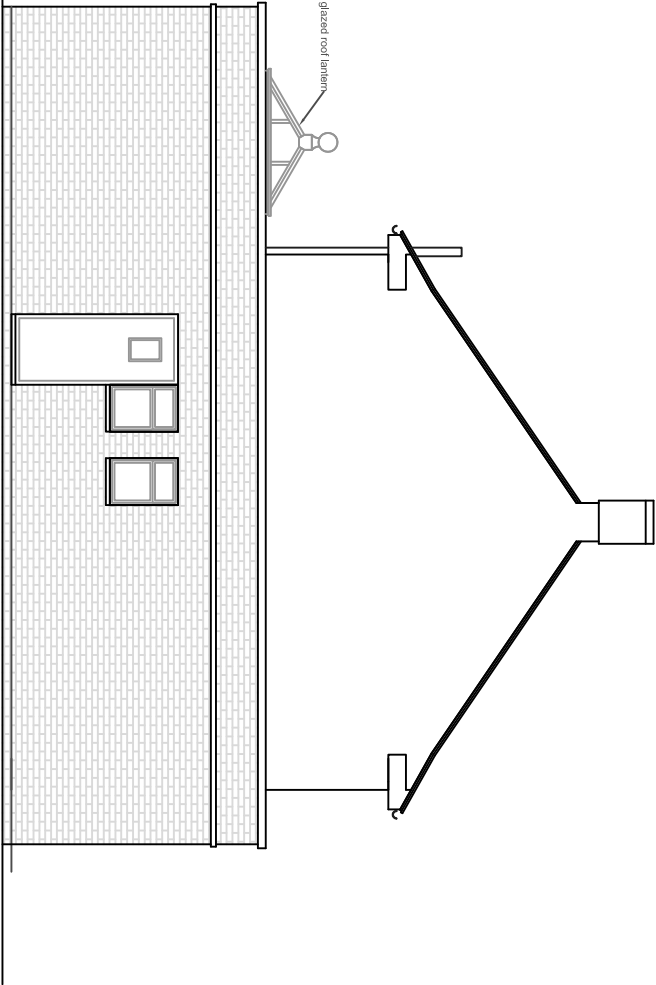

SIDE ELEVATION (NORTH)

Revisions		By
Rev	Description	
a	Planning Amendments	LW
All dimensions to be checked on site prior to commencement of work, except for planning purposes. This drawing is the copyright of Lauren Willard Solutions at Work and may not be copied, altered or reproduced in any way without written authority.		
Client: Mr & Mrs A Banister		
Project Address: 47 North Lane East Preston West Sussex		
Drawing Title: SK1 Proposed Elevations		
Drawing Number: 850.04.a		
Scale: 1:100 @ A3		
Date: 20/01/2012		