


General Notes:


Do not scale dimensions from this drawing, unless for Planning purposes.

The Contractor is responsible for checking all dimensions on site prior to commencement of the works.


This drawing is to be read in conjunction with the specification.

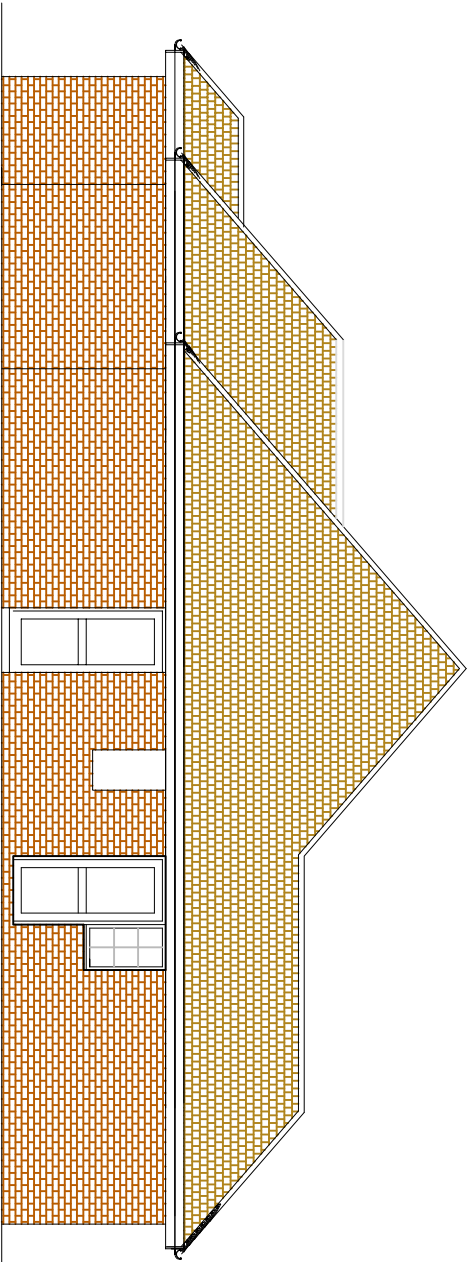


NORTH ELEVATION

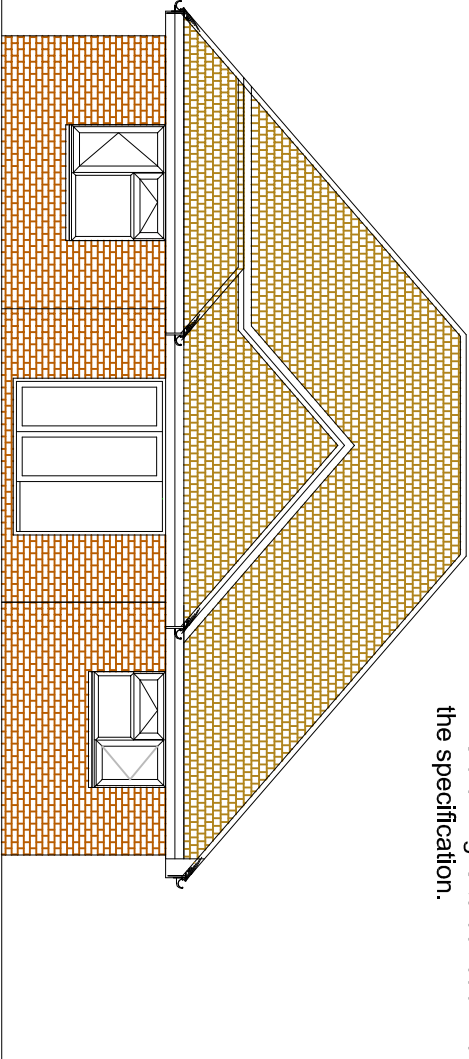

EAST ELEVATION

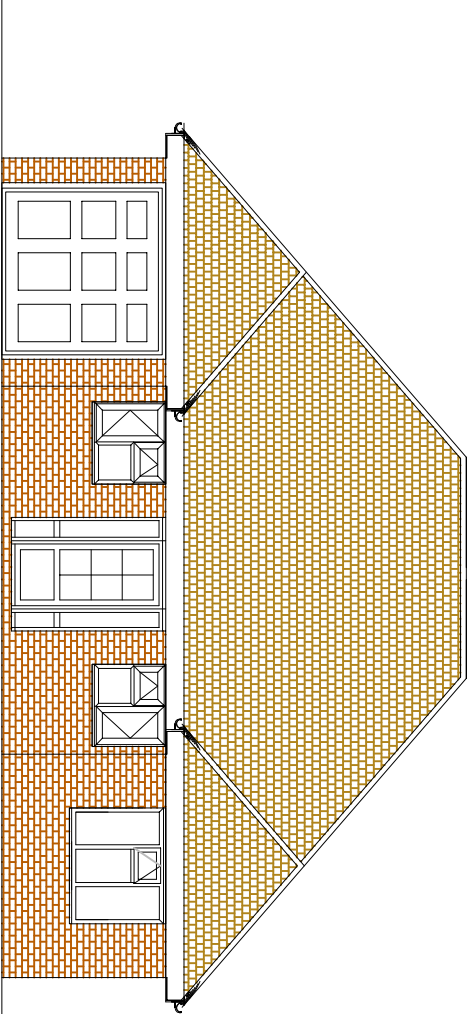

WEST ELEVATION

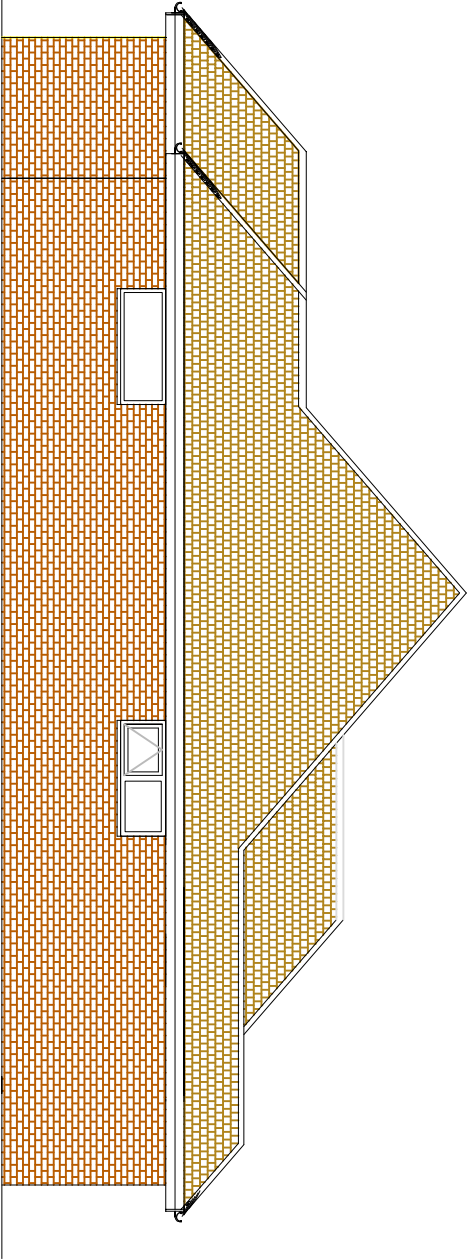

SOUTH ELEVATION

Brian Elstone Surveying Services Ltd Brian Elstone, MCIQB, IMapS, MCABE Building Surveyor and Architectural Consultant CDM Consultant 1 Herne Court, Station Road, Rustington, West Sussex, BN16 3BQ Phone: 01903 784884, Mobile: 07710 593021. Email: brian@elstone.biz				Client: Mr and Mrs Green, 35 The Ridings, East Preston, BN16 2TW.		
Project: Loft Conversion.				Scale: 1:100		
Drawing Title: Existing Elevations				Date: 26/02/2022		
				Drawn By: BE		
				Revision: A		

A

26/02/2022

Windows