


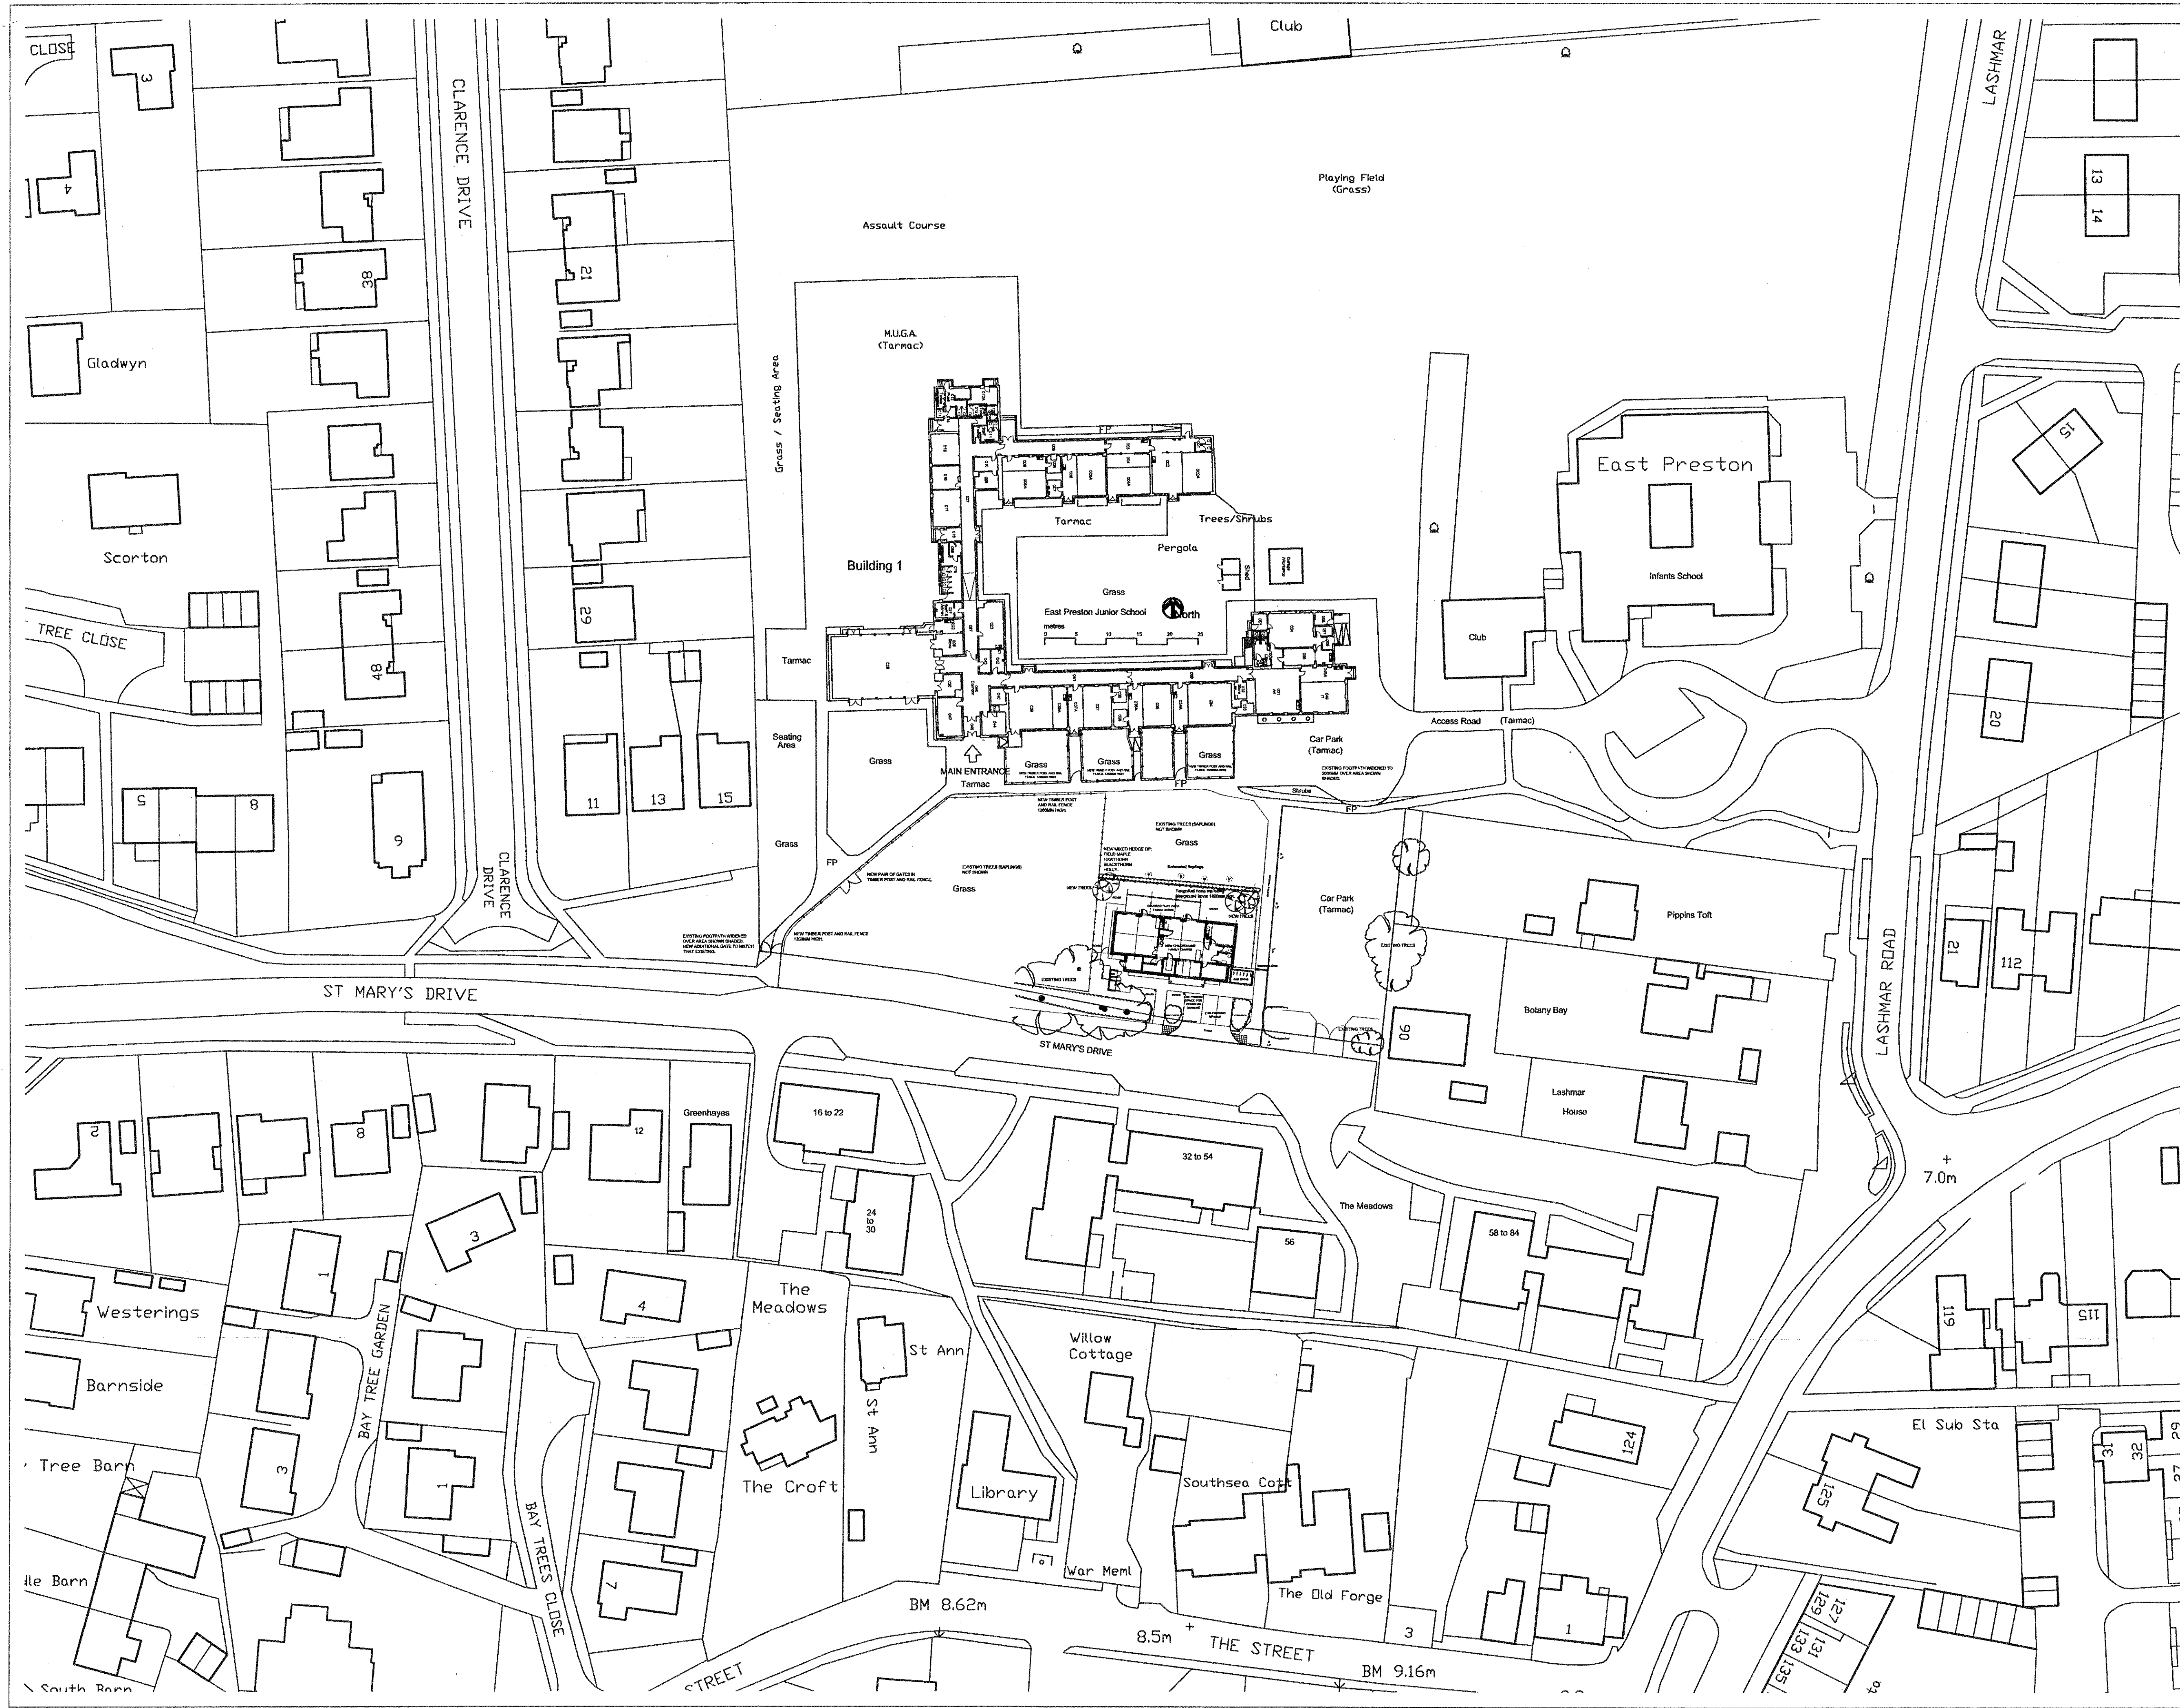

THIS DRAWING MAY BE USED ONLY FOR THE PURPOSE INTENDED AND ONLY WRITTEN DIMENSIONS SHALL BE USED

NOTES

ARUN DISTRICT COUNCIL			
No.	EP	22	09
Received - 6 FEB 2009			

W.D.C.C.

02 FEB 2009

COUNTY DEVELOPMENT

General revisions to layout	dg	14.1.09	A
Revision Details	By	Date	Suffix
Drawing Status	Check		

Job Title

East Preston Children & Family Centre
St Mary's Drive Littlehampton

Drawing Title

SITE PLAN
as proposed

Scale at A1
1/500

Drawn	Approved
dg	kbt
Stage 1 check	Stage 2 check
kbt	kbt
Originated	Date
29-9-08	26.1.2009

Scott Wilson
Victoria House
London Square
Cross Lanes
Guildford
Surrey GU1 1UJ
T 01256 310800
F 01483 457845

Scott Wilson

Drawing Number	Rev
D 123516 P206	A