

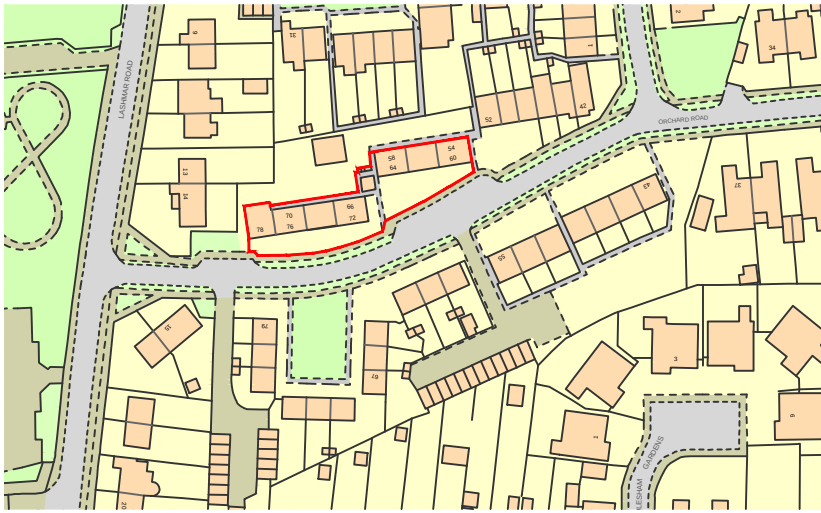



site location plan
(A1 1:1000 A3 1:500)

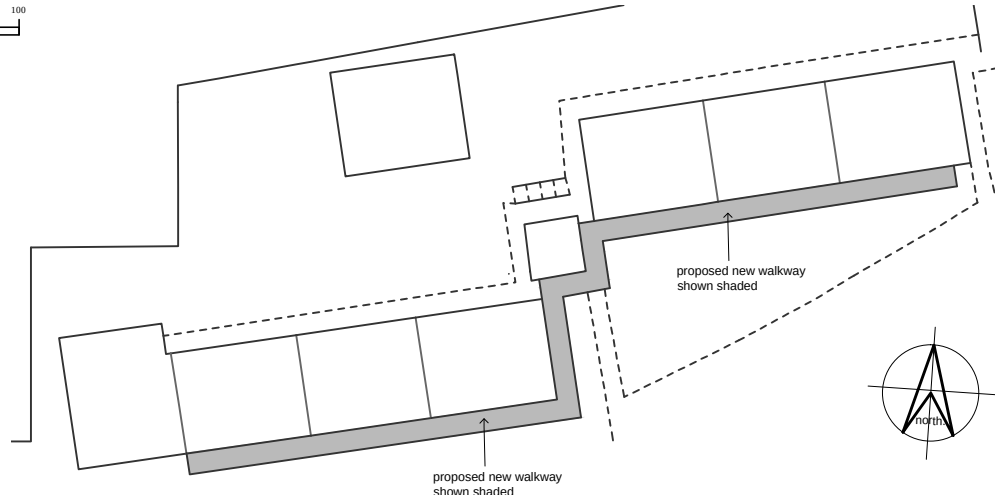


block/site plan (A1 1:250 A3 1:500)

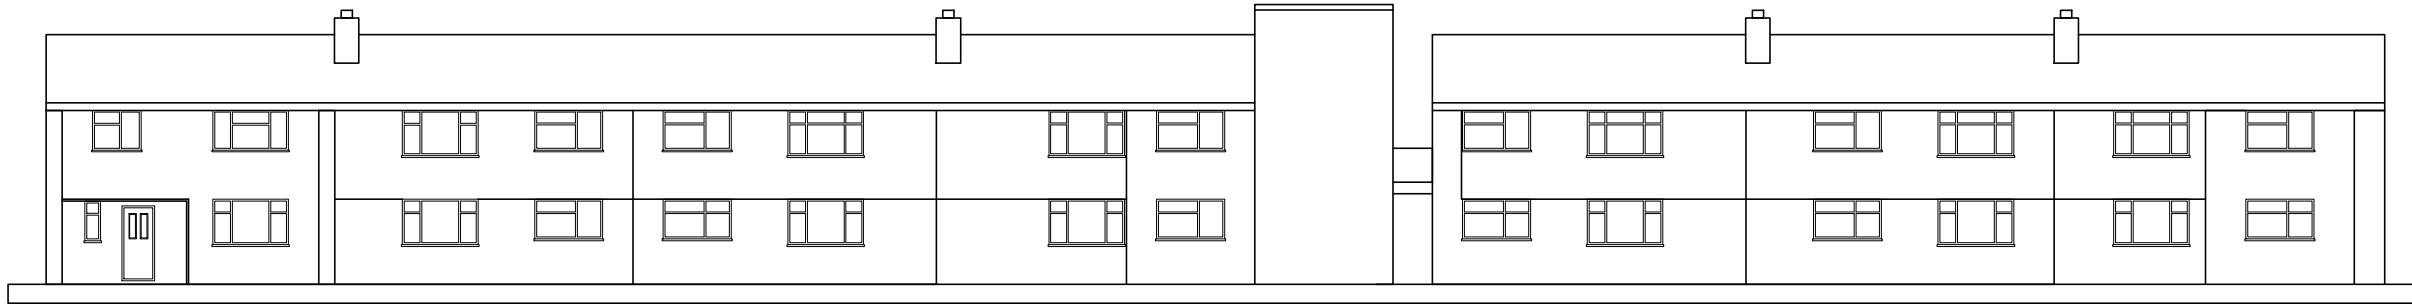


front (Orchard Road) existing elevation (A1 1:100 A3 1:200)

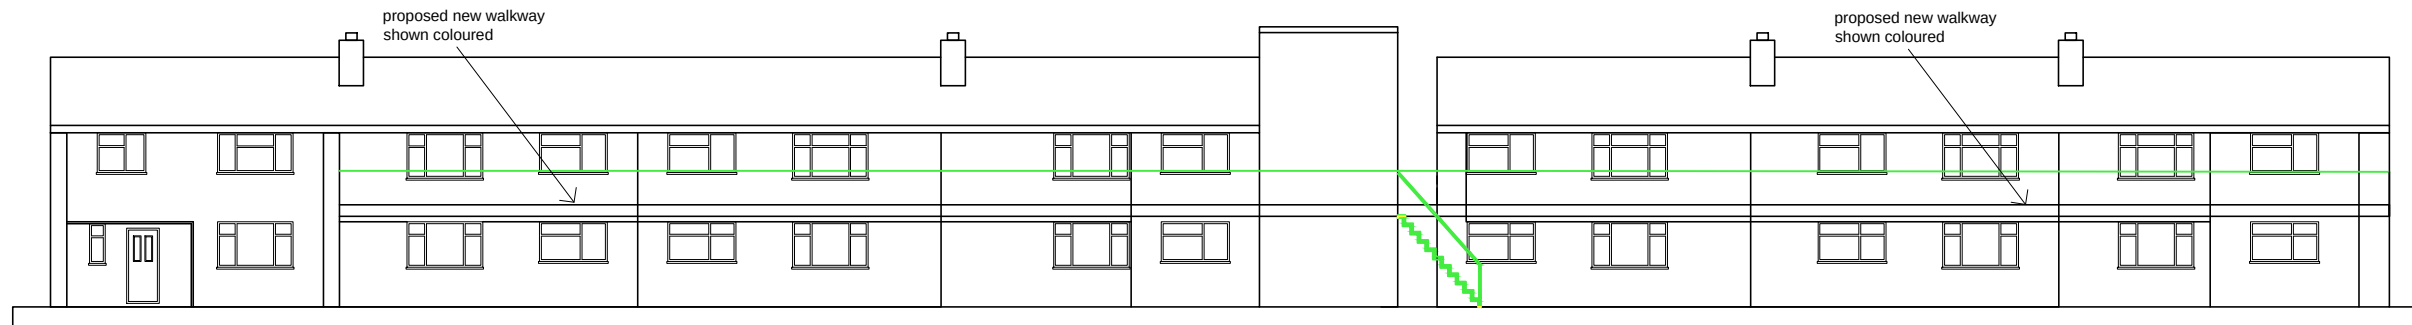


front (Orchard Road) proposed elevation (A1 1:100 A3 1:200)

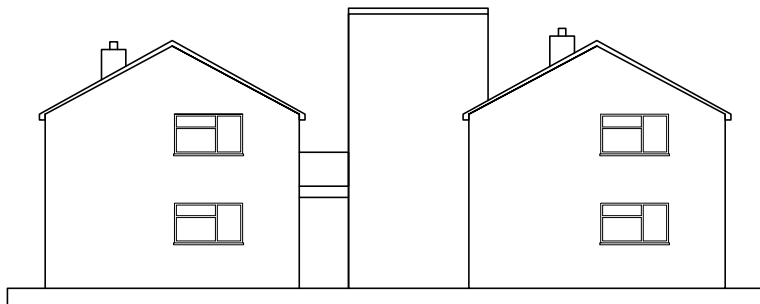


existing (East) elevation (A1 1:100 A3 1:200)

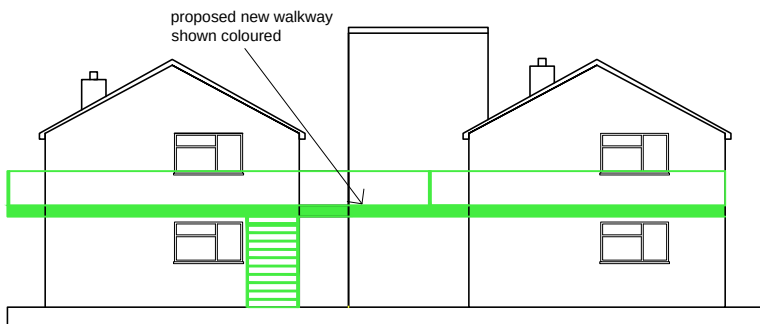

proposed (East) elevation (A1 1:100 A3 1:200)

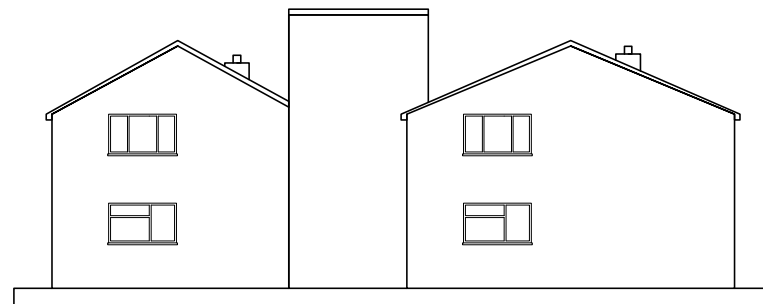

existing (West) elevation (A1 1:100 A3 1:200)

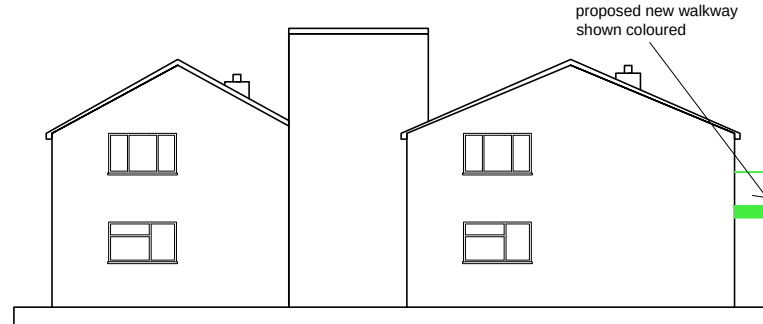

proposed (West) elevation (A1 1:100 A3 1:200)

notes

this drawing is the copyright of the HRP ARCHITECTS LTD and must not be reproduced in whole or part or used for the execution of works without their permission.

all dimensions to be checked on site prior to commencement of construction works and the architect notified of any discrepancy.

figured dimensions are to be used in preference to scaled dimensions.

no deviation from this drawing will be permitted without prior consent of the architect.

all drawings are prepared subject to a full measured and structural survey of the buildings and site.

all structural work is subject to the appointment of a structural engineer to confirm and agree the structural proposals.

os promap licence no. 100020449.

scale width 100mm @ a1 - 50mm @ a3

revision	notes	date	drawn	check
A	Amendment to LPA request	26.05	mmh	

hrp

architects ltd

First Floor, 18 Limerline Spur
hilsea, portsmouth, hampshire, po3 5hj

tel: 023 9269 1843
fax: 023 9263 9722
email: info@hrp-architects.com
website: hrp-architects.com

project	Proposed new walkway at 54-78 Orchard Rd, East Preston		
detail	Existing/Proposed Plans elevations		
drawn	mmh	checked	
date	Dec 18	status	Planning
a1 scale	1:100	a3 scale	1:200
rev	8826 01		A