




Scale Bar 1:50

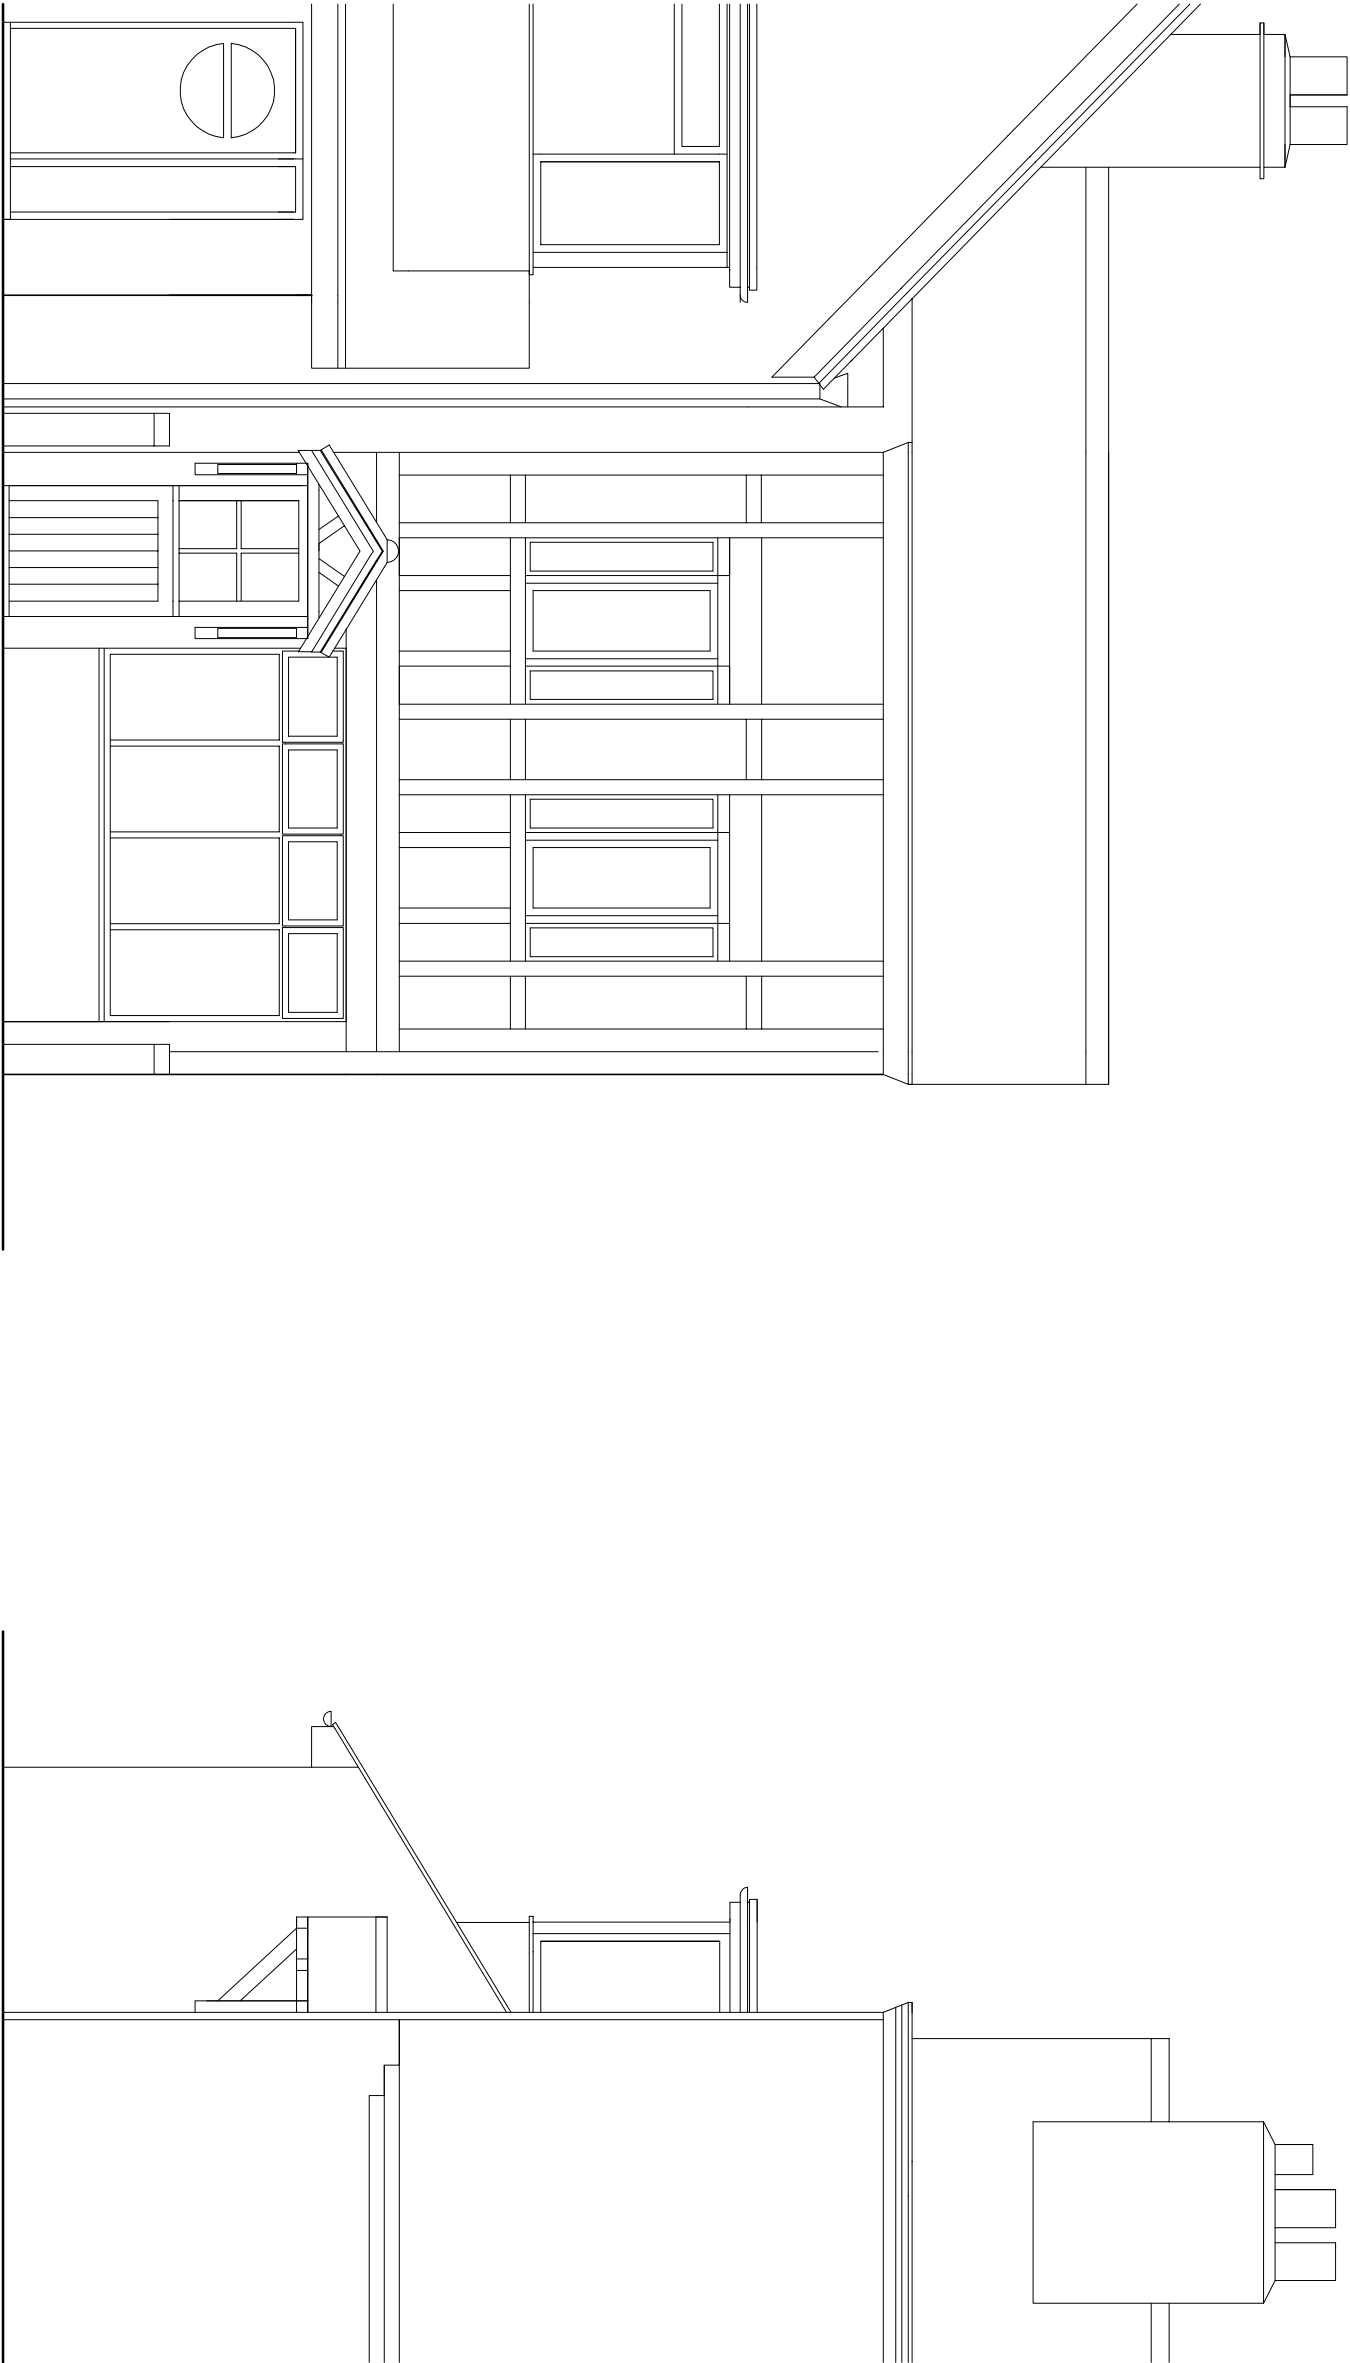

EXISTING NORTH ELEVATION 1:50

EXISTING WEST ELEVATION 1:50

ARW Design	DRAWING TITLE: EXISTING ELEVATIONS PROJECT: PROPOSED FRONT ENTRANCE PORCH & CLOAKROOM		LOCATION: MARINERS HOUSE, 16, SOUTH STRAND, EAST PRESTON CLIENT: D.EDWARDS		SCALE: AS NOTED @ paper size A3 DATE: DEC 2019		DRAWING NO: 4463/2
					DRAWN: ARW REVISION:		