




Scale Bar 1:50

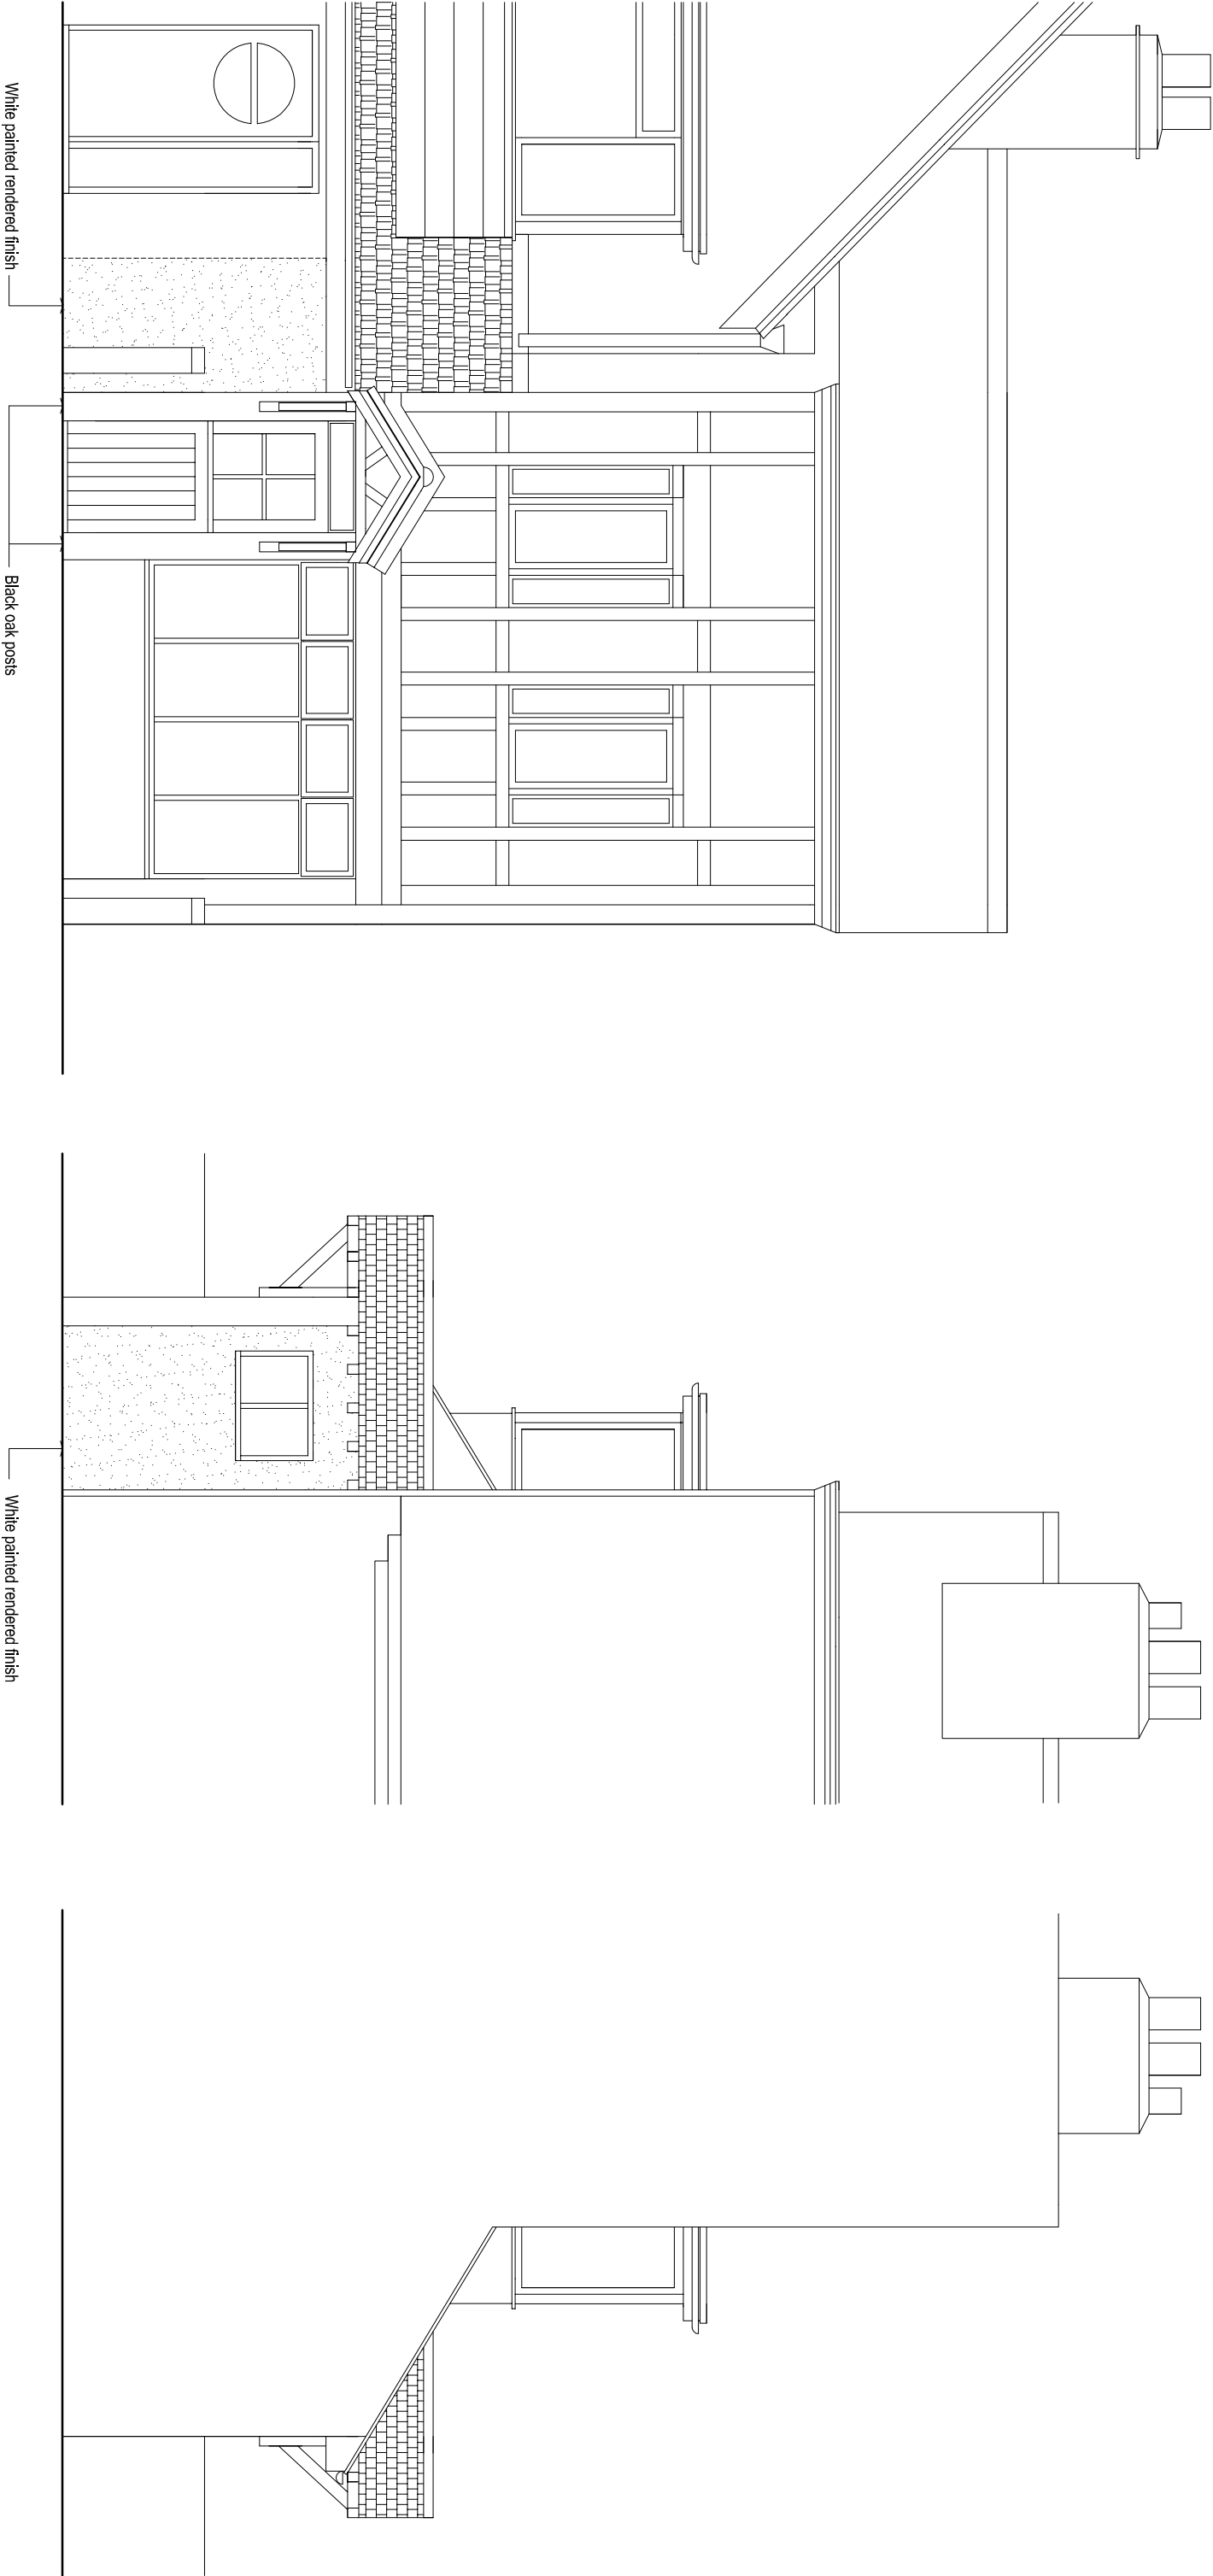

PROPOSED NORTH ELEVATION 1:50

PROPOSED WEST ELEVATION 1:50

PROPOSED EAST ELEVATION 1:50

ARW Design	DRAWING TITLE: PROPOSED ELEVATIONS PROJECT: PROPOSED FRONT ENTRANCE PORCH & CLOAKROOM		LOCATION: MARINERS HOUSE, 16, SOUTH STRAND, EAST PRESTON CLIENT: D.EDWARDS		SCALE: AS NOTED @ paper size A3 DATE: DEC 2019		DRAWING NO: 4463/1
					DRAWN: ARW REVISION:		