





Scale Bar 1:50

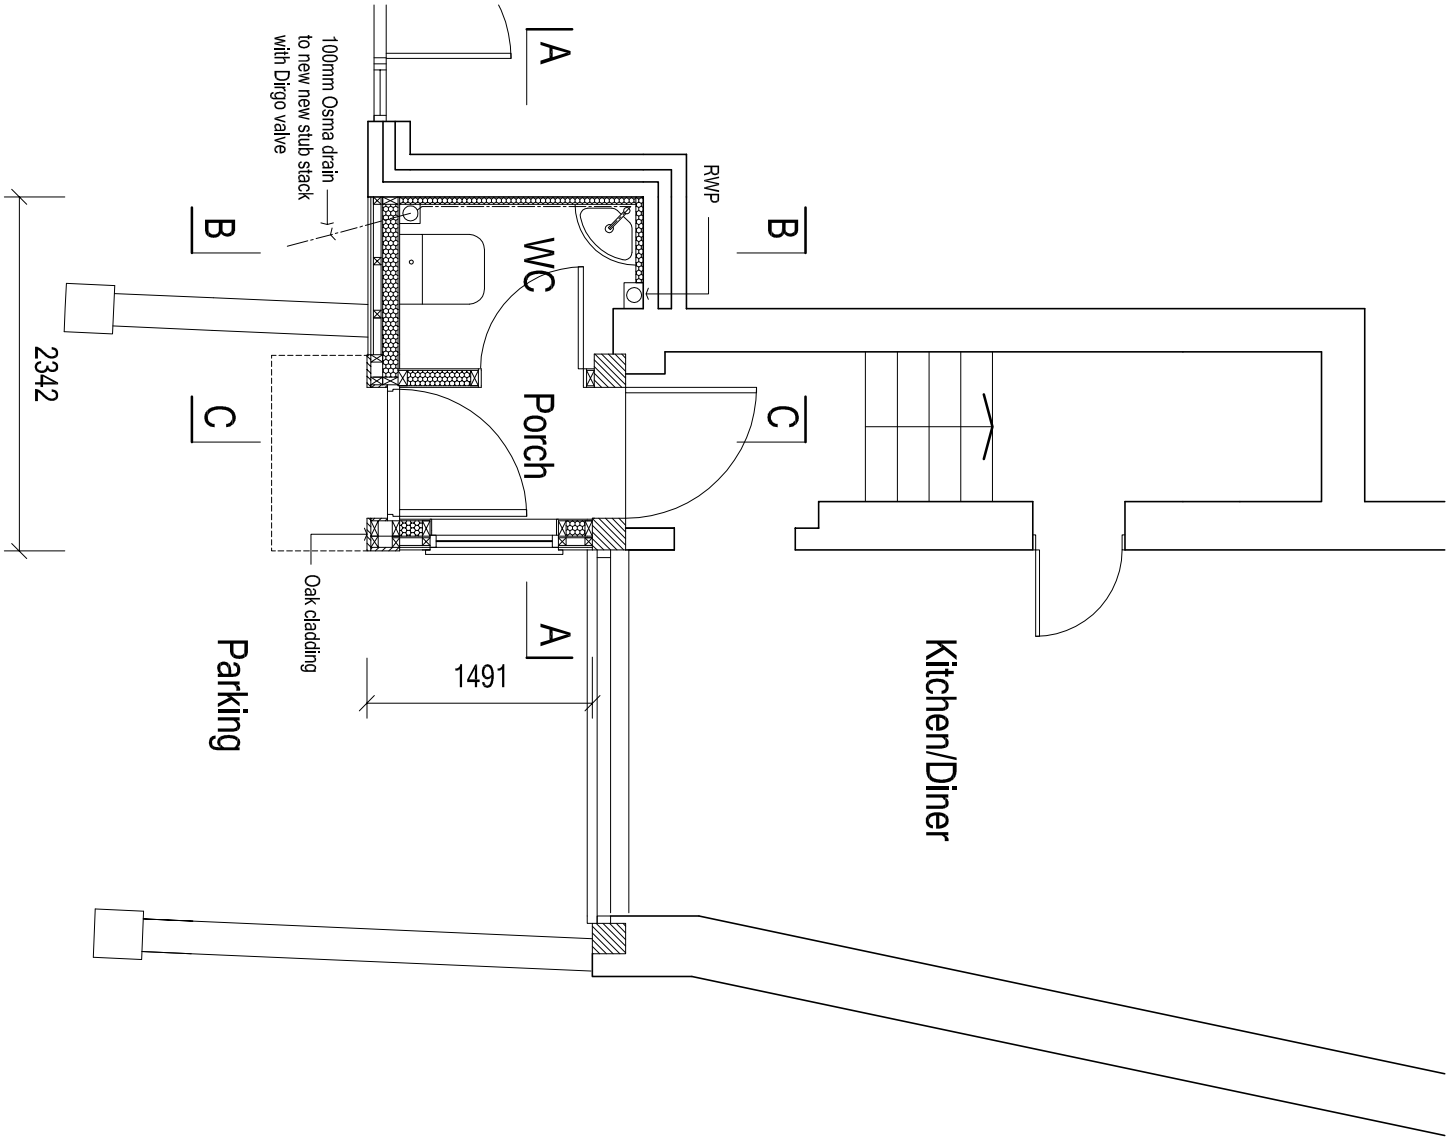

PROPOSED FLOOR PLAN 1:50

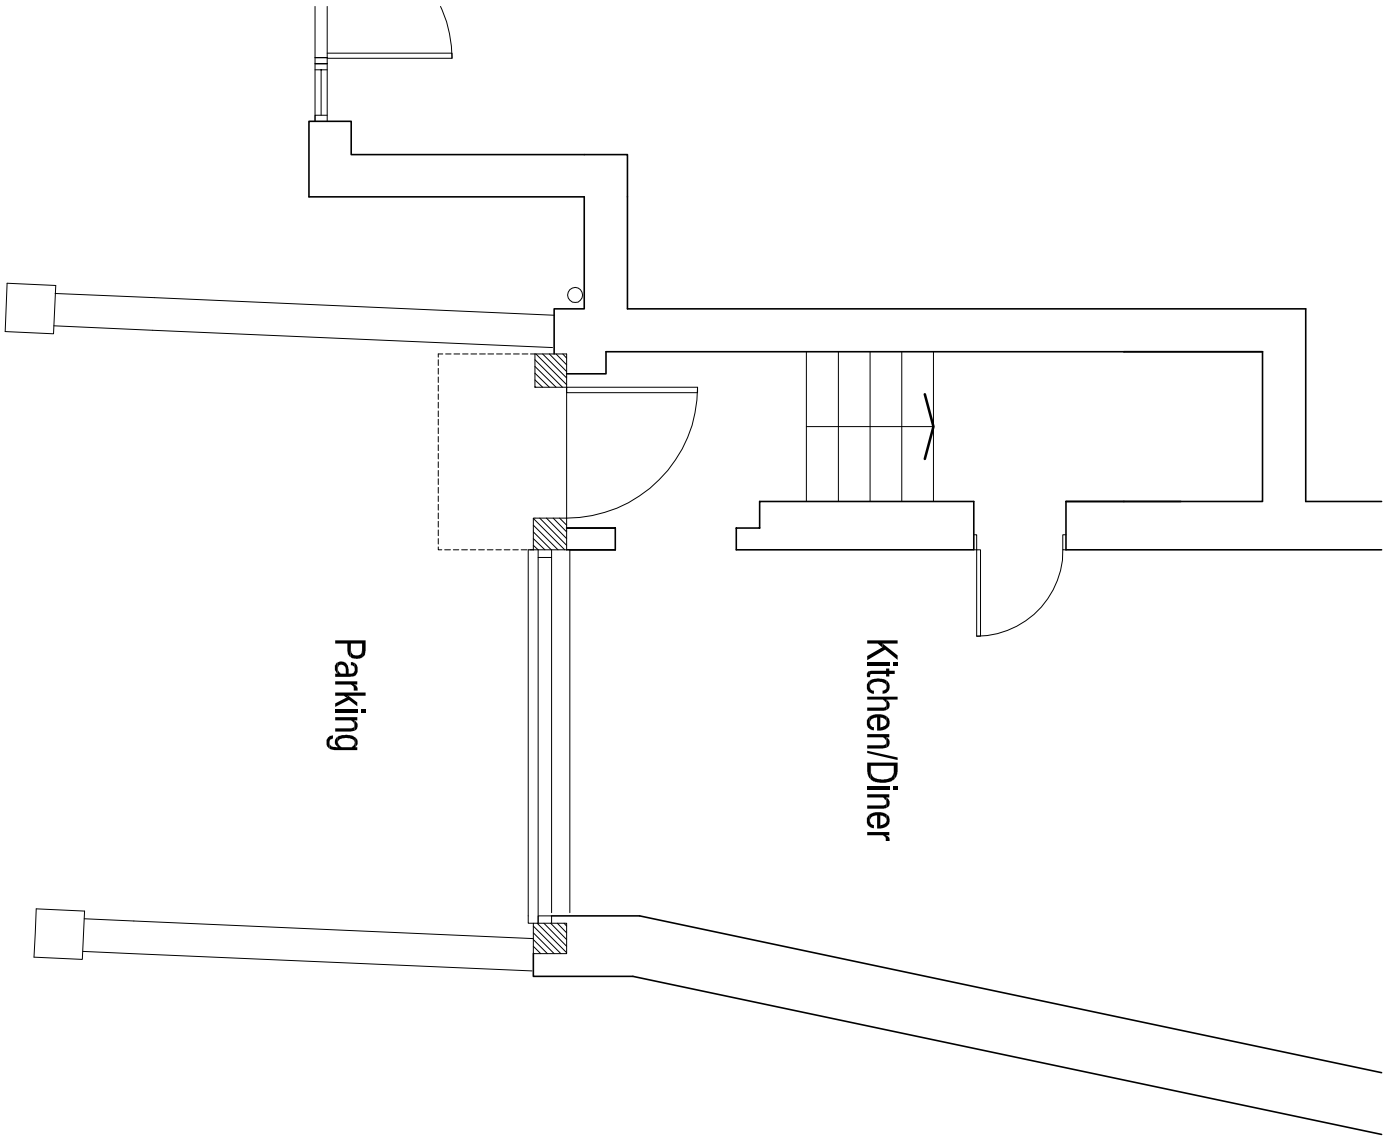

EXISTING FLOOR PLAN 1:50

ARW Design	DRAWING TITLE: FLOOR PLANS PROJECT: PROPOSED FRONT ENTRANCE PORCH & CLOAKROOM		LOCATION: MARINERS HOUSE, 16, SOUTH STRAND, EAST PRESTON CLIENT: D.EDWARDS		SCALE: AS NOTED @ paper size A3 DATE: DEC 2019		DRAWING NO: 4463/3
					DRAWN: ARW		
					REVISION:		