


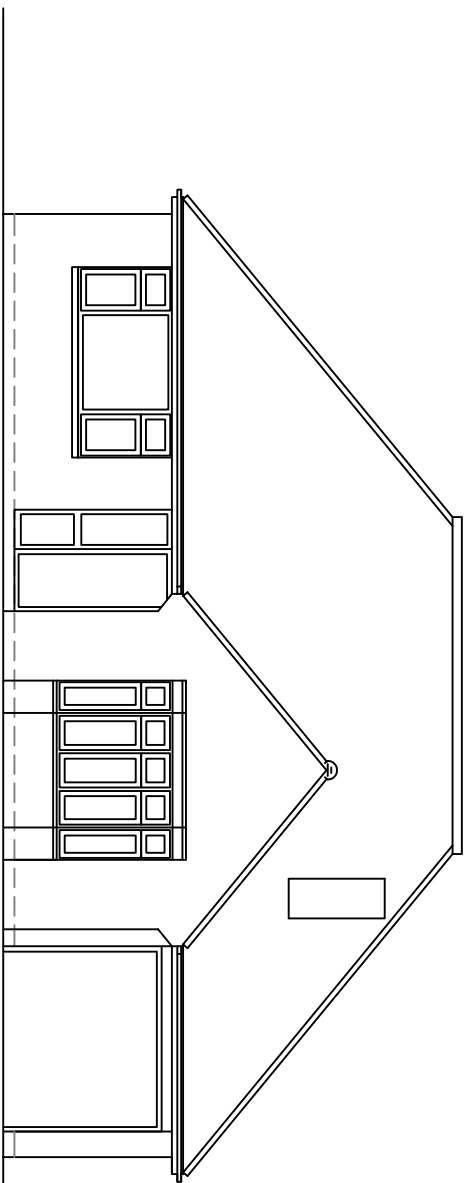
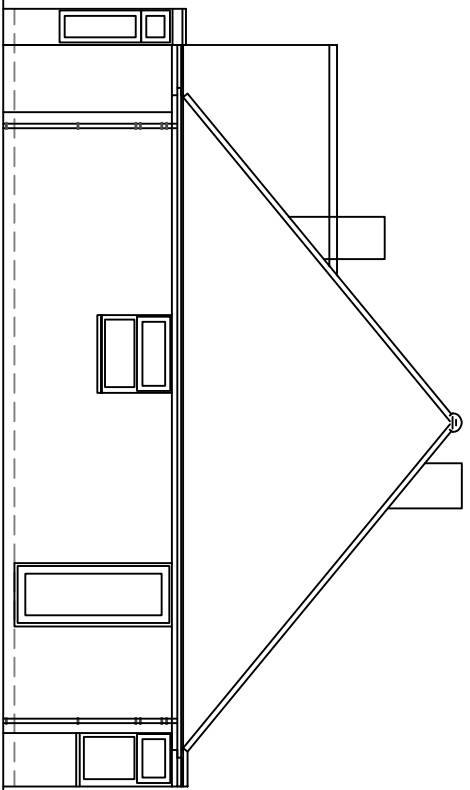


 



2 East Facing front Elevation

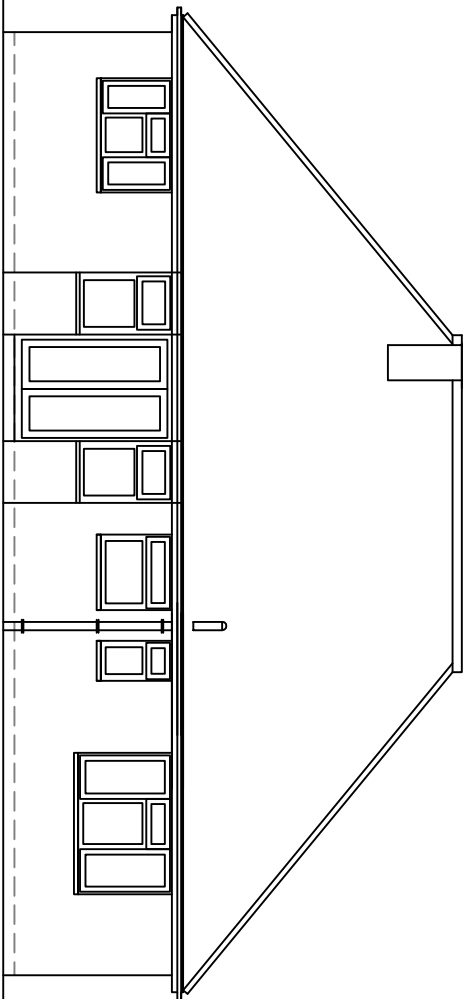


3 North Facing side Elevation

 



4 West Facing rear Elevation

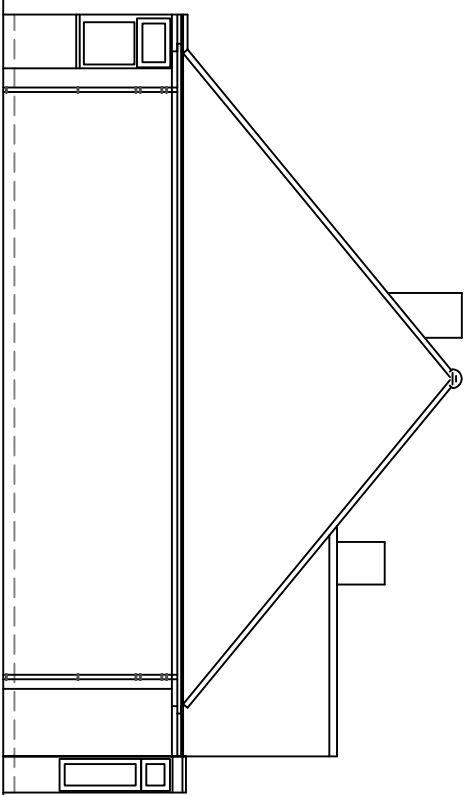 


5 South Facing side Elevation

 

Rear Garden

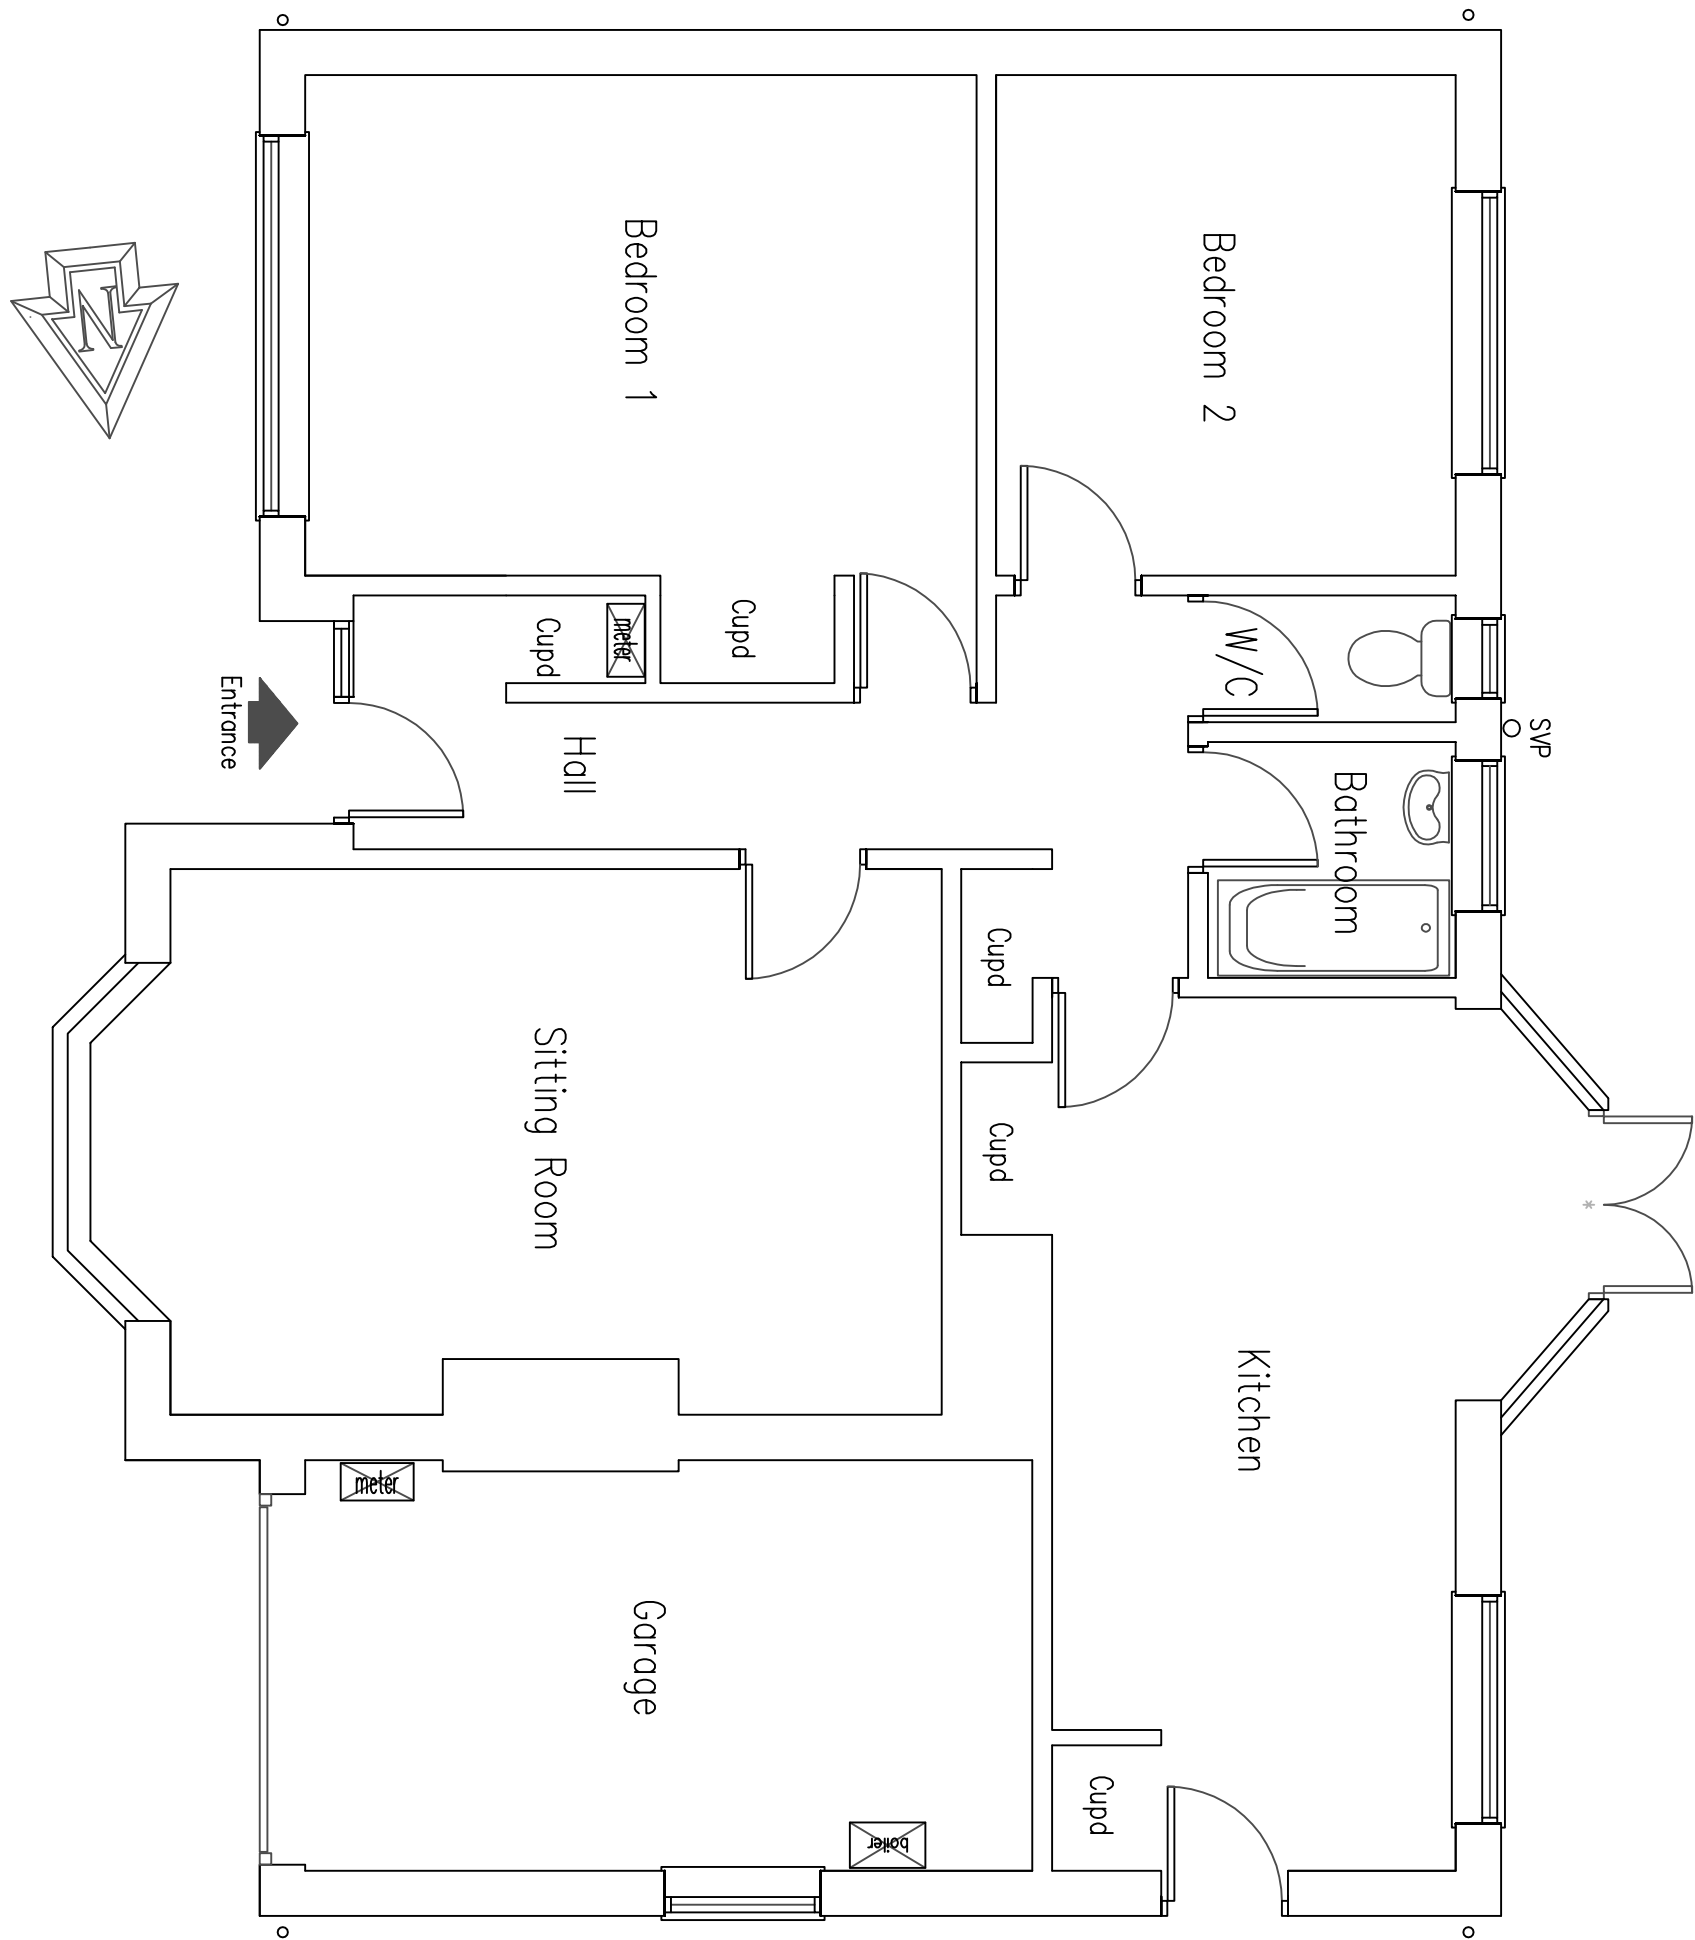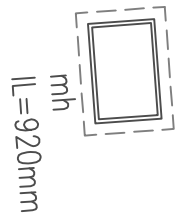

1 Ground Floor Plan

 

DO NOT SCALE FROM THIS DRAWING EXCEPT FOR PLANNING AS PHOTOGRAPHS WILL BE SUBJECT TO DISTORTION DRAWINGS TO BE PRODUCED IN CONNECTION WITH ALL OTHER DRAWINGS TO BE PRODUCED BY ARCHITECTURAL SERVICES CONTRACT ANY DISCREPANCIES MUST BE BROUGHT TO THE ATTENTION OF THE ARCHITECT IMMEDIATELY. THE CONTRACTOR MUST VERIFY ALL DIMENSIONS BY SITE MEASUREMENT BEFORE ORDERING MATERIALS OR MANUFACTURING COMPONENTS. PRODUCTS TO THOSE NAMED WILL BE ACCEPTABLE IF PROVEN TO BE OF EQUAL OR HIGHER PERFORMANCE AND NOT IN CONFLICT WITH OTHER ELEMENTS.

Project:
Proposed roof conversion, extension with Internal Alterations At:
15 The Plantation
East Preston
Littlehampton
West Sussex
BN16 1LD

Plans & Elevations As Existing

Client:
Carl Merrett

© Copyright of:
Architectural & Planning Services
7 Ermingham Road
Shoreham By Sea
West Sussex
BN43 8NQ
01273 441009
e-mail: carlw@architectural.co.uk
website: www.architectural.co.uk

BJW

Scale: 1:50 1:100 Paper size: A1

Date: 18.2.2021 Drawn: BJW

Dwg. No. 01 Rev'n

Note: All alterations to be checked on site.